


Layout Tab Name: C-300 OVERALL GRADING PLAN
Last Saved By/Branch: 9/28/2026 11:05:58 AM
W:\Swm\DC\Info\Clients\Indiana Life Science Center\082429-Overall\082429-Overall.dwg Plotted By/Branch: Csi Plotted: September 23, 2026, 10:04:18 AM

RONALD REAGAN PKWY

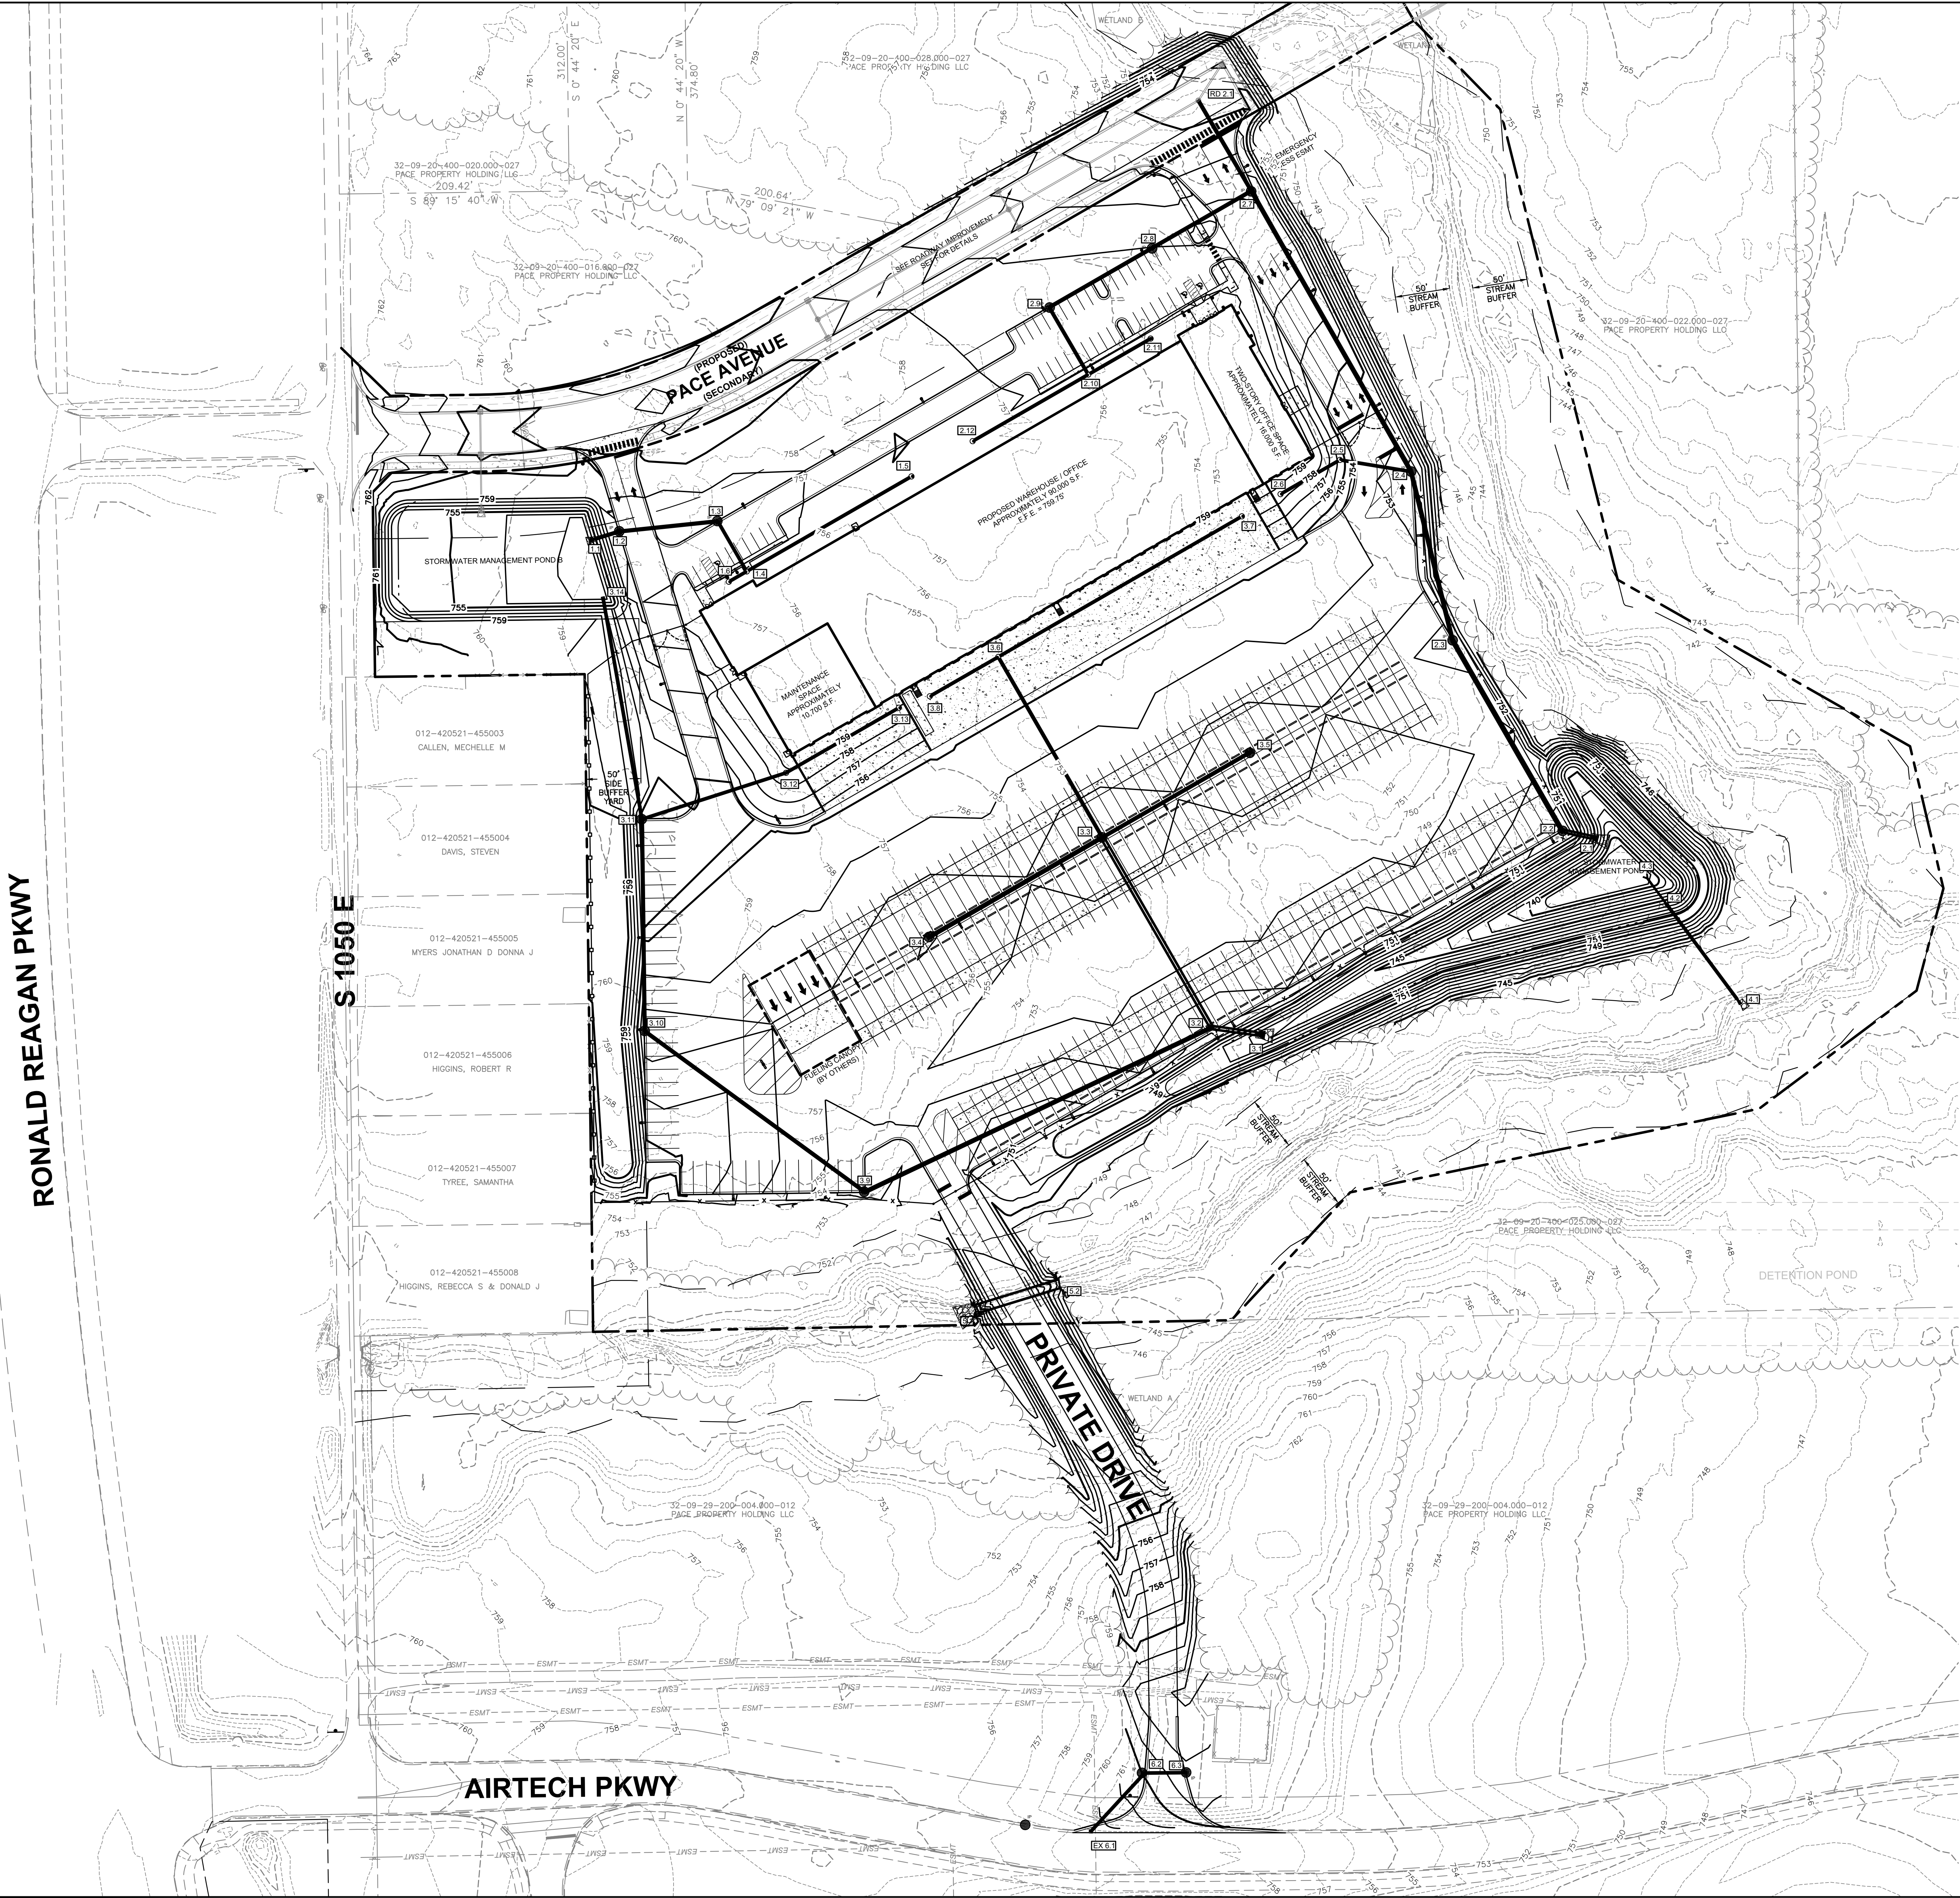

EXISTING LEGEND

- PROPERTY BOUNDARY
- 1' CONTOUR
- 5' CONTOUR
- SD
- STORM SEWER
- DRAINAGE STRUCTURE

PROPOSED LEGEND

- 1' CONTOUR
- 5' CONTOUR
- STORM SEWER
- CENTERLINE DRAINAGE SWALE
- CURB INLET
- CATCH BASIN
- STORM MANHOLE
- STORM STRUCTURE I.D.
- BENCHMARK
- ELEVATION
- TOP OF CURB ELEVATION
- BOTTOM OF CURB ELEVATION
- FLOW LINE ELEVATION
- TOP OF CASTING ELEVATION
- PAVEMENT ELEVATION
- GROUND ELEVATION
- WALK ELEVATION
- MATCH EXISTING ELEVATION

NOTES

- SEE SHEET C-002 FOR GENERAL NOTES.
- CONTRACTOR SHALL REFER TO OTHER PLANS WITHIN THIS CONSTRUCTION SET FOR OTHER PERTINENT INFORMATION. IT IS NOT THE ENGINEER'S INTENT THAT ANY SINGLE PLAN SHEET WITHIN THIS SET OF DOCUMENTS FULLY DEPICT ALL WORK ASSOCIATED WITH THE PROJECT.
- SEE SHEET C-401 FOR STORM DESIGN INFORMATION.
- PROVIDE POSITIVE DRAINAGE AT ALL TIMES TO ENSURE NO STANDING WATER WITHIN PAVEMENT, BUILDING PAD OR GREEN AREAS.
- ALL FLOW LINE ELEVATIONS ARE 0.5' LOWER THAN TOP OF CURB ELEVATIONS UNLESS OTHERWISE NOTED.



PACE AIR FREIGHT
PACE AIR FREIGHT HEADQUARTERS
SITE IMPROVEMENT PLANS
ISSUED FOR DRC SUBMITTAL

PROJECT NO: 82429.12
DATE ISSUED: 09/29/2026
DESIGNED BY: TAB
DRAWN BY: CMB
CHECKED BY: JGM

SHEET NAME:
OVERALL GRADING
PLAN

SHEET NO:


C-300

ISSUANCE SCHEDULE

NUMBER DATE DESCRIPTION



Layout Tab Name: C-301 GRADING PLAN
Last Saved By: Branch, 9/21/2026 5:12:34 PM
W:\Swin\UE\Info\Clients\Indiana Life Science Center\082429 Indiana Life Science Center\082429-084.dwg Plotted: September 29, 2026, 10:05:15 AM

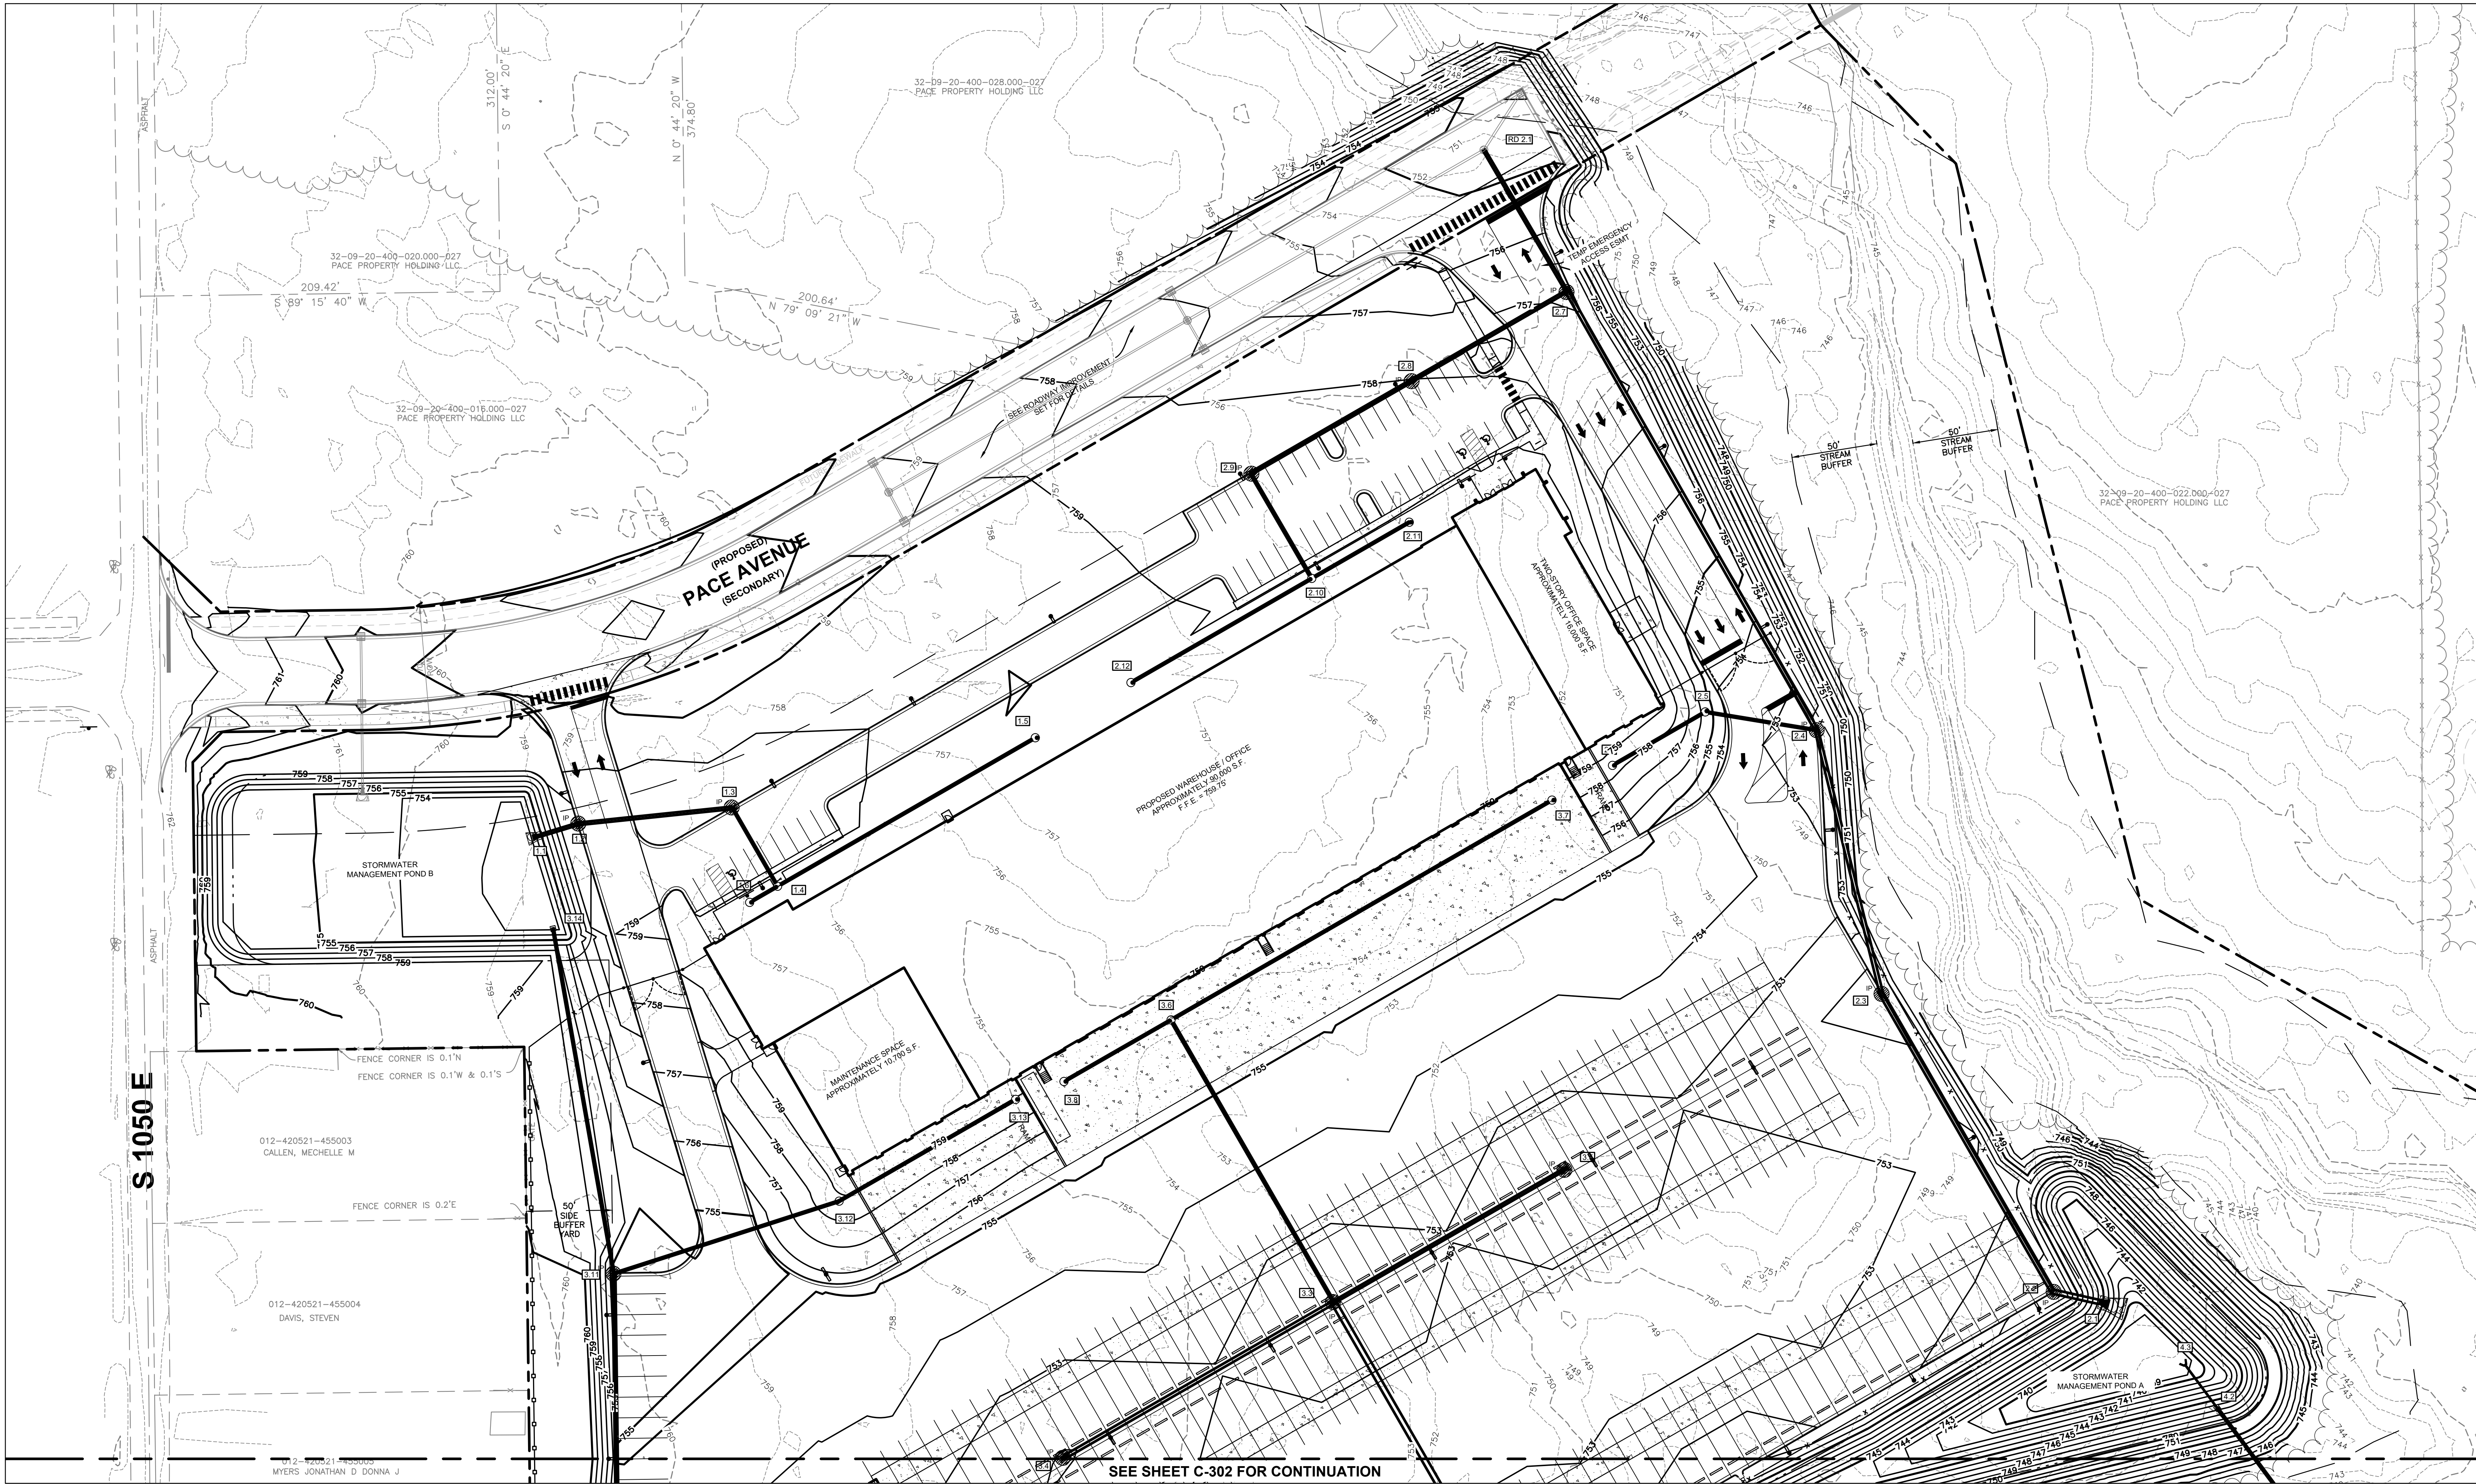

SEE SHEET C-302 FOR CONTINUATION



LEGEND

- 799 --- 1' CONTOUR
- 800 --- 5' CONTOUR
- SD --- STORM SEWER
- 799 --- DRAINAGE STRUCTURE
- 799 --- 1' CONTOUR
- 500 --- 5' CONTOUR
- STORM SEWER
- CENTERLINE DRAINAGE SWALE
- CURB INLET
- CATCH BASIN
- STORM MANHOLE
- STORM STRUCTURE I.D.
- BENCHMARK

- 799 --- ELEVATION
- 800 --- TOP OF CURB ELEVATION
- 800 --- BOTTOM OF CURB ELEVATION
- 799 --- FLOW LINE ELEVATION
- 799 --- TOP OF CASTING ELEVATION
- 799 --- PAVEMENT ELEVATION
- 799 --- GROUND ELEVATION
- 799 --- WALK ELEVATION
- 799 --- MATCH EXISTING ELEVATION

NOTES

- SEE SHEET C-002 FOR GENERAL NOTES.
- CONTRACTOR SHALL REFER TO OTHER PLANS WITHIN THIS CONSTRUCTION SET FOR OTHER PERTINENT INFORMATION. IT IS NOT THE ENGINEER'S INTENT THAT ANY SINGLE PLAN SHEET WITHIN THIS SET OF DOCUMENTS FULLY DEPICT ALL WORK ASSOCIATED WITH THIS PROJECT.
- SEE SHEET C-401 FOR STORM DESIGN INFORMATION.
- PROVIDE POSITIVE DRAINAGE AT ALL TIMES TO ENSURE NO STANDING WATER WITHIN PAVEMENT, BUILDING PAD OR GREEN AREAS.
- ALL FLOW LINE ELEVATIONS ARE 0.5' LOWER THAN TOP OF CURB ELEVATIONS UNLESS OTHERWISE NOTED.

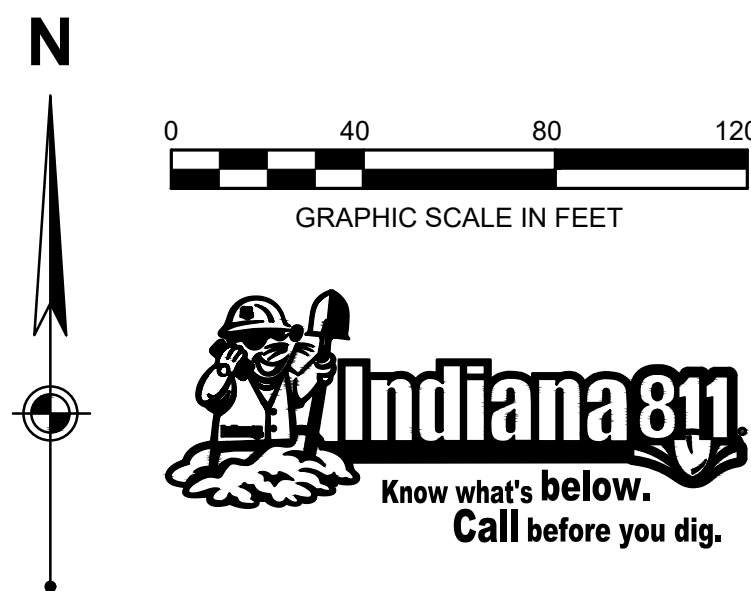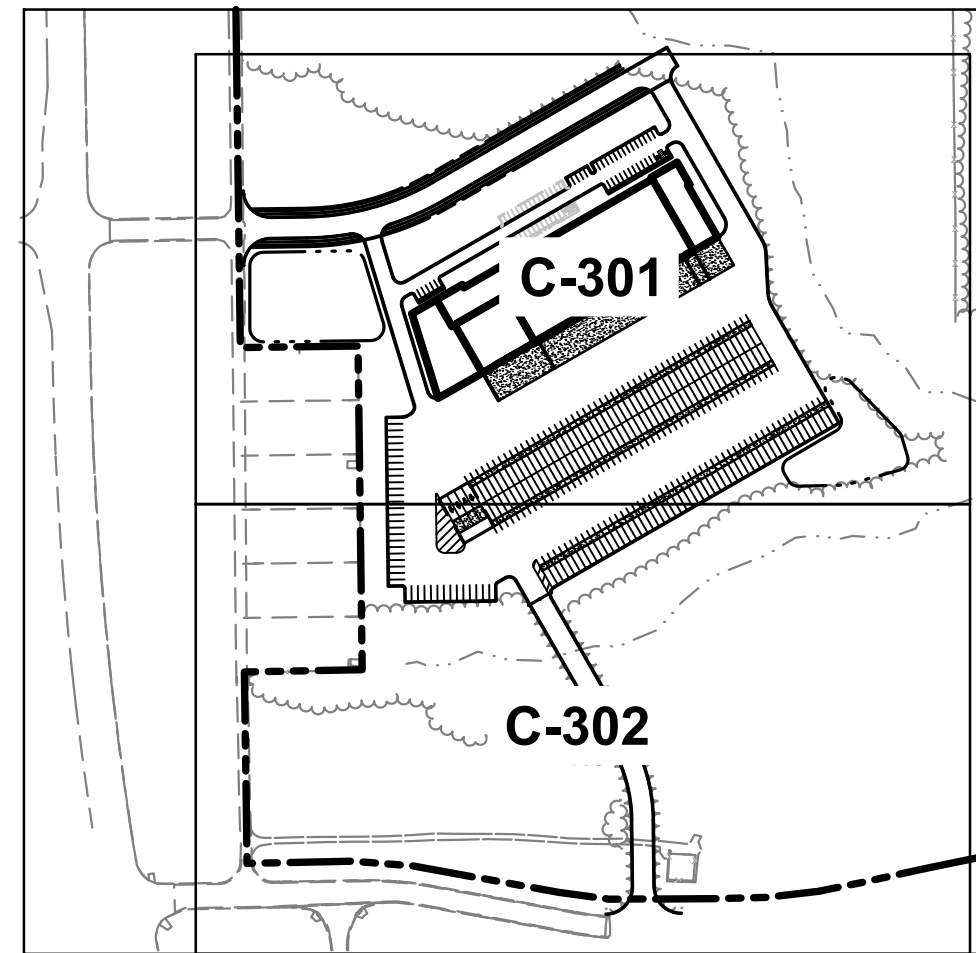

PACE AIR FREIGHT HEADQUARTERS PACE AIR FREIGHT HEADQUARTERS SITE IMPROVEMENT PLANS ISSUED FOR DRC SUBMITTAL

PROJECT NO: 82429.12
DATE ISSUED: 09/29/2026
DESIGNED BY: TAB
DRAWN BY: CMB
CHECKED BY: JGM

SHEET NAME:
GRADING PLAN

SHEET NO:

C-301

ISSUANCE SCHEDULE
NUMBER DATE DESCRIPTION

E


D

C

B

A

Layout Tab Name: C-302 GRADING PLAN
Last Saved By: Branch, 9/21/2026 5:12:34 PM
W:\Swin\UE\Info\Clients\Indiana Life Science Center\082429 Indiana Life Science Center\082429-084.dwg Plotted: September 29, 2026, 10:05:22 AM

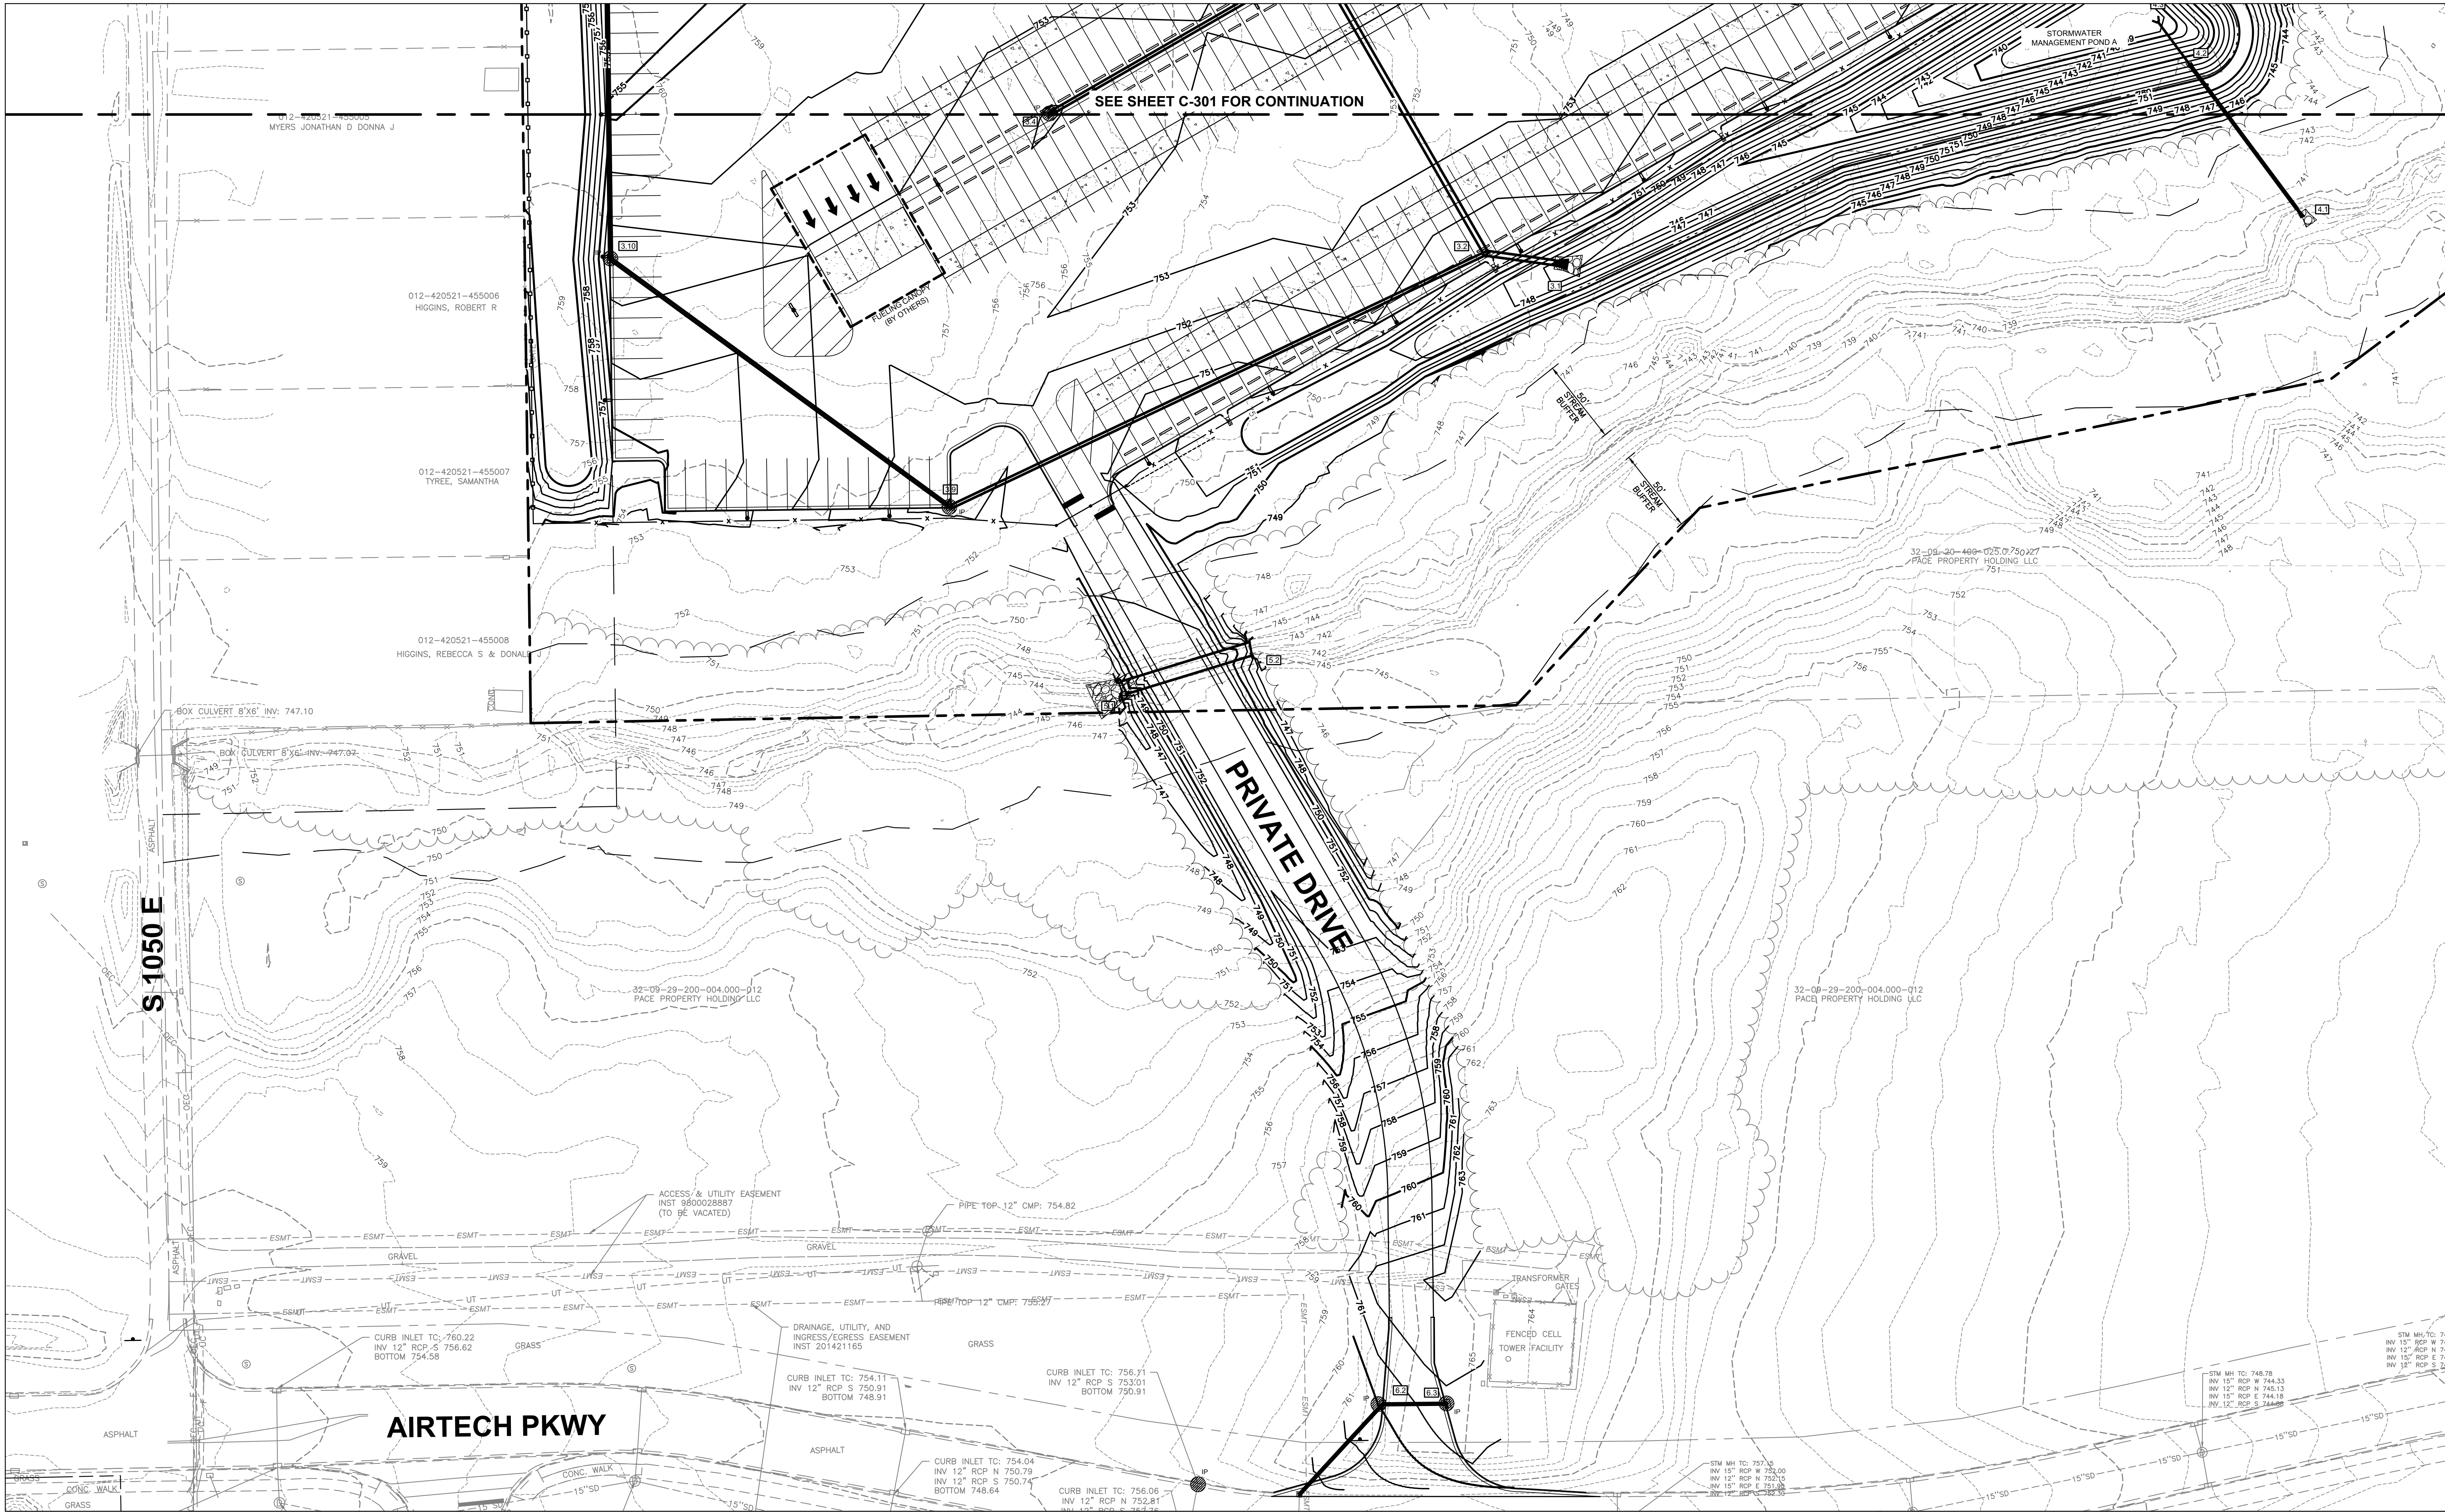


LEGEND

- 799 --- PROPERTY BOUNDARY
- - - 1' CONTOUR
- - - 5' CONTOUR
- - - 800 - - -
- - - 50' STORM SEWER
- DRAINAGE STRUCTURE
- 799 1' CONTOUR
- 500 5' CONTOUR
- STORM SEWER
- - - CENTERLINE DRAINAGE SWALE
- CURB INLET
- CATCH BASIN
- STORM MANHOLE
- STORM STRUCTURE I.D.
- BENCHMARK


- XXX.XX ELEVATION
- TC.XXX.XX TOP OF CURB ELEVATION
- BC.XXX.XX BOTTOM OF CURB ELEVATION
- FL.XXX.XX FLOW LINE ELEVATION
- BM.XXX.XX TOP OF CASTING ELEVATION
- P.XXX.XX PAVEMENT ELEVATION
- G.XXX.XX GROUND ELEVATION
- W.XXX.XX WALK ELEVATION
- ME.XXX.XX MATCH EXISTING ELEVATION

NOTES

- SEE SHEET C-002 FOR GENERAL NOTES.
- CONTRACTOR SHALL REFER TO OTHER PLANS WITHIN THIS CONSTRUCTION SET FOR OTHER PERTINENT INFORMATION. IT IS NOT THE ENGINEER'S INTENT THAT ANY SINGLE PLAN SHEET WITHIN THIS SET OF DOCUMENTS FULLY DEPICT ALL WORK ASSOCIATED WITH THIS PROJECT.
- SEE SHEET C-401 FOR STORM DESIGN INFORMATION.
- PROVIDE POSITIVE DRAINAGE AT ALL TIMES TO ENSURE NO STANDING WATER WITHIN PAVEMENT, BUILDING PAD OR GREEN AREAS.
- ALL FLOW LINE ELEVATIONS ARE 0.5' LOWER THAN TOP OF CURB ELEVATIONS UNLESS OTHERWISE NOTED.

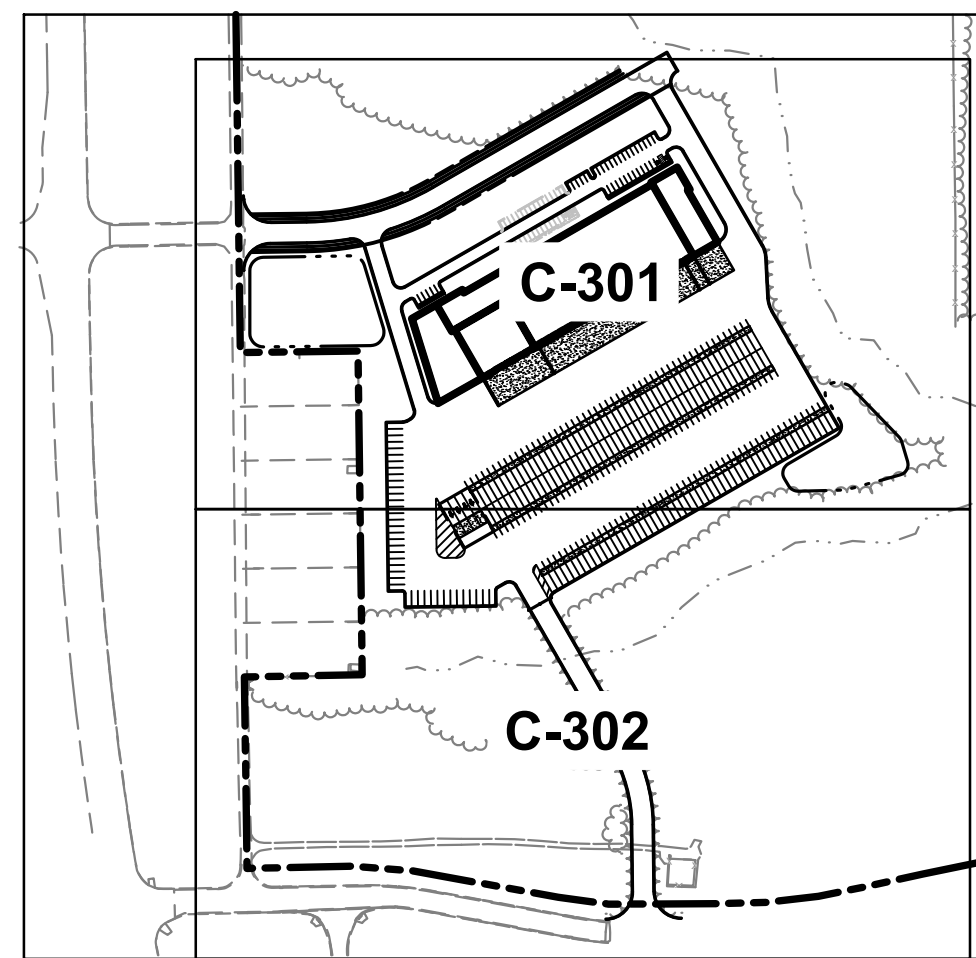

KEY MAP
NOT TO SCALE

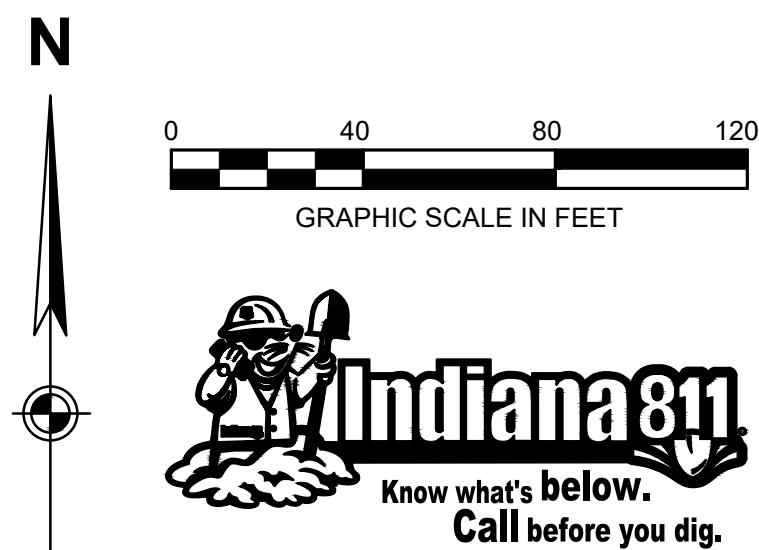

PACE AIR FREIGHT
PACE AIR FREIGHT HEADQUARTERS
SITE IMPROVEMENT PLANS
ISSUED FOR DRC SUBMITTAL

PROJECT NO: 82429.12
DATE ISSUED: 09/29/2026
DESIGNED BY: TAB
DRAWN BY: CMB
CHECKED BY: JGM

SHEET NAME:
GRADING PLAN

SHEET NO:

C-302

WOOLPERT
333 North Alabama Street, Suite 200
Indianapolis, IN 46204
317.299.7500

ISSUANCE SCHEDULE
DESCRIPTION

NUMBER DATE