

PROPOSED NEW 1-FAMILY HOME

EMERALD

LOT: 09
BLOCK: 08

GLADES COUNTY, FL

THIS SET IS AN ITERATION OF A MASTER PROJECT #1226739

TABULATED AREAS

TOTAL BUILDING AREA:

Name	AREA	Volume	LIVABLE SPACE
LEVEL 1	1486.96 SF	13940.21 CF	YES
LEVEL 2	1510.08 SF	12206.48 CF	YES
COVERED AREA	35.41 SF	0.00 CF	
LEVEL 3 ATTIC	676.10 SF	5408.84 CF	
TOTAL	3708.55 SF	31555.53 CF	

GBA	GLA
3708.55 SF	2997.04 SF


LIST OF DRAWINGS

SHEET NO.	SHEET NAME	PAGE NO.	P & P SET	PERMIT SET	Current Revison
01 -ARCHITECTURAL					
A-1.0	COVER PAGE	01			3
A-1.1	PLOT PLAN	03			3
A-1.2	SPECIFICATIONS	04			3
A-2.2	FIRST FLOOR	05			3
A-2.3	SECOND FLOOR & ATTIC	06			3
A-2.4	ROOF	07			3
A-2.7	RCP FIRST & SECOND FLOOR	08			3
A-3.1	ELEVATIONS	09			3
A-4.1	WALL SECTION AND DETAILS	10			3
A-4.2	SCHEDULES AND WALL TYPES	11			3
A-4.3	DETAIL DRAWINGS	12			3
A-3.2	ELEVATIONS- TRIM OPTIONS	13			3
02 -Landscape					
L-1.0	LANDSCAPE PLAN OPTION A	14			
L-1.1	LANDSCAPE PLAN OPTION B	15			
03 -Mechanical					
M-1.0	INDEX, NOTES AND SYMBOL LEGEND	16			
M-2.0	FIRST & SECOND FLOOR MECHANICAL PLANS	17			
M-2.1	ATTIC FLOOR MECHANICAL PLANS	18			
M-3.0	MECHANICAL SCHEDULES	19			
M-3.1	MECHANICAL DETAILS	20			
E-1.0	INDEX, NOTES AND SYMBOL LEGEND	21			
E-2.0	FIRST & SECOND FLOORS ELECTRICAL PLANS	22			
E-2.1	ATTIC FLOOR ELECTRICAL PLANS	23			
04 -Plumbing					
P-1.0	INDEX, NOTES AND SYMBOL LEGEND	24			
P-2.0	FIRST & SECOND FLOOR DOMESTIC WATER PLANS	25			
P-2.1	FIRST & SECOND FLOOR SANITARY PLANS	26			
P-2.2	ATTIC FLOOR PLUMBING PLANS	27			
P-3.0	PLUMBING ISOMETRIC	28			
05 -Structural					
ST-1	DESIGN CRITERIA AND NOTES	29			
ST-2	FOUNDATION PLAN	30			
ST-2D	FOOTING DETAILS	31			
ST-3	1ST LEVEL STRUCTURAL PLAN	32			
ST-3A	1ST LEVEL FRAMING PLAN	33			
ST-4	2ND LEVEL STRUCTURAL PLAN	34			
ST-4A	2ND LEVEL FRAMING PLAN	35			
ST-4.1	ATTIC LEVEL STRUCTURAL PLAN	36			
ST-4A.1	ATTIC LEVEL FRAMING PLAN	37			
ST-5	WALL SECTIONS AND DETAILS	38			
ST-6	REINFORCEMENT DETAILS	39			
ST-7	DETAILS	40			

ABBREVIATIONS

A.C.	AIR CONDITIONING	CONV.	CONVECTOR	GALV.	GALVANIZED	N.T.S. or NTS	NOT TO SCALE	V.W.C.	VINYL WALL COVERING
A.C.T. or ACT	ACOUSTICAL CEILING TILE	D.E.	DRYER EXHAUST	GL.	GLASS	NOM.	NOMINAL	VEST.	VESTIBULE
A.D.	AREA DRAIN	D.L.	DOUBLE LAYER	GR.	GRADE	O.C.	ON CENTER	VIF	VERIFY IN FIELD
A.F.F.	ABOVE FINISH FLOOR	D.or DIA.	DIAMETER	H.B.	HOSE BIB	O.D.	OUTSIDE DIAMETER	WD.	WOOD
A.N.	AS NOTED	D.W.	DISH WASHER	H.C.	HUNG CEILING	O.F.	OVER FLOW		
AHJ	AUTHORITY HAVING JURISDICTION	DBL.	DOUBLE	H.CAB.	HANGING CABINETS	O.H.	OPPOSITE HAND		
ALUM.	ALUMINUM	DET.	DETAIL	H.M. or HM	HOLLOW METAL	OPG.	OPENING		
APT.	APARTMENT	DIM.	DIMENSION	H.P.	HIGH POINT	P.	PAINTED		
AVG.	AVERAGE	DN.	DOWN	H.R.	HANDRAIL	P.D.	PUMP DISCHARGE		
B.	BATHROOM	DWG.	DRAWING	H.V.	HALL VENT (DUCT)	P.DR.	PLANTER DRAIN		
B.C.	BRICK, COURSE	E.G.	ESTABLISHED GRADE	H.V.A.C. or HVAC	HEATING, VENTULATION, & AIR CONDITIONING	P.E.	PASSENGER ELEVATOR		
B.O.	BOTTOM OF	E.H.	ELECTRIC HEATER	I.D.	INSIDE DIAMETER	P.H.V.	PUBLIC HALL VENT(DUCT)		
B.T.	BATH TUB	E.J.	EXPANSION JOINT	INCL.	INCLUDING	P.R.	POWDER ROOM		
BD.	BOARD	E.W.P.M.	ELASTOMERIC WATERPROOF MEMBRANE	INSUL.	INSULATION	PARTN.	PARTITION		
BLDG.	BUILDING	EIFS	EXTERIOR INSULATED FINISH SYSTEM	JST	JOIST	Q.T.	QUARRY TILE		
BLK.	BLOCK	ELEC.	ELECTRIC	JT.	JOINT	RESIL.	RESILIENT		
BM.	BEAM	ELEV.	ELEVATION	L.CL.	LINEN CLOST	RM.	ROOM		
BOTT.	BOTTOM	ENGNR	ENGINEER	L.P.	LOW POINT	S.H.	SERVICE HALL		
BR.	BRICK	EQ.	EQUAL	L.R.	LIVING ROOM	S.S.	SLOP SINK		
C.H.	CONCRETE HARDENER	F.	FOYER	L.W.	LIGHT WEIGHT	S.T.C.	SOUND TRANSMISSION CLASS		
C.J.	CONTROL JOINT	F.A.I.	FRESH AIR INTAKE	LAM.	LAMINATED	SAN.	SANITARY		
C.M.T.	CORRUGATED METAL BRICK TILE	F.D.	FLOOR DRAIN	LAV.	LAVATORY	SM	SMOKE DETECTOR		
C.R.	CEILING REGISTER	F.F.	FINISHED FLOOR	LVT	LUXURY VINYL TILE	SPKL.	SPRINKLER		
C.S.	CAST STONE	F.P.	FIRE PROOF	M.&G.	METAL AND GLASS	ST. OR STL	STEEL		
C.T.	CERAMIC TILE	F.P.H.B.	FROST PROOF HOSE	M.C.	MEDICINE CABINET	STOR.	STORAGE		
C.W.	COLD WATER	F.P.S.C.	FIRE PROOF SELF CLOSING	M.CL.	METER CLOSET	STRUC.	STRUCTURE OR STRUCTURAL		
CAB.	CABINET	F.R. OR FR	FIRE RATED OR FIRE RATING	M.L.	METAL LOUVER	T.O.	TOP OF		
CL.	CLOSET	F.S.P.	FIRE STAND PIPE	M.O.	MASONRY OPENING	T.R.	TOP REGISTER		
CLNG.	CEILING	FIN.	FINISH	M.V.	MECHNICAL VENTILATION	T.V.	TOILET VENT (DUCT)		
CM	CARBON MONOXIDE DETECTOR	FLASHG	FLASHING	MAX.	MAXIMUM	U.	URINAL		
COL.	COLUMN	FLR.	FLOOR	MET.	METAL	U.O.N.	UNLESS OTHERWISE NOTED		
CONC.	CONCRETE	G.W.B. or GYP.	GYPSUM WALL BOARD	MIN.	MINIMUM	V.C.J.	VERTICAL CONTROL JOINT		
CONT.	CONTINUOUS	GA.	GAUGE			V.C.T.OR VCT	VINYL COMPOSITE TILE		

GENERAL SITE

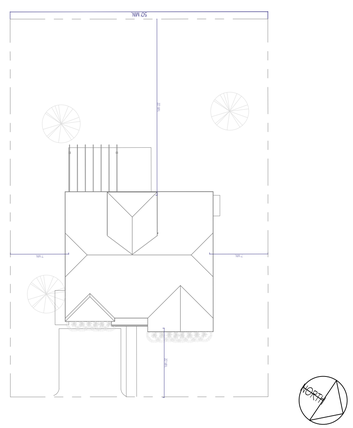

Site Plan GENERAL
1" = 30'-0"

PERMIT DATA

BUILDING CODE- 2020 FL 7TH EDITION

OCCUPANCY- R3

CONSTRUCTION TYPE- VB

DESIGNED WIND SPEED V_{ULT} - 145 MPH

RISK CATEGORY- II

EXPOSURE CATEGORY- C

PROJECT SCOPE:

CONSTRUCTION OF A NEW HOME ON A CLEAR LOT.

RISE | FL architecture

ARCHITECT
RESIDE ARCHITECTURE, LLC

NYC OFFICE:
241 37TH STREET SUITE 440
BOOKLYN, NEW YORK 11232
JEFF AKERMAN, RA
JEFF@RISEARCHITECTURE .COM
516-249-3746

NJ OFFIC
36 AIRPORT RD SUITE 4
LAKEWOOD, NJ 087
SHIMON GREENEBAUM,
SHIMON@RISEARCHITECTURE .C
908-674-87

FL OFFICE:
210 N UNIVERSITY DR. SUITE 210
CORAL SPRINGS, FL 33071
DBLASBERG@RISEARCHITECTURE .COM
561.831.7443

STRUCTURAL CONSULTANT:

MEP CONSULTANT:

CIVIL CONSULTANT:

DESIGNER CONSULTANT:

REVISIONS:

CLIENT: LAKEFRONT ESTATES

PROJECT NAME / LOCATION: EMERALD- OKEECHOBEE, FL

DRAWING TITLE: COVER PAGE

EXAMINERS SIGNATURE:

PROFESSIONAL SEAL:

STATE OF FLORIDA
SHIMON GREENEBAUM
AR102415
REGISTERED ARCHITECT

SHIMON E. GREENEBAUM, RA
FL LIC. NO.
AR102415

SCALE: 1" = 30'-0"

DATE: 01/14/25


PROJECT NO: NJ079

DRAWING NO: A-1.0

01 OF

BARCODE

THE GENERAL CONTRACTOR SHALL CHECK AND VERIFY ALL DIMENSIONS AND REPORT ALL ERRORS AND OMISSIONS TO THE ARCHITECTS. DO NOT SCALE DRAWING. THE DRAWING SHALL NOT BE USED UNTIL SIGNED BY CONSULTANTS.

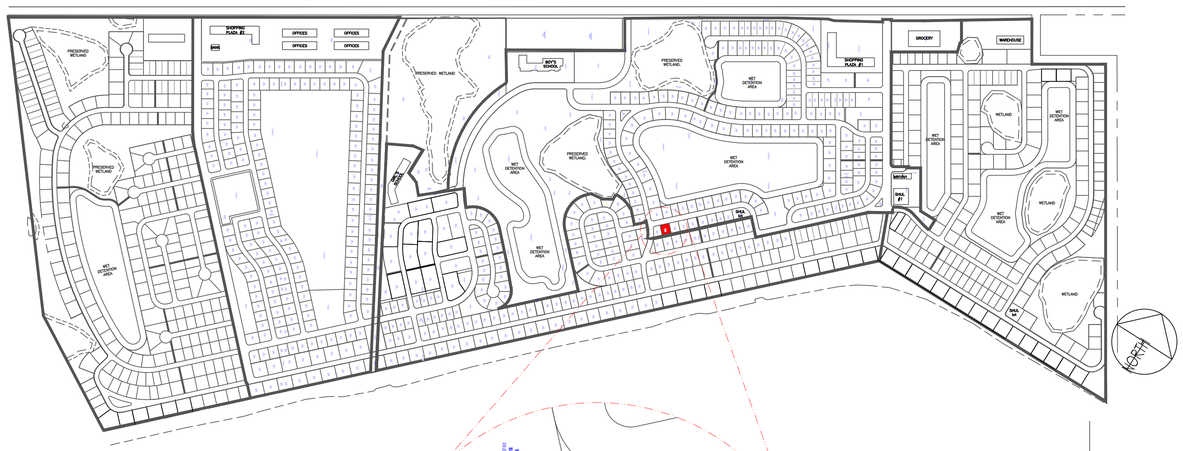
SHOPPING PLAZA #1
OFFICES
OFFICES
OFFICES
OFFICES
PRESERVED WETLAND
PRESERVED WETLAND
BAY'S SCHOOL
PRESERVED WETLAND
WET DETENTION AREA
SHOPPING PLAZA #1
GROCERY
WAREHOUSE
WET DETENTION AREA
WETLAND
WET DETENTION AREA
WETLAND
WET DETENTION AREA
WETLAND
WET DETENTION AREA
WET DETENTION AREA
WET DETENTION AREA
WETLAND
WET DETENTION AREA
WETLAND
SHELL #1
SHELL #1
SHELL #1
WET DETENTION AREA
WETLAND
WET DETENTION AREA
WETLAND
WET DETENTION AREA
WETLAND