



NOTES:
1. EXPANSION JOINTS SHALL BE PLACED AT A MAXIMUM OF 100FT O.C.
2. EXPANSION JOINTS SHALL BE PLACED A MAXIMUM OF 50 FT FROM BUILDING CORNERS
3. CONTRACTOR SHALL PROVIDE EOR/AOR WITH PLAN INDICATING PROPOSED EXPANSION JOINT LOCATIONS FOR FINAL APPROVAL

CONCRETE WALL EXPANSION JOINT DETAIL

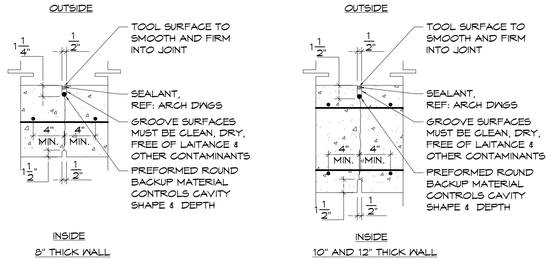


NOTES:
1. CONTROL JOINTS SHALL BE PROVIDED IN CONCRETE WALL CONSTRUCTION BY SAW-CUTTING JOINT IN WALL AS INDICATED.
2. CONTROL JOINTS SHALL BE SPACED EQUAL TO THE WALL HEIGHT WITH A MAXIMUM OF 25FT O.C. AND SHALL BE PROVIDED AT 15FT MAX. FROM WALL CORNERS.
3. COORDINATE JOINT LOCATION TO AVOID WALL VERTICAL REINFORCEMENT. MINIMUM 4" BETWEEN JOINT AND VERTICAL REINFORCEMENT.


CONCRETE WALL CONTROL JOINT DETAIL

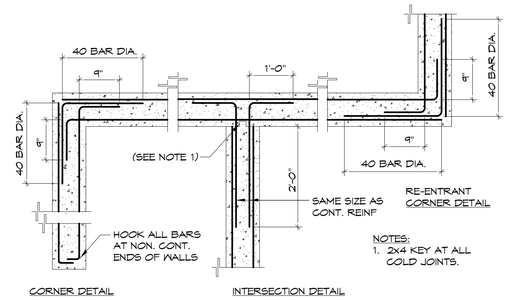

TYPICAL HORIZONTAL REINFORCEMENT DETAIL FOR CAST-IN-PLACE CONCRETE WALL

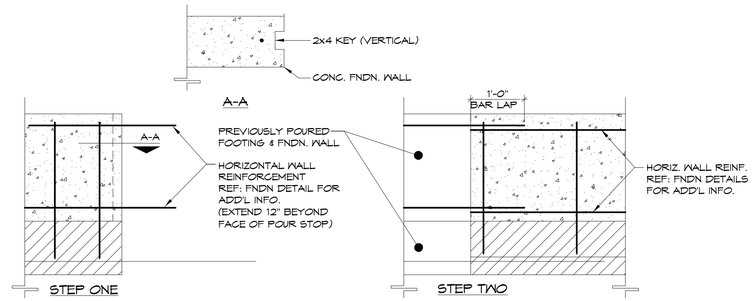


CONCRETE FOUNDATION WALL & STRIP FOOTING CONSTRUCTION JOINT DETAILS

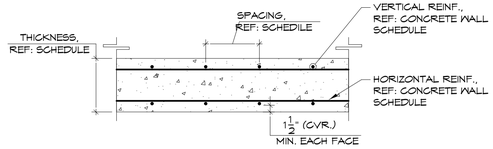


PLAN

TYPICAL CONCRETE WALL (VERTICAL SPANNING) (U.N.O.)

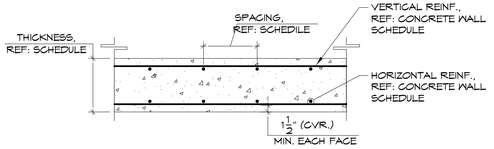


PLAN

TYPICAL CONCRETE WALL (HORIZONTAL SPANNING)

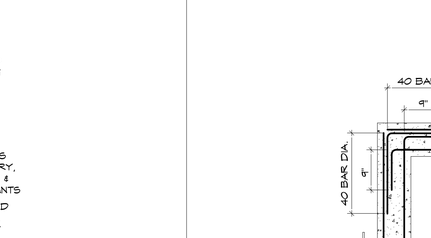


PLAN VIEW

PLAN VIEW

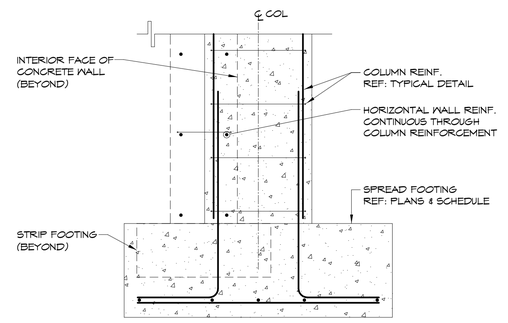

A-A

CONCRETE WALL w/ INTEGRATED CONCRETE COLUMN/PIER

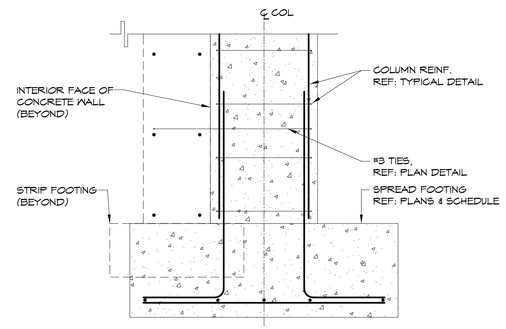

B-B

CONCRETE WALL w/ ADJACENT CONCRETE COLUMN/PIER

TYPICAL CONCRETE WALL CONSTRUCTION DETAIL

JT ENGINEERING
Building Solutions
1321 Brunswick Ave, Lawrence, NJ 08648
161 Washington Street, 13th Floor, Suite 1375 Conshohocken, PA 19428
P: 609.303.0236
F: 609.303.0237
www.jt-pe.com

JASON C. TARANTINO
Jason Tarantino
Digitally signed by Jason Tarantino
Date: 2023.12.26 17:25:11 -05'00'
FLORIDA LICENSE: PE 94381

ISSUED FOR PERMIT

REVISIONS:

Mk	DATE:	REMARKS
1	12/08/23	ISSUED FOR PERMIT

PROJECT:
Proposed Building
Okeechobee (Shul)
FL-78 & Access Road
Okeechobee, Florida, 34978

ALL DRAWINGS AND WRITTEN MATERIALS APPEARING HEREIN CONSTITUTE ORIGINAL AND UNPUBLISHED WORK OF THE ENGINEER. THE REPRODUCTION OF THIS DRAWING FOR THE PURPOSE OF COPYING THIS WORK OR REVISING SAID DRAWING SHALL BE CONSIDERED A VIOLATION OF BOTH THE PROFESSIONAL CODE OF ETHICS AND A THEFT OF COMPANY ASSETS, BOTH OF WHICH SHALL BE PROSECUTED TO THE FULLEST EXTENT OF CURRENT STATUTES.

DRAWING TITLE:
TYPICAL CONCRETE WALL DETAILS

DRAFTED BY: NAR
REVIEWED BY: JCT
PROJECT NUMBER: 2318_05
DRAWING SCALE: AS NOTED
DRAWING NUMBER: S516

AT ARCHITECTS