


RECEPTACLE MOUNTING DETAIL AT MECH. EQUIP. ON ROOF

NOT TO SCALE

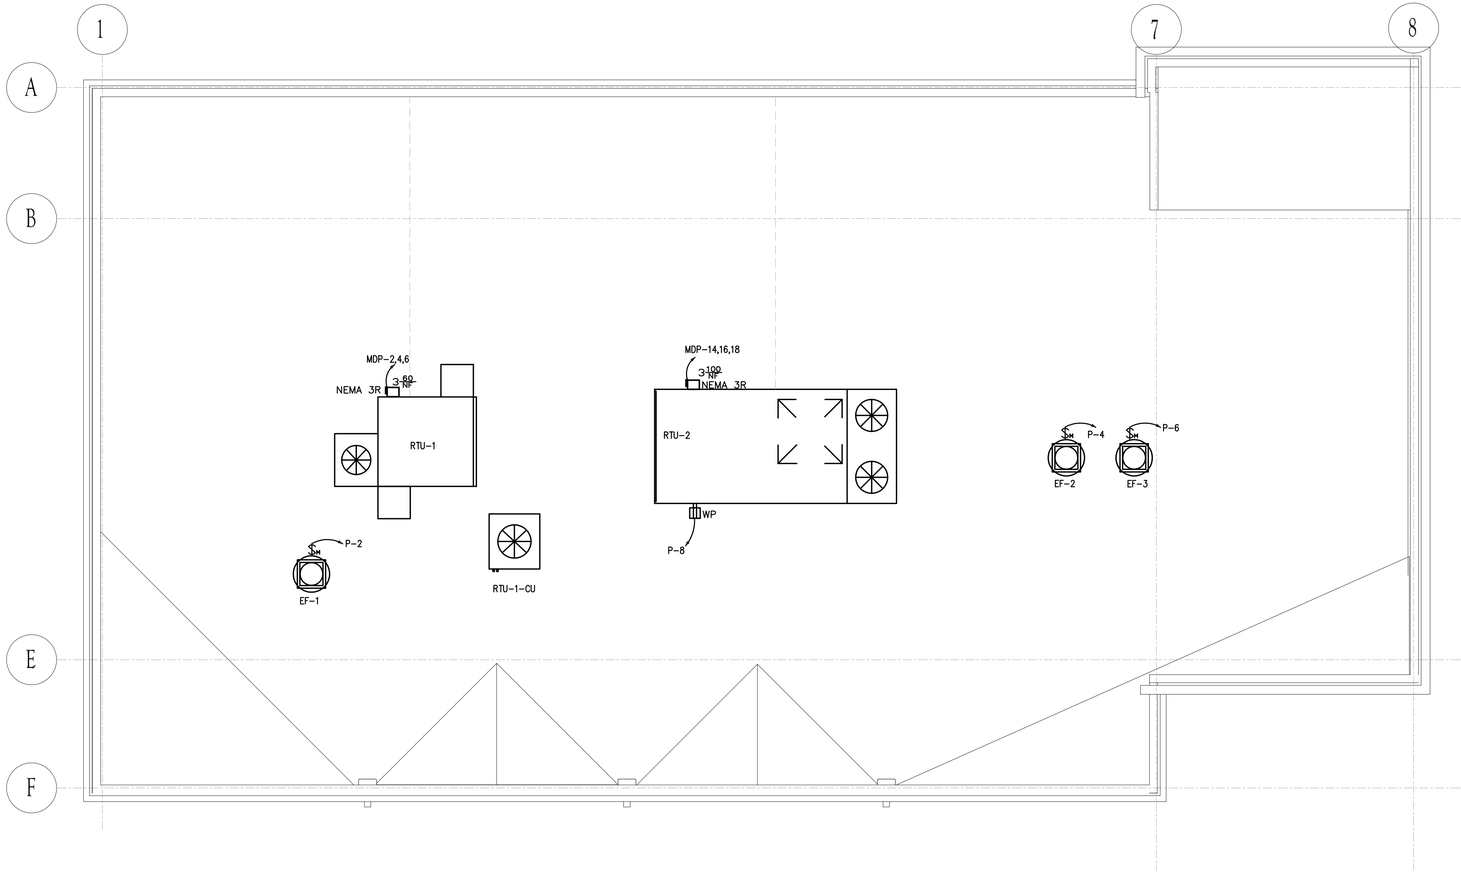

1 MIKVAH - ROOF ELECTRICAL PLAN
1/4" = 1'-0"

RISE | FL architecture

ARCHITECT:

NYC OFFICE:
241 37TH STREET, SUITE 440
BROOKLYN, NEW YORK 11232
JEFF AKERMAN, RA
JEFF@RISEARCHITECTURE.COM
516-249-3746

NJ OFFICE:
36 AIRPORT RD SUITE 402
LAKEWOOD, NJ 08701
SHIMON GREENEBAUM, RA
SHIMON@RISEARCHITECTURE.COM
908-674-8717

FL OFFICE:
210 N UNIVERSITY DR SUITE 210
CORAL SPRINGS, FL 33071
SHIMON GREENEBAUM, RA
SHIMON@RISEARCHITECTURE.COM
908-674-8717

STRUCTURAL CONSULTANT:

MEP CONSULTANT:
DELTA G CONSULTING ENGINEERS, INC.
1600 Eller Drive, Suite 320
Fort Lauderdale, FL, 33316
(954) 527-1112
CA#00009181

CIVIL CONSULTANT:

REVISIONS:

NO.	DATE	DESCRIPTION
1	3-29-2024	RESPONSE TO COMMENTS
2	6-13-2024	COORDINATION

CLIENT:
CLIENT NAME

PROJECT NAME / LOCATION:
MIKVAH
OKEECHOBEE, FL

DRAWING TITLE:
MIKVAH ROOF ELECTRICAL PLAN

EXAMINER'S SIGNATURE:

PROFESSIONAL SEAL:

GEORGE BANUJAN, P.E.
FLORIDA LICENSE #49100

SCALE: 1/4" = 1'-0"

DATE:

PROJECT NO:

DRAWING NO:
E102
06

BARCODE

THE GENERAL CONTRACTOR SHALL CHECK AND VERIFY ALL DIMENSIONS AND REPORT ALL ERRORS AND OMISSIONS TO THE ARCHITECTS. DO NOT SCALE DRAWING. THE DRAWING SHALL NOT BE USED UNTIL SIGNED BY CONSULTANTS.

7/25/2023 2:53:09 PM