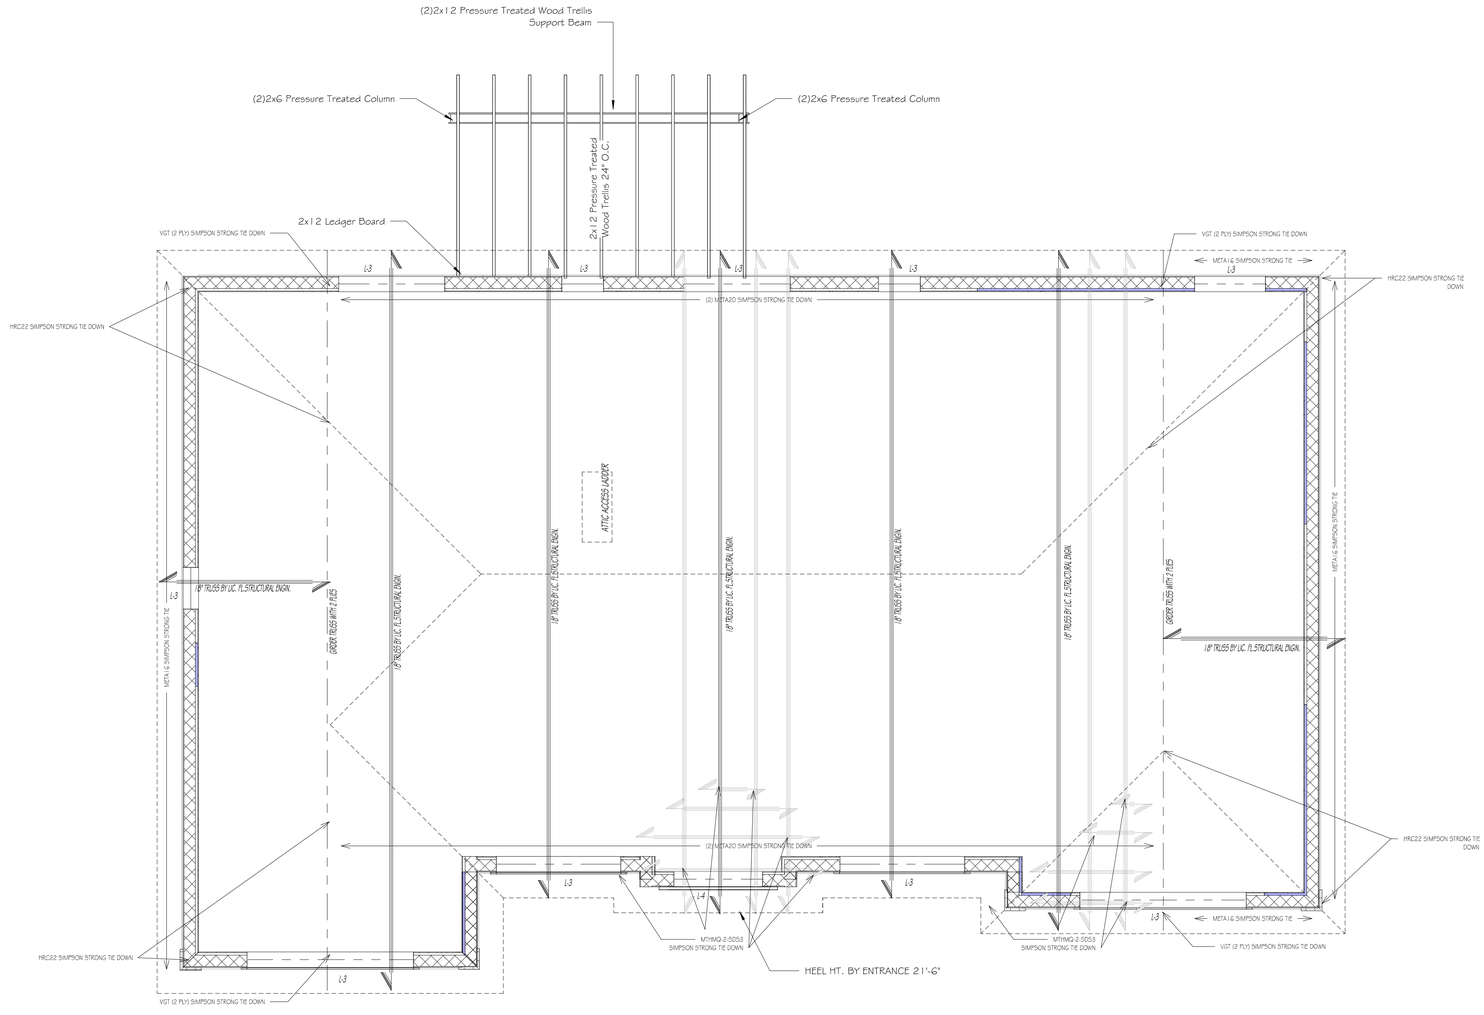


1 LEVEL 2
1/4" = 1'-0"

NOTE TO TRUSS DESIGNER:
TOP PLATE HEIGHT: 20' -8"
TRUSS STYLE: EAVE TAIL
TOP CHORD DESIGN SIZE: 2X6
BOTTOM CHORD (ATTIC) DESIGN SIZE: 2X6
HT OF TOP CHORD AT EXTERIOR WALL EDGE: 1' -4"

Structural Key

- Bearing Wall beneath bottom chord of truss
- Span Symbol
- Floor Truss Span Symbol
- Beam/ Header
- Lintel
- GIRDER "TG-2" Truss Girder
- Transfer Connection to Main Transfer Girder
- Column Below to Foundation
- Column Above (point load)
- Cantilever Area
- Increased Load above- 20lb dead load
- Increased Load above- 40lb live load

General Notes:

1. BOTTOM OF EAVES/ SOFFITS AT HEEL OF TRUSS. REFER TO WALL SECTION OF HEEL BEARING HEIGHT OF TRUSS.
2. FOR NEW ROOFS BELOW SEE THE FLOOR PLAN.

ROOF PLYWOOD SHEATHING MUST BE MINIMUM 5/8" THICK 32/16 APA RATED, EXPOSURE 1 STRUCTURAL PLYWOOD SHEATHING WITH 10D GALVANIZED RING SHANK NAILS SPACED 6" C/C AT ALL SUPPORTS AND PANEL EDGES, AND 4" C/C AT WOOD BLOCKING AND FASCIA.

PROVIDE BLOCKING AND PLYWOOD ATTACHMENT WITH 10D RING SHANK NAILS @ 4" C/C AT CONTINUOUS PANEL EDGES; @ 6" C/C AT ALL OTHER PLYWOOD PANEL EDGES; @ 8" C/C IN PANEL FIELD AS SHOWN IN ROOF PLAN.

RISE | FL
architecture

ARCHITECT:
RESIDE ARCHITECTURE, LLC
NYC OFFICE:
241 37TH STREET SUITE 440
BOOKLYN, NEW YORK 11232
JEFF AKERMAN, RA
JEFF@RISEARCHITECTURE .COM
516-249-3746
NJ OFFICE:
36 AIRPORT RD SUITE 402
LAKEWOOD, NJ 08701
SHIMON GREENEBAUM, RA
SHIMON@RISEARCHITECTURE .COM
908-674-8717
FL OFFICE:
36 AIRPORT RD SUITE 402
LAKEWOOD, NJ 08701
SHIMON GREENEBAUM, RA
SHIMON@RISEARCHITECTURE .COM
908-674-8717

CLIENT:

REVISIONS:

DESCRIPTION	DATE	NO.

PROJECT NAME / LOCATION:

DRAWING TITLE:
ROOF FRAMING

EXAMINER'S SIGNATURE:

PROFESSIONAL SEAL:
STATE OF FLORIDA · SHIMON GREENEBAUM · AR102415 · REGISTERED ARCHITECT


SHIMON E. GREENEBAUM, RA
FL LIC. NO.
AR102415

SCALE: 1/4" = 1'-0"
DATE:
PROJECT NO.
DRAWING NO: A-2.7
11 OF

BARCODE

THE GENERAL CONTRACTOR SHALL CHECK AND VERIFY ALL DIMENSIONS AND REPORT ALL ERRORS AND OMISSIONS TO THE ARCHITECTS. DO NOT SCALE DRAWING. THE DRAWING SHALL NOT BE USED UNTIL SIGNED BY CONSULTANTS.

11/8/2024 10:42:17 AM

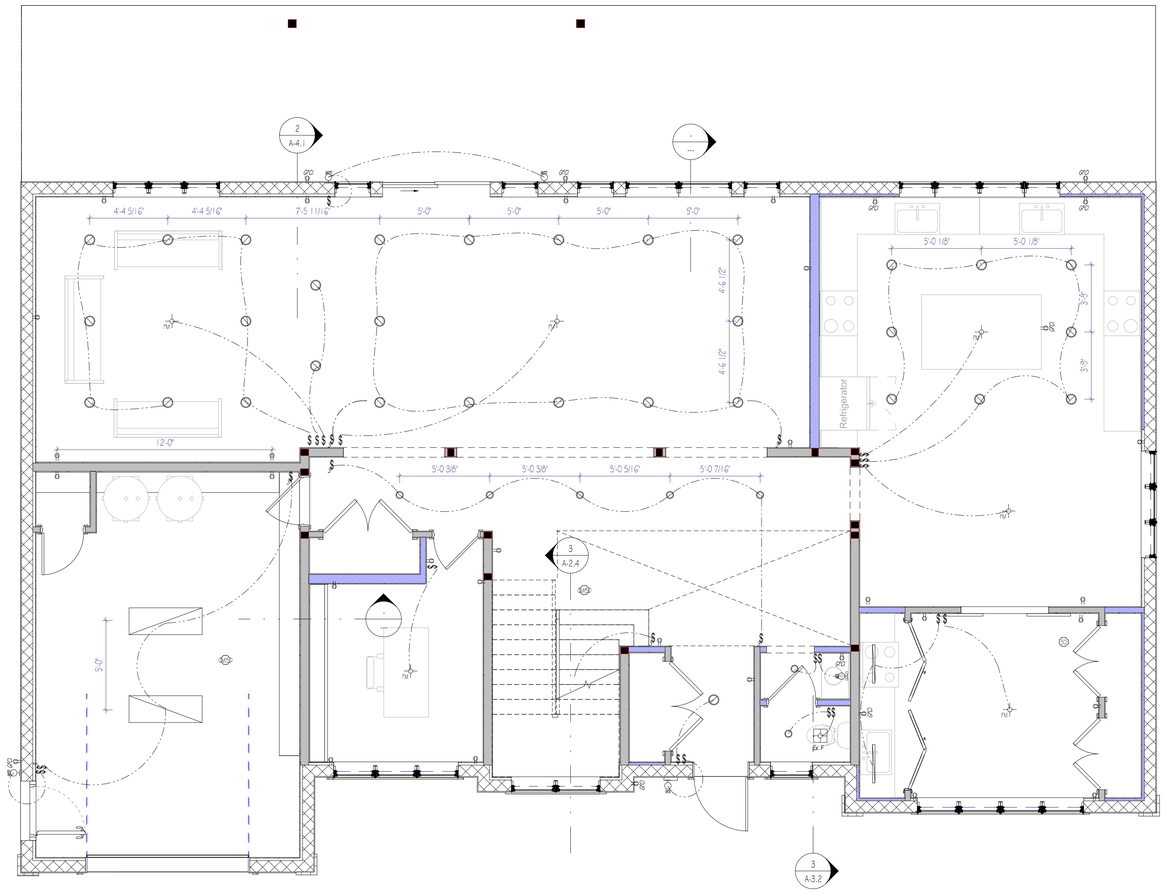

1 LEVEL 1 ELECTRICAL
1/4" = 1'-0"

FIRE ALARM NOTES:
As per section 314.6 of the FL edition of the IRC, hard wired smoke alarms are required. Low voltage smoke detection systems are prohibited. As per NFPA standard 72 29.11.2, hard-wired interconnected smoke alarms are limited to a maximum of 18 units of which ony 12 smoke detectors are allowed.

In the event a dwelling requires more that 12 detection devices, the smoke alarm devices shall be of the type that connect to the AC power source, but are not interconnected through hardwiring, rather through wireless transmitters in each detector. These devices are designed to be compliant with section 314.6 of the FL edition of the 2018 IRC, without the need for a vanation request.
Said smoke detectors/ alarms shall:

- be connected to the building's permamanent wiring as its primary power supply, without a disconnect other than required overcurrent protetcion.
- Power source must be from the building's AC power supply, Completely wireless battery systems do not meet Code requirements and are not an approved type of smoke alarm system.

Electrical Component Legend

SD	Hard Wired Smoke Detector
HD	Hard Wired Heat Detector
CMD	Hard Wired Carbon Monoxide/ Smoke Detector
T	Thermostat
$	Wall Switch (T indicates connection to Timer)
$FL	Dual Switch for Fan and Light
$3	3 Way Light Switch
$PC	Photo Cell Controlled Light Switch (T indicates Timer)
	Duplex Receptacle
	Quad Receptacle
GFCI	GFCI Protected Duplex Receptacle
GFCI	GFCI Protected Quad Receptacle
	Floor Mounted GFCI Duplex Receptacle (brass cover with lift lids)
	Floor Mounted GFCI Quad Receptacle (brass cover with lift lids)
Ex F	Ducted Exhaust Ventilation Fan (When HEAT is indicated HEAT lamp shall be provided)
FM	Flush Mounted Ceiling Light Fixture
FL	Ceiling Fan/ Light Package
CC	Chandelier - Heavy Duty Rated Box to be provided
WS	Wall Sconce
WM	Wall Mounted Fixture
WSL	Wall Mounted Otdr Security Light - Photo Cell / Sec. Circuit
WSF	Wall Mounted Otdr Flood Light - Photo Cell / Switched
	LED Rope Light in Recessed Channel
	LED Rope Light (hidden)
	1"X 24" Surface Mount LED Closet Light
	12"x48" LED Flat Panel (R indicates Recessed fixture)
	18"x48" LED Flat Panel (R indicates Recessed fixture)
	24"x24" LED Flat Panel (R indicates Recessed fixture)
	Square LED Recessed Fixture
	4" Wafer Light
	4" LED Recessed Fixture - Weather Rated
	6" LED Recessed Fixture
	Electrical Wiring

RISE | FL
architecture

ARCHITECT:
RESIDE ARCHITECTURE, LLC
NYC OFFICE:
241 37TH STREET SUITE 440
BOOKLYN, NEW YORK 11232
JEFF AKERMAN, RA
JEFF@RISEARCHITECTURE .COM
516-249-3746
NJ OFFICE:
36 AIRPORT RD SUITE 402
LAKEWOOD, NJ 08701
SHIMON GREENEBAUM, RA
SHIMON@RISEARCHITECTURE .COM
908-674-8717
FL OFFICE:
36 AIRPORT RD SUITE 402
LAKEWOOD, NJ 08701
SHIMON GREENEBAUM, RA
SHIMON@RISEARCHITECTURE .COM
908-674-8717

CLIENT:

REVISIONS:

DESCRIPTION	DATE	NO.
Issued for Permit	2/26/24	

PROJECT NAME / LOCATION:

DRAWING TITLE:
RCP FIRST FLOOR

EXAMINER'S SIGNATURE:

PROFESSIONAL SEAL:
STATE OF FLORIDA
SHIMON GREENEBAUM
AR102415
REGISTERED ARCHITECT

SHIMON E. GREENEBAUM, RA
FL LIC. NO.
AR102415

SCALE: 1/4" = 1'-0"
DATE:
PROJECT NO:


A-2.8

DRAWING NO:
12 OF

BARCODE

THE GENERAL CONTRACTOR SHALL CHECK AND VERIFY ALL DIMENSIONS AND REPORT ALL ERRORS AND OMISSIONS TO THE ARCHITECTS. DO NOT SCALE DRAWING. THE DRAWINGS SHALL NOT BE USED UNTIL SIGNED BY CONSULTANTS.

11/8/2024 10:42:18 AM

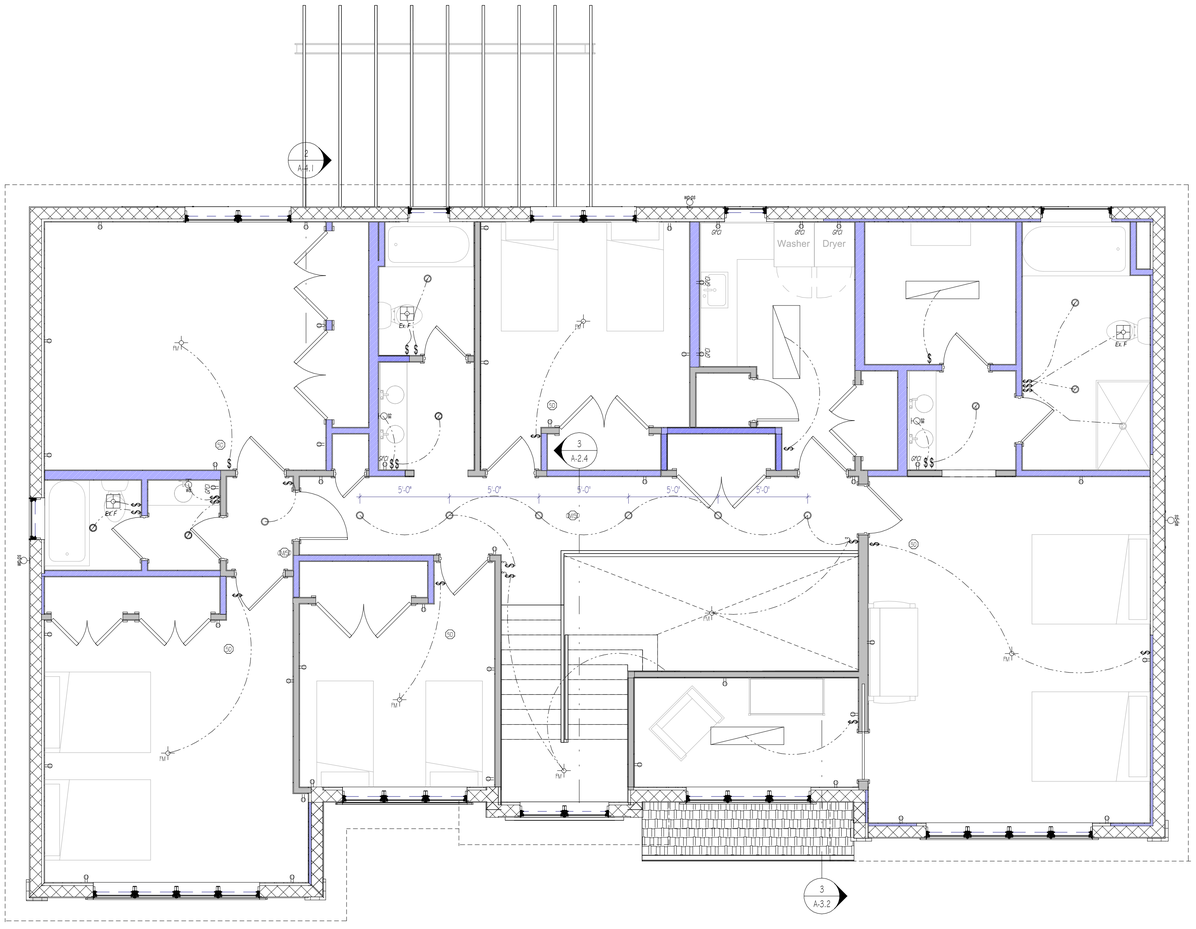

1 LEVEL 2 ELECTRICAL
1/4" = 1'-0"

FIRE ALARM NOTES:
As per section 314.6 of the FL edition of the IRC, hard wired smoke alarms are required. Low voltage smoke detection systems are prohibited. As per NFPA standard 72 29.11.2, hard-wired interconnected smoke alarms are limited to a maximum of 18 units of which ony 12 smoke detectors are allowed.

In the event a dwelling reaquires more that 12 detection devices, the smoke alarm devices shall be of the type that connect to the AC power source, but are not interconnected through hardwiring, rather through wireless transmitters in each detector. These devices are designed to be compliant with section 314.6 of the FL edition of the 2018 IRC, without the need for a variation request.
Said smoke detectors/ alarms shall:

- be connected to the building's permamanent wiring as its primary power supply, without a disconnect other than required overcurrent proteticon.
- Power source must be from the building's AC power supply. Completely wireless battery systems do not meet Code requirements and are not an approved type of smoke alarm system.

Electrical Component Legend

SD	Hard Wired Smoke Detector
HD	Hard Wired Heat Detector
SCD	Hard Wired Carbon Monoxide/ Smoke Detector
T	Thermostat
$	Wall Switch (T indicates connection to Timer)
$FL	Dual Switch for Fan and Light
$3	3 Way Light Switch
$PC	Photo Cell Controlled Light Switch (T indicates Timer)
	Duplex Receptacle
	Quad Receptacle
	GFCI Protected Duplex Receptacle
	GFCI Protected Quad Receptacle
	Floor Mounted GFCI Duplex Receptacle (brass cover with lift lids)
	Floor Mounted GFCI Quad Receptacle (brass cover with lift lids)
Ex F	Ducted Exhaust Ventilation Fan (When HEAT is indicated HEAT lamp shall be provided)
FM	Flush Mounted Ceiling Light Fixture
CL	Ceiling Fan/ Light Package
CHC	Chandelier - Heavy Duty Rated Box to be provided
W	Wall Sconce
WM	Wall Mounted Fixture
WSL	Wall Mounted Otdr Security Light - Photo Cell / Sec. Circuit
WFL	Wall Mounted Otdr Flood Light - Photo Cell / Switched
	LED Rope Light in Recessed Channel
	LED Rope Light (hidden)
	1"X 24" Surface Mount LED Closet Light
	12"x48" LED Flat Panel (R indicates Recessed fixture)
	18"x48" LED Flat Panel (R indicates Recessed fixture)
	24"x24" LED Flat Panel (R indicates Recessed fixture)
	Square LED Recessed Fixture
	4" Wafer Light
	4" LED Recessed Fixture - Weather Rated
	6" LED Recessed Fixture
	Electrical Wiring

RISE | FL architecture

ARCHITECT:
RESIDE ARCHITECTURE, LLC
NYC OFFICE:
241 37TH STREET SUITE 440
BOOKLYN, NEW YORK 11232
JEFF AKERMAN, RA
JEFF@RISEARCHITECTURE .COM
516-249-3746
NJ OFFICE:
36 AIRPORT RD SUITE 402
LAKEWOOD, NJ 08701
SHIMON GREENEBAUM, RA
SHIMON@RISEARCHITECTURE .COM
908-674-8717
FL OFFICE:
36 AIRPORT RD SUITE 402
LAKEWOOD, NJ 08701
SHIMON GREENEBAUM, RA
SHIMON@RISEARCHITECTURE .COM
908-674-8717

CLIENT:

REVISIONS:

DESCRIPTION	DATE	NO.
Issued for Permit	2/26/24	

PROJECT NAME / LOCATION:

DRAWING TITLE:
RCP SECOND FLOOR

EXAMINER'S SIGNATURE:

PROFESSIONAL SEAL:
STATE OF FLORIDA · SHIMON GREENEBAUM · AR102415 · REGISTERED ARCHITECT

SHIMON E. GREENEBAUM, RA
FL LIC. NO.
AR102415

SCALE: 1/4" = 1'-0"

DATE:

PROJECT NO:

DRAWING NO: A-2.9
13 OF

BARCODE

THE GENERAL CONTRACTOR SHALL CHECK AND VERIFY ALL DIMENSIONS AND REPORT ALL ERRORS AND OMISSIONS TO THE ARCHITECTS. DO NOT SCALE DRAWING. THE DRAWING SHALL NOT BE USED UNTIL SIGNED BY CONSULTANTS.

11/8/2024 10:42:19 AM



1 SOUTH (FRONT)
1/4" = 1'-0"



2 NORTH (REAR)
1/4" = 1'-0"

MATERIAL KEY

STUCCO

RISE | FL
architecture

ARCHITECT:
RESIDE ARCHITECTURE, LLC
NYC OFFICE:
241 37TH STREET SUITE 440
BOOKLYN, NEW YORK 11232
JEFF AKERMAN, RA
JEFF@RISEARCHITECTURE .COM
516-249-3746
NJ OFFICE:
36 AIRPORT RD SUITE 402
LAKEWOOD, NJ 08701
SHIMON GREENEBAUM, RA
SHIMON@RISEARCHITECTURE .COM
908-674-8717
FL OFFICE:
36 AIRPORT RD SUITE 402
LAKEWOOD, NJ 08701
SHIMON GREENEBAUM, RA
SHIMON@RISEARCHITECTURE .COM
908-674-8717

CLIENT:

REVISIONS:

DESCRIPTION	DATE	NO.
Issued for Permit	2/26/24	

PROJECT NAME / LOCATION:

DRAWING TITLE:
ELEVATIONS

EXAMINER'S SIGNATURE:

PROFESSIONAL SEAL:

STATE OF FLORIDA
SHIMON GREENEBAUM
AR102415
REGISTERED ARCHITECT

SHIMON E. GREENEBAUM, RA
FL LIC. NO.
AR102415

SCALE: 1/4" = 1'-0"

DATE:

PROJECT NO:


DRAWING NO: A-3.1

14 OF


BARCODE

THE GENERAL CONTRACTOR SHALL CHECK AND VERIFY ALL DIMENSIONS AND REPORT ALL ERRORS AND OMISSIONS TO THE ARCHITECTS. DO NOT SCALE DRAWING. THE DRAWING SHALL NOT BE USED UNTIL SIGNED BY CONSULTANTS.


1/18/2024 1:38:08 PM

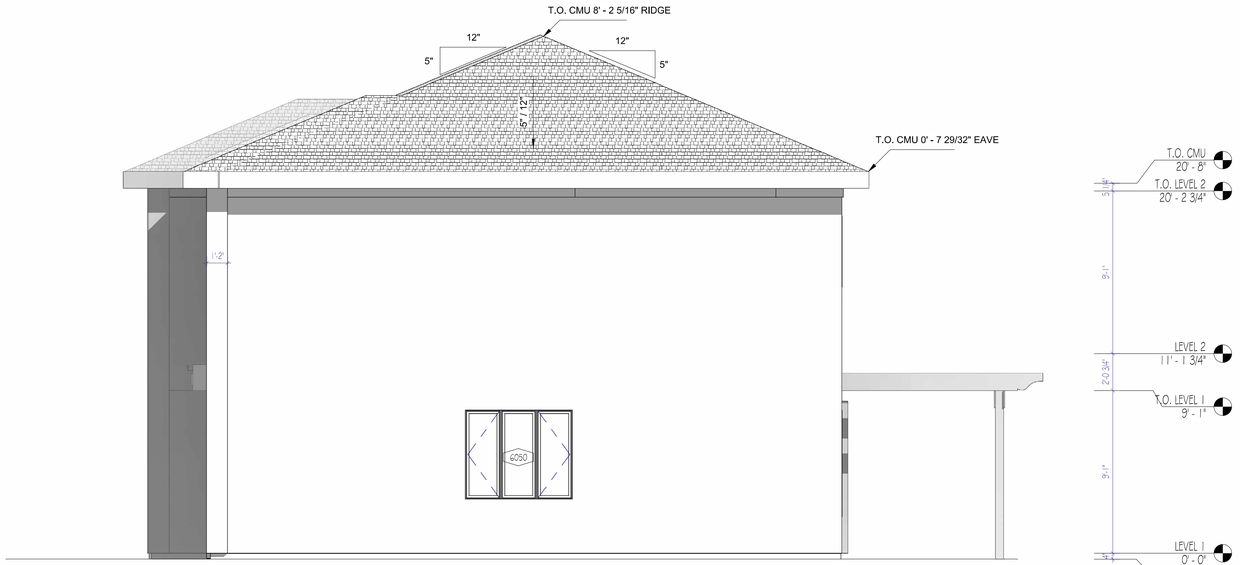

1 EAST (RIGHT)
1/4" = 1'-0"

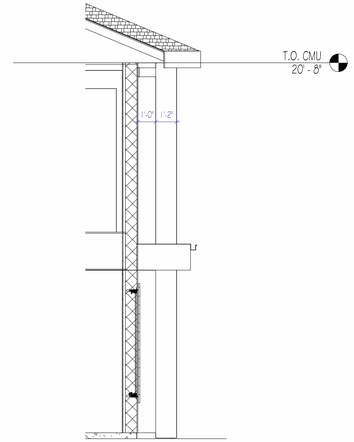

3 TRIM DETAIL SECTION
1/4" = 1'-0"

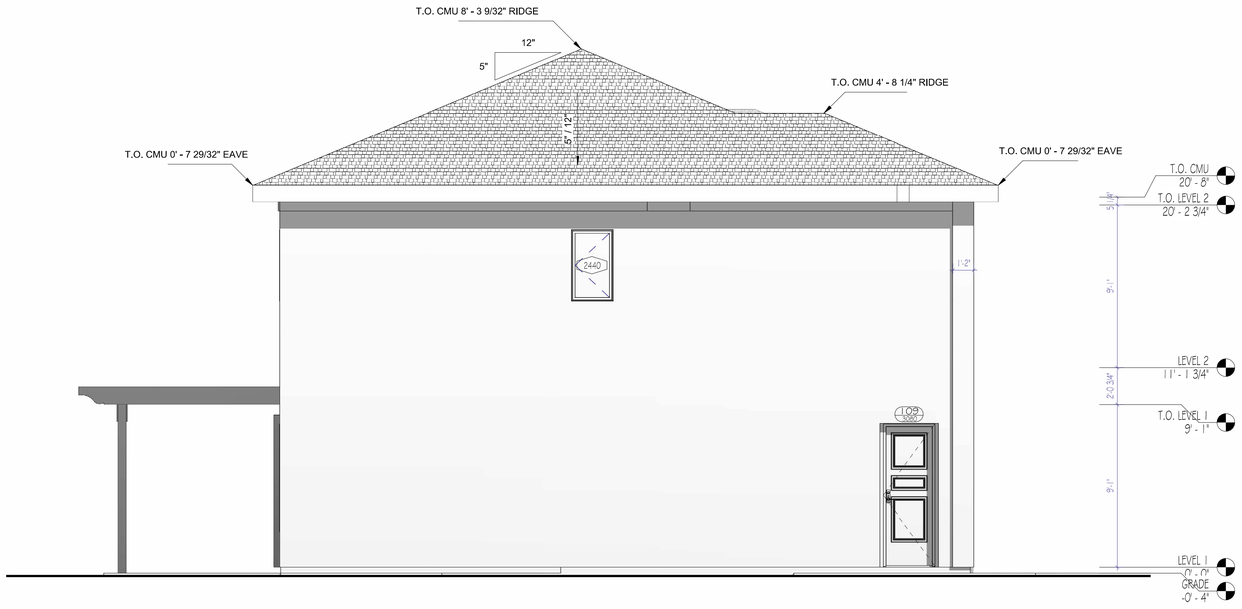

2 WEST (LEFT)
1/4" = 1'-0"

MATERIAL KEY

STUCCO

RISE | FL
architecture

ARCHITECT:
RESIDE ARCHITECTURE, LLC
NYC OFFICE:
241 37TH STREET SUITE 440
BOOKLYN, NEW YORK 11232
JEFF AKERMAN, RA
JEFF@RISEARCHITECTURE .COM
516-249-3746
NJ OFFICE:
36 AIRPORT RD SUITE 402
LAKEWOOD, NJ 08701
SHIMON GREENEBAUM, RA
SHIMON@RISEARCHITECTURE .COM
908-674-8717
FL OFFICE:
36 AIRPORT RD SUITE 402
LAKEWOOD, NJ 08701
SHIMON GREENEBAUM, RA
SHIMON@RISEARCHITECTURE .COM
908-674-8717

CLIENT:

REVISIONS:

DESCRIPTION	DATE	NO.

PROJECT NAME / LOCATION:

DRAWING TITLE:
ELEVATIONS

EXAMINER'S SIGNATURE:

PROFESSIONAL SEAL:
STATE OF FLORIDA
SHIMON GREENEBAUM
AR102415
REGISTERED ARCHITECT

SHIMON E. GREENEBAUM, RA
FL LIC. NO.
AR102415

SCALE: 1/4" = 1'-0"
DATE:
PROJECT NO:


A-3.2

DRAWING NO:
15 OF


BARCODE

THE GENERAL CONTRACTOR SHALL CHECK AND VERIFY ALL DIMENSIONS AND REPORT ALL ERRORS AND OMISSIONS TO THE ARCHITECTS. DO NOT SCALE DRAWING. THE DRAWING SHALL NOT BE USED FOR, SIGNED BY CONSULTANTS.


11/8/2024 10:42:31 AM

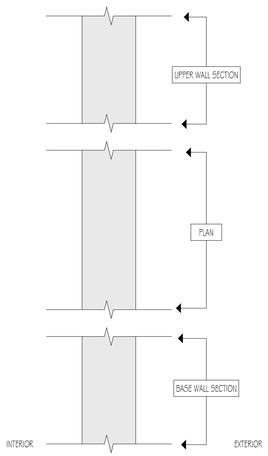


1 WALL TYPE - VIEW GUIDE
1 1/2" = 1'-0"

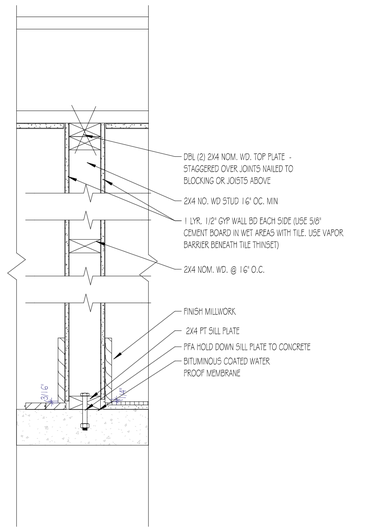


WALL TYPE 1A
SCALE: 1 1/2" = 1'-0"

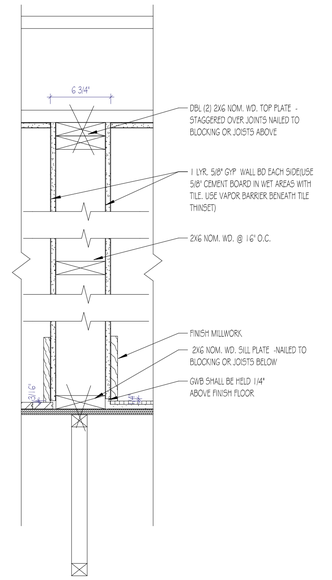


WALL TYPE 2
SCALE: 1 1/2" = 1'-0"

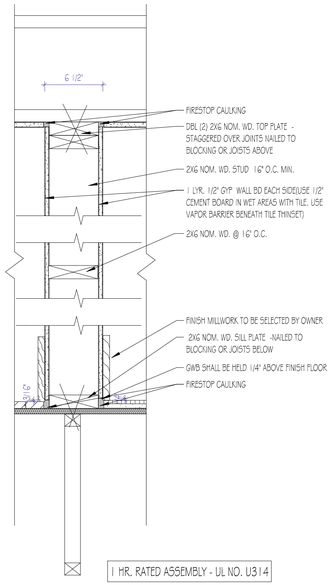


WALL TYPE 2A
SCALE: 1 1/2" = 1'-0"

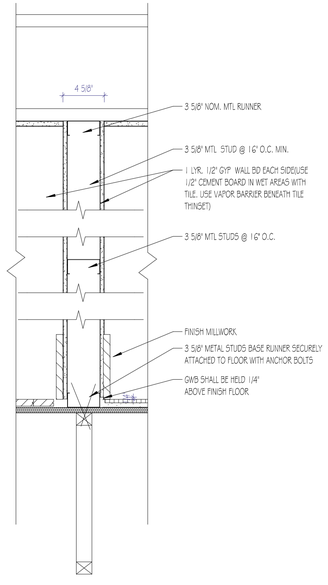

WALL TYPE 3
SCALE: 1 1/2" = 1'-0"

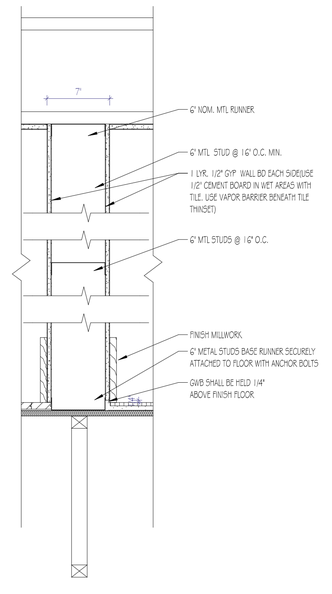

WALL TYPE 3A
SCALE: 1 1/2" = 1'-0"

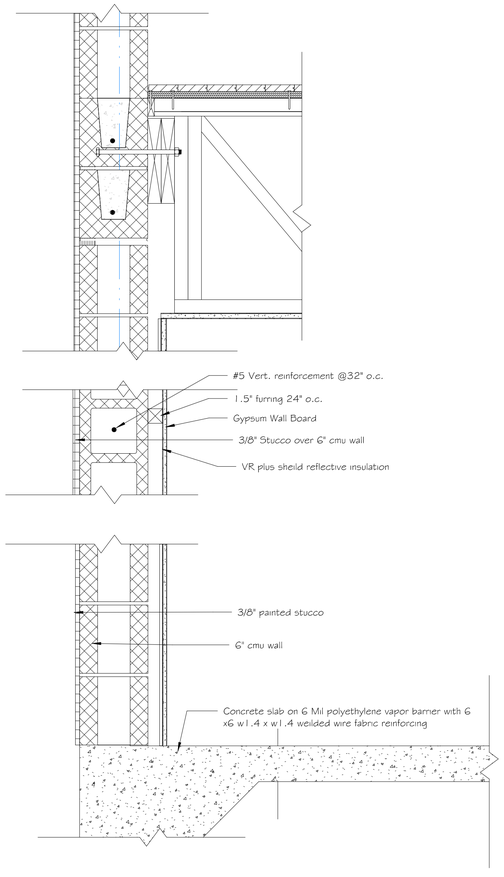

2 WALL TYPE 4
1 1/2" = 1'-0"

NOTE:
IN BASEMENT AND BATHROOMS ALL GYP BD. SHALL BE MOLD AND MILDEW RESISTANT VARIETIES OF NECESSARY WALL BOARD.

RISE | FL
architecture

ARCHITECT:
RESIDE ARCHITECTURE, LLC
NYC OFFICE:
241 37TH STREET SUITE 440
BOOKLYN, NEW YORK 11232
JEFF AKERMAN, RA
JEFF@RISEARCHITECTURE .COM
516-249-3746
NJ OFFICE:
36 AIRPORT RD SUITE 402
LAKEWOOD, NJ 08701
SHIMON GREENEBAUM, RA
SHIMON@RISEARCHITECTURE .COM
908-674-8717
FL OFFICE:
36 AIRPORT RD SUITE 402
LAKEWOOD, NJ 08701
SHIMON GREENEBAUM, RA
SHIMON@RISEARCHITECTURE .COM
908-674-8717

CLIENT:

REVISIONS:

DESCRIPTION	DATE	NO.
Issued for Permit	2/26/24	

PROJECT NAME / LOCATION:

DRAWING TITLE:
WALL TYPES

EXAMINER'S SIGNATURE:

PROFESSIONAL SEAL:
STATE OF FLORIDA
SHIMON GREENEBAUM
AR102415
REGISTERED ARCHITECT


SHIMON E. GREENEBAUM, RA
FL LIC. NO.
AR102415

SCALE: 1 1/2" = 1'-0"
DATE:
PROJECT NO:
A-3.3
DRAWING NO:
16 OF


BARCODE

THE GENERAL CONTRACTOR SHALL CHECK AND VERIFY ALL DIMENSIONS AND REPORT ALL ERRORS AND OMISSIONS TO THE ARCHITECTS. DO NOT SCALE DRAWING. THE DRAWING SHALL NOT BE USED UNTIL SIGNED BY CONSULTANTS.


1/19/2024 10:42:32 AM

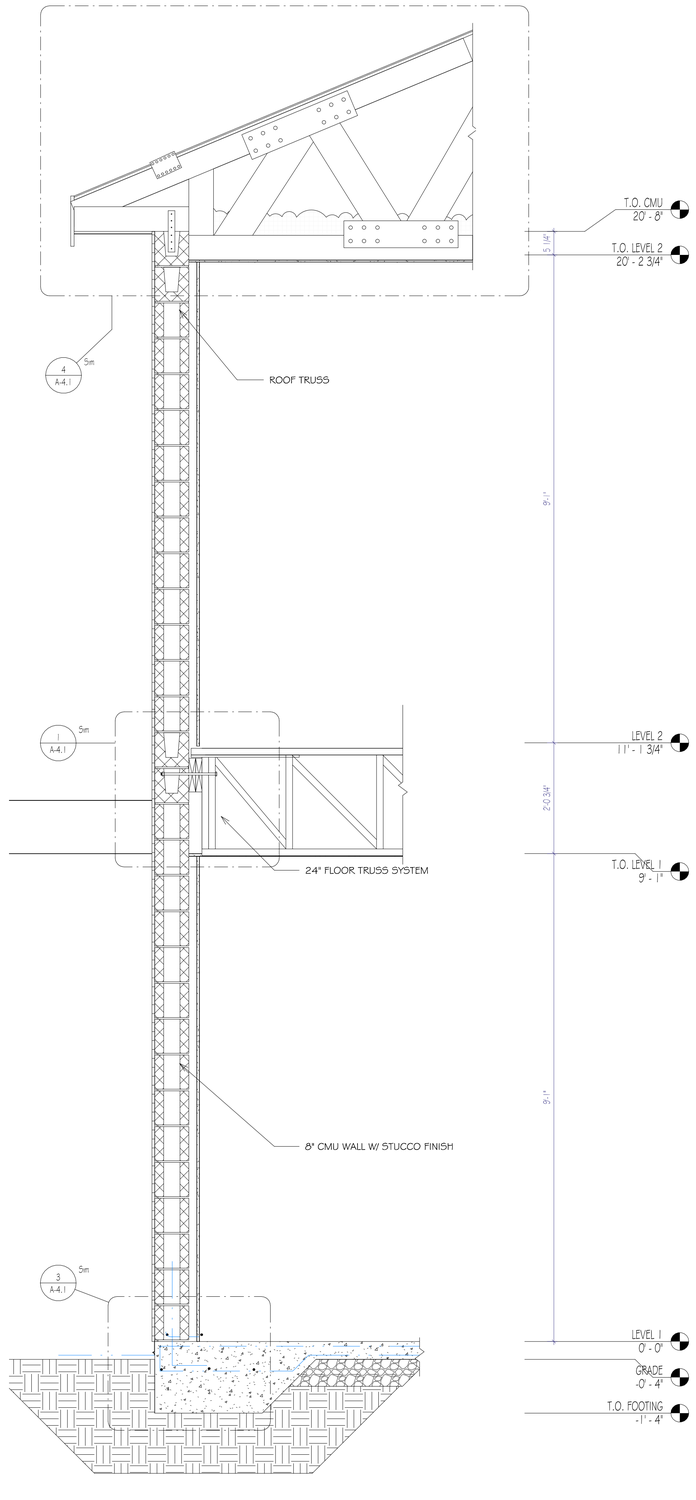


2 TYP WALL SECTION KEY
3/4" = 1'-0"

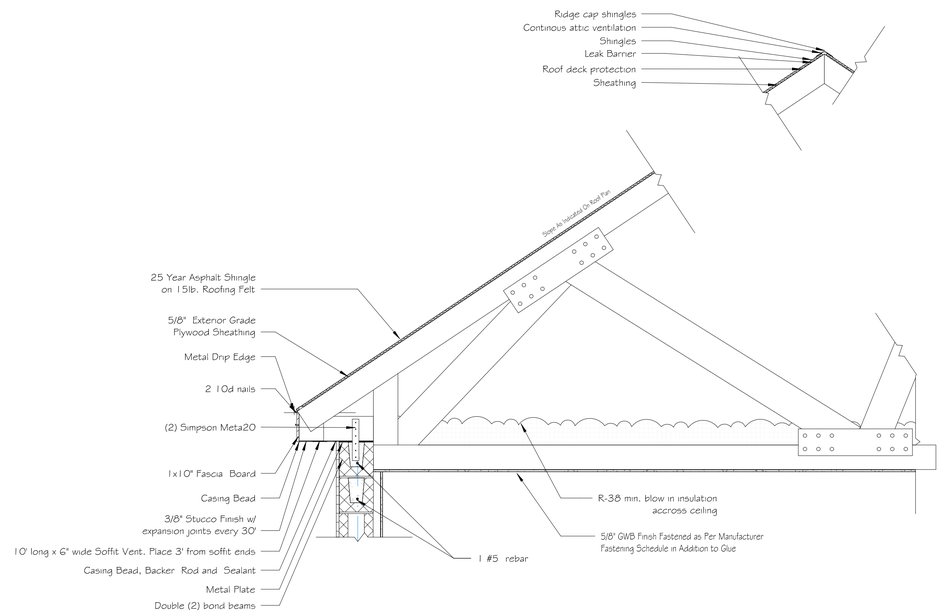

FL TYP WALL SECTION DETAIL - ROOF (CANTILEVER)
4 3/4" = 1'-0"

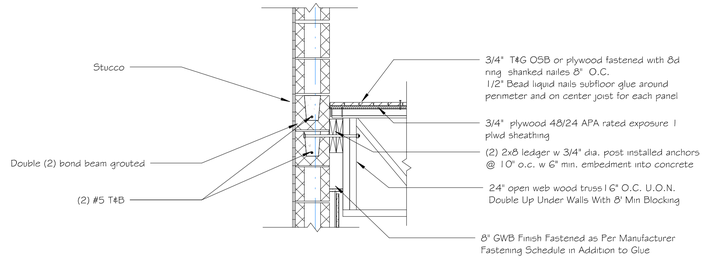

FL TYP WALL SECTION DETAIL - FLOOR
1 3/4" = 1'-0"

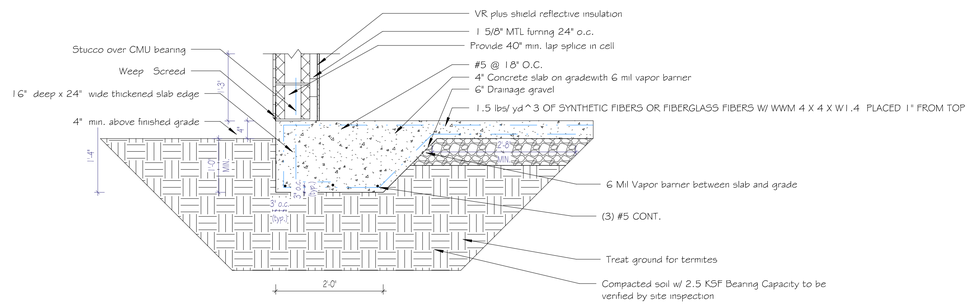

FL TYP WALL SECTION DETAIL - HAUNCHED FOOTING
3 3/4" = 1'-0"

RISE | FL
architecture

ARCHITECT:
RESIDE ARCHITECTURE, LLC
NYC OFFICE:
241 37TH STREET SUITE 440
BOOKLYN, NEW YORK 11232
JEFF AKERMAN, RA
JEFF@RISEARCHITECTURE .COM
516-249-3746
NJ OFFICE:
36 AIRPORT RD SUITE 402
LAKEWOOD, NJ 08701
SHIMON GREENEBAUM, RA
SHIMON@RISEARCHITECTURE .COM
908-674-8717
FL OFFICE:
36 AIRPORT RD SUITE 402
LAKEWOOD, NJ 08701
SHIMON GREENEBAUM, RA
SHIMON@RISEARCHITECTURE .COM
908-674-8717

CLIENT:

REVISIONS:

DESCRIPTION	DATE	NO.
Issued for Permit	2/26/24	

PROJECT NAME / LOCATION:

DRAWING TITLE:
WALL SECTION AND DETAILS

EXAMINER'S SIGNATURE:

PROFESSIONAL SEAL:

STATE OF FLORIDA
SHIMON GREENEBAUM
AR102415
REGISTERED ARCHITECT

SHIMON E. GREENEBAUM, RA
FL LIC. NO.
AR102415

SCALE: 3/4" = 1'-0"
DATE:
PROJECT NO:

A-4.1
DRAWING NO:
17 OF

BARCODE

THE GENERAL CONTRACTOR SHALL CHECK AND VERIFY ALL DIMENSIONS AND REPORT ALL ERRORS AND OMISSIONS TO THE ARCHITECTS. DO NOT SCALE DRAWING. THE DRAWING SHALL NOT BE USED UNTIL SIGNED BY CONSULTANTS.


1/18/2024 10:42:32 AM

Door Schedule

Mark	Level	ROOM	Door Size		Door Swing	Hardware	Comments	Design Wind Zone	Tributary Wind Area (In PSF)
			Width	Height					
LEVEL 1									
101	LEVEL 1	FOYER	3' - 0"	8' - 0"	LHR	9	EXTERIOR DOOR	4	+31.86 -34.92
102	LEVEL 1	FOYER	5' - 0"	8' - 0"	DBLR	3,4			
103	LEVEL 1	BATHROOM	2' - 8"	8' - 0"	RHR	2			
104	LEVEL 1	FOYER	2' - 8"	8' - 0"			DOOR OPENING		
105	LEVEL 1	STUDY	2' - 6"	8' - 0"	RH				
106	LEVEL 1	FOYER	5' - 0"	8' - 0"	DBLR	3,4			
107	LEVEL 1	GARAGE	2' - 8"	8' - 0"	LH		1 HR FIRE RATED DR		
108	LEVEL 1	GARAGE	9' - 0"	8' - 0"		2	EXTERIOR DOOR	5	+30.30 -37.02
109	LEVEL 1	GARAGE	2' - 11 1/8"	8' - 0"	RH	2,6,7	EXTERIOR DOOR	5	+31.86 -40.92
110	LEVEL 1	A/H	2' - 4"	8' - 0"	RHR	3,4	LOUVERED		
111	LEVEL 1	DINING ROOM	6' - 0"	8' - 0"	SLIDING	2	EXTERIOR DOOR HURRICANE IMPACT	4	+31.86 -34.92
112	LEVEL 1	FOYER	5' - 8"	8' - 0"			DOOR OPENING		
113	LEVEL 1	DINING ROOM	11' - 0"	8' - 0"			DOOR OPENING		
114	LEVEL 1	FOYER	5' - 8"	8' - 0"			DOOR OPENING		
115	LEVEL 1	FOYER	3' - 0"	8' - 0"					
116	LEVEL 1	DEN	4' - 0"	8' - 0"	DBLR	3,4			
117	LEVEL 1	DEN	4' - 0"	8' - 0"	DBLR	3,4			
118	LEVEL 1	PASSOVER KITCHEN	9' - 4"	8' - 0"	BIFOLD		JOHNSON 160IHD TRACK		
119	LEVEL 1	DEN	4' - 10 3/4"	8' - 1"	BARN DR		SPEC BY OTHERS		
LEVEL 2									
201	LEVEL 2	BATHROOM 1	2' - 8"	8' - 0"	RH	2			
202	LEVEL 2		5' - 4"	8' - 0"	DBLR	3,4			
203	LEVEL 2	BATHROOM 1	2' - 8"	8' - 0"	RHR				
204	LEVEL 2	BEDROOM 2	2' - 8"	8' - 0"	RH	2			
205	LEVEL 2		4' - 0"	8' - 0"	DBLR	3,4			
206	LEVEL 2		4' - 0"	8' - 0"	DBLR	3,4			
207	LEVEL 2	BATHROOM 2	2' - 4"	8' - 0"	RH	2			
208	LEVEL 2	BEDROOM 2	2' - 4"	8' - 0"	RH				
209	LEVEL 2	BEDROOM 2	2' - 8"	8' - 0"	LH	2			
210	LEVEL 2		5' - 0"	8' - 0"	DBLR	3,4			
211	LEVEL 2		5' - 0"	8' - 0"	DBLR	3,4			
213	LEVEL 2	BATHROOM 1	11' - 8"	8' - 0"	LHR	3,4			
214	LEVEL 2	BATHROOM 1	2' - 4"	8' - 0"	LH	2			
215	LEVEL 2	BATHROOM 1	2' - 8"	8' - 0"	RH	2			
216	LEVEL 2		5' - 0"	8' - 0"	DBLR	3,4			
217	LEVEL 2	BATHROOM 1	5' - 0"	8' - 0"	DBLR	3,4			
218	LEVEL 2	A/H	2' - 4"	8' - 0"	RHR	3,4	LOUVERED		
219	LEVEL 2		4' - 0"	8' - 0"	DBLR	3,4			
220	LEVEL 2	BATHROOM 1	2' - 8"	8' - 0"	LH				
221	LEVEL 2	BATHROOM 1	2' - 8"	8' - 0"	RH	2			
222	LEVEL 2	MASTER BATHROOM	3' - 0"	8' - 0"			DOOR OPENING		
223	LEVEL 2	MASTER BATHROOM	2' - 6"	8' - 0"	LH	2			
224	LEVEL 2	WIC	2' - 6"	8' - 0"	LH				
225	LEVEL 2	WIC	2' - 8"	8' - 0"	PKT	3,4			

NOTE:
ALL DOORS SHOULD BE 8'-0" HEIGHT & HOLLOW CORE

DOOR KEY

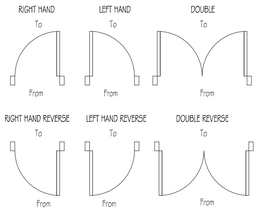


HARDWARE KEY

1- Brass Lever Style Passage Knob
2- Brass Lever Handle Privacy Knob
3- Brass Lever Style Dummy Closet Pulls
4- Ball Catches
5- Self Closing Hinges
6- Dead Bolt Single Keyed Lock
7- Simplex Brass Combination Lock
8- Bi-fold Door Track and Hardware
9- Front Entry Keyed Handle


GENERAL NOTES:

All doors are to be 6" (4" min) form door hinge to adjacent wall unless otherwise noted.

LINTEL SCHEDULE		
Mark	Type	Description
L-1	8F24-OB/IT	First Floor Window Lintel See Detail 4
L-2	8F8-OB/IT	First Floor Garage DR Lintel See Detail 6
L-3	8F20-OB/IT	Second Floor Window Lintel See Detail 3
L-4	8F32-OB/IT	Stair Window Lintel See Detail 5

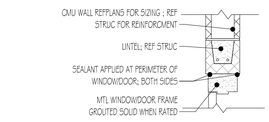

1 DOOR/WINDOW FLASHING @ CMU
3/4" = 1'-0"

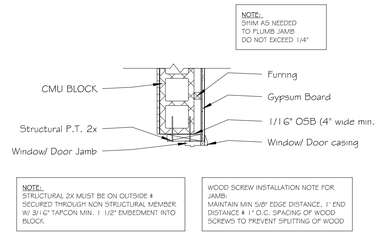

2 WINDOW TO BLOCK DETAIL
3/4" = 1'-0"


Window Schedule

Type Mark	Room Location	Window Size		Window Height Location		Comments	Wind Pressure Zone	Tributary Wind Area (In PSF)
		Rough Height	Rough Width	Sill Height	Rough Opening Head Height			
LEVEL 1								
2040		4' - 0"	2' - 0"	4' - 0"	8' - 0"		4	+35.64 -38.64
2040		4' - 0"	2' - 0"	4' - 0"	8' - 0"		4	+35.64 -38.64
2060		6' - 0 1/2"	2' - 0 1/2"	2' - 0"	8' - 0 1/2"		4	+34.02 -37.02
2060		6' - 0 1/2"	2' - 0 1/2"	2' - 0"	8' - 0 1/2"		4	+34.02 -37.02
2060		6' - 0 1/2"	2' - 0 1/2"	2' - 0"	8' - 0 1/2"		4	+34.02 -37.02
2060		6' - 0 1/2"	2' - 0 1/2"	2' - 0"	8' - 0 1/2"		4	+34.02 -37.02
3050		6' - 0"	3' - 0"	2' - 0"	8' - 0"		4	+34.02 -37.02
3050		6' - 0"	3' - 0"	2' - 0"	8' - 0"		4	+34.02 -37.02
5040		4' - 0 1/2"	5' - 0"	4' - 0"	8' - 0 1/2"		4	+34.02 -37.02
5060		6' - 0 1/2"	5' - 0"	6' - 4"	12' - 4 1/2"	TEMPERED	5	+31.86 -40.26
5460		6' - 0 1/2"	2' - 4 1/2"	2' - 0"	8' - 0 1/2"	TEMPERED	4	+34.02 -37.02
5461		6' - 0 1/2"	6' - 0"	1' - 11 1/2"	8' - 0"		4	+31.86 -34.92
6050		5' - 0 1/2"	6' - 0"	3' - 0 3/32"	8' - 0 19/32"		4	+31.86 -34.92
7060		6' - 0 1/2"	7' - 0"	1' - 11 1/2"	8' - 0"		4	+31.86 -34.92
9460		6' - 0 1/2"	9' - 4"	2' - 0"	8' - 0 1/2"		4	+30.30 -33.30
LEVEL 2								
2440		4' - 0 1/2"	2' - 4 1/2"	3' - 8 1/2"	7' - 9"	TEMPERED	4	+35.64 -38.64
2440		4' - 0 1/2"	2' - 4 1/2"	3' - 8 1/2"	7' - 9"		4	+35.64 -38.64
2440		4' - 0 1/2"	2' - 4 1/2"	3' - 8 1/2"	7' - 9"	TEMPERED	4	+35.64 -38.64
4040		4' - 0"	4' - 0"	3' - 8 1/2"	7' - 8 1/2"	TEMPERED	5	+34.02 -44.46
5060		6' - 0 1/2"	5' - 0"	1' - 11 1/2"	8' - 0"	TEMPERED	5	+31.86 -40.26
6050		5' - 0 1/2"	5' - 11 1/2"	2' - 10 7/32"	7' - 10 23/32"	EGRESS	4	+31.86 -34.92
6050		5' - 0 1/2"	5' - 11 1/2"	2' - 9 21/32"	7' - 10 5/32"	EGRESS	4	+31.86 -34.92
7050		5' - 0 1/2"	7' - 0"	2' - 8"	7' - 8 1/2"	EGRESS	4	+31.86 -34.92
7050		5' - 0 1/2"	7' - 0"	2' - 8"	7' - 8 1/2"		4	+31.86 -34.92
9450		5' - 0 1/2"	9' - 4"	2' - 8"	7' - 8 1/2"	EGRESS	4	+31.86 -34.92
9450		5' - 0 1/2"	9' - 4"	2' - 8"	7' - 8 1/2"	EGRESS	5	+31.86 -40.26

Grand total: 26

NOTE:
-WINDOWS TO BE IN COMPLIANCE WITH ASTM MISSILE TEST E1996 AND E1886 AS MODIFIED IN IRC 2020 302.1.2
WINDOWS REQUIRE A U VALUE OF .40 AND SHGC OF .25.


-SILLS LOCATED LESS THAN 24" ABOVE THE FINISHED FLOOR AND GREATER THAN 72" ABOVE THE FINISHED GRADE SHOULD BE PROVIDED WITH WINDOW FALL PREVENTION DEVISES COMPLYING WITH ASTM F2090. THE WINDOW OPENING CONTROL DEVICE, AFTER OPERATION TO RELEASE THE CONTROL DEVICE ALLOWING THE WINDOW TO FULLY OPEN, SHALL NOT REDUCE THE NET CLEAR OPENING AREA OF THE WINDOW UNIT TO LESS THAN THE AREA REQUIRED BY SECTION R310.2.1.

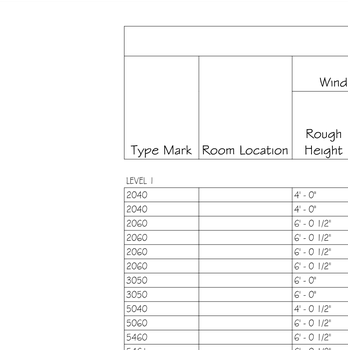

3 WINDOW HEADER 8f20
3/4" = 1'-0"



4 WINDOW HEADER 8f24
3/4" = 1'-0"

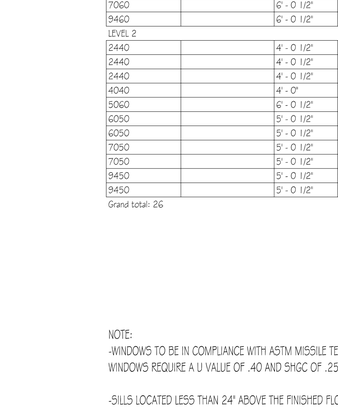

5 WINDOW HEADER 8f32
3/4" = 1'-0"

6 WINDOW HEADER 8f8
3/4" = 1'-0"

RISE | FL
architecture

ARCHITECT:
RESIDE ARCHITECTURE, LLC
NYC OFFICE:
241 37TH STREET SUITE 440
BOOKLYN, NEW YORK 11232
JEFF AKERMAN, RA
JEFF@RISEARCHITECTURE .COM
516-249-3746
NJ OFFICE:
36 AIRPORT RD SUITE 402
LAKEWOOD, NJ 08701
SHIMON GREENEBAUM, RA
SHIMON@RISEARCHITECTURE .COM
908-674-8717
FL OFFICE:
36 AIRPORT RD SUITE 402
LAKEWOOD, NJ 08701
SHIMON GREENEBAUM, RA
SHIMON@RISEARCHITECTURE .COM
908-674-8717

CLIENT:

REVISIONS:

DESCRIPTION	DATE	NO.
Issued for Permit	2/26/24	

PROJECT NAME / LOCATION:

DRAWING TITLE:
SCHEDULES

EXAMINER'S SIGNATURE:

PROFESSIONAL SEAL:
STATE OF FLORIDA
SHIMON GREENEBAUM
AR102415
REGISTERED ARCHITECT

SHIMON E. GREENEBAUM, RA
FL LIC. NO.
AR102415

SCALE: As indicated
DATE:
PROJECT NO:


A-4.2

DRAWING NO:
18 OF

BARCODE


THE GENERAL CONTRACTOR SHALL CHECK AND VERIFY ALL DIMENSIONS AND REPORT ALL ERRORS AND OMISSIONS TO THE ARCHITECTS. DO NOT SCALE DRAWING. THE DRAWING SHALL NOT BE USED FOR, SIGNED BY CONSULTANTS.

11/8/2024 10:42:33 AM

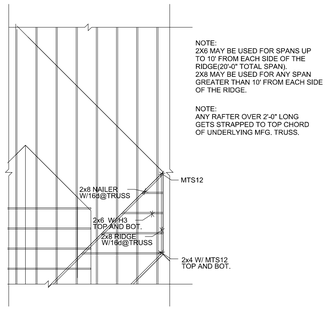

Valley Framing Detail


NOT TO SCALE

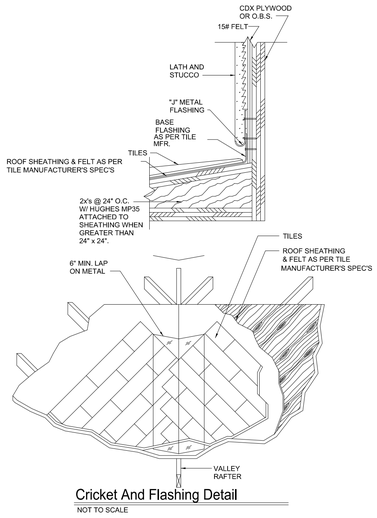


Cricket And Flashing Detail

NOT TO SCALE

7 VALLEY FLASHING DETAIL
3/8" = 1'-0"

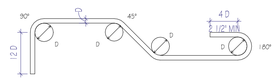


STANDARD HOOKS AND BENDS

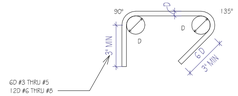

NOTES:
1. D = BAR DIAMETER
2. FOR STANDARD HOOKS AND BENDS
D = 6 D FOR #3 THRU #8
D = 8 D FOR #9 THRU #11
3. FOR TIES AND STIRRUPS
D = 4 D FOR #3 THRU #5
4. REFER TO TYPICAL WALL CONSTRUCTION NOTES FOR VERTICAL REINF. SPLICE REQ'S

TIES AND STIRRUPS

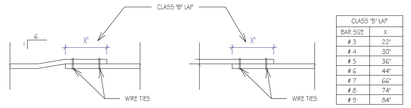

CLASS "B" LAP	
BAR SIZE	X
# 3	22"
# 4	30"
# 5	36"
# 6	44"
# 7	60"
# 8	74"
# 9	84"

OFFSET SPLICE LAP SPLICE


11 TYP. REINFORCING DETAILING DETAIL
1/8" = 1'-0"

CMU WALL SCHEDULE	
MARK	DESCRIPTION
MW-1	8" LOAD BEARING MASONRY WALL W/#5@40" O.C. VERTICAL REINFORCING BARS IN GROUT FILLED CELLS

CMU WALL, PILASTER AND CMU COLUMN VERTICAL REINFORCEMENT DEVELOPMENT AND LAP SPLICE LENGTHS

BAR SIZE	8" CMU (1) BAR / CELL
# 3	16
# 4	21
# 5	27
# 6	41
# 7	56
# 8	72
# 9	NP


NOTES:
1. ALL DEVELOPMENT AND LAP SPLICE LENGTH ARE IN INCHES
2. THE LAP SPLICE LENGTH TABLE SHALL BE USED FOR ALL REINFORCED CMU WALLS, PILASTERS AND COLUMNS UNLESS NOTED OTHERWISE IN DETAILS
3. INCREASE TABULATED VALUES 50 % FOR EPOXY COATED REINFORCEMENT
4. THE TABLE IS DEVELOPED BASED ON fm'= 1500 PSI. REFER TO GENERAL NOTES AND SPECIFICATIONS FOR CMU f'M
5. WITH THE APPROVAL BY THE STRUCTURAL ENGINEER OF RECORD, MECHANICAL SPLICES DEVELOPING AT LEATS 125% OF THW YIELD STRENGTH, Fy, OF THE BAR MAY BE SUBSTITUTED IN SOME LOCATIONS
6. WHEN THE LAP SPLICING BARS OF DIFFERENT SIZES, THE LAP LENGTH IS DETERMINED BY THE SMALLER BAR

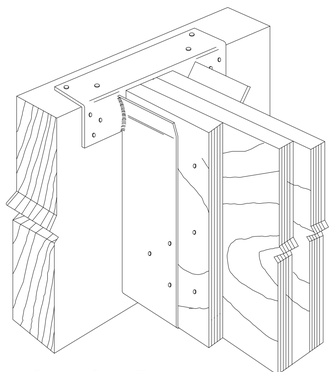

Simpson Strong-Tie
LUS28-2
(INSTALL PER MAN. SPECS.)


1 BEAM TO BEAM CONNECTION
3/8" = 1'-0"

STANDARD HOOK LENGTHS			
BAR SIZE	REINF HOOK	STIRRUP & TIE HOOKS	
	L1	L2	L3
# 3	6"	4"	2 1/2"
# 4	8"	4 1/2"	3"
# 5	10"	-	-
# 6	1'-0"	-	-
# 7	1'-2"	-	-
# 8	1'-4"	-	-
# 9	1'-7"	-	-
# 10	1'-10"	-	-
# 11	2'-0"	-	-

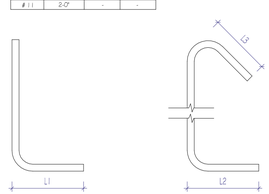

REINF HOOKS STIRRUP & TIE HOOKS

2 TYP. REINFORCING HOOK DETAILS
1/8" = 1'-0"

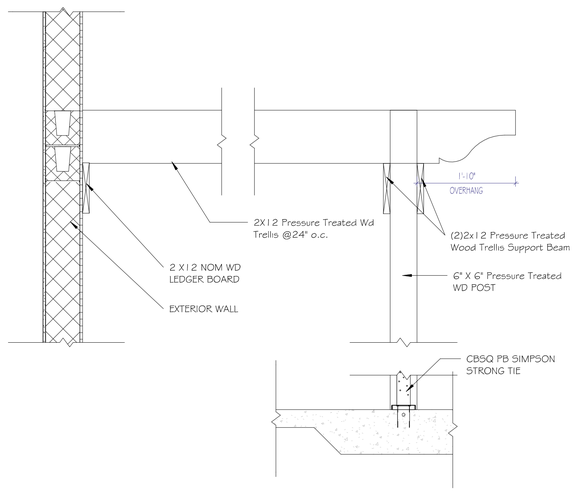

3 PERGOLA
3/4" = 1'-0"

RISE | FL architecture

ARCHITECT:
RESIDE ARCHITECTURE, LLC
NYC OFFICE:
241 37TH STREET SUITE 440
BOOKLYN, NEW YORK 11232
JEFF AKERMAN, RA
JEFF@RISEARCHITECTURE .COM
516-249-3746
NJ OFFICE:
36 AIRPORT RD SUITE 402
LAKEWOOD, NJ 08701
SHIMON GREENEBAUM, RA
SHIMON@RISEARCHITECTURE .COM
908-674-8717
FL OFFICE:
36 AIRPORT RD SUITE 402
LAKEWOOD, NJ 08701
SHIMON GREENEBAUM, RA
SHIMON@RISEARCHITECTURE .COM
908-674-8717

CLIENT:

REVISIONS:

DESCRIPTION	DATE	NO.
Issued for Permit	2/26/24	

PROJECT NAME / LOCATION:

DRAWING TITLE:
DETAIL DRAWINGS

EXAMINER'S SIGNATURE:

PROFESSIONAL SEAL:

STATE OF FLORIDA
SHIMON GREENEBAUM
AR102415
REGISTERED ARCHITECT

SHIMON E. GREENEBAUM, RA
FL LIC. NO.
AR102415

SCALE: As indicated

DATE:

PROJECT NO:

DRAWING NO: A-4.3

19 OF

BARCODE

THE GENERAL CONTRACTOR SHALL CHECK AND VERIFY ALL DIMENSIONS AND REPORT ALL ERRORS AND OMISSIONS TO THE ARCHITECTS. DO NOT SCALE DRAWING. THE DRAWINGS SHALL NOT BE USED UNTIL SIGNED BY CONSULTANTS.

11/8/2024 10:42:34 AM