

PROPOSED NEW 1-FAMILY HOME

VILLA MODEL

LOT: 05
BLOCK: 06

GLADES COUNTY, FL

THIS SET IS AN ITERATION OF A MASTER PROJECT #1226743

TABULATED AREAS

Name	AREA	Volume	LIVABLE SPACE
LEVEL 1	1880.35 SF	17079.86 CF	YES
LEVEL 2	2235.39 SF	18069.44 CF	YES
TOTAL	4115.75 SF	35149.30 CF	
GARAGE	352.336 SF		
COVERED ENTRY	32.26 SF		
TOTAL	4500.336 SF		

GBA	GLA
4500.336 SF	4115.75 SF

LIST OF DRAWINGS


SHEET NO.	SHEET NAME	PAGE NO.	P & P SET	PERMIT SET	Current Revision
01-ARCHITECTURAL					
A-1.0	COVER PAGE	01			3
A-1.1	PLOT PLAN	03			3
A-1.2	SPECIFICATIONS	05			3
A-2.3	FIRST FLOOR	07			3
A-2.4	SECOND FLOOR	08			3
A-2.5	ROOF	09			3
A-2.6	ATTIC	10			3
A-2.11	RCP FIRST FLOOR	12			3
A-2.12	RCP SECOND FLOOR	13			3
A-3.1	ELEVATIONS	14			3
A-3.2	ELEVATIONS	15			3
A-3.3	ELEVATIONS- TRIM OPTIONS	15			3
A-4.1	WALL SECTION AND DETAILS	17			3
A-4.2	WALL TYPES AND SCHEDULES	18			3
A-4.3	DETAIL DRAWINGS	19			3
02- LANDSCAPE					
L-1.0	LANDSCAPE PLAN OPTION A	19.1			
L-1.1	LANDSCAPE PLAN OPTION B	19.2			
03- MECHANICAL					
M-1.0	INDEX, NOTES AND SYMBOL LEGEND	20			
M-2.0	FIRST FLOOR MECHANICAL PLAN	21			
M-2.1	SECOND FLOOR MECHANICAL PLAN	22			
M-3.0	MECHANICAL SCHEDULES	23			
M-3.1	MECHANICAL DETAILS	24			
04- ELECTRICAL					
E-1.0	INDEX, NOTES AND SYMBOL LEGEND	25			
E-2.0	FIRST FLOOR ELECTRICAL PLAN	26			
E-2.1	SECOND FLOOR ELECTRICAL PLAN	27			
05-PLUMBING					
P-1.0	INDEX, NOTES AND SYMBOL LEGEND	28			
P-2.0	FIRST FLOOR DOMESTIC WATER PLAN	29			
P-2.1	FIRST FLOOR SANITARY PLAN	30			
P-2.2	SECOND FLOOR DOMESTIC WATER PLAN	31			
P-2.3	SECOND FLOOR SANITARY PLAN	32			
05 -Structural					
ST-1	DESIGN CRITERIA AND NOTES	33			
ST-2	FOUNDATION PLAN	34			
ST-2D	FOOTING DETAILS	35			
ST-3	1 ST LEVEL STRUCTURAL PLAN	36			
ST-3A	1 ST LEVEL FRAMING PLAN	37			
ST-4	2ND LEVEL STRUCTURAL PLAN	38			
ST-4A	2ND LEVEL FRAMING PLAN	39			
ST-5	WALL SECTIONS AND DETAILS	40			
ST-6	REINFORCEMENT DETAILS	41			
ST-7	DETAILS	42			

TOTAL: 40

ABBREVIATIONS

A.C.	AIR CONDITIONING	CONV.	CONVECTOR	GALV.	GALVANIZED	N.T.S. or NTS	NOT TO SCALE	V.W.C.	VINYL WALL COVERING
A.C.T. or ACT	ACOUSTICAL CEILING TILE	D.E.	DRYER EXHAUST	GL.	GLASS	NOM.	NOMINAL	VEST.	VESTIBULE
A.D.	AREA DRAIN	D.L.	DOUBLE LAYER	GR.	GRADE	O.C.	ON CENTER	VIF	VERIFY IN FIELD
A.F.F.	ABOVE FINISH FLOOR	D.or DIA.	DIAMETER	H.B.	HOSE BIB	O.D.	OUTSIDE DIAMETER	WD.	WOOD
A.N.	AS NOTED	D.W.	DISH WASHER	H.C.	HUNG CEILING	O.F.	OVER FLOW		
AHJ	AUTHORITY HAVING JURISDICTION	DBL.	DOUBLE	H.CAB.	HANGING CABINETS	O.H.	OPPOSITE HAND		
ALUM.	ALUMINUM	DET.	DETAIL	H.M. or HM	HOLLOW METAL	OPG.	OPENING		
APT.	APARTMENT	DIM.	DIMENSION	H.P.	HIGH POINT	P.	PAINTED		
AVG.	AVERAGE	DN.	DOWN	H.R.	HANDRAIL	P.D.	PUMP DISCHARGE		
B.	BATHROOM	DWG.	DRAWING	H.V.	HALL VENT (DUCT)	P.DR.	PLANTER DRAIN		
B.C.	BRICK COURSE	E.G.	ESTABLISHED GRADE	H.V.A.C. or HVAC	HEATING, VENTILATION, & AIR CONDITIONING	P.E.	PASSENGER ELEVATOR		
B.O.	BOTTOM OF	E.H.	ELECTRIC HEATER	I.D.	INSIDE DIAMETER	P.H.V.	PUBLIC HALL VENT(DUCT)		
B.T.	BATH TUB	E.J.	EXPANSION JOINT	INCL.	INCLUDING	P.R.	POWDER ROOM		
BD.	BOARD	E.W.P.M.	ELASTOMERIC WATERPROOF MEMBRANE	INSUL.	INSULATION	PARTN	PARTITION		
BLDG.	BUILDING	EIFS	EXTERIOR INSULATED FINISH SYSTEM	JST	JOIST	Q.T.	QUARRY TILE		
BLK.	BLOCK	ELEC.	ELECTRIC	JT.	JOINT	RESIL.	RESILIENT		
BM.	BEAM	ELEV.	ELEVATION	L.CL.	LINEN CLOST	RM.	ROOM		
BOTT.	BOTTOM	ENGNR.	ENGINEER	L.P.	LOW POINT	S.H.	SERVICE HALL		
BR.	BRICK	EQ.	EQUAL	L.R.	LIVING ROOM	S.S.	SLOP SINK		
C.H.	CONCRETE HARDENER	F.	FOYER	L.W.	LIGHT WEIGHT	S.T.C.	SOUND TRANSMISSION CLASS		
C.J.	CONTROL JOINT	F.A.I.	FRESH AIR INTAKE	LAM.	LAMINATED	SAN.	SANITARY		
C.M.T.	CORRUGATED METAL BRICK TILE	F.D.	FLOOR DRAIN	LAV.	LAVATORY	SM	SMOKE DETECTOR		
C.R.	CEILING REGISTER	F.F.	FINISHED FLOOR	LVT	LUXURY VINYL TILE	SPKL.	SPRINKLER		
C.S.	CAST STONE	F.P.	FIRE PROOF	M.#G.	METAL AND GLASS	ST. OR STL	STEEL		
C.T.	CERAMIC TILE	F.P.H.B.	FROST PROOF HOSE	M.C.	MEDICINE CABINET	STOR.	STORAGE		
C.W.	COLD WATER	F.P.S.C.	FIRE PROOF SELF CLOSING	M.CL.	METER CLOSET	STRUC.	STRUCTURE OR STRUCTURAL		
CAB.	CABINET	F.R. OR FR	FIRE RATED OR FIRE RATING	M.L.	METAL LOUVER	T.O.	TOP OF		
CL.	CLOSET	F.S.P.	FIRE STAND PIPE	M.O.	MASONRY OPENING	T.R.	TOP REGISTER		
CLNG.	CEILING	FIN.	FINISH	M.V.	MECHNICAL VENTILATION	T.V.	TOILET VENT (DUCT)		
CM	CARBON MONOXIDE DETECTOR	FLASHG	FLASHING	MAX.	MAXIMUM	U.	URINAL		
COL.	COLUMN	FLR.	FLOOR	MET.	METAL	U.O.N.	UNLESS OTHERWISE NOTED		
CONC.	CONCRETE	G.W.B. or GYP.	GYPSUM WALL BOARD	MIN.	MINIMUM	V.C.J.	VERTICAL CONTROL JOINT		
CONT.	CONTINUOUS	GA.	GAUGE			V.C.T.OR VCT	VINYL COMPOSITE TILE		

GENERAL SITE

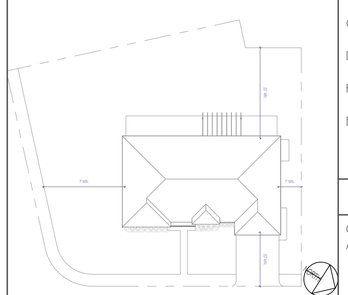

1 Site Plan GENERAL

PERMIT DATA

BUILDING CODE- FBC 2020 FL 7TH EDITION

OCCUPANCY- R3

CONSTRUCTION TYPE- VB

DESIGNED WIND SPEED V ULT- 145 MPH

RISK CATEGORY- II

EXPOSURE CATEGORY- C

PROJECT SCOPE:

CONSTRUCTION OF A NEW HOME ON A CLEAR LOT.

RISE | FL architecture

ARCHITECT:
RESIDE ARCHITECTURE, LLC

NYC OFFICE:
241 37TH STREET SUITE 440
BOOKLYN, NEW YORK 11232
JEFF AKERMAN, RA
JEFF@RISEARCHITECTURE .COM
516-249-3746

NJ OFFIC
36 AIRPORT RD SUITE 4
LAKEWOOD, NJ 087
SHIMON GREENEBAUM,
SHIMON@RISEARCHITECTURE .C
908-674-87

FL OFFICE:
210 N UNIVERSITY DR. SUITE 210
CORAL SPRINGS, FL 33071
DBLASBERG@RISEARCHITECTURE .COM
561.831.7443

STRUCTURAL CONSULTANT:

MEP CONSULTANT:

CIVIL CONSULTANT:

DESIGNER CONSULTANT:

REVISIONS:

CLIENT: LAKEFRONT ESTATES

PROJECT NAME / LOCATION: VILLA- OKEECHOBEE, FL

DRAWING TITLE: COVER PAGE

EXAMINERS SIGNATURE:

PROFESSIONAL SEAL:

STATE OF FLORIDA
SHIMON GREENEBAUM
AR102415
REGISTERED ARCHITECT

SHIMON E. GREENEBAUM, RA
FL LIC. NO.
AR102415

SCALE: 1" = 30'-0"

DATE: 03/06/25

PROJECT NO.: NJ079


DRAWING NO.: A-1.0

01 OF

BARCODE

THE GENERAL CONTRACTOR SHALL CHECK AND VERIFY ALL DIMENSIONS AND REPORT ALL ERRORS AND OMISSIONS TO THE ARCHITECTS. DO NOT SCALE DRAWING. THE DRAWING SHALL NOT BE USED UNTIL SIGNED BY CONSULTANTS.



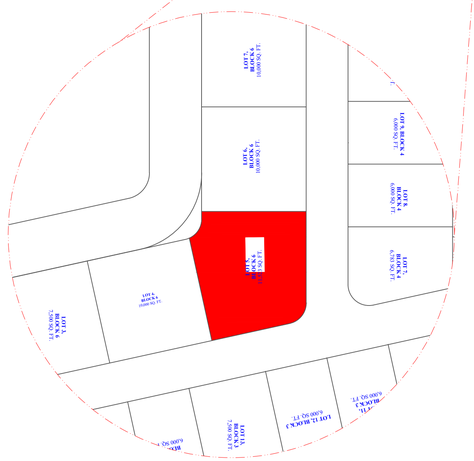

LAKEFRONT ESTATES ZONING STANDARDS	
PERMITTED RESIDENTIAL USES Dwellings: Single-Family Two-Family Attached Hybrid Townhouses Multi-Family Accessory apartment/ Guest houses Accessory public utility facilities	PERMITTED ACCESSORY USES Agriculture Forestry Silviculture Home Occupation Houses of Worship Model Homes Recreation Outdoors, such as parks and docks for residential use Ritual Bathhouses


	SINGLE FAMILY	TWO - FAMILY ATTACHED, AND TOWNHOUSES	MULTI-FAMILY	DWELLING -SINGLE FAMILY MODEL -VILLA LOT - 05	
REQUIRED				PROPOSED	
MIN. LOT SIZE	6,000 SQ. FT	5,000 SQ. FT	6,222 SQ. FT	11,523 SQ. FT	OK.
MIN. LOT WIDTH	60 FT	50 FT	100 FT	100'	OK.
FRONT SETBACK.	20 FT	20 FT	25' FT	23'	OK.
FRONT (CORNER) SETBACK.	15 FT	15 FT	19 FT	33' 5 3/	OK.
REAR SETBACK.	20 FT	20 FT	10 FT	30' 11"	OK.
SIDE SETBACK.	7' FT	7' FT/0 FT	10 FT	12'-0"	OK.
ROW SETBACK.	100 FT	100 FT	100 FT	100'	OK.
MAXIMUM BUILDING HEIGHT	35' FT	35' FT	35' FT	25"	OK.
MAX LOT (BUILDING) COVERAGE	45%	60%	75%	19%	OK.
PARKING	2 SPACES	2 PER DWELLING	2 PER DWELLING	2 SPACES	OK.

Zoning is per the adoption of the ordinance No. 2022-11, dated Jan. 23, 2023, that adopts the PUD regulations included in Exhibit A and B of said document for said property.

*Building height of, means the vertical distance measured from the curb level to the highest point of the roof surface of a flat roof, to the decline of a mansard roof and to the mean height level between eaves and ridge gable, hip and gambrel roofs. For buildings set back from the street line, the height of the building shall be measured from the average elevation of the finished grade along the front of the building provided its distance from the street line is not less than the height of such grade above the established curb level.

KEY

- Property Line
- Setback
- Easement
- Waterline
- Sewage

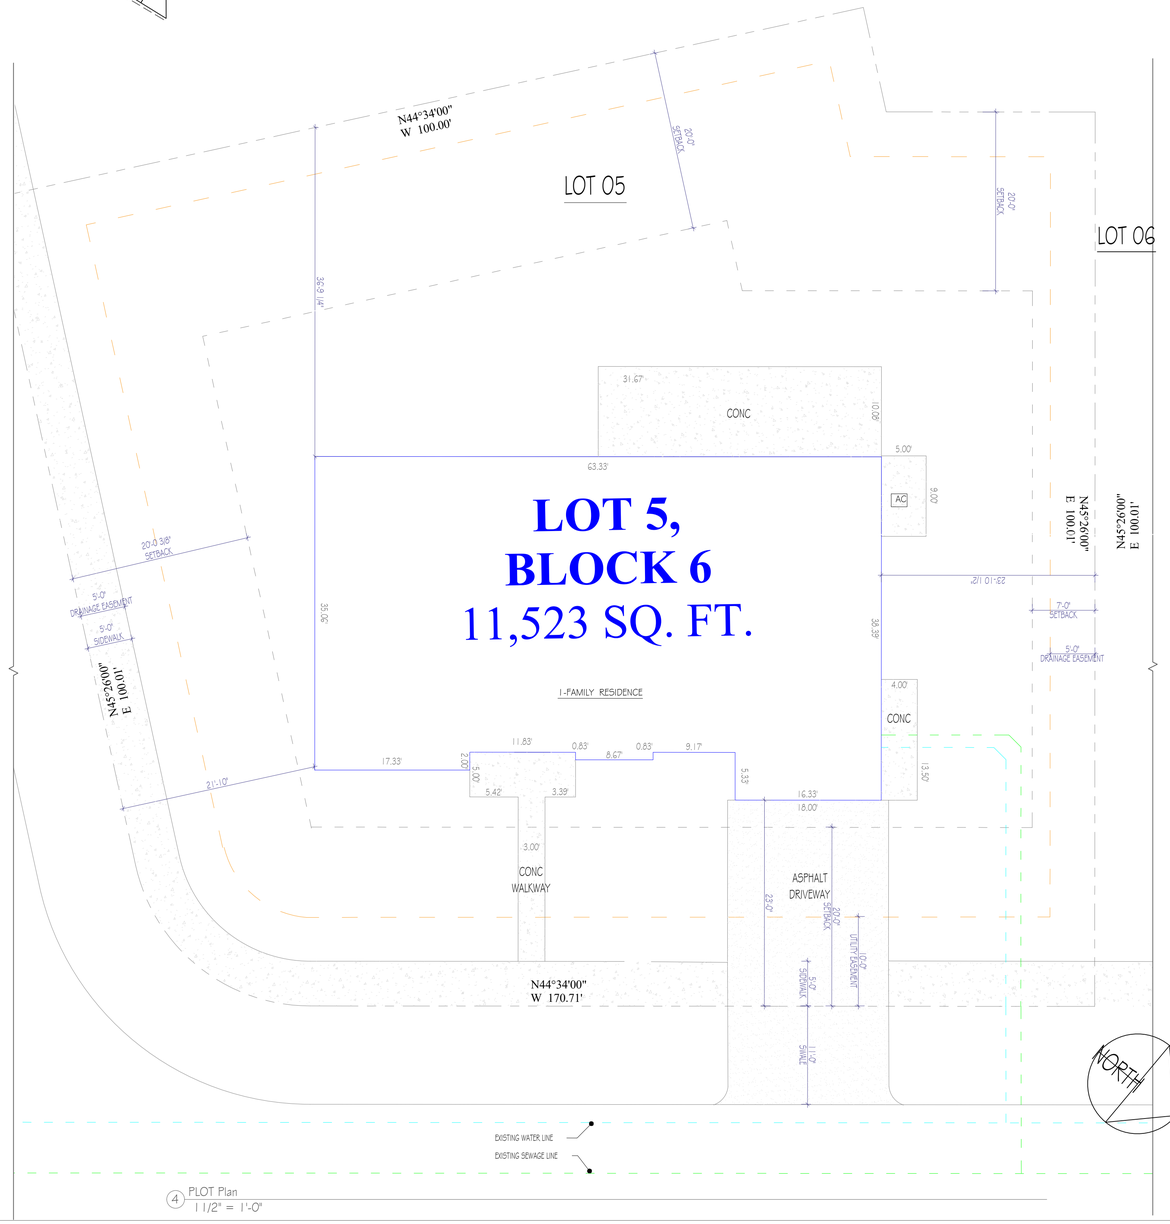

4 PLOT Plan
1 1/2" = 1'-0"

RISE | FL
architecture

ARCHITECT:
RESIDE ARCHITECTURE, LLC

NYC OFFICE:
241 37TH STREET SUITE 440
BOOKLYN, NEW YORK 11232
JEFF AKERMAN, RA
JEFF@RISEARCHITECTURE .COM
516-249-3746

NJ OFFIC
36 AIRPORT RD SUITE 4
LAKEWOOD, NJ 087
SHIMON GREENEBAUM,
SHIMON@RISEARCHITECTURE .C
908-674-87

FL OFFICE:
210 N UNIVERSITY DR. SUITE 210
CORAL SPRINGS, FL 33071
DBLASBERG@RISEARCHITECTURE .COM
561.831.7443

STRUCTURAL CONSULTANT:

MEP CONSULTANT:

CIVIL CONSULTANT:

DESIGNER CONSULTANT:

REVISIONS:

CLIENT: LAKEFRONT ESTATES

PROJECT NAME / LOCATION: VILLA- OKEECHOBEE, FL

DRAWING TITLE: PLOT PLAN

EXAMINERS SIGNATURE:

PROFESSIONAL SEAL:

STATE OF FLORIDA
SHIMON GREENEBAUM
AR102415
REGISTERED ARCHITECT

SHIMON E. GREENEBAUM, RA
FL LIC. NO.
AR102415

SCALE: As indicated

DATE: 3/06/25

PROJECT NO: NJ079

DRAWING NO: A-1.1

01 OF

BARCODE

THE GENERAL CONTRACTOR SHALL CHECK AND VERIFY ALL DIMENSIONS AND REPORT ALL ERRORS AND OMISSIONS TO THE ARCHITECTS. DO NOT SCALE DRAWING. THE DRAWING SHALL NOT BE USED UNTIL SIGNED BY CONSULTANTS.