

DOOR SCHEDULE


MARK	ROOM	TYPE MARK	DOOR				FRAME			FIRE RATING	HARDWARE SET	NOTES
			WIDTH	HEIGHT	MATERIAL	GLAZING SIZE	MATERIAL	HEAD DETAIL	JAMB DETAIL			
Level 1												
100A	LOBBY	5	6' - 4"	8' - 0"	GLASS		ALUMINUM					IF LATCH IS PROVIDED, THEN PROVIDE PANIC HARDWARE. PART OF CURTAIN WALL SYSTEM
100B	LOBBY	5	6' - 4"	8' - 0"	GLASS		ALUMINUM					IF LATCH IS PROVIDED, THEN PROVIDE PANIC HARDWARE. PART OF CURTAIN WALL SYSTEM
100C	LOBBY	C	6' - 0"	7' - 0"	HM		HM					IF LATCH IS PROVIDED, THEN PROVIDE PANIC HARDWARE
100D	LOBBY	C	6' - 0"	7' - 0"	HM		HM					IF LATCH IS PROVIDED, THEN PROVIDE PANIC HARDWARE
101A	CORRIDOR	5	5' - 11"	8' - 0"	GLASS		ALUMINUM					
101B	CORRIDOR	5	5' - 7"	6' - 11 15/32"	GLASS		ALUMINUM					
102	CORRIDOR	B	3' - 0"	7' - 0"	HM		HM					
103	CORRIDOR	B	3' - 0"	7' - 0"	HM		HM					
104	CORRIDOR	B	3' - 0"	7' - 0"	HM		HM					
105	CORRIDOR	B	3' - 0"	7' - 0"	HM		HM					
106	CORRIDOR	B	3' - 0"	7' - 0"	HM		HM					
107	CORRIDOR	B	3' - 0"	7' - 0"	HM		HM					
108	CORRIDOR	B	3' - 0"	7' - 0"	HM		HM					
109	CORRIDOR	B	3' - 0"	7' - 0"	HM		HM					
110	CORRIDOR	B	3' - 0"	7' - 0"	HM		HM					
111	CORRIDOR	B	3' - 0"	7' - 0"	HM		HM					
112A	CORRIDOR	B	3' - 0"	7' - 0"	HM		HM					
112B	PRIMARY GANG	A	0' - 0"	0' - 0"	OPENING							
113A	KINDERGARDEN #1	B	3' - 0"	7' - 0"	HM		HM					
113B	TOILET	B	3' - 0"	7' - 0"	HM		HM					
114	CORRIDOR	B	3' - 0"	7' - 0"	HM		HM					
115A	KINDERGARDEN #2	B	3' - 0"	7' - 0"	HM		HM					
115B	TOILET	B	3' - 0"	7' - 0"	HM		HM					
116	PRIMARY #2	B	3' - 0"	7' - 0"	HM		HM					
117	CORRIDOR	B	3' - 0"	7' - 0"	HM		HM					
118	CORRIDOR	B	3' - 0"	7' - 0"	HM		HM					
119	CORRIDOR	B	3' - 0"	7' - 0"	HM		HM					
120	CORRIDOR	B	3' - 0"	7' - 0"	HM		HM					
121B	GANG BATHROOM	B	3' - 0"	7' - 0"	HM		HM					
122	CORRIDOR	B	3' - 0"	7' - 0"	HM		HM					
123A	CORRIDOR	L	3' - 0"	7' - 0"	HM		HM			1 2		CLOSER AND LATCH REQUIRED
123B	ELECTRIC	M	3' - 0"	8' - 0"	HM		HM			2 hr		CLOSER AND LATCH REQUIRED
124A	SPRINKLER	B	3' - 0"	7' - 0"	HM		HM					
124B	SPRINKLER	H	3' - 0"	8' - 0"	HM		HM					
125	NURSE	B	3' - 0"	7' - 0"	HM		HM					
126	BATH	B	3' - 0"	7' - 0"	HM		HM					
128	CORRIDOR	B	3' - 0"	7' - 0"	HM		HM					
128A	CORRIDOR	B	3' - 0"	7' - 0"	HM		HM					
128B	BATH	B	3' - 0"	7' - 0"	HM		HM					
129	CORRIDOR	B	3' - 0"	7' - 0"	HM		HM					
129	GANG BATHROOM	A	0' - 0"	0' - 0"	OPENING							
130A	LOBBY	B	3' - 0"	7' - 0"	HM		HM					
130A1	CLOSET	D	5' - 8"	7' - 0"	HM		HM					
130A2	CLOSET	D	5' - 8"	7' - 0"	HM		HM					
131	HALLWAY	B	3' - 0"	7' - 0"	HM		HM					
132	CORRIDOR	B	3' - 0"	7' - 0"	HM		HM					
133	CORRIDOR	B	3' - 0"	7' - 0"	HM		HM					
134	CORRIDOR	B	3' - 0"	7' - 0"	HM		HM					
135A	CORRIDOR	A	0' - 0"	0' - 0"	OPENING							
135B	GANG BATHROOM	B	3' - 0"	7' - 0"	HM		HM					
135C	GANG BATHROOM	B	3' - 0"	7' - 0"	HM		HM					
136	CORRIDOR	B	3' - 0"	7' - 0"	HM		HM					
137	CORRIDOR	B	3' - 0"	7' - 0"	HM		HM					
138	CORRIDOR	B	3' - 0"	7' - 0"	HM		HM					
139	CORRIDOR	B	3' - 0"	7' - 0"	HM		HM					
140A	STORAGE	C	6' - 0"	7' - 0"	HM		HM					
140A	BATHROOM	B	3' - 0"	7' - 0"	HM		HM					
140B	KITCHEN	C	6' - 0"	7' - 0"	HM		HM					
140B	HALL	B	3' - 0"	7' - 0"	HM		HM					
141A	KITCHEN	5	5' - 11"	8' - 0"	GLASS		ALUMINUM					
141B	KITCHEN	C	6' - 0"	7' - 0"	HM		HM					
142A	HALL	C	6' - 0"	7' - 0"	HM		HM					IF LATCH IS PROVIDED, THEN PROVIDE PANIC HARDWARE
142B	SIMCHA HALL ENTRANCE	C	6' - 0"	7' - 0"	HM		HM					IF LATCH IS PROVIDED, THEN PROVIDE PANIC HARDWARE
143A	VESTIBULE	5	6' - 4"	7' - 9 1/2"	GLASS		ALUMINUM					IF LATCH IS PROVIDED, THEN PROVIDE PANIC HARDWARE. PART OF CURTAIN WALL SYSTEM
143B	VESTIBULE	5	6' - 4"	7' - 8 1/4"	GLASS		ALUMINUM					IF LATCH IS PROVIDED, THEN PROVIDE PANIC HARDWARE. PART OF CURTAIN WALL SYSTEM
143C	VESTIBULE	5	6' - 1 1/2"	7' - 9 1/2"	GLASS		ALUMINUM					
143D	VESTIBULE	5	6' - 1 1/2"	7' - 9 1/2"	GLASS		ALUMINUM					PART OF CURTAIN WALL SYSTEM
145A	SIMCHA HALL ENTRANCE	B	3' - 0"	7' - 0"	HM		HM					
145B	BATHROOM	B	3' - 0"	7' - 0"	HM		HM					
146	COATS	B	3' - 0"	7' - 0"	HM		HM					
147A	DINING ROOM	C	6' - 0"	7' - 0"	HM		HM					IF LATCH IS PROVIDED, THEN PROVIDE PANIC HARDWARE
147B	DINING ROOM	C	6' - 0"	7' - 0"	HM		HM					IF LATCH IS PROVIDED, THEN PROVIDE PANIC HARDWARE
147C	DINING ROOM	C	6' - 0"	7' - 0"	HM		HM					IF LATCH IS PROVIDED, THEN PROVIDE PANIC HARDWARE
147D	DINING ROOM	C	6' - 0"	7' - 0"	HM		HM					IF LATCH IS PROVIDED, THEN PROVIDE PANIC HARDWARE
147E	DINING ROOM	5	5' - 11"	7' - 10 3/4"	GLASS		ALUMINUM					
147F	DINING ROOM	5	5' - 11"	7' - 10 3/4"	GLASS		ALUMINUM					IF LATCH IS PROVIDED, THEN PROVIDE PANIC HARDWARE
147G		I	8' - 4"	24' - 8"	HM		HM					
5A-1	STAIR A	J	6' - 0"	7' - 0"	HM		HM			3/4 HR.		CLOSER, LATCH AND PANIC HARDWARE REQUIRED
5B-1a	CORRIDOR	J	6' - 0"	7' - 0"	HM		HM			3/4 HR.		CLOSER, LATCH AND PANIC HARDWARE REQUIRED
5B-1b	STAIR B	5	5' - 11"	7' - 0 3/4"	GLASS		ALUMINUM					
5C-1	STAIR C	J	6' - 0"	7' - 0"	HM		HM			3/4 HR.		CLOSER, LATCH AND PANIC HARDWARE REQUIRED
Level 2												
152	COORIDOR	B	3' - 0"	7' - 0"	HM		HM					
200A	COORIDOR	G	3' - 0"	7' - 0"								
200A1	CLOSET	C	6' - 0"	7' - 0"	HM		HM					
200A2	CLOSET	C	6' - 0"	7' - 0"	HM		HM					
201	OFFICE	B	3' - 0"	7' - 0"	HM		HM					
202	CLASSROOM #11	B	3' - 0"	7' - 0"	HM		HM					
203	CLASSROOM #10	B	3' - 0"	7' - 0"	HM		HM					
204	COORIDOR	B	3' - 0"	7' - 0"	HM		HM					
205	PRINCIPAL	B	3' - 0"	7' - 0"	HM		HM					
206	TUTOR	B	3' - 0"	7' - 0"	HM		HM					
207	TUTOR	B	3' - 0"	7' - 0"	HM		HM					
208	TUTOR	B	3' - 0"	7' - 0"	HM		HM					
209	TUTOR	B	3' - 0"	7' - 0"	HM		HM					
210	OFFICE	B	3' - 0"	7' - 0"	HM		HM					
211A	BEIS MEDRASH	C	6' - 0"	7' - 0"	HM		HM					IF LATCH IS PROVIDED, THEN PROVIDE PANIC HARDWARE
211B	BEIS MEDRASH	C	6' - 0"	7' - 0"	HM		HM					IF LATCH IS PROVIDED, THEN PROVIDE PANIC HARDWARE
211C	BEIS MEDRASH	B	3' - 0"	7' - 0"	HM		HM					IF LATCH IS PROVIDED, THEN PROVIDE PANIC HARDWARE
212A	GANG BATH	A	0' - 0"	0' - 0"	OPENING							
212B	GANG BATH	B	3' - 0"	7' - 0"	HM		HM					
213	COORIDOR	B	3' - 0"	7' - 0"	HM		HM					
214	COORIDOR	B	3' - 0"	7' - 0"	HM		HM					
215	COORIDOR	B	3' - 0"	7' - 0"	HM		HM					
216	COORIDOR	B	3' - 0"	7' - 0"	HM		HM					
217	CLASSROOM #12	B	3' - 0"	7' - 0"	HM		HM					
218	CLASSROOM #13	B	3' - 0"	7' - 0"	HM		HM					
219	COORIDOR	B	3' - 0"	7' - 0"	HM		HM					
220	LIBRARY	B	3' - 0"	7' - 0"	HM		HM					
221	BATH	B	3' - 0"	7' - 0"	HM		HM					
222A	TEACHERS RM	B	3' - 0"	7' - 0"	HM		HM					
222B	BATH	B	3' - 0"	7' - 0"	HM		HM					
222C	TEACHERS RM	B	3' - 0"	7' - 0"	HM		HM					
223	STORAGE	K	3' - 0"	7' - 0"	HM		HM			3/4 HR.		CLOSER AND LATCH REQUIRED
224	CLASSROOM #14	B	3' - 0"	7' - 0"	HM		HM					
225	COORIDOR	B	3' - 0"	7' - 0"	HM		HM					
226A	GANG BATHROOM	A	0' - 0"	0' - 0"	OPENING							
226B	GANG BATHROOM	B	3' - 0"	7' - 0"	HM		HM					
226C	GANG BATHROOM	B	3' - 0"	7' - 0"	HM		HM					
227	COORIDOR	B	3' - 0"	7' - 0"	HM		HM					
228	COORIDOR	B	3' - 0"	7' - 0"	HM		HM					
229	TUTOR	B	3' - 0"	7' - 0"	HM		HM					
230	COORIDOR	B	3' - 0"	7' - 0"	HM		HM					
231	TUTOR	B	3' - 0"	7' - 0"	HM		HM					
232	COORIDOR	B	3' - 0"	7' - 0"	HM		HM					
233A	COORIDOR	B	3' - 0"	7' - 0"	HM		HM					
234	STORAGE	B	3' - 0"	7' - 0"	HM		HM					
5A-2A	STAIR A	J	6' - 0"	7' - 0"	HM		HM			3/4 HR.		CLOSER, LATCH AND PANIC HARDWARE REQUIRED
5B-2A	STAIR B	K	3' - 0"	7' - 0"	HM		HM			3/4 HR.		CLOSER, LATCH AND PANIC HARDWARE REQUIRED
5B-2B	STAIR B	K	3' - 0"	7' - 0"	HM		HM			3/4 HR.		CLOSER, LATCH AND PANIC HARDWARE REQUIRED
5C-2	STAIR C	J	6' - 0"	7' - 0"	HM		HM			3/4 HR.		CLOSER, LATCH AND PANIC HARDWARE REQUIRED

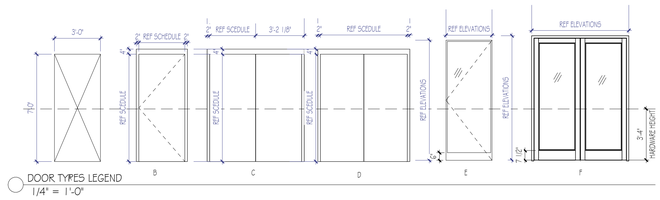


DOOR TYPES LEGEND
1/4" = 1'-0"

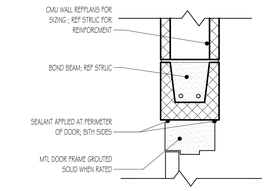


1 HEAD DETAIL @ CMU WALL
1 1/2" = 1'-0"

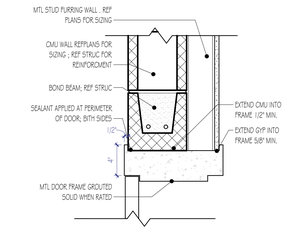


2 HEAD DETAIL @ CMU WALL WITH FURRING
1 1/2" = 1'-0"

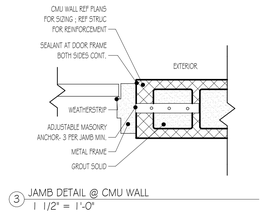

3 JAMB DETAIL @ CMU WALL
1 1/2" = 1'-0"

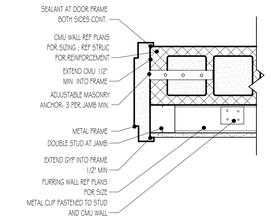

4 JAMB DETAIL @ CMU WALL WITH FURRING
1 1/2" = 1'-0"

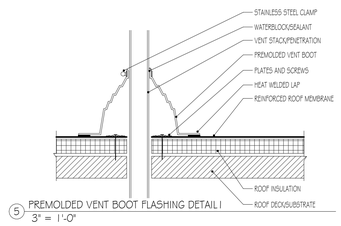

5 PREMOLDED VENT BOOT FLASHING DETAIL
3" = 1'-0"

RISE | FL
architecture

ARCHITECT:

NYC OFFICE:
241 37TH STREET, SUITE 440
BROOKLYN, NEW YORK 11232
JEFF AKERMAN, RA
JEFF@RISEARCHITECTURE.COM
516-249-3746

NJ OFFICE:
36 AIRPORT RD SUITE 402
LAKEWOOD, NJ 08701
SHIMON GREENEBAUM, RA
SHIMON@RISEARCHITECTURE.COM
908-674-8717

FL OFFICE:
241 37TH STREET, SUITE 440
CORAL SPRINGS, FL 33071
SHIMON GREENEBAUM, RA
SHIMON@RISEARCHITECTURE.COM
908-674-8717

STRUCTURAL CONSULTANT:
JT ENGINEERING
BUILDING SOLUTIONS,
321 BRUNSWICK AVE,
LAWRENCE, NJ 08648
P: 609.303.0236
F: 609.303.0237
WWW.JTPE.COM

MEP CONSULTANT:
DELTA G
CONSULTING ENGINEERS
1800 ELLER DRIVE, SUITE 570
FORT LAUDERDALE, FL 33316
P: 954.527.1112
F: 954.524.7505
WWW.DELTAG.NET

CIVIL CONSULTANT:

DESIGNER CONSULTANT:

REVISIONS:

NO.	DATE	DESCRIPTION
	12/28/23	PERMIT SET
2	7/31/24	AHJ Revision 2
5	8/28/24	AHJ RESPONSE

CLIENT
LAKEFRONT ESTATES

PROJECT NAME / LOCATION
LAKEFRONT BOY'S SCHOOL
OKEECHOBEE, FL

DRAWING TITLE
DOOR SCHEDULES

EXAMINER'S SIGNATURE:

PROFESSIONAL SEAL:

STATE OF FLORIDA
SHIMON GREENEBAUM
REGISTERED ARCHITECT
Shimon E. Greenebaum
Digitally signed by Shimon E. Greenebaum
DN: c=US, o=Florida, ou=A01410D0000018A0E0B0D0007A47, cn=Shimon E. Greenebaum
Date: 2024.08.28 16:32:43 -04'00'

SHIMON E. GREENEBAUM, RA
FL LIC. NO.
AR102415

SCALE:	As indicated
DATE:	8/28/2024
PROJECT NO:	NJ 079
DRAWING NO:	A604
	38

BARCODE

THE GENERAL CONTRACTOR SHALL CHECK AND VERIFY ALL DIMENSIONS AND REPORT ALL ERRORS AND OMISSIONS TO THE ARCHITECTS. DO NOT SCALE DRAWING. THE DRAWING SHALL NOT BE USED UNTIL SIGNED BY CONSULTANTS.

8/28/2024 4:32:43 PM