




EXTERIOR MATERIALS LEGEND

- BRK - FULL SIZE BRICK - LIGHT GREY COLOR
- BRK 2 - FULL SIZE BRICK - GREY COLOR
- STUCCO 1 - STUCCO ON CMU - GREY COLOR
- STUCCO 2 - STUCCO ON CMU - LIGHT GREY COLOR
- STUCCO 3 - STUCCO ON FOAM - LIGHT GREY COLOR
- STUCCO 4 - STUCCO ON FOAM - GREY COLOR
- CMNT BD - 1/2" CEMENT BOARD OVER 1 1/2" METAL FURRING - LIGHT GREY COLOR
- WD - MOHNA PANEL WOOD SERIES

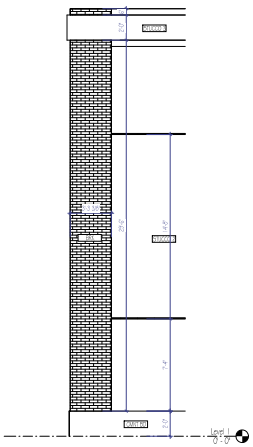

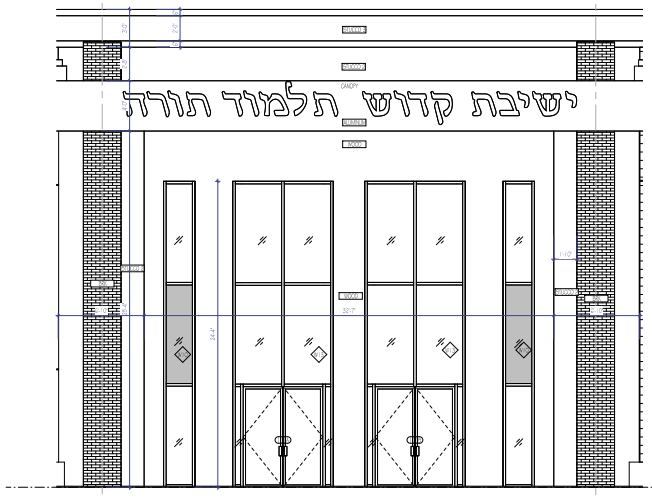

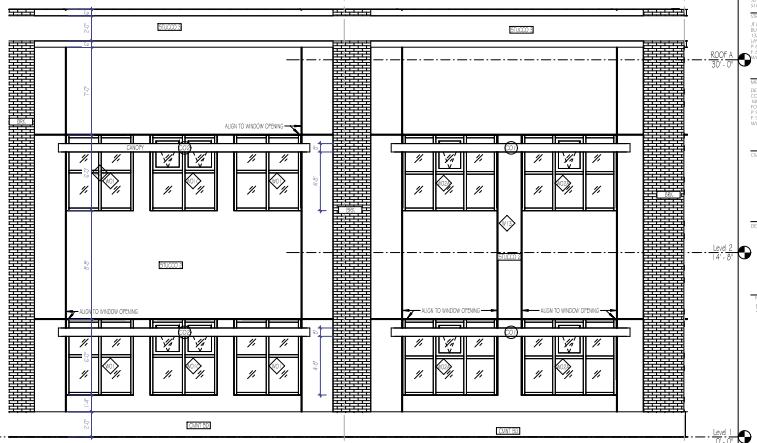



3 FRONT ELEVATION - A - Callout - A
1/4" = 1'-0"


1 FRONT ELEVATION - A - Callout - C
1/4" = 1'-0"

4 FRONT ELEVATION - B - Callout - E
1/4" = 1'-0"



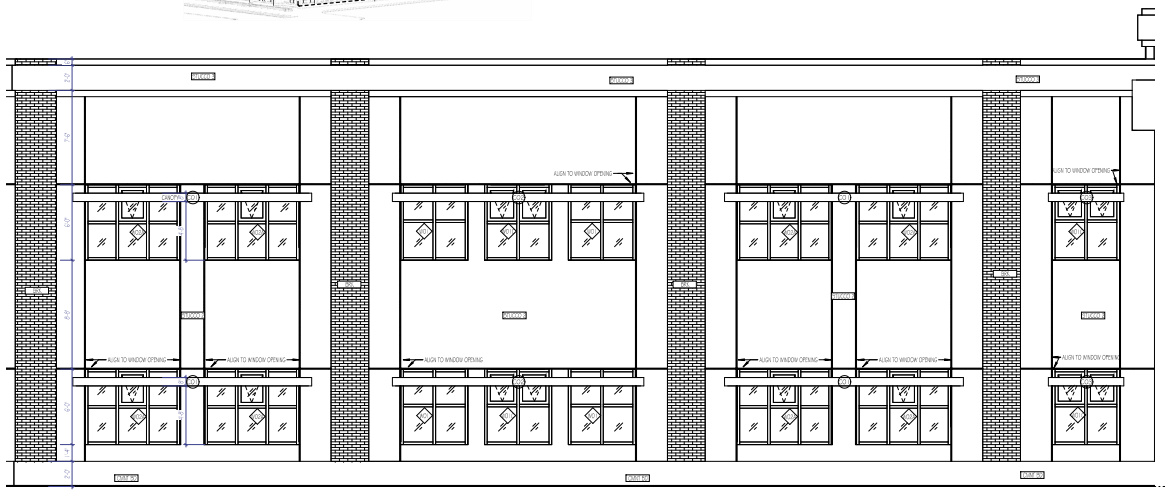

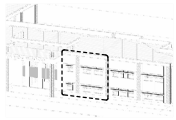

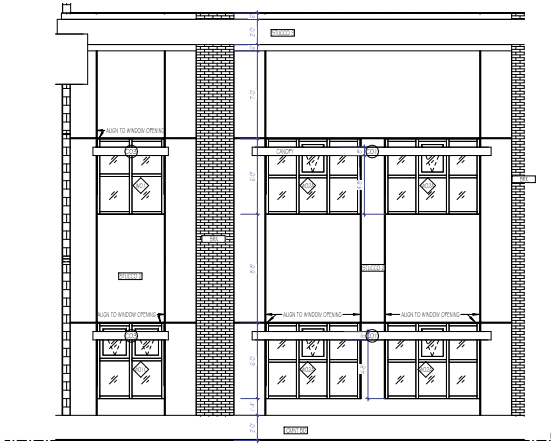

2 FRONT ELEVATION - A - Callout - B
1/4" = 1'-0"

4 FRONT ELEVATION - A - Callout - D
1/4" = 1'-0"

RISE | NJ
architecture

ARCHITECT

JEFF AKERMAN, RA
211 MIDWOOD ST, SUITE 4H
BROOKLYN, NEW YORK 11232
JEFF.AKERMAN.RA@
JEFFAKERMANARCHITECTURE.COM
516.747.7476

MARTIN A. AKERMAN, RA
114 ASHLEY CT, UNIT 2
LINDENWOLD, NJ 08021
MARTY.GREENBAUM.AIA.RA@
SHIMONAKERMANARCHITECTURE.COM
908.400.9417

STRUCTURAL CONSULTANT
JF ENGINEERING
BUILDING SOLUTIONS
1321 SEVEN OAKS AVE
LAWRENCE, FL 33948
P: 609.305.0220
E: JOE.SEVILLE@
JFENGINEER.COM

MEP CONSULTANT
MEETA, P.E.
CONSULTING ENGINEERS
1600 SUMMER DRIVE, SUITE 570
PORT LAUDERDALE, FL 33316
P: 954.527.1112
F: 954.524.1562
MMAHAJAN@MEETA.NET

CIVIL CONSULTANT

DESIGNER CONSULTANT

REVISIONS

NO.	DATE	DESCRIPTION

CLIENT
LAKEFRONT ESTATES

PROJECT NAME / LOCATION
LAKEFRONT BOY'S SCHOOL
OKEECHOBEE, FL

DRAWING TITLE
ENLARGED EXTERIOR ELEVATIONS 1

PERMITTING SEAL

STATE OF FLORIDA
SHIMON GREENBAUM
REGISTERED ARCHITECT
AR102415
Shimon E. Greenbaum, AR102415

JEFF AKERMAN, RA
FL LIC. NO.
AR101225

SCALE: As Indicated
DATE: 1/20/2023
PROJECT NO: NJ 079


A203

DRAWING NO.
18

BARCODE

THE GENERAL CONTRACTOR SHALL CHECK AND VERIFY ALL DIMENSIONS AND REPORT ALL ERRORS AND OMISSIONS TO THE ARCHITECTS. DO NOT SCALE DRAWING. THE DRAWING SHALL NOT BE USED UNTIL SIGNED BY CONSULTANTS

1/19/2023 4:29:45 PM

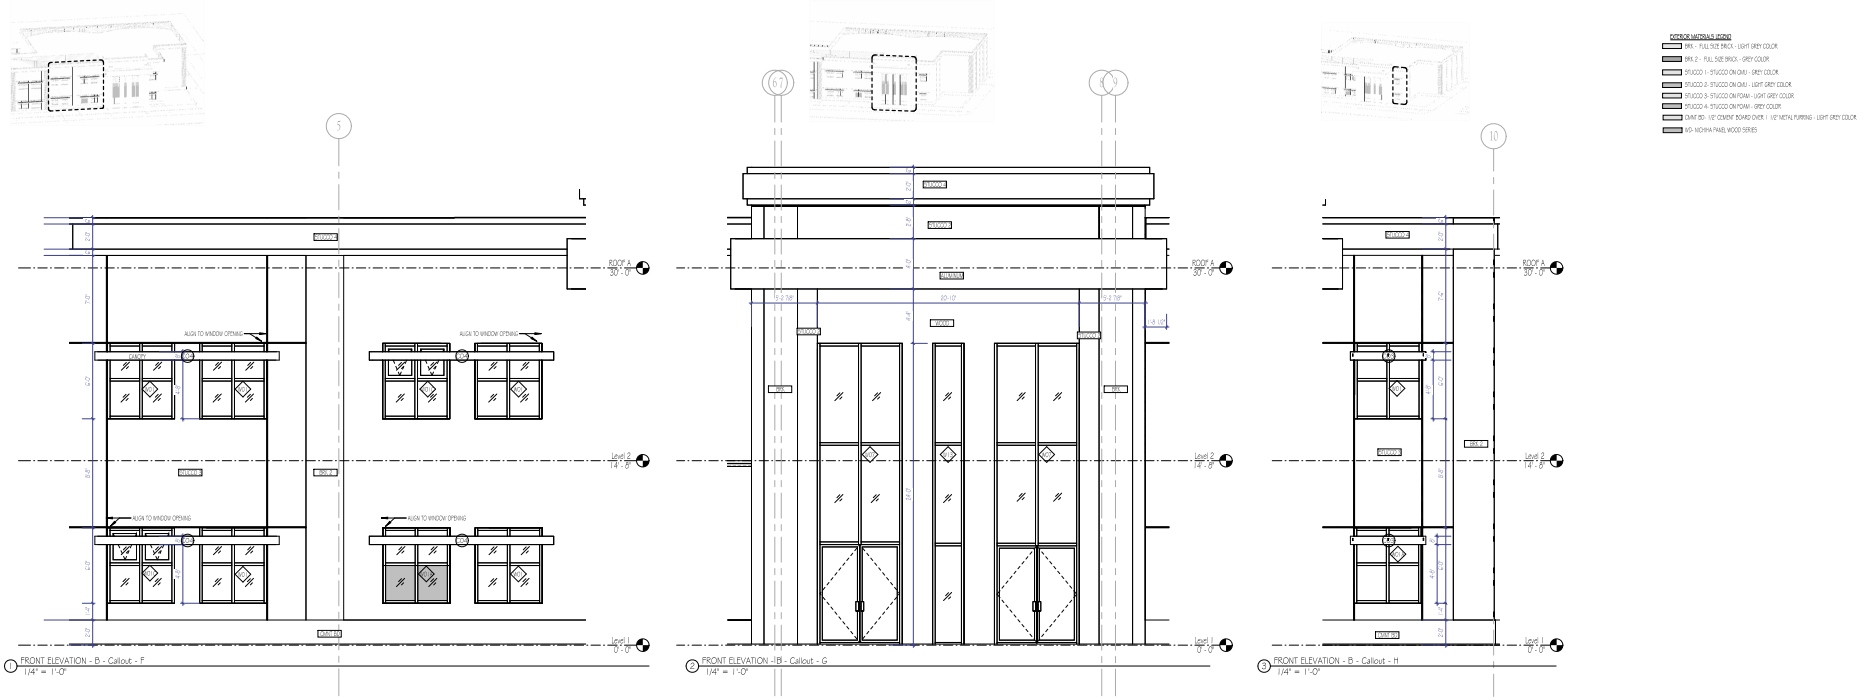

RISE | NJ
architecture

ARCHITECT

MAIN OFFICE
111 WASHINGTON ST, SUITE 446
BROOKLYN, NEW YORK 11232
JEFF AKERMAN, RA
JEFF@RISENJARCHITECTURE.COM
646.749.7446

MAILING
34 ABY DRIVE
LAKEWOOD, NJ 08701
SHIMON GREENBERG, AIA, NCARB
SHIMON@RISENJARCHITECTURE.COM
908.470.9411

STRUCTURAL CONSULTANT
JF ENGINEERING
BUILDING SOLUTIONS
1321 SEVENSHOCK AVE
LAWRENCE, FLORIDA 33460
P. 561.547.7000
F. 609.301.0231
WWW.JFPE.COM

MEP CONSULTANT
MEETA, P.
CONSULTING ENGINEERS
1600 SUMER DRIVE, SUITE 570
PORT LAUDERDALE, FL 33316
P. 954.527.1112
F. 954.524.7900
MAIN@MEETA.NET

CIVIL CONSULTANT

DESIGNER CONSULTANT

REVISIONS

NO.	DATE	DESCRIPTION

CLIENT
LAKEFRONT ESTATES

PROJECT NAME / LOCATION
LAKEFRONT BOY'S SCHOOL
OKEECHOBEE, FL

DRAWING TITLE
ENLARGED EXTERIOR ELEVATIONS 2

PAYMENTS SERVICES, IBC

PE / ARCHITECTURAL SEAL



Shimon E

JEFF AKERMAN, RA
FL LIC. NO.
AR101225

SCALE: As indicated
DATE: 1/20/2023
PROJECT NO: NJ 029


A204


DRAWING NO: 19

BARCODE

THE GENERAL CONTRACTOR SHALL CHECK AND VERIFY ALL DIMENSIONS AND REPORT ALL ERRORS AND OMISSIONS TO THE ARCHITECTS. DO NOT SCALE DRAWING. THE DRAWING SHALL NOT BE USED UNTIL SIGNED BY CONSULTANTS

1/19/2023 4:29:59 PM

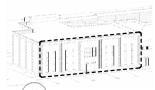

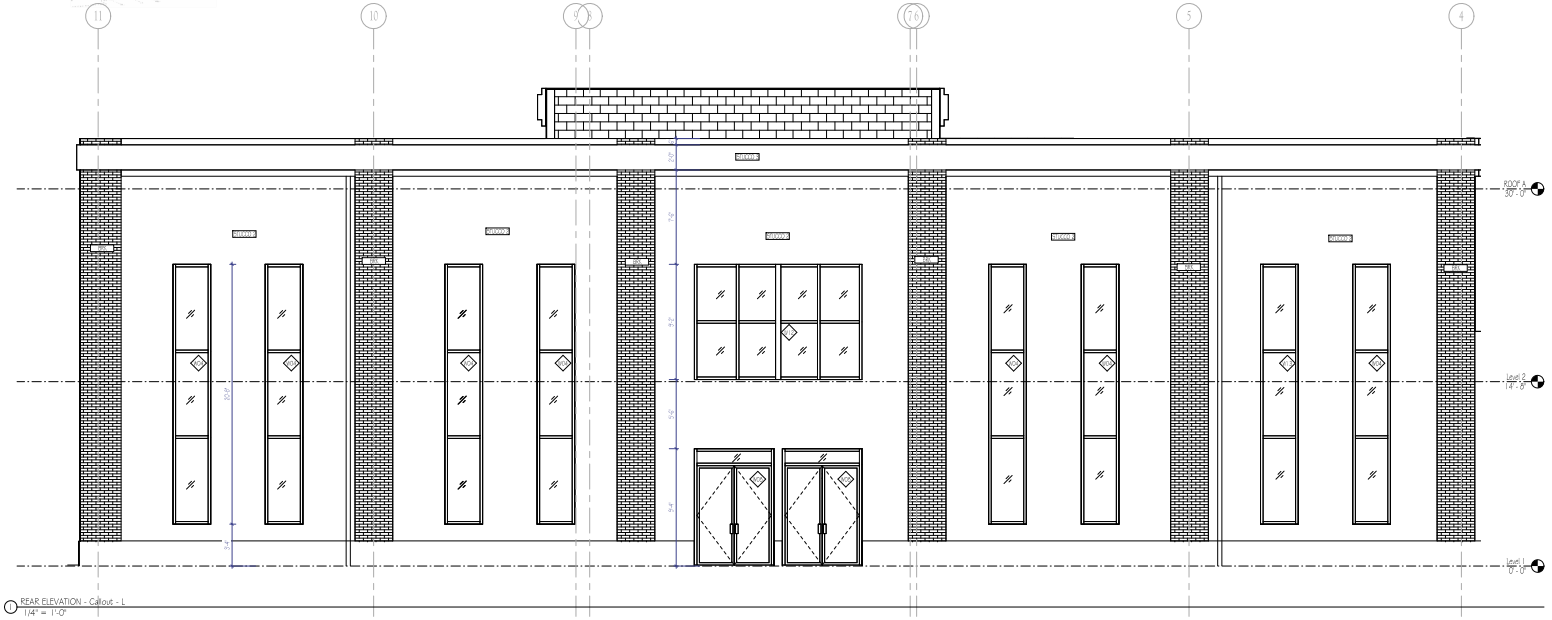


1 REAR ELEVATION - Callout - L
1/4" = 1'-0"

EXTERIOR MATERIALS LEGEND
- BRK - FULL SIZE BRICK - LIGHT GREY COLOR
- BRK 2 - FULL SIZE BRICK - GREY COLOR
- STUCCO 1 - STUCCO ON CMU - GREY COLOR
- STUCCO 2 - STUCCO ON CMU - LIGHT GREY COLOR
- STUCCO 3 - STUCCO ON FOAM - LIGHT GREY COLOR
- STUCCO 4 - STUCCO ON FOAM - GREY COLOR
- CMNT BD - 1/2" CEMENT BOARD OVER 1 1/2" METAL FURRING - LIGHT GREY COLOR
- WD - MOHNA PANEL WOOD SERIES



2 REAR ELEVATION - Callout - M
1/4" = 1'-0"



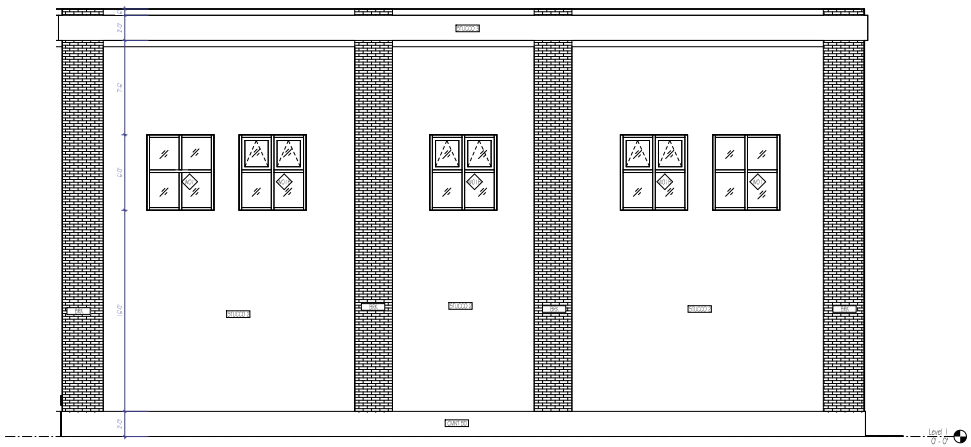

3 REAR ELEVATION - Callout - O
1/4" = 1'-0"

RISE | NJ
architecture

ARCHITECT

JEFF ABERMAN, RA
55 WATER STREET, SUITE 992
BROOKLYN, NEW YORK 11232
JEFF ABERMAN, RA
JEFF@RISENJARCHITECTURE.COM
516.747.7496

SHIMON GREENSHALGH
ARCHITECTS, NJ 08731
SHIMON GREENSHALGH, AR
SHIMON@RISENJARCHITECTURE.COM
908.470.9417

STRUCTURAL CONSULTANT
JT ENGINEERING
BUILDING SOLUTIONS
1301 SEVEN SEAS DRIVE
LAKEWORTH, FLORIDA 33460
P. 561.588.8001
F. 609.301.0231
WWW.JTPE.COM

MEP CONSULTANT
MEETA
CORAL GABLES TRIDENT 3S
1688 BUSER DRIVE, SUITE 570
FORT LAUDERDALE, FL 33316
P. 954.527.1112
F. 954.524.7905
WWW.MEETA.US.NET

CIVIL CONSULTANT

DESIGNER CONSULTANT

REVISIONS

NO.	DATE	DESCRIPTION

CLIENT
LAKEFRONT ESTATES

PROJECT NAME / LOCATION
LAKEFRONT BOY'S SCHOOL
OKEECHOBEE, FL

DRAWING TITLE
ENLARGED EXTERIOR ELEVATIONS 3

PERMITTING SERVICES

PROFESSIONAL SEAL
STATE OF FLORIDA
SHIMON GREENSHALGH
REGISTERED ARCHITECT
AR102415
Shimon E

JEFF ABERMAN, RA
FL LIC. NO.
AR101225

SCALE	As indicated
DATE	1/20/2023
PROJECT NO.	NJ 079


A205

DRAWING NO.
20

BARCODE


THE GENERAL CONTRACTOR SHALL CHECK AND VERIFY ALL DIMENSIONS AND REPORT ALL ERRORS AND OMISSIONS TO THE ARCHITECTS. DO NOT SCALE DRAWING. THE DRAWING SHALL NOT BE USED UNTIL SIGNED BY CONSULTANTS

12/14/2023 4:30:05 PM

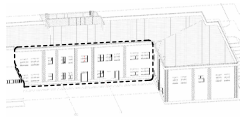


EXTERIOR MATERIALS LEGEND

- BRK - FULL SIZE BRICK - LIGHT GREY COLOR
- BRK 2 - FULL SIZE BRICK - GREY COLOR
- STUCCO 1 - STUCCO ON CMU - GREY COLOR
- STUCCO 2 - STUCCO ON CMU - LIGHT GREY COLOR
- STUCCO 3 - STUCCO ON FOAM - LIGHT GREY COLOR
- STUCCO 4 - STUCCO ON FOAM - GREY COLOR
- CMNT BD - 1/2" CEMENT BOARD OVER 1 1/2" METAL FURRING - LIGHT GREY COLOR
- WD - MOHNA PANEL WOOD SERIES

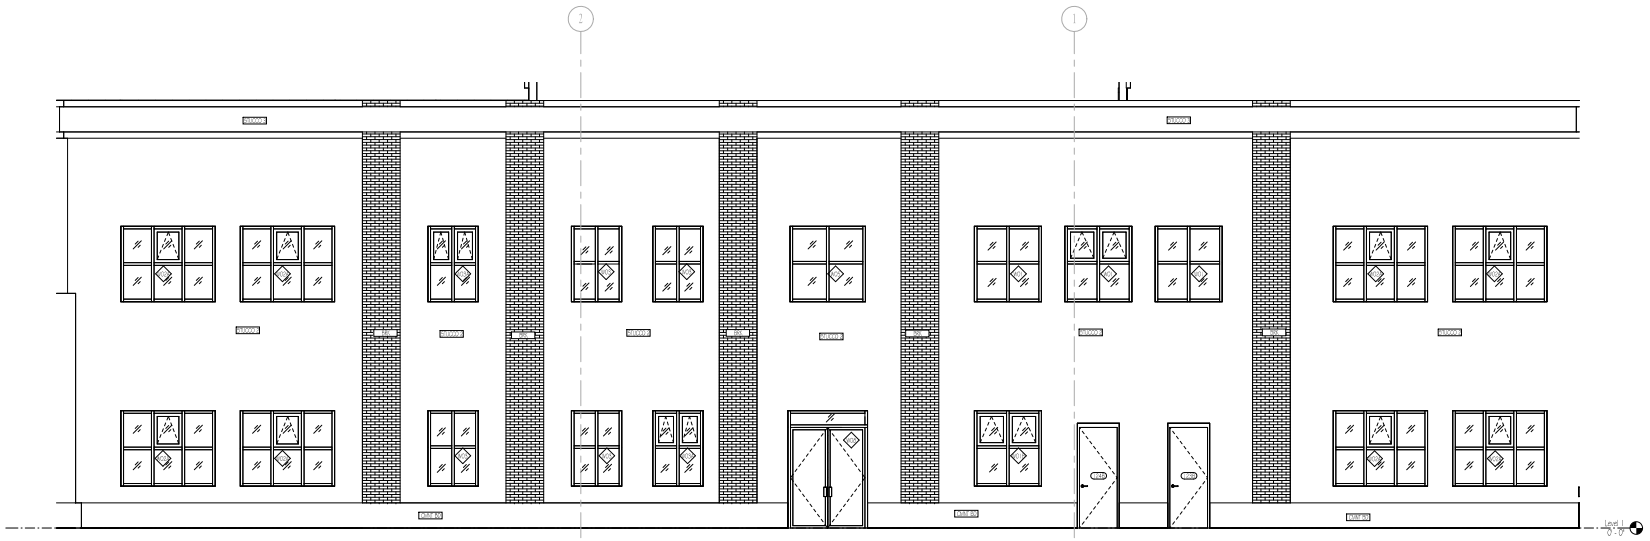
2
1
ALUM DR
ALUM DR
ALUM DR



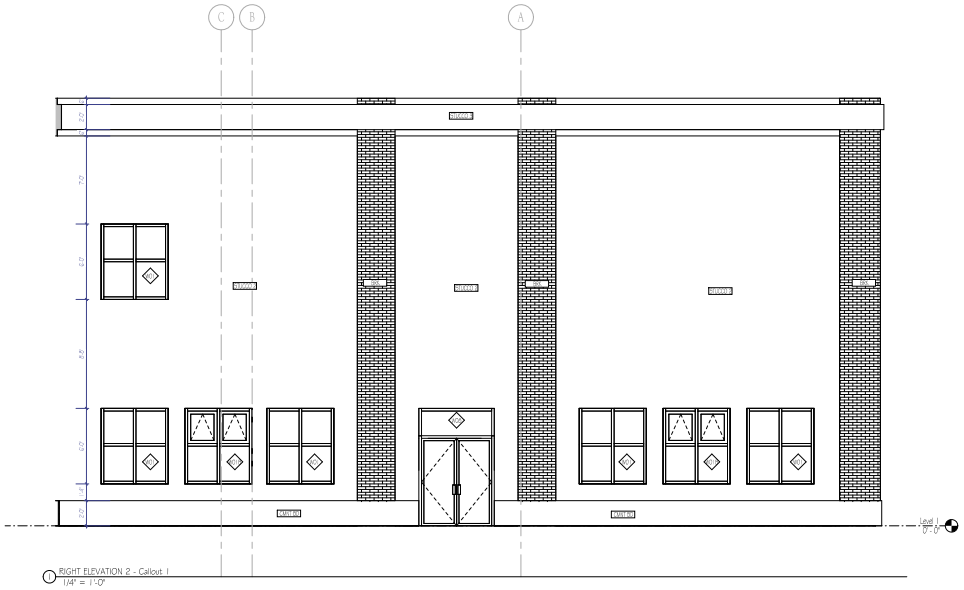

1 RIGHT ELEVATION 2 - Callout 1
1/4" = 1'-0"

EXTERIOR MATERIALS LEGEND

- BRK - FULL SIZE BRICK - LIGHT GREY COLOR
- BRK 2 - FULL SIZE BRICK - GREY COLOR
- STUCCO 1 - STUCCO ON CMU - GREY COLOR
- STUCCO 2 - STUCCO ON CMU - LIGHT GREY COLOR
- STUCCO 3 - STUCCO ON FOAM - LIGHT GREY COLOR
- STUCCO 4 - STUCCO ON FOAM - GREY COLOR
- CMNT BD - 1/2" CEMENT BOARD OVER 1 1/2" METAL FURRING - LIGHT GREY COLOR
- WD - MOHNA PANEL WOOD SERIES

RISE | NJ
architecture

ARCHITECT

RISE ARCHITECTURE, SUITE 446
BROOKLYN, NEW YORK, 11232
JEFF AKERMAN, RA
JEFF@RISEARCHITECTURE.COM
516.747.7496

MEP ENGINEER

JA ARKSOY CONSULTING
LINDENWOOD, NJ, 08721
SHIMON GREENBAUM, AIA
SHIMON@RISEARCHITECTURE.COM
908.400.9417

STRUCTURAL CONSULTANT

JT ENGINEERING
BUILDING SOLUTIONS
1321 SEMINOLE AVE
LAWRENCE, FL 33648
P. 727.538.1300
F. 727.307.0237
WWW.JTPE.COM

MEP CONSULTANT

METAL-T
CRAIG SCHELTEMA PE
1600 SUMER DRIVE, SUITE 570
PORT LAUDERDALE, FL 33316
P. 954.527.1112
F. 954.524.7600
WWW.METAL-T.NET

CIVIL CONSULTANT

DESIGNER CONSULTANT

REVISIONS

NO.	DATE	DESCRIPTION

CLIENT

LAKEFRONT ESTATES

PROJECT NAME / LOCATION

LAKEFRONT BOY'S SCHOOL
OKEECHOBEE, FL

DRAWING TITLE

ENLARGED EXTERIOR ELEVATIONS 5

EXAMINER'S SEAL/S, #S

PROFESSIONAL SEAL

STATE OF FLORIDA
SHIMON GREENBAUM
AR102415
REGISTERED ARCHITECT
Shimon E

JEFF AKERMAN, RA
FL LIC. NO.
AR101225

SCALE	As indicated
DATE	1/20/2023
PROJECT NO.	NJ 079

A207

DRAWING NO.

22


BARCODE

THE GENERAL CONTRACTOR SHALL CHECK AND VERIFY ALL DIMENSIONS AND REPORT ALL ERRORS AND OMISSIONS TO THE ARCHITECTS. DO NOT SCALE DRAWING. THE DRAWING SHALL NOT BE USED UNTIL SIGNED BY CONSULTANTS.

1/21/2023 4:33:13 PM




1 LONGITUDINAL BUILDING SECTION - Dependent 1
3/16" = 1'-0"

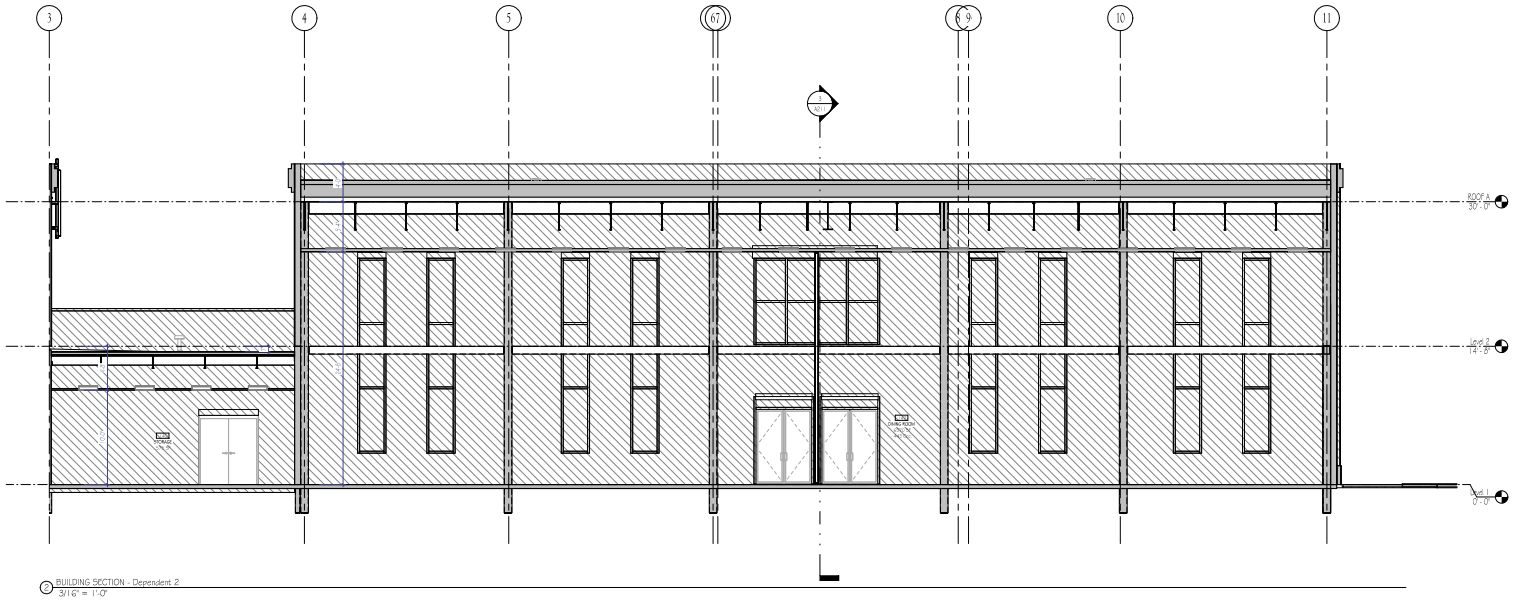

2 BUILDING SECTION - Dependent 2
3/16" = 1'-0"

KEY PLAN

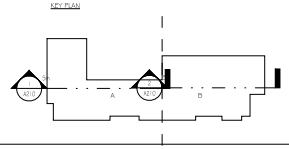

RISE | FL
architecture

ARCHITECT

SPECIFICS
291 SPECIFICS STREET, SUITE 999
BROOKLYN, NEW YORK, 11237
JEFF ANDERSON, RA
JEFF@SPECIFICS.BIZ.COM
516.249.3742

SILVERCO
56 AIRPORT STREET, SUITE 100
LAKEWOOD, COLORADO
SHIMON GREENBAUM, RA
SHIMON@SILVERCOARCHITECTS.COM
908.675.6777

RISE FL
291 SPECIFICS STREET, SUITE 999
BROOKLYN, NEW YORK, 11237
SHIMON GREENBAUM, RA, AIA
SHIMON@RISEARCHITECTS.BIZ (CAL)
908.675.6777

STRUCTURAL CONSULTANT
JF ENGINEERING
JOHN FRANCIS, PE
1327 BRUNSWICK AVE
LAWRENCE, NJ 08648
P: 609.397.0278
F: 609.397.0277
WWW.JFPE.COM

MEP CONSULTANT
DESIGN 1
CONSULTING ENGINEERS
1000 SOUTH PINE ISLAND RD, SUITE 500
FORT LAUDERDALE, FL 33324
P: 954.527.1112
F: 954.424.1606
WWW.DESIGN1.NET

CIVIL CONSULTANT

DESIGN & CONSULTANTS

REVISIONS

NO.	DATE	DESCRIPTION
1	9/20/23	DD SET

CLIENT
LAKEFRONT ESTATES

PROJECT NAME / LOCATION
LAKEFRONT BOY'S SCHOOL
OKEECHOBEE, FL

DRAWING TITLE
BUILDING SECTIONS 1

EXAMINER'S SIGNATURE

PROFESSIONAL SEAL
STATE OF FLORIDA
SHIMON GREENBAUM
AR102415
REGISTERED ARCHITECT
Shimon E. Greenbaum, RA

SHIMON E. GREENBAUM, RA
FL LIC. NO.
AR102415

SCALE: As indicated
DATE: 1/20/2023
PROJECT NO: NJ 079


A210

DRAWING NO: 23


BARCODE

THE GENERAL CONTRACTOR SHALL CHECK AND VERIFY ALL DIMENSIONS AND REPORT ALL ERRORS AND OMISSIONS TO THE ARCHITECTS. DO NOT SCALE DRAWINGS. THE DRAWINGS SHALL NOT BE USED UNTIL SIGNED BY CONSULTANTS.


1/21/2023 4:20:20 PM

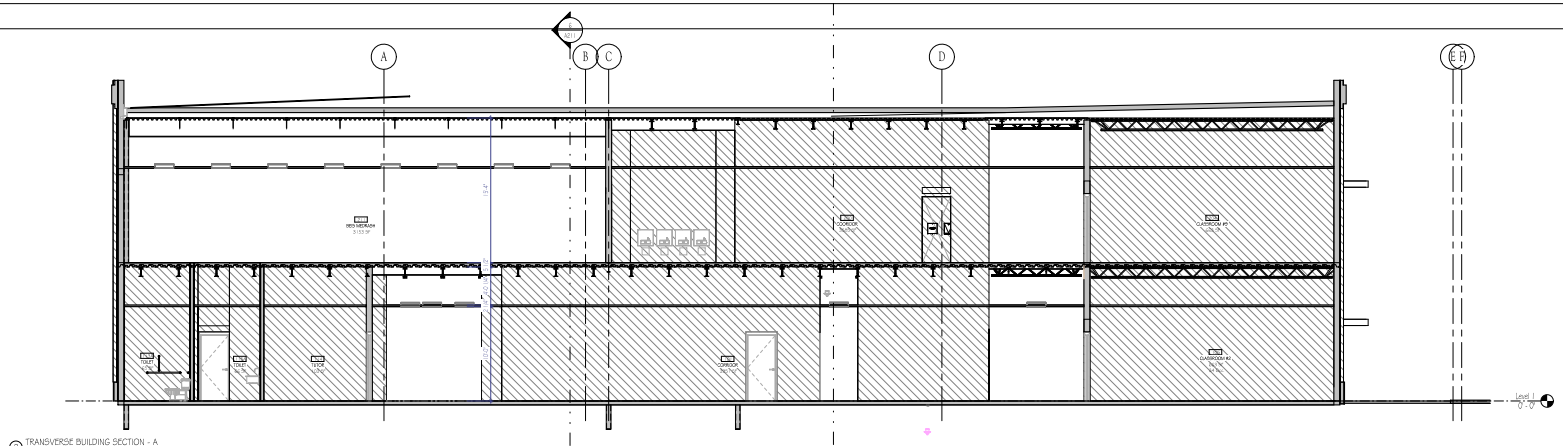


2 TRANSVERSE BUILDING SECTION - A
3/16" = 1'-0"

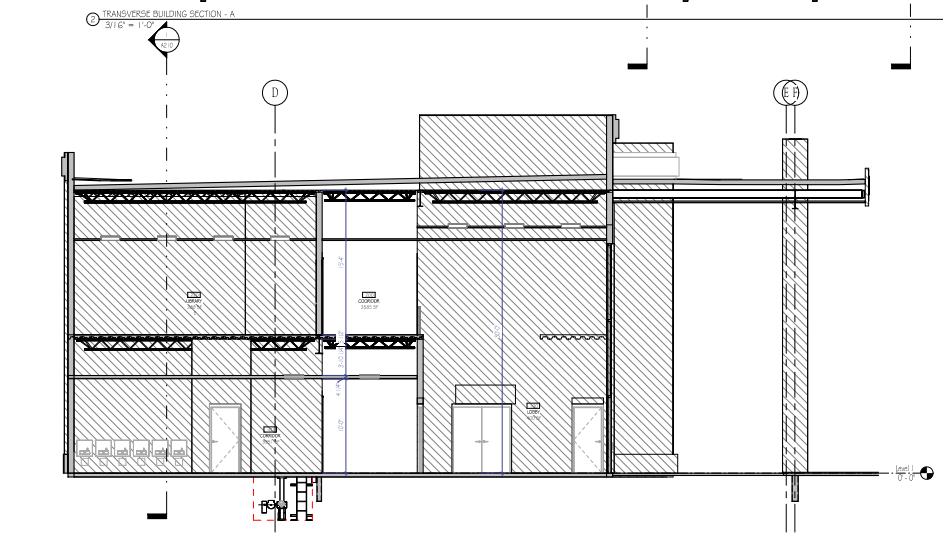


1 TRANSVERSE BUILDING SECTION - B
3/16" = 1'-0"

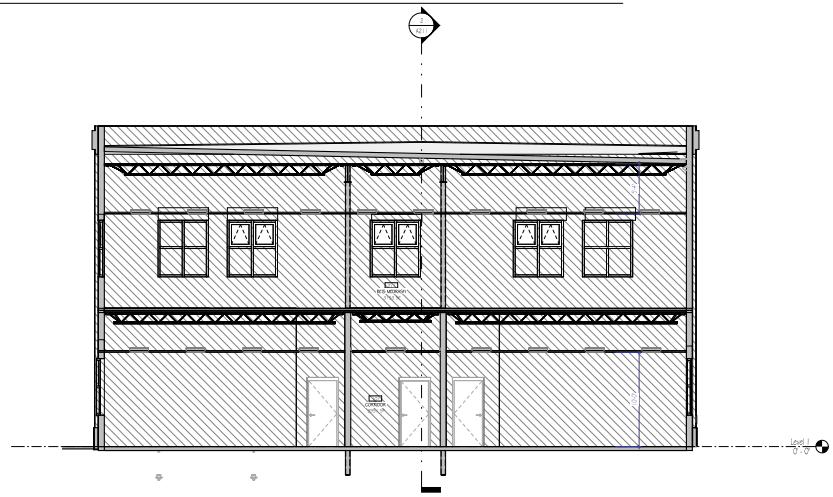

D BEIS MEDRASH BUILDING SECTION
3/16" = 1'-0"

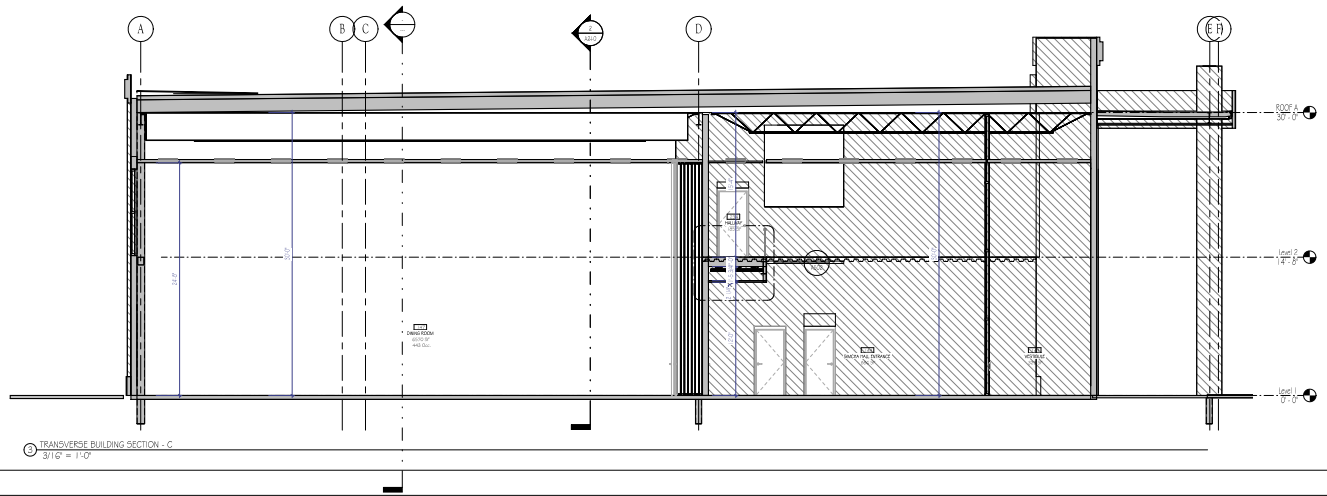

3 TRANSVERSE BUILDING SECTION - C
3/16" = 1'-0"

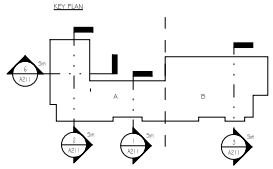

RISE | FL
architecture

ARCHITECT
241 37TH STREET, SUITE 449
BROOKLYN, NEW YORK, 11232
JEFF ANDEMAN, RA
JEFF@RISEARCHITECTS.BIZ.COM
516.249.3745

MEP/FP
36 AIRPORT BUSINESS CTR
LAKEWOOD, NJ 08701
SHIMON GREENBAUM, RA
SHMG@RISEARCHITECTS.BIZ
908.675.0737

PLUMBING
241 37TH STREET, SUITE 449
BROOKLYN, NEW YORK, 11232
SAMUEL GREENBAUM, RA
SHMG@RISEARCHITECTS.BIZ.COM
908.675.0737

STRUCTURAL CONSULTANT
JF ENGINEERING
JOSEPH FERRARO
1327 BRIARWOOD AVE.
LAWRENCE, NJ 08648
P. 609.397.0276
F. 609.397.0277
WWW.JFPE.COM

MEP CONSULTANT
DELTA-D
CONSULTING ENGINEERS
2600 W. COMMERCIAL BLVD. SUITE 1010
FORT LAUDERDALE, FL 33309
P. 954.527.1112
F. 954.524.1626
WWW.DELTAD.NET

CIVIL CONSULTANT

DESIGN & CONSULTANT

NO.	DATE	DESCRIPTION
1	01/20/23	DD SET

CLIENT
LAKEFRONT ESTATES

PROJECT NAME / LOCATION
LAKEFRONT BOY'S SCHOOL
OKEECHOBEE, FL

DRAWING TITLE
BUILDING SECTIONS 2

EXAMINER'S SIGNATURE

PROFESSIONAL SEAL
STATE OF FLORIDA
SHIMON GREENBAUM
REGISTERED ARCHITECT
AR102415

SHIMON E. GREENBAUM, RA
FL LIC. NO.
AR102415

SCALE	As indicated
DATE	1/20/2023
PROJECT NO.	NJ 079

A211

DRAWING NO.
24

BARCODE

THE GENERAL CONTRACTOR SHALL CHECK AND VERIFY ALL DIMENSIONS AND REPORT ALL ERRORS AND OMISSIONS TO THE ARCHITECTS. DO NOT SCALE DRAWINGS. THE DRAWINGS SHALL NOT BE USED UNTIL SIGNED BY CONSULTANTS

1/20/2023 4:20:25 PM

RISE | FL
architecture

ARCHITECT

NEW JERSEY
241 54TH STREET, SUITE 3RD
BROOKLYN, NEW YORK, 11220
JEFF WEIDMAN, RA
JEFF@RISEARCHITECTS.NJ.COM
516.249.3745

FLORIDA
241 54TH STREET, SUITE 3RD
BROOKLYN, NEW YORK, 11220
SHIMON GREENBAUM, AIA
SHIMON@RISEARCHITECTS.NJ.COM
908.619.4019

FLORIDA
241 54TH STREET, SUITE 3RD
BROOKLYN, NEW YORK, 11220
SHIMON GREENBAUM, AIA
SHIMON@RISEARCHITECTS.NJ.COM
908.619.4019

STRUCTURAL CONSULTANT

JF ENGINEERING
JOSEPH FERRARO, PE
1327 BRIARWOOD AVE
LAWRENCE, NJ 08648
P. 609.397.0276
F. 609.397.0277
WWW.JFPE.COM

MEP CONSULTANT

DELTA-G
CONSULTING ENGINEERS
1 EAST BROWARD BLVD, SUITE 1010
FORT LAUDERDALE, FL 33316
P. 954.527.1112
F. 954.524.1626
WWW.DELTAG.NET

CIVIL CONSULTANT

INTERIOR DESIGN CONSULTANT

REVISIONS

NO.	DATE	DESCRIPTION
1	9/20/23	DD SET

CLIENT

LAKEFRONT ESTATES

PROJECT NAME / LOCATION

LAKEFRONT BOY'S SCHOOL
OKEECHOBEE, FL

DRAWING TITLE

ASSEMBLY ROOMS BUILDING SECTIONS

EXAMINER'S SEAL(S) &/E

PROFESSIONAL SEAL



SHIMON E. GREENBAUM, RA
FL LIC. NO.
AR102415

SCALE

DATE 1/20/2023

PROJECT NO. NJ 079


A212

DRAWING NO. 29


BARCODE

THE GENERAL CONTRACTOR SHALL CHECK AND VERIFY ALL DIMENSIONS AND REPORT ALL ERRORS AND OMISSIONS TO THE ARCHITECTS. DO NOT SCALE DRAWING. THE DRAWING SHALL NOT BE USED UNTIL SIGNED BY CONSULTANTS.


12/14/2023 4:50:26 PM

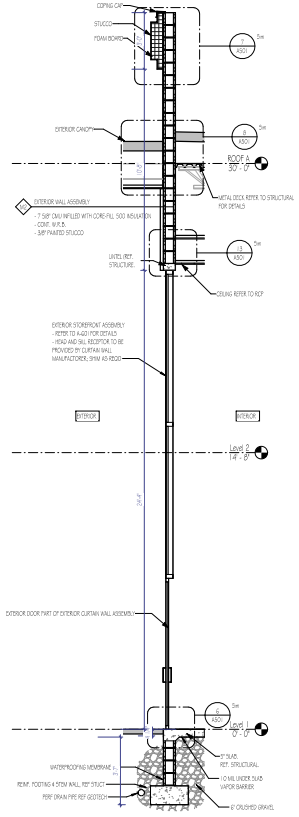


1 WALL SECTION A - CURTAIN WALL ENTRY
3/8" = 1'-0"

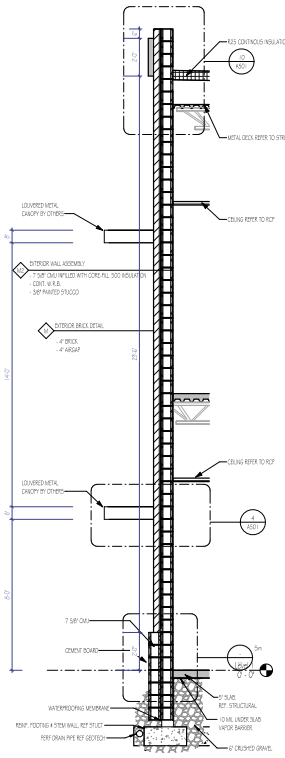


2 WALL SECTION B - BRICK PILASTER
3/8" = 1'-0"

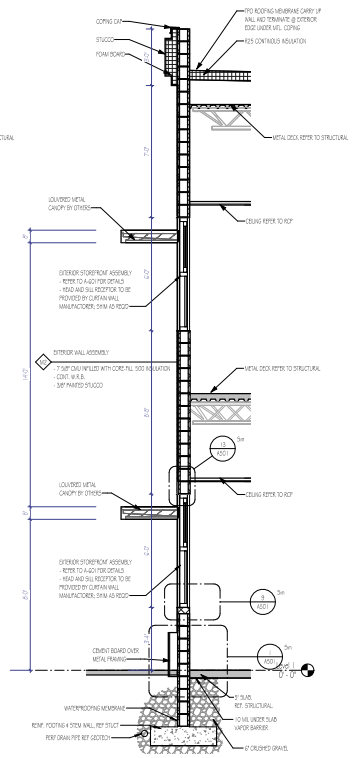


3 WALL SECTION C - TYP. WALL
3/8" = 1'-0"

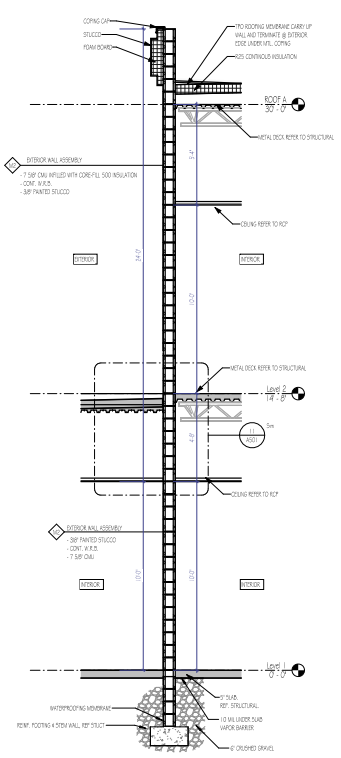

4 WALL SECTION F - KITCHEN ROOF
3/8" = 1'-0"

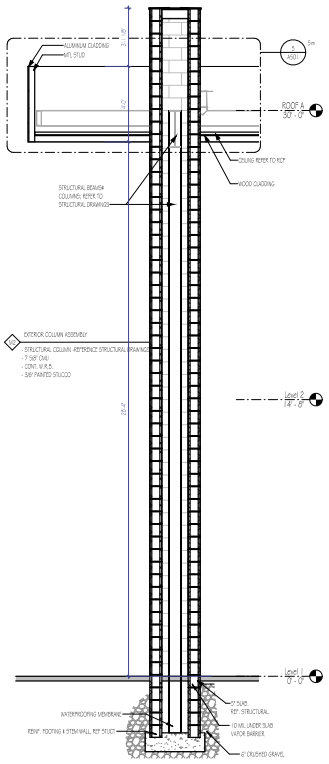

5 WALL SECTION - CANOPY COLUMN
3/8" = 1'-0"

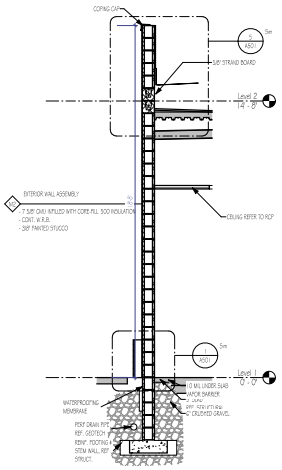

6 WALL SECTION E - STUCCO ON CMU @ COURTYARD
3/8" = 1'-0"

RISE | FL
architecture

ARCHITECT
241 54TH STREET, SUITE 3RD
BROOKLYN, NEW YORK, 11220
JEFF ANDEMAN, RA
JEFF@RISEARCHITECTS.COM
516.249.3746

SUBMITTED
56 AIRPORT EXECUTIVE DR.
LAKEWOOD, NJ 08701
SHIMON GREENBAUM, RA
SHIMON@RISEARCHITECTS.COM
908.675.0737

PLOTTED
241 54TH STREET, SUITE 3RD
BROOKLYN, NEW YORK, 11220
SHIMON GREENBAUM, RA
SHMUEL@RISEARCHITECTS.BE.COM
908.675.0737

STRUCTURAL CONSULTANT
JF ENGINEERING
JOSEPH FERRARO
1327 BRUNSWICK AVE.
LAWRENCE, NJ 08648
P. 609.397.0276
F. 609.397.0277
WWW.JFPE.COM

MEP CONSULTANT
DESIGN 1
CONSULTING ENGINEERS
1 NORTH FEDERAL HWY. SUITE 1010
FORT LAUDERDALE, FL 33316
P. 954.527.1112
F. 954.524.1626
WWW.DES1.NET

CIVIL CONSULTANT

DESIGN & CONSULTANT

REVISIONS

NO.	DATE	DESCRIPTION
1	9/20/23	DD SET

CLIENT

LAKEFRONT ESTATES

PROJECT NAME / LOCATION

LAKEFRONT BOY'S SCHOOL
OKEECHOBEE, FL

DRAWING TITLE

WALL SECTIONS

EXAMINER'S SEAL/S, BE

PROFESSIONAL SEAL

STATE OF FLORIDA
SHIMON GREENBAUM
AR102415
REGISTERED ARCHITECT

Shimon E Greenbaum

SHIMON E. GREENBAUM, RA
FL LIC. NO.
AR102415

SCALE	3/8" = 1'-0"
DATE	1/20/2023
PROJECT NO.	NJ 079

DRAWING NO.

A301


SHEET NO.

26


BARCODE

THE GENERAL CONTRACTOR SHALL CHECK AND VERIFY ALL DIMENSIONS AND REPORT ALL ERRORS AND OMISSIONS TO THE ARCHITECTS. DO NOT SCALE DRAWINGS. THE DRAWINGS SHALL NOT BE USED, COPIED, SIGNED BY CONSULTANTS.


12/14/2023 4:50:28 PM

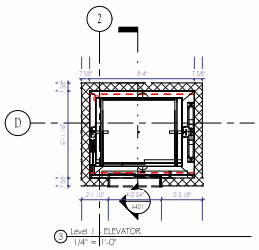


3 Level 1 - ELEVATOR
1/4" = 1'-0"

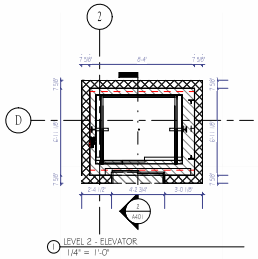

1 LEVEL 2 - ELEVATOR
1/4" = 1'-0"

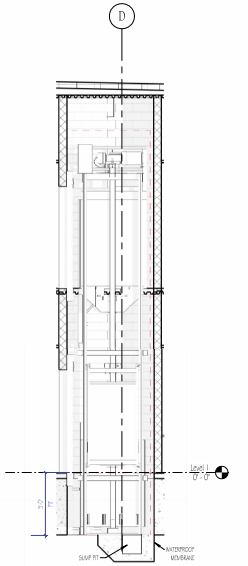

2 ELEVATOR SECTION
1/4" = 1'-0"

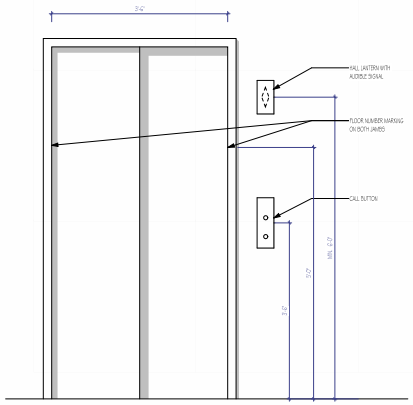

4 ELEVATOR INDICATIONS DETAILS
1" = 1'-0"

RISE | FL
architecture

ARCHITECT
SHIMON E. GREENEBAUM, RA
241 37TH STREET, SUITE 449
BROOKLYN, NEW YORK, 11232
JEFF ANDEMAN, RA
JEFF@RISEARCHITECTS.NJ.COM
516.249.3745

MEP ENGINEER
56 AIRPORT BUSINESS CTR
LAKEWOOD, NJ 08701
SHIMON GREENEBAUM, RA
SHIMON@RISEARCHITECTS.NJ.COM
908.679.0777

PLANNER
241 37TH STREET, SUITE 449
BROOKLYN, NEW YORK, 11232
SHIMON GREENEBAUM, RA
SHIMON@RISEARCHITECTS.NJ.COM
908.679.0777

STRUCTURAL CONSULTANT
JF ENGINEERING
JOHN FRANCIS, PE, LEED AP
1327 BROADWAY, AVE.
LAWRENCE, NJ 08648
P. 609.397.0276
F. 609.397.0277
WWW.JFPE.COM

MEP CONSULTANT
DESIGN 12
CONSULTING ENGINEERS
2400 E. COMMERCIAL BLVD. SUITE 1010
FORT LAUDERDALE, FL 33308
P. 954.527.1112
F. 954.524.1626
WWW.DESIGN12.NET

CIVIL CONSULTANT

DESIGNER CONSULTANT

REVISIONS

NO.	DATE	DESCRIPTION
1	01/20/23	DD SET

CLIENT
LAKEFRONT ESTATES

PROJECT NAME / LOCATION
LAKEFRONT BOY'S SCHOOL
OKEECHOBEE, FL

DRAWING TITLE
VERT. CIRCULATION-ELEVATOR

EXAMINER'S SIGNATURE

PROFESSIONAL SEAL
STATE OF FLORIDA
SHIMON GREENEBAUM
AR102415
REGISTERED ARCHITECT

SHIMON E. GREENEBAUM, RA
FL LIC. NO.
AR102415

SCALE	As indicated
DATE	1/20/2023
PROJECT NO.	NJ 079


A401

DRAWING NO.
27


BARCODE

THE GENERAL CONTRACTOR SHALL CHECK AND VERIFY ALL DIMENSIONS AND REPORT ALL ERRORS AND OMISSIONS TO THE ARCHITECTS. DO NOT SCALE DRAWINGS. THE DRAWINGS SHALL NOT BE USED UNTIL SIGNED BY CONSULTANTS.


1/19/2023 4:53:34 PM

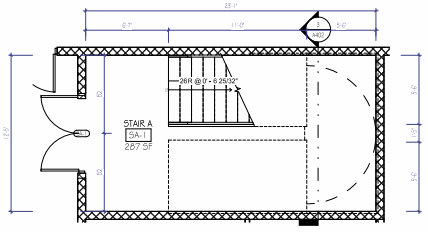


1 STAIR 1 - LEVEL 1
1/4" = 1'-0"

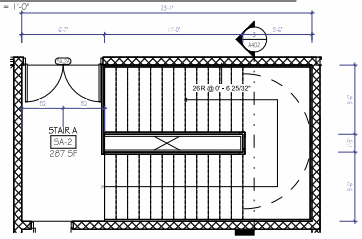


2 STAIR 1 LEVEL 2
1/4" = 1'-0"

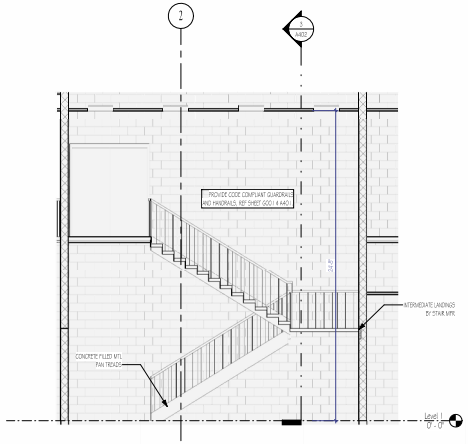


4 STAIR 1 TRANSVERSE SECTION
1/4" = 1'-0"

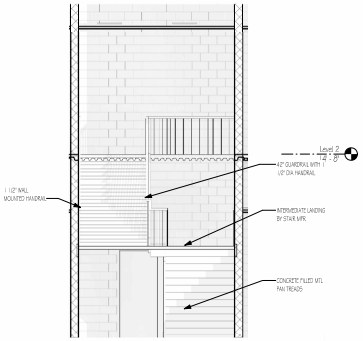


3 STAIR 1 LONGITUDINAL SECTION
1/4" = 1'-0"

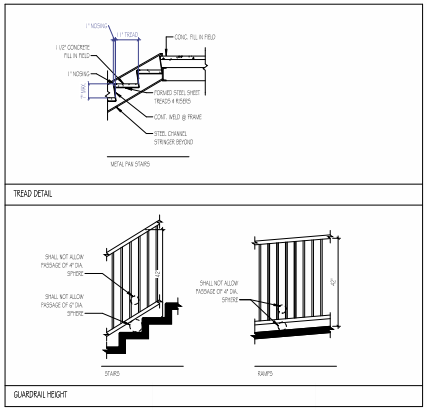


5 STAIR DETAILS
1/2" = 1'-0"

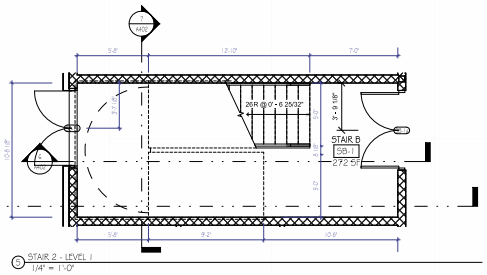


5 STAIR 2 - LEVEL 1
1/4" = 1'-0"

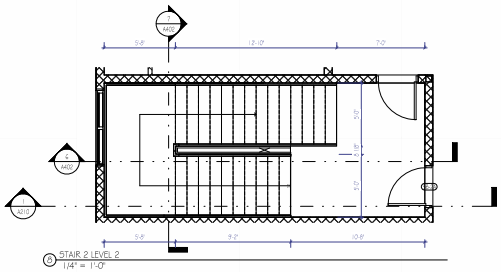


6 STAIR 2 LEVEL 2
1/4" = 1'-0"

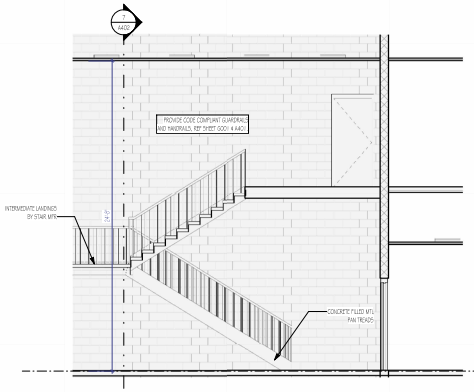


6 STAIR 2 LONGITUDINAL SECTION
1/4" = 1'-0"

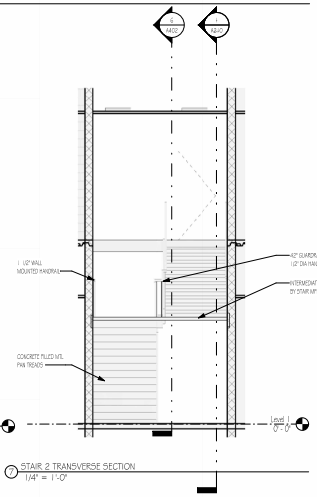


7 STAIR 2 TRANSVERSE SECTION
1/4" = 1'-0"

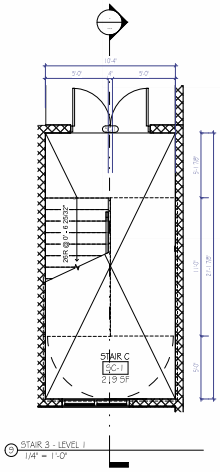


9 STAIR 3 - LEVEL 1
1/4" = 1'-0"

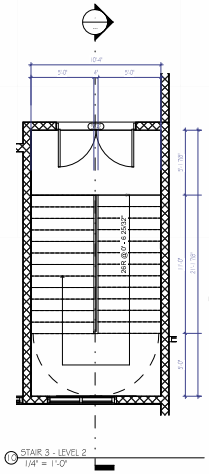

10 STAIR 3 - LEVEL 2
1/4" = 1'-0"

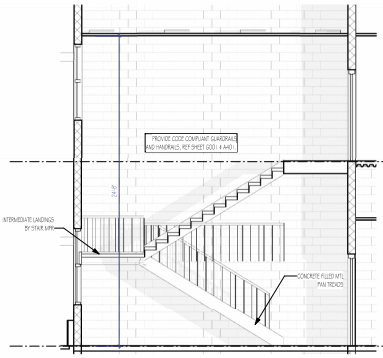

1 STAIR 3 LONGITUDINAL SECTION
1/4" = 1'-0"

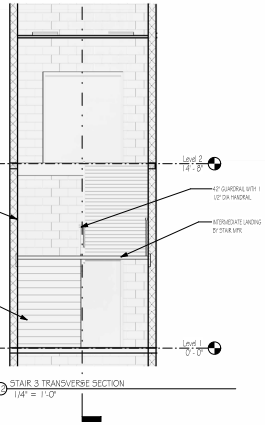

2 STAIR 3 TRANSVERSE SECTION
1/4" = 1'-0"

RISE | FL
architecture

ARCHITECT
241 37th STREET, SUITE 410
BROOKLYN, NEW YORK, 11232
JEFF ANDERSON, RA
JEFF@RISEARCHITECTS.NET
516.249.3742

MEP/FP
36 AIRPORT ROAD, STE 100
LAKEWOOD, NJ 08701
SHIMON GREENBAUM, RA
SHIMON@RISEARCHITECTS.NET
908.675.0727

PLUMBING
241 37th STREET, SUITE 410
BROOKLYN, NEW YORK, 11232
SHIMON GREENBAUM, RA
SHMUEL@RISEARCHITECTS.NET
908.675.0727

STRUCTURAL CONSULTANT
JF ENGINEERING
JOHN FRANCIS, PE
1327 BRUNSWICK AVE
LAWRENCE, NJ 08648
P: 609.397.0276
E: JMF@JFPE.COM
W: WWW.JFPE.COM

MEP CONSULTANT
DESIGN 12
CONSULTING ENGINEERS
1 EAST BROWARD BLVD, SUITE 1010
FORT LAUDERDALE, FL 33316
P: 954.527.1112
F: 954.524.1626
W: WWW.DES12.NET

CIVIL CONSULTANT

DESIGNER'S CONSULTANT

REVISIONS

NO.	DATE	DESCRIPTION
1	01/20/23	DD SET

CLIENT
LAKEFRONT ESTATES

PROJECT NAME / LOCATION
LAKEFRONT BOY'S SCHOOL
OKEECHOBEE, FL

DRAWING TITLE
VERT. CIRCULATION - STAIRS

EXAMINER'S SIGNATURE

PROFESSIONAL SEAL
STATE OF FLORIDA
SHIMON GREENBAUM
REGISTERED ARCHITECT
AR102415
Shimon E. Greenbaum, RA

SHIMON E. GREENBAUM, RA
FL LIC. NO.
AR102415

SCALE	As indicated
DATE	1/20/2023
PROJECT NO.	NJ 079


A402

DRAWING NO.
28

BARCODE


THE GENERAL CONTRACTOR SHALL CHECK AND VERIFY ALL DIMENSIONS AND REPORT ALL ERRORS AND OMISSIONS TO THE ARCHITECTS. DO NOT SCALE DRAWINGS. THE DRAWINGS SHALL NOT BE USED UNTIL SIGNED BY CONSULTANTS.

1/19/2023 4:30:49 PM

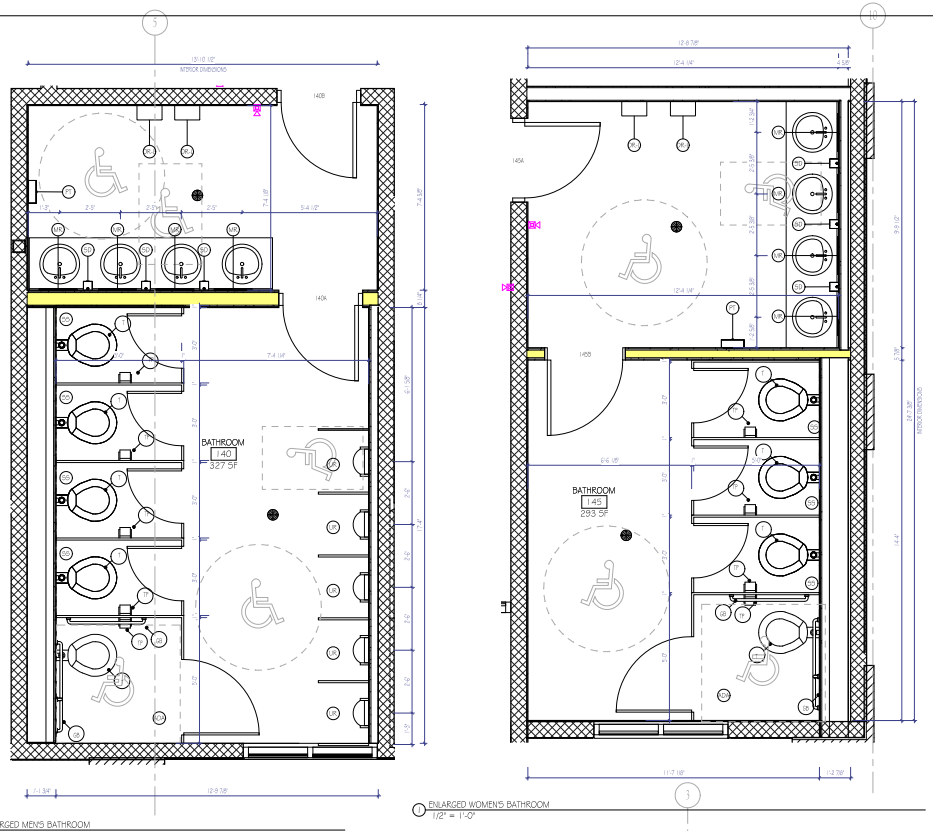


6 ENLARGED MEN'S BATHROOM
1/2" = 1'-0"


1 ENLARGED WOMEN'S BATHROOM
1/2" = 1'-0"

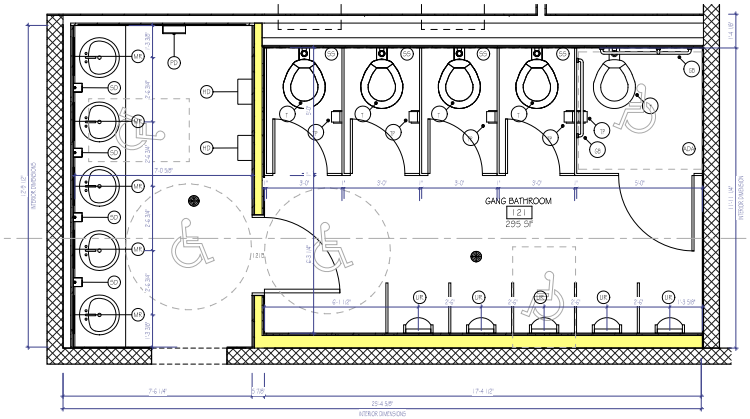


4 ENLARGED GANG BATHROOM 2
1/2" = 1'-0"

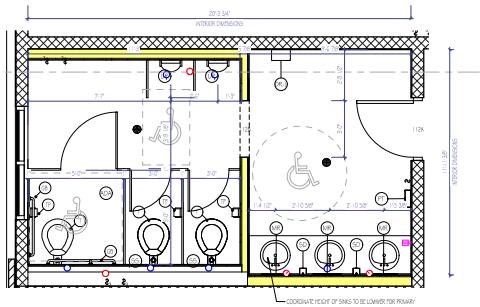


2 ENLARGED PRIMARY GANG
3/8" = 1'-0"

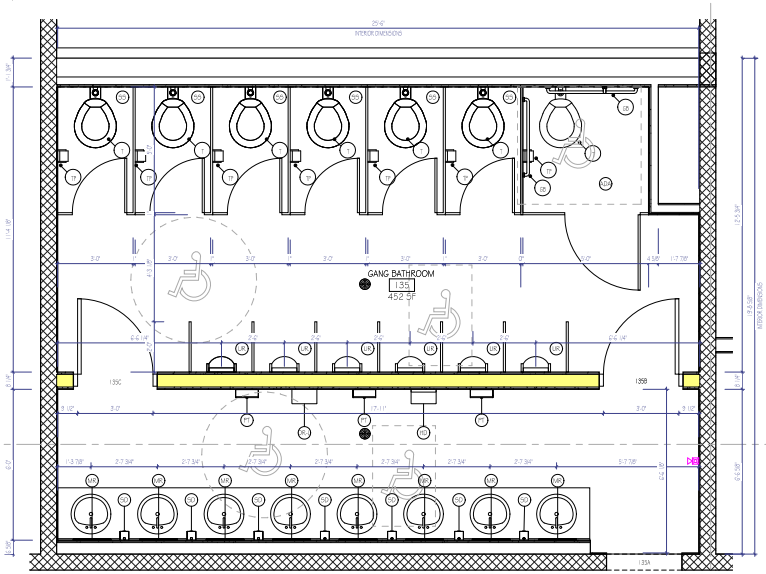

3 ENLARGED GANG BATHROOM 1
1/2" = 1'-0"

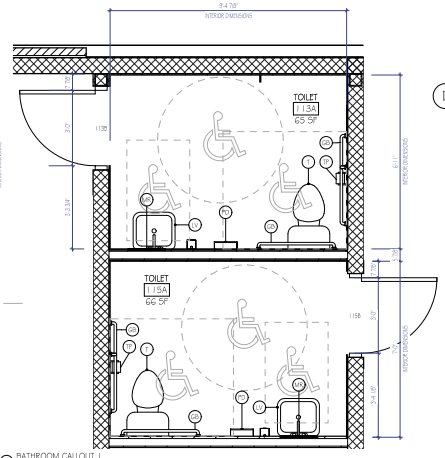


7 BATHROOM CALLOUT 1
1/2" = 1'-0"

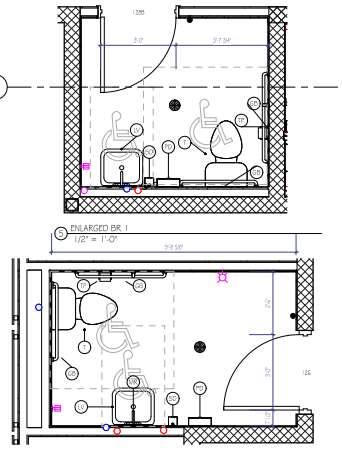


5 ENLARGED BR 1
1/2" = 1'-0"

8 ENLARGED BR 2
1/2" = 1'-0"

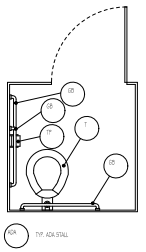

A TYP. ADA STALL

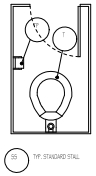

B TYP. STANDARD STALL

C TOILET FIXTURE LEGEND
1/2" = 1'-0"

1 - DIMENSIONS ARE TO WALL FINISH FACE
2 - RESTROOM WALLS WITHIN TWO FEET OF URINALS AND WATER CLOSETS MUST HAVE SMOOTH, HARD, NONABSORBENT SURFACES TO A MINIMUM HEIGHT OF FOUR FEET.

BATHROOM FIXTURE LEGEND

ADA	-	TYP. ADA STALL (SEE BELOW)
SS	-	TYP. STANDARD STALL (SEE BELOW)
DR	-	HAND DRYER
GB	-	GRAB BAR
LAV	-	LAVATORY
MR	-	MIRROR
MS	-	MOP SINK
SD	-	SOAP DISPENSER
T	-	TOILET
TP	-	TOILET PAPER DISPENSER
UR	-	URINAL

RISE | FL architecture

ARCHITECT
SHIMON E. GREENEBAUM, RA
241 37TH STREET, SUITE 449
BROOKLYN, NEW YORK, 11232
JEFF ANDEMAN, RA
JEFF@RISEARCHITECTS.BIZ.COM
516.399.3706

SHIMON E. GREENEBAUM, RA
56 AIRPORT EXECUTIVE PARK
NANUET, NEW YORK 10954
SHIMON.GREENEBAUM.RA@GMAIL.COM
914.447.0777

PLANNING
241 37TH STREET, SUITE 449
BROOKLYN, NEW YORK, 11232
SHIMON.GREENEBAUM.RA@GMAIL.COM
914.447.0777

STRUCTURAL CONSULTANT
JF ENGINEERING
1327 BRIARWOOD PLACE
LAWRENCE, NJ 08648
P. 609.397.0276
F. 609.397.0277
WWW.JFPE.COM

MEP CONSULTANT
DESIGN 1
CONSULTING ENGINEERS
2600 W. COMMERCIAL BLVD. SUITE 1200
FORT LAUDERDALE, FL 33309
P. 954.527.1112
F. 954.524.1626
WWW.DES1ENG.NET

CIVIL CONSULTANT

DESIGNER'S CONSULTANT

REVISIONS

NO.	DATE	DESCRIPTION
1	01/20/23	DD SET

CLIENT
LAKEFRONT ESTATES

PROJECT NAME / LOCATION
LAKEFRONT BOY'S SCHOOL
OKEECHOBEE, FL

DRAWING TITLE
ENLARGED RESTROOM

EXAMINER'S SEAL/S, ETC

PROFESSIONAL SEAL
STATE OF FLORIDA
SHIMON GREENEBAUM
REGISTERED ARCHITECT
AR102415
Shimon E. Greenebaum, RA

SHIMON E. GREENEBAUM, RA
FL LIC. NO.
AR102415

SCALE: As indicated
DATE: 1/20/2023
PROJECT NO: NJ 079


A410

DRAWING NO: 29


BARCODE

THE GENERAL CONTRACTOR SHALL CHECK AND VERIFY ALL DIMENSIONS AND REPORT ALL ERRORS AND OMISSIONS TO THE ARCHITECTS. DO NOT SCALE DRAWING. THE DRAWING SHALL NOT BE USED UNTIL SIGNED BY CONSULTANTS.


1/19/2023 4:30:46 PM

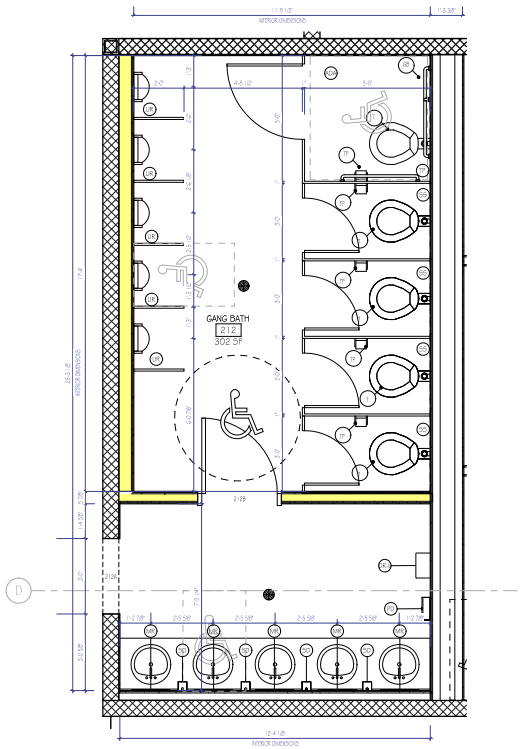

5 GANG BATHROOM 2 CALLOUT - LEVEL 2
1/2" = 1'-0"

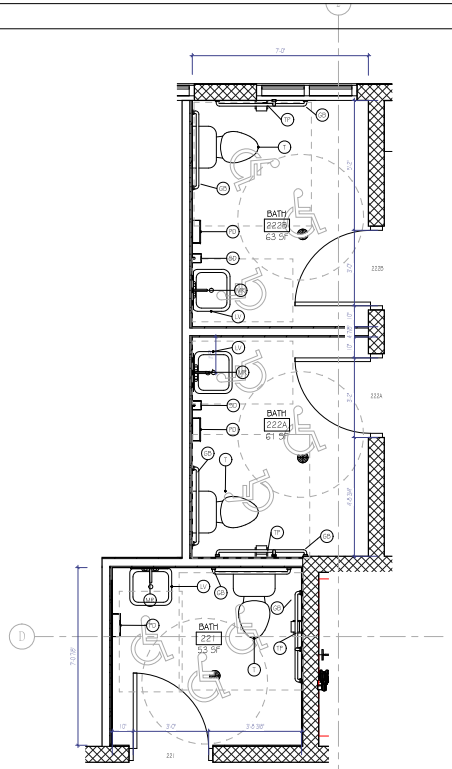

1 BATHROOM CALLOUT 2
1/2" = 1'-0"

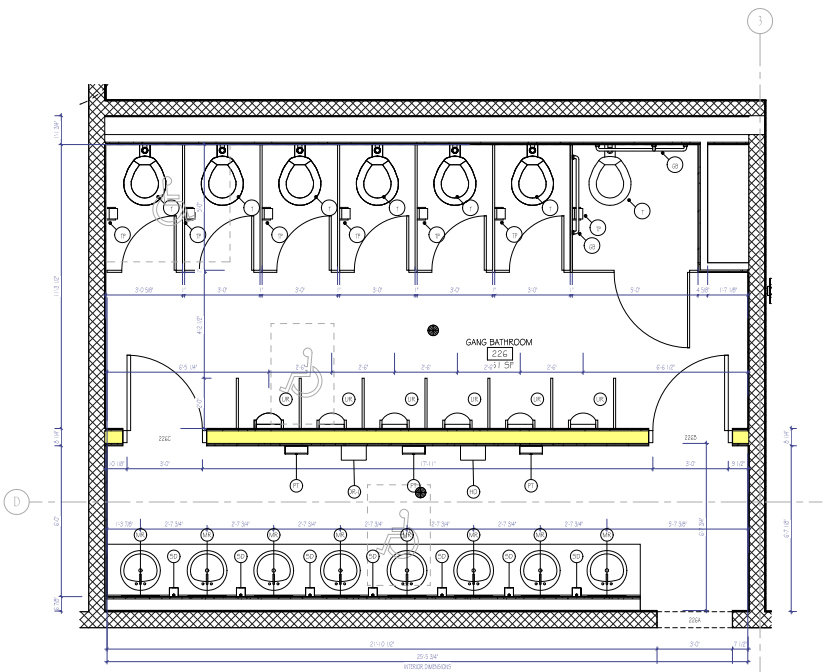


4 GANG BATHROOM 1 CALLOUT - LEVEL 2
1/2" = 1'-0"

Plumbing Fixture Schedule by Fixture Type			
ROOM NAME	Room Number	TAG	COUNT
Level 1			
CF			
CORRIDOR	101	CF	6
			6
LV			
PRIMARY GANG	112	LV	5
TOILET	115A	LV	1
TOILET	115A	LV	1
GANG BATHROOM	121	LV	7
BATH	126	LV	2
BATH	128A	LV	2
GANG BATHROOM	135	LV	10
BATHROOM	140	LV	6
BATHROOM	145	LV	6
DINING ROOM	147	LV	8
			49
MS			
JANITORS	136	MS	1
			1
S			
TEACHER RM	138	S	1
			1
T			
PRIMARY GANG	112	T	3
TOILET	115A	T	1
TOILET	115A	T	1
TUTOR	130	T	1
GANG BATHROOM	121	T	4
BATH	126	T	1
BATH	128A	T	1
GANG BATHROOM	135	T	7
BATHROOM	140	T	5
BATHROOM	145	T	3
			28
UR			
PRIMARY GANG	112	UR	2
GANG BATHROOM	121	UR	5

Plumbing Fixture Schedule by Fixture Type			
ROOM NAME	Room Number	TAG	COUNT
GANG BATHROOM	135	UR	7
STAIR C	150	UR	5
			19
Level 2			
CF			
CORRIDOR	200	CF	11
			11
LV			
GANG BATH	212	LV	7
BATH	221	LV	2
BATH	222A	LV	2
BATH	222B	LV	2
GANG BATHROOM	226	LV	10
			23
MS			
JANITORS CLOSET	213	MS	1
			1
S			
TEACHERS RM	222	S	1
			1
T			
GANG BATH	212	T	4
TUTOR	214	T	1
BATH	221	T	1
BATH	222A	T	1
BATH	222B	T	1
GANG BATHROOM	226	T	7
			15
UR			
GANG BATH	212	UR	5
GANG BATHROOM	226	UR	7
			12
Grand total: 167			167

1. DIMENSIONS ARE TO WALL FINISH FACE
2. RESTROOM WALLS WITHIN TWO FEET OF URINALS AND WATER CLOSETS MUST HAVE SMOOTH, HARD, NONABSORBENT SURFACES TO A MINIMUM HEIGHT OF FOUR FEET.

BATHROOM FIXTURE LEGEND		
ADA	-	TYP. ADA STALL SEE BELOW
SS	-	TYP. STANDARD STALL SEE BELOW
DR	-	HAND DRYER
GB	-	GRAB BAR
JV	-	JANITORY
MR	-	MIRROR
MS	-	MOP SINK
SD	-	SOAP DISPENSER
T	-	TOILET
TP	-	TOILET PAPER DISPENSER
UR	-	URINAL

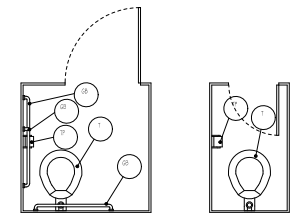

TOILET FIXTURE LEGEND
1/2" = 1'-0"

RISE | NJ architecture

ARCHITECT

RISE NJ ARCHITECTURE, LLC
1 WATER STREET, SUITE 446
BROOKLYN, NEW YORK 11732
JEFF AKERMAN, RA
JEFF@RISENJARCHITECTS.COM
516.578.7496

SHIMON GREENSHALAH
144 ANDOVER ROAD
LAKEWOOD, NJ 08701
SHIMON@GREENSHALAH.COM
908.616.9411

STRUCTURAL CONSULTANT
JT ENGINEERING
BUILDING SOLUTIONS
1221 BRICKELL AVE
LAWRENCE, FLORIDA 60
P. 954.427.1818
F. 609.301.0231
WWW.JTPE.COM

MEP CONSULTANT
DELTA-T
CORALSPRINGS, FLORIDA 33
1600 SUGER DRIVE, SUITE 570
FORT LAUDERDALE, FL 33316
P. 954.427.1112
F. 954.267.9782
WWW.DELTAT.NET

CIVIL CONSULTANT

DESIGNER CONSULTANT

REVISIONS

NO.	DATE	DESCRIPTION

CLIENT
LAKEFRONT ESTATES

PROJECT NAME / LOCATION
LAKEFRONT BOY'S SCHOOL
OKEECHOBEE, FL

DRAWING TITLE
ENLARGED RESTROOM 2

EXAMINER'S SEAL/S, ETC

PROFESSIONAL SEAL
STATE OF FLORIDA
SHIMON GREENSHALAH
REGISTERED ARCHITECT
AR102415
Shimon Greenshalah

JEFF AKERMAN, RA
FL LIC. NO.
AR101225

SCALE 1/2" = 1'-0"
DATE 1/20/2023
PROJECT NO. NJ 079


A411

DRAWING NO. 30


BARCODE

THE GENERAL CONTRACTOR SHALL CHECK AND VERIFY ALL DIMENSIONS AND REPORT ALL ERRORS AND OMISSIONS TO THE ARCHITECTS. DO NOT SCALE DRAWING. THE DRAWING SHALL NOT BE USED UNTIL SIGNED BY CONSULTANTS.


1/20/2023 4:55:48 PM

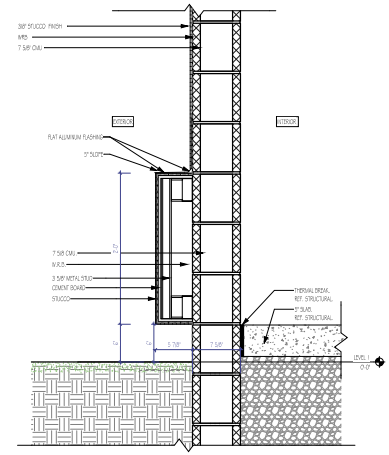


1 PRECAST BELOW STUCCO AT GRADE LEVEL
1 1/2" = 1'-0"

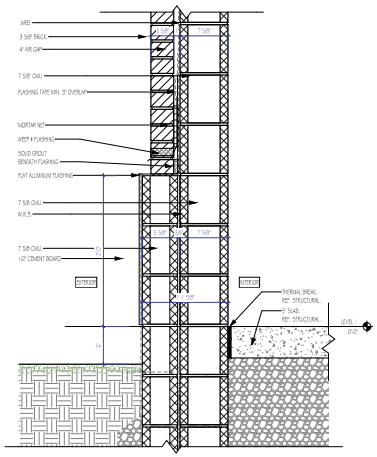


2 PRECAST BELOW STUCCO AT BRICK AT GRADE LEVEL
1 1/2" = 1'-0"

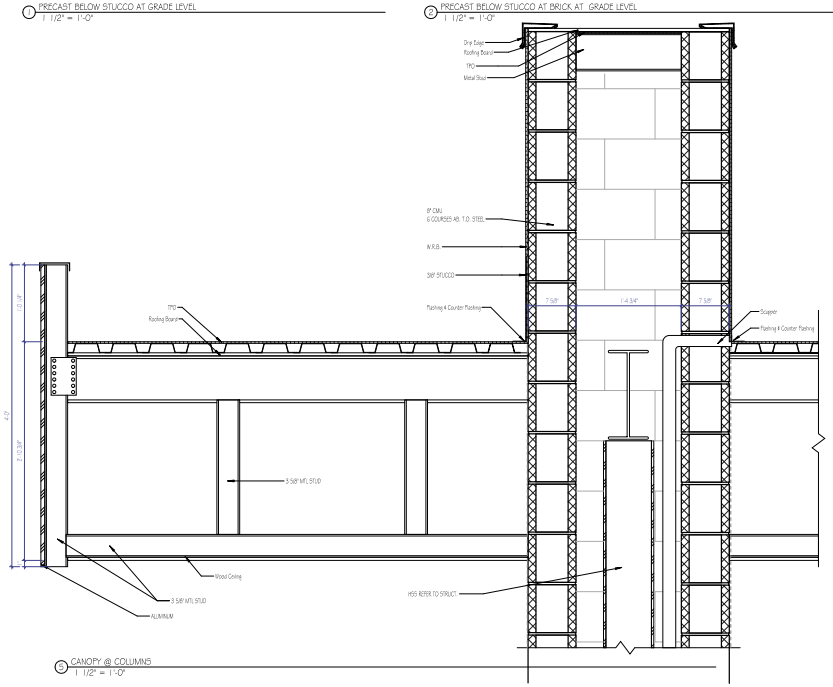


3 CANOPY @ COLUMNS
1 1/2" = 1'-0"

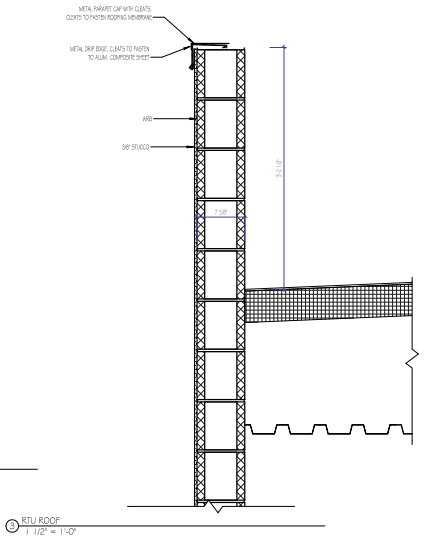


3 RTU ROOF
1 1/2" = 1'-0"

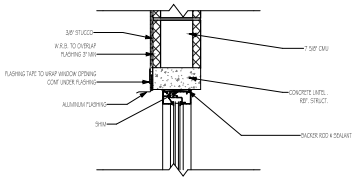


10 WINDOW HEAD @ STUCCO WALL DETAIL
1 1/2" = 1'-0"

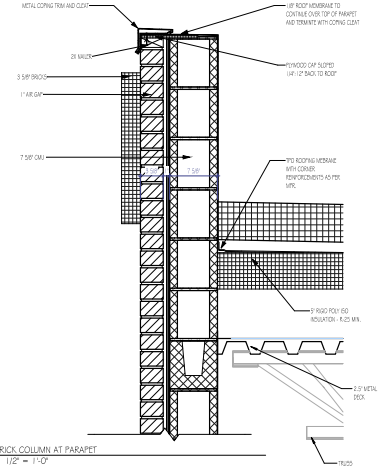


10 BRICK COLUMN AT PARAPET
1 1/2" = 1'-0"

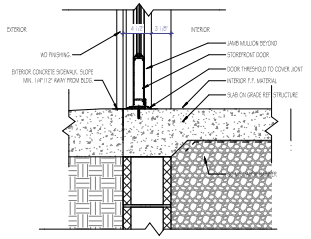


5 CURTAIN WALL AT GRADE LEVEL
1 1/2" = 1'-0"

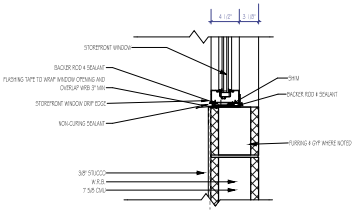


9 WINDOW SILL @ CMU WALL DETAIL
1 1/2" = 1'-0"

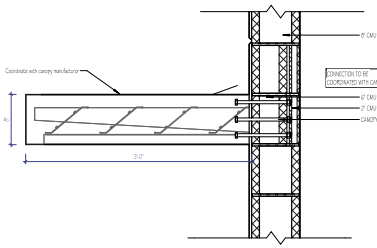


4 CANOPY DETAIL
1 1/2" = 1'-0"

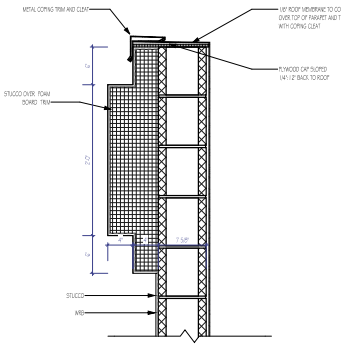

7 TRIM DETAIL
1 1/2" = 1'-0"

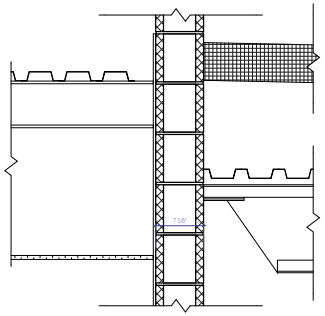

8 ENTRANCE CANOPY @ CMU WALL
1 1/2" = 1'-0"

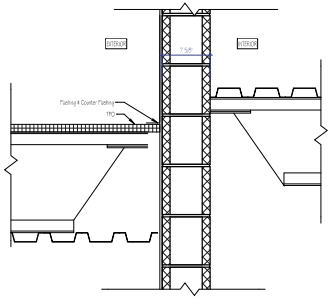

11 KITCHEN ROOF DETAIL
1 1/2" = 1'-0"

RISE | NJ
architecture

ARCHITECT
JEFF AKERMAN, RA
RISE | NJ architecture
BROOKLYN, NEW YORK 11237
JEFF.AKERMAN.RA@JEFFAKERMANARCHITECTURE.COM
646.740.7446

JA ARCHITECT OF RECORD
LAKEWOOD, NJ 08701
SHIMON.GREENBAUM@JEFFAKERMANARCHITECTURE.COM
908.470.9417

STRUCTURAL CONSULTANT
JT ENGINEERING
BUILDING SOLUTIONS
1321 SEMINOLE AVE.
LAWRENCE, FLORIDA 46
P. 609.301.0127
F. 609.301.0127
WWW.JTPE.COM

MEP CONSULTANT
METCA
CORAL GABLES, FLORIDA 33
1688 ELLER DRIVE, SUITE 570
FORT LAUDERDALE, FL 33316
P. 954.527.1112
F. 954.524.7900
WWW.METCA.COM

CIVIL CONSULTANT

DESIGNER CONSULTANT

REVISIONS

NO.	DATE	DESCRIPTION

CLIENT
LAKEFRONT ESTATES

PROJECT NAME / LOCATION
LAKEFRONT BOY'S SCHOOL
OKEECHOBEE, FL

DRAWING TITLE
EXTERIOR DETAILS

EXAMINER'S SEAL/S #E

PROFESSIONAL SEAL
STATE OF FLORIDA
SHIMON GREENBAUM
REGISTERED ARCHITECT
AR102415
Shimon Greenbaum

JEFF AKERMAN, RA
FL LIC. NO.
AR101225

SCALE	1 1/2" = 1'-0"
DATE	1/20/2023
PROJECT NO.	NJ 079


A501

DRAWING NO.
31


BARCODE

THE GENERAL CONTRACTOR SHALL CHECK AND VERIFY ALL DIMENSIONS AND REPORT ALL ERRORS AND OMISSIONS TO THE ARCHITECTS. DO NOT SCALE DRAWING. THE DRAWING SHALL NOT BE USED UNTIL SIGNED BY CONSULTANTS.


12/14/2023 4:55:59 PM

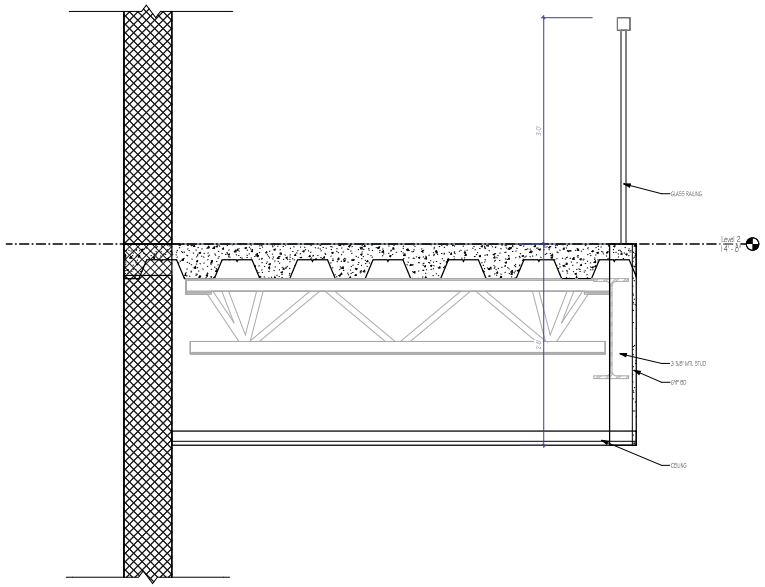

3 HALLWAY ABOVE LOBBY SECTION
1 1/2" = 1'-0"

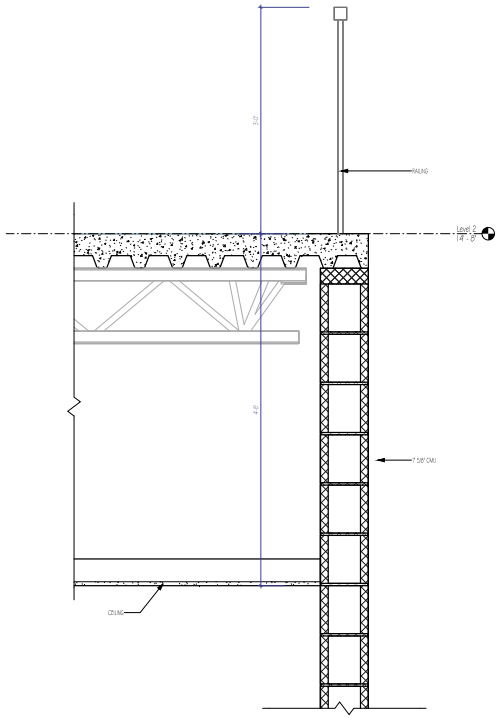

1 CEILING & RAILING DETAIL OVER LOBBY
1 1/2" = 1'-0"

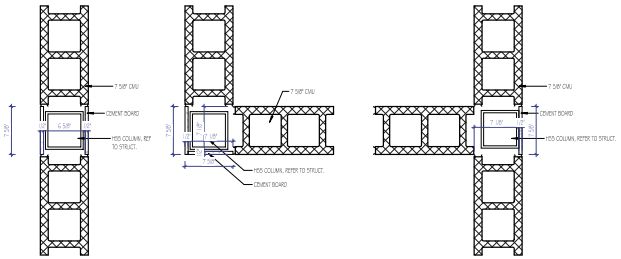

2 COLUMN WRAP @ CMU
1 1/2" = 1'-0"

RISE | NJ
architecture

ARCHITECT

MAIN OFFICE
44 WALL STREET, SUITE 446
BROOKLYN, NEW YORK 11237
JEFF AKERMAN, RA
JEFF@RISEARCHITECTURE.COM
516.747.7496

MAILING
34 ABBOTT CT, PO BOX 186
LINDENHURST, NJ 08734
SHIMON@RISEARCHITECTURE.COM
908.400.9617

STRUCTURAL CONSULTANT
JT ENGINEERING
BUILDING SOLUTIONS
1321 SEMINOLE AVE
LAWRENCE, FL 33648
P: 727.327.1000
F: 727.327.1177
WWW.JTPE.COM

MEP CONSULTANT
DELTA-T
CONSULTING ENGINEERS
1600 SUMMER DRIVE, SUITE 570
PORT LAUDERDALE, FL 33316
P: 954.527.1112
F: 954.524.7600
WWW.DELTAGMP.NET

CIVIL CONSULTANT

DESIGNER CONSULTANT

REVISIONS

NO.	DATE	DESCRIPTION

CLIENT
LAKEFRONT ESTATES

PROJECT NAME / LOCATION
LAKEFRONT BOY'S SCHOOL
OKEECHOBEE, FL

DRAWING TITLE
INTERIOR DETAILS

EXAMINER'S SEAL/S, ETC

PROFESSIONAL SEAL

STATE OF FLORIDA
SHIMON GREENSBAUM
AR102415
REGISTERED ARCHITECT

Shimon E. Greensbaum, RA
FL LIC. NO. AR102415

JEFF AKERMAN, RA
FL LIC. NO.
AR101225

SCALE	1 1/2" = 1'-0"
DATE	1/20/2023
PROJECT NO.	NJ 079


A502

DRAWING NO.
32


BARCODE

THE GENERAL CONTRACTOR SHALL CHECK AND VERIFY ALL DIMENSIONS AND REPORT ALL ERRORS AND OMISSIONS TO THE ARCHITECTS. DO NOT SCALE DRAWINGS. THE DRAWINGS SHALL NOT BE USED UNTIL SIGNED BY CONSULTANTS


1/2/14/2023 4:30:51 PM

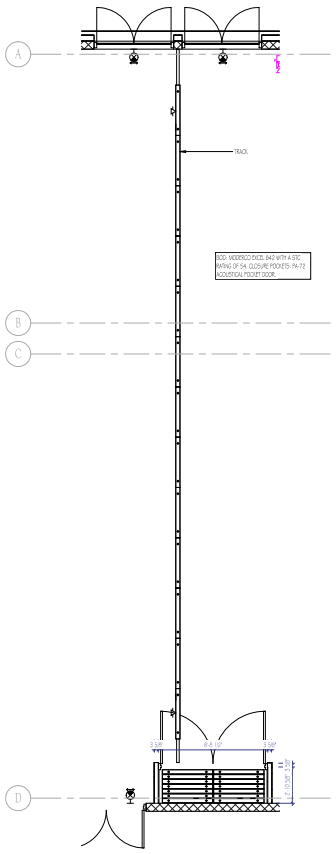


1 Level 1 - TAG PLAN B - Partition Wall Callout 1
1/4" = 1'-0"

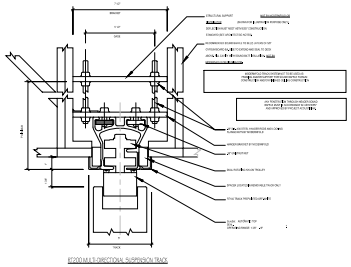


B2200 MULTI-DIRECTIONAL SUSPENSION TRACK

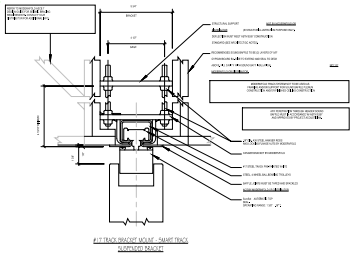


#17 TRACK BRACKET MOUNT - SMART TRACK SUSPENSION BRACKET

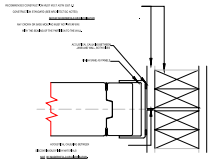

8" WAVE

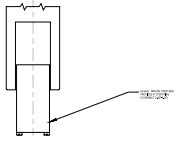

SURFACE MANUAL DROP SEAL

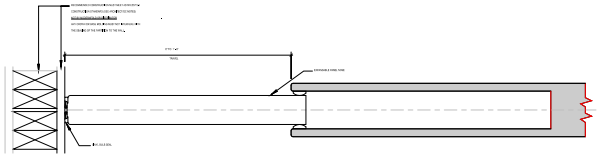

2 MOVING PARTITION DETAILS
3" = 1'-0"

UE DYNADRIVE PANEL W BLUE SEAL

RISE | NJ
architecture

ARCHITECT

JEFF AKERMAN, RA
RISE NJ ARCHITECTURE, PLLC
1 METROPOLITAN AVENUE, SUITE 446
BROOKLYN, NEW YORK 11237
JEFF AKERMAN, RA
JEFF@RISENJARCHITECTURE.COM
516.749.7496

MEP ENGINEER

SHIMON GREENSHALGH
RISE NJ ARCHITECTURE, PLLC
1 METROPOLITAN AVENUE, SUITE 446
BROOKLYN, NEW YORK 11237
SHIMON@RISENJARCHITECTURE.COM
516.749.7496

STRUCTURAL CONSULTANT

JE ENGINEERING
BUILDING SOLUTIONS
1321 SEMINOLE AVE.
LAWRENCE, KS 66049
T. 785.842.0121
F. 609.301.0131
WWW.JTPE.COM

FIRE SUPPRESSION

METCA
CORAL GABLES TRIDENT, FL
1600 ULLER DRIVE, SUITE 570
PORT LAUDERDALE, FL 33316
P. 954.527.1112
F. 954.527.1500
WWW.METCA.ENG.NET

CIVIL CONSULTANT

DESIGNER CONSULTANT

REVISIONS

NO.	DATE	DESCRIPTION

CLIENT

LAKEFRONT ESTATES

PROJECT NAME / LOCATION

LAKEFRONT BOY'S SCHOOL
OKEECHOBEE, FL

DRAWING TITLE

OPERABLE PARTITION

EXAMINER'S SERVICES, INC

PROFESSIONAL SEAL

STATE OF FLORIDA
SHIMON GREENSHALGH
AR102415
REGISTERED ARCHITECT

Shimon E

JEFF AKERMAN, RA
FL LIC. NO.
AR101225

SCALE: As indicated
DATE: 1/20/2023
PROJECT NO: NJ 079

A503

DRAWING NO: 33


BARCODE

THE GENERAL CONTRACTOR SHALL CHECK AND VERIFY ALL DIMENSIONS AND REPORT ALL ERRORS AND OMISSIONS TO THE ARCHITECTS. DO NOT SCALE DRAWING. THE DRAWING SHALL NOT BE USED UNTIL SIGNED BY CONSULTANTS

1/19/2023 4:30:53 PM

GUIDE XHEZ
THROUGH-PENETRATION FIRESTOP SYSTEMS


SYSTEM NO. W-L-1079
F RATING - 1 AND 2HR (SEE ITEM 1B).
T RATING - 0HR.
L RATING AT AMBIENT - LESS THAN 1 CFM/SQ FT
L RATING AT 400° F - LESS THAN 1 CFM/SQ FT

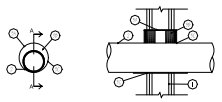

SYSTEM INDEX DESCRIPTION: MAX 4" DWT, MAX 6" STEEL CONDUIT OR 1" FLEXIBLE STEEL TUBING
CONSTRUCTION: GYPSUM BOARD WALL
PENETRANT: BARE METALLIC CONDUIT/TUBING
PRIMARY PRODUCT USED: 5015 INTUMESCENT SEALANT
SEALING METHOD: CAULK 4 BACKING
NOTES:
W-L-1079
F RATINGS: 1 AND 2 HR.
T RATING: 0 HR.
L RATINGS: LESS THAN 1 CFM/SQ FT
1. WALL ASSEMBLY:
1HR: ONE LAYER INSIDE AND OUT OF 5/8" GYPSUM WALLBOARD/STUD WALL ASSEMBLY.
2HR: TWO LAYERS INSIDE AND OUT OF 5/8" GYPSUM WALLBOARD/STUD WALL ASSEMBLY. NO TEE USED
2. METALLIC CONDUIT: MIN 4" DWT, MAX 6" STEEL CONDUIT OR 1" FLEXIBLE STEEL TUBING.
3A. PACKING MATERIAL: MINERAL WOOL SAFFT INSULATION.
3B. FIRESTOP SEALANT: SPECSEAL 5015 SEALANT TO 1/2" DEPTH (BOTH SIDES).
3C. FILL VOID OR CAVITY MATERIAL* - SEALANT - MIN 1/2 IN. THICKNESS OF FILL MATERIAL WITHIN ANNULUS, FLUSH WITH ENDS OF STEEL SLEEVE. A MIN 1/4 IN. DIAMTHICKNESS OF FILL MATERIAL SHALL BE APPLIED AT THE METALLIC PENETRANT/STEEL SLEEVE INTERFACE ON BOTH SIDES OF WALL ASSEMBLY. A MIN 1/4 IN. BEAD OF FILL MATERIAL SHALL BE APPLIED AT THE STEEL SLEEVE/GYPSUM BOARD INTERFACE ON BOTH SURFACES OF WALL.

GUIDE XHEZ
THROUGH-PENETRATION FIRESTOP SYSTEMS


SYSTEM NO. F-C-1074
F RATING - 1 HR
T RATING - 1/4 AND 1 HR (SEE ITEM 2)

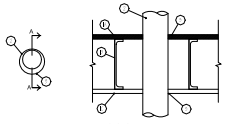

SYSTEM SUMMARY FOR UL SYSTEM FC-1074
SYSTEM INDEX DESCRIPTION: MAX 4" STEEL CONDUITS OR EMT, OPTIONAL CHASE WALL. CAULK ONLY.
CONSTRUCTION: FLOOR/CEILING ASSEMBLIES
PENETRANT: BARE METALLIC CONDUIT/TUBING
PRIMARY PRODUCT USED: 1CP INTUMESCENT SEALANT
SEALING METHOD: CAULK 4 MAX.
NOTES:
F-C-1074
F RATINGS: 1 AND 2 HR.
T RATINGS: 1/4, 1/2 AND 1 HR
1A. PLYWOOD OR LUMBER SUB FLOOR.
1B. WOOD, STEEL OR COMBINATION WOOD/STEEL JOISTS OR TRUSSES.
1C. GYPSUM WALLBOARD ON CEILING.
1D. FURRING CHANNELS FOR 2 HR FLOOR-CEILING.
1. OPTIONAL CHASE WALL NOT SHOWN.
2. METAL CONDUITS- MAX 4" STEEL CONDUIT OR EMT.
3. FIRESTOP SEALANT- SPECSEAL LO SEALANT. 5/8" INTO CEILING AND 5/4" INTO FLOOR.


GUIDE XHEZ
THROUGH-PENETRATION FIRESTOP SYSTEMS

SYSTEM NO. W-CAJ-1061
F RATING - 3 HR
T RATING - 0HR

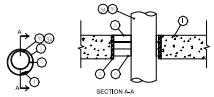


1. CONCRETE FLOOR OR WALL ASSEMBLY: MINIMUM 4-1/2 " THICKNESS FLOOR MINIMUM 6-1/2 " WALL. THE ANNULAR SPACE RANGE SHALL BE MINIMUM 1/4 " TO MAXIMUM 4 " FOR 10 " DIAMETER STEEL PIPE, 4 " OR 6 " DIAMETER CONDUIT, 4 " DIAMETER COPPER TUBING, OR CABLES. THE ANNULAR SPACE RANGE SHALL BE MINIMUM 1/4 " TO MAXIMUM 5-1/16 " FOR 24 " DIAMETER STEEL PIPE, AND MINIMUM 1/4 " TO MAXIMUM 4-13/16 " FOR 16 " DIAMETER COPPER TUBING OR COPPER PIPE.
2. STEEL SLEEVE (OPTIONAL).
3. METALLIC PIPE:
A. STEEL PIPE:
24" DIAMETER (OR SMALLER) SCHEDULE 10 (OR HEAVIER) STEEL PIPE.
B. CONDUIT:
4" DIAMETER (OR SMALLER) ELECTRICAL METALLIC TUBING (EMT) OR 6" STEEL CONDUIT.
C. COPPER TUBING:
6" DIAMETER (OR SMALLER) TYPE M (OR HEAVIER) COPPER TUBING.
D. CABLES:
1.00 PMT 24 AWG WITH PVC INSULATION MINIMUM 10 TO 40% MAXIMUM FILL
4. FORMING MATERIAL: MINIMUM 3 " OF MINERAL WOOL INSULATION (MINIMUM 3.5 PCF) FIRMLY PACKED INTO THE OPENING AS A PERMANENT FORM.
5. TYPE GC OR EFC: MINIMUM 1 " THICK COMPOUND APPLIED WITHIN THE OPENING, FLUSH WITH THE TOP SURFACE OF THE FLOOR OR BOTH SURFACES OF THE WALL.


1 FIRE STOPPING DETAILS
N.T.S.

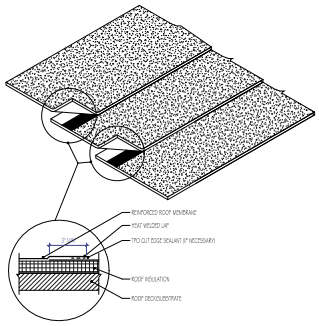

2 TPO SELF ADHERING MEMBRANE SIDE LAP DETAIL
3" = 1'-0"

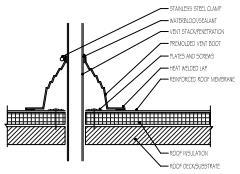

3 PREMOLDED VENT BOOT FLASHING DETAIL
3" = 1'-0"

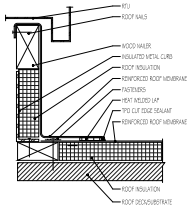

5 TERMINATION AT RTU W/ WELDED LAP DETAIL
3" = 1'-0"

RISE | FL
architecture

ARCHITECT
SIMON GREENBAUM, RA
FL LIC. NO. AR102415
241 37TH STREET, SUITE 1A1
BROOKLYN, NEW YORK, 11232
JEFF ANDEMAN, RA
JEFF@RISEARCHITECTS.BIZ.COM
516.249.3742

MEP/FP
241 37TH STREET, SUITE 1A1
BROOKLYN, NEW YORK, 11232
SIMON GREENBAUM, RA
SIMON@RISEARCHITECTS.BIZ.COM
917.647.9277

PLUMBING
241 37TH STREET, SUITE 1A1
BROOKLYN, NEW YORK, 11232
SIMON GREENBAUM, RA
SIMON@RISEARCHITECTS.BIZ.COM
917.647.9277

STRUCTURAL CONSULTANT
JF ENGINEERING
JOSEPH FERRARO, PE
1327 BROADWAY, AVE.
LAWRENCE, NJ 08648
P. 609.397.0276
F. 609.397.0277
WWW.JFPE.COM

MEP CONSULTANT
DESIGN 12
CONSULTING ENGINEERS
1 EAST BROWARD BLVD., SUITE 1010
FORT LAUDERDALE, FL 33316
P. 954.527.1112
F. 954.524.1626
WWW.DES12.NET

CIVIL CONSULTANT

DESIGN & CONSULTANT

REVISIONS

NO.	DATE	DESCRIPTION
1	9/20/23	DID SET

CLIENT
LAKEFRONT ESTATES

PROJECT NAME / LOCATION
LAKEFRONT BOY'S SCHOOL
OKEECHOBEE, FL

DRAWING TITLE
FIRE STOPPING DETAILS

EXAMINER'S SIGNATURE

PROFESSIONAL SEAL
STATE OF FLORIDA
SIMON GREENBAUM
AR102415
REGISTERED ARCHITECT
Shimon E. Greenbaum

SHIMON E. GREENBAUM, RA
FL LIC. NO.
AR102415

SCALE	As indicated
DATE	1/20/2023
PROJECT NO.	NJ 079


A504


DRAWING NO.
34

BARCODE

THE GENERAL CONTRACTOR SHALL CHECK AND VERIFY ALL DIMENSIONS AND REPORT ALL ERRORS AND OMISSIONS TO THE ARCHITECTS. DO NOT SCALE DRAWINGS. THE DRAWINGS SHALL NOT BE USED, COPIED, SIGNED BY CONSULTANTS.

12/14/2023 4:30:53 PM

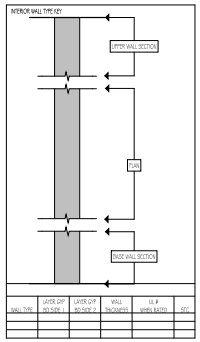


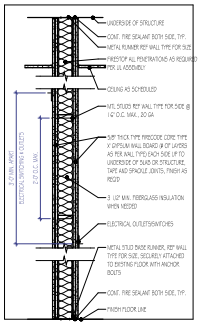

WALL TYPE NUMBER ASSIGNMENT
* INDICATES INSULATION IN STUD CAVITY.
HOURLY FIRE RATING IF APPLICABLE


WALL TYPE - DESCRIPTION
SCALE: 1" = 1'-0"

RATED STUD WALL STANDARDS
SCALE: 1" = 1'-0"

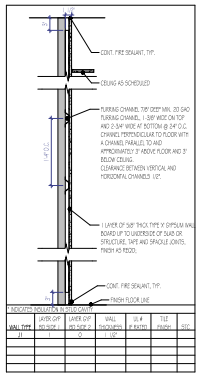


WALL TYPE	LAYER QTY. (N) SIDE 1	LAYER QTY. (N) SIDE 2	WALL THICKNESS	UL # (WHEN RATED)	TILE FINISH	STC
J1	1	2	3 1/2"			

WALL TYPE J - 7/8" MTL FURRING
SCALE: 1" = 1'-0"

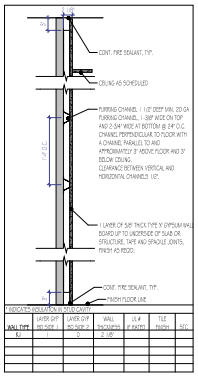


WALL TYPE	LAYER QTY. (N) SIDE 1	LAYER QTY. (N) SIDE 2	WALL THICKNESS	UL # (WHEN RATED)	TILE FINISH	STC
K1	1	2	5 1/8"			

WALL TYPE K - 1 1/2" MTL FURRING
SCALE: 1" = 1'-0"

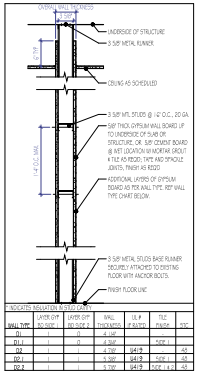


WALL TYPE	LAYER QTY. (N) SIDE 1	LAYER QTY. (N) SIDE 2	WALL THICKNESS	UL # (WHEN RATED)	TILE FINISH	STC
D1	1	0	4 1/8"			
D1.1	1	0	4 3/8"		SIDE 1	
D2	1	1	6 7/8"	U419		45
D2.1	1	1	6 3/8"	U419	SIDE 1	45
D2.2	1	1	6 7/8"	U419	SIDE 1 & 2	50

WALL TYPE D - 3 5/8" MTL STUD
SCALE: 1" = 1'-0"

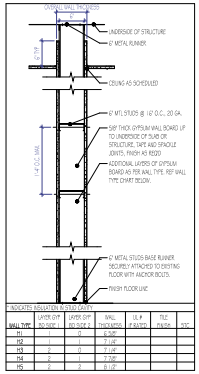


WALL TYPE	LAYER QTY. (N) SIDE 1	LAYER QTY. (N) SIDE 2	WALL THICKNESS	UL # (WHEN RATED)	TILE FINISH	STC
H1	1	1	8 5/8"			
H2	1	1	7 1/4"			
H3	2	0	7 1/4"			
H4	2	1	7 7/8"			
H5	2	2	8 1/2"			

WALL TYPE H - 6" MTL STUD
SCALE: 1" = 1'-0"

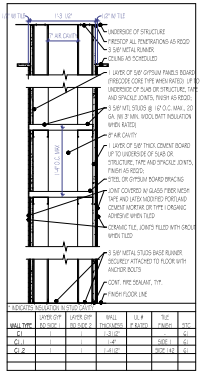

WALL TYPE	LAYER QTY. (N) SIDE 1	LAYER QTY. (N) SIDE 2	WALL THICKNESS	UL # (WHEN RATED)	TILE FINISH	STC
C1	1	1	12 1/2"			61
C1.1	1	1	11 4"		SIDE 1	61
C1.2	1	1	11 4/8"		DEPT. USE	61

WALL TYPE C1 - COMPOUND PLUMBING CHASE WALL
SCALE: 1" = 1'-0"

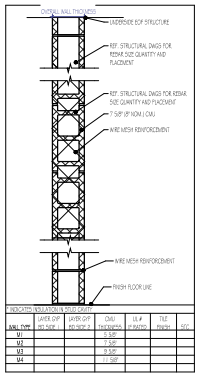

WALL TYPE	LAYER QTY. (N) SIDE	LAYER QTY. (N) SIDE 2	CMU THICKNESS	UL # (WHEN RATED)	TILE FINISH	STC
M1			5 3/8"			
M2			7 3/8"			
M3			9 3/8"			
M4			11 3/8"			

WALL TYPE M - CMU
SCALE: 1" = 1'-0"

Wall Finish (Exterior) Schedule	
Lowercase type mark	exterior finish material
e	EIFS
b	BRICK
v	VENEER
h	MTL
n	LIMESTONE
s	SIDING
r	RAINSCREEN
m	METAL PAN
t	STONE
p	PRECAST

Wall Finish Schedule		
Wall Finish Type Mark	Material Finish	Comments
1	GYP ONE SIDE	
2	GYP BOTH SIDES	
3	GYP 2 LAYERS BOTH SIDES	
4	GYP 2 LAYERS ONE SIDE, 1 LAYER ONE SIDE	
5	GYP 2 LAYERS ONE SIDE	
6	GYP BOTH SIDES, TILE ONE SIDE	
7	GYP BOTH SIDES, TILE BOTH SIDES	
8	GYP ONE SIDE WITH TILE	
9	GYP 2 LAYERS ONE SIDE WITH TILE	
10	GYP 2 LAYERS BOTH SIDES, TILE BOTH SIDES	
11	GYP 2 LAYERS BOTH SIDES, TILE ONE SIDE	
12	GYP 2 LAYERS ONE SIDE WITH TILE, 1 LAYER ONE SIDE	
13	GYP 2 LAYERS ONE SIDE, 1 LAYER ONE SIDE WITH TILE	

Wall Core Schedule		
Base Type Mark	Wall Core	Comments
A	1 5/8" MTL STUD	
B	2 1/2" MTL STUD	
C	COMPOUND WALL	
D	3 5/8" MTL STUD	STANDARD
F	6" MTL STUD	
G	8" MTL STUD	
H	10" MTL STUD	
J	7/8" MTL HAT CHANNEL	FURRING CHANNEL
K	1 1/2" MTL HAT CHANNEL	FURRING CHANNEL
M	MASONRY 7 5/8"	STANDARD
N	CH MTL STUD	2 1/2", 4", 6" ALSO CALLED CT
P	3 1/2" WD STUD	STANDARD
Q	5 1/2" WD STUD	
R	7 1/4" LSL	16" O.C.
T	9 1/4" LVL	
U	MASONRY 3 5/8"	
V	MASONRY 5 5/8"	
W	MASONRY 9 5/8"	
X	MASONRY 11 5/8"	
Y	1 1/2" WD STUD	

1. THE FIRST NUMBER AFTER THE WALL TYPE LETTER DENOTES HOW MANY SIDES ARE/ARE COVERED WITH GYP BOARD.
2. THE SECOND NUMBER AFTER THE DECIMAL DENOTES HOW MANY SIDES ARE COVERED WITH TILES.
3. STUD HEIGHTS ARE TO UNDERSIDE OF DECK ABOVE AT ALL RATED WALLS & ALL WALLS WITH INSULATION.
4. AT ALL OTHER LOCATIONS STUD HEIGHTS ARE TO 6" ABOVE CEILING, BRACED TO ABOVE 4'-0" O.C. U.O.N.

RISE | FL architecture

ARCHITECT
241 37TH STREET, SUITE 449
BROOKLYN, NEW YORK, 11232
JEFF ANDERMAN, RA
JEFF@RISEARCHITECTS.BIZ.COM
516.249.3742

MEP/FP&S
36 AIRPORT BUSINESS CTR.
LAKEWOOD, NJ 08701
SHIMON GREENBAUM, RA
SHIMON@RISEARCHITECTS.BIZ.COM
908.679.9777

PLUMBING
241 37TH STREET, SUITE 449
BROOKLYN, NEW YORK, 11232
SHMUEL@RISEARCHITECTS.BIZ.COM
908.679.9777

STRUCTURAL CONSULTANT
JF ENGINEERING
JOHN FRANCESCHINI
1327 BRUNSWICK AVE.
LAWRENCE, NJ 08648
P. 609.397.0276
F. 609.397.0277
WWW.JFPE.COM

MEP CONSULTANT
DESIGN 12
CONSULTING ENGINEERS
1 EAST BROWARD BLVD. SUITE 1010
FORT LAUDERDALE, FL 33316
P. 954.527.1112
F. 954.524.1626
WWW.DES12.NET

CIVIL CONSULTANT

DESIGNER'S CONSULTANT

NO.	DATE	DESCRIPTION
1	01/20/23	DD SET

CLIENT
LAKEFRONT ESTATES

PROJECT NAME / LOCATION
LAKEFRONT BOY'S SCHOOL
OKEECHOBEE, FL

DRAWING TITLE
WALL TYPE DETAILS

EXAMINER'S SEAL/S, ETC

PROFESSIONAL SEAL
STATE OF FLORIDA
SHIMON GREENBAUM
AR102415
REGISTERED ARCHITECT
Shimon E. Greenbaum, RA
FL LIC. NO. AR102415


SHIMON E. GREENBAUM, RA
FL LIC. NO.
AR102415

SCALE	1" = 1'-0"
DATE	1/20/2023
PROJECT NO.	NJ 079
DRAWING NO.	A601
	35


BARCODE

THE GENERAL CONTRACTOR SHALL CHECK AND VERIFY ALL DIMENSIONS AND REPORT ALL ERRORS AND OMISSIONS TO THE ARCHITECTS. DO NOT SCALE DRAWINGS. THE DRAWING SHALL NOT BE USED, COPIED, SIGNED BY CONSULTANTS


1/21/2023 4:30:55 PM

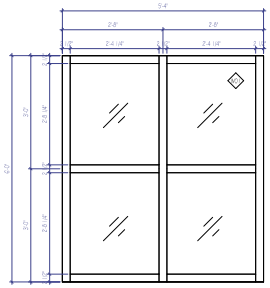


6 W01
3/4" = 1'-0"

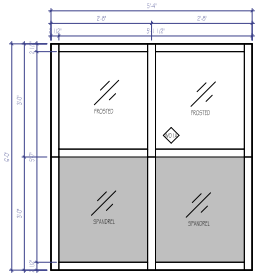


1 W01A
3/4" = 1'-0"

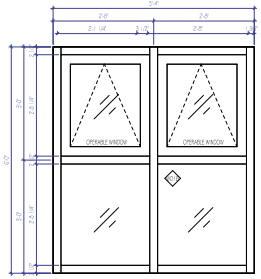

2 W01B
3/4" = 1'-0"

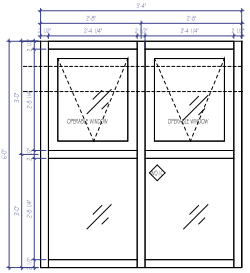

4 W01C
3/4" = 1'-0"

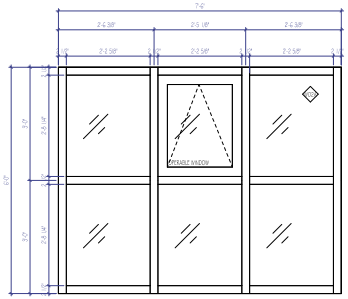

7 W02
3/4" = 1'-0"

WINDOWS SCHEDULE

Type Mark	Unconnected Height	Length	Count	Family
W01	0' - 0"	9' - 4"	31	Curtain Wall
W01A	0' - 0"	9' - 4"	2	Curtain Wall
W01B	0' - 0"	9' - 4"	12	Curtain Wall
W01C	0' - 0"	9' - 4"	9	Curtain Wall
W02A	0' - 0"	7' - 8"	36	Curtain Wall
W03	0' - 0"	4' - 0"	4	Curtain Wall
W03A	0' - 0"	4' - 0"	2	Curtain Wall
W04	20' - 8"	9' - 0"	8	Curtain Wall
W05	0' - 0"	6' - 0"	3	Curtain Wall
W05A	0' - 0"	6' - 0"	1	Curtain Wall
W06	24' - 4"	8' - 0"	2	Curtain Wall
W07	24' - 0"	6' - 9"	2	Curtain Wall
W08	9' - 4"	<varies>	5	Curtain Wall
W09	9' - 4"	6' - 4"	1	Curtain Wall
W10	24' - 4"	2' - 6"	2	Curtain Wall
W11	24' - 0"	2' - 6"	1	Curtain Wall
W12	9' - 2"	15' - 4"	1	Curtain Wall
W13	20' - 0"	29' - 11 3/4"	1	Curtain Wall

Window Canopy Schedule

Type Mark	Width	Projection	Height	Count
C01	19' - 0"	3' - 0"	0' - 8"	5
C02	20' - 0"	3' - 0"	0' - 8"	4
C03	6' - 0"	3' - 0"	0' - 8"	6
C04	14' - 8"	3' - 0"	0' - 8"	4


ALUMINUM STOREFRONT & WINDOW SYSTEM:

A FINISH COLOR SHALL BE: SELECTED BY OWNER


GLAZING UNITS:

A GLAZING UNIT - (WINTER) GLASS U VALUE: FIXED ≤ 0.5, OPERABLE ≤ 0.5, ENTRANCE DOORS ≤ 0.83 - SOLAR HEAT GAIN COEFFICIENT: ≤ 0.25


B SPANDREL GLASS SHALL BE THE SAME INSULATED CONSTRUCTION AND U-VALUE. COLOR: TO MATCH GLAZING COLOR

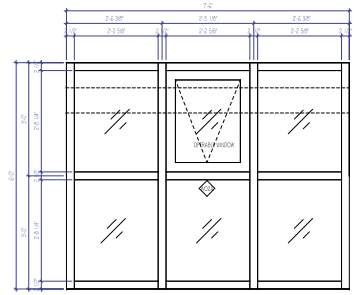


5 W02A
3/4" = 1'-0"

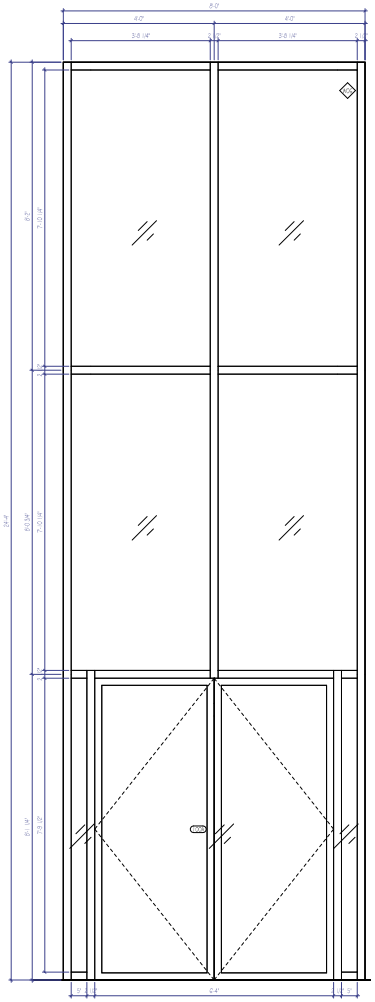


1 W06
3/4" = 1'-0"

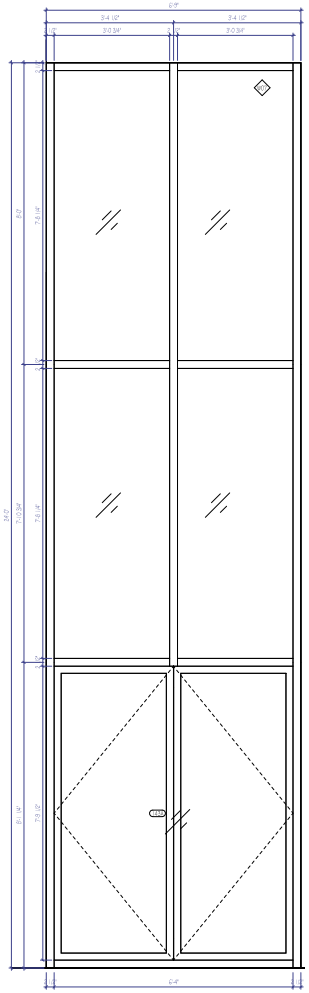


13 W07
3/4" = 1'-0"

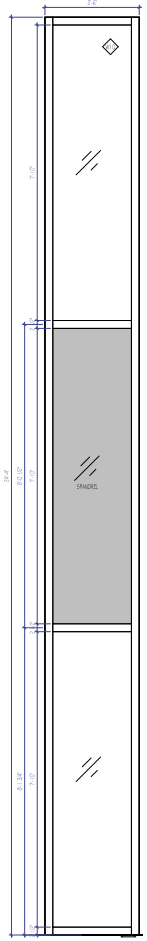


15 W10
3/4" = 1'-0"

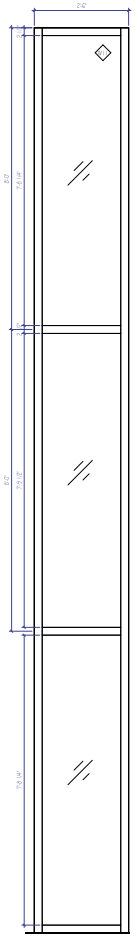


16 W11
3/4" = 1'-0"

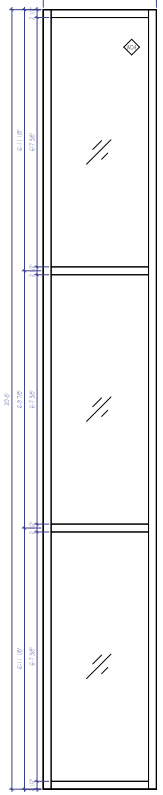


2 W04
3/4" = 1'-0"

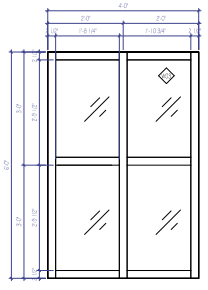


8 W03
3/4" = 1'-0"

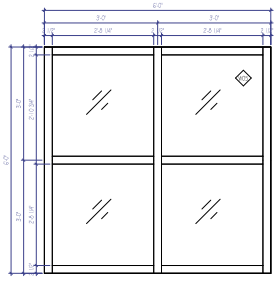

12 W05
3/4" = 1'-0"

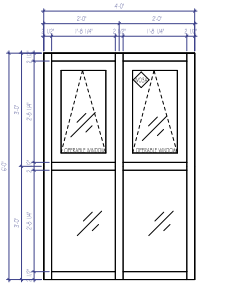

9 W03A
3/4" = 1'-0"

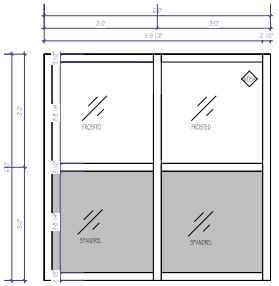

10 W05A
3/4" = 1'-0"

RISE | FL
architecture

ARCHITECT

241 37TH STREET, SUITE 410
BROOKLYN, NEW YORK, 11232
JEFF ANDEMAN, RA
JEFF@RISEARCHITECTS.BIZ.COM
516.249.3745

ARCHITECT

36 AIRPORT EXECUTIVE WAY
LAKEWOOD, NJ 08701
SHIMON GREENBAUM, RA
SHIMON@RISEARCHITECTS.BIZ
908.675.0727

PLANNER

241 37TH STREET, SUITE 410
BROOKLYN, NEW YORK, 11232
SHIMON GREENBAUM, AIA, RA
SHMUEL@RISEARCHITECTS.BIZ.COM
908.675.0727

STRUCTURAL CONSULTANT

JF ENGINEERING
JOSEPH FIORENTINO
1327 BRUNSWICK AVE.
LAWRENCE, NJ 08648
P. 609.397.0276
F. 609.397.0277
WWW.JFPE.COM

MEP CONSULTANT

DESIGN 10
CONSULTING ENGINEERS
1475 E. WOODFIELD RD., SUITE 1010
SCHAUMBURG, IL, IL 60173
P. 954.527.1112
F. 954.524.1505
WWW.DESIGN10.NET

CIVIL CONSULTANT

DESIGN & CONSULTANT

REVISIONS

NO.	DATE	DESCRIPTION
1	01/20/23	DD SET

CLIENT

LAKEFRONT ESTATES

PROJECT NAME / LOCATION

LAKEFRONT BOY'S SCHOOL
OKEECHOBEE, FL

DRAWING TITLE

WINDOW SCHEDULES

EXAMINER'S SEAL/S, ETC

FL REGISTERED SEAL

STATE OF FLORIDA
SHIMON GREENBAUM
AR102415
REGISTERED ARCHITECT

SHIMON E. GREENBAUM, RA
FL LIC. NO.
AR102415

SCALE	As indicated
DATE	1/20/2023
PROJECT NO.	NJ 079

A602


DRAWING NO.

36

BARCODE

THE GENERAL CONTRACTOR SHALL CHECK AND VERIFY ALL DIMENSIONS AND REPORT ALL ERRORS AND OMISSIONS TO THE ARCHITECTS. DO NOT SCALE DRAWING. THE DRAWING SHALL NOT BE USED UNTIL SIGNED BY CONSULTANTS


1/19/2023 4:30:59 PM

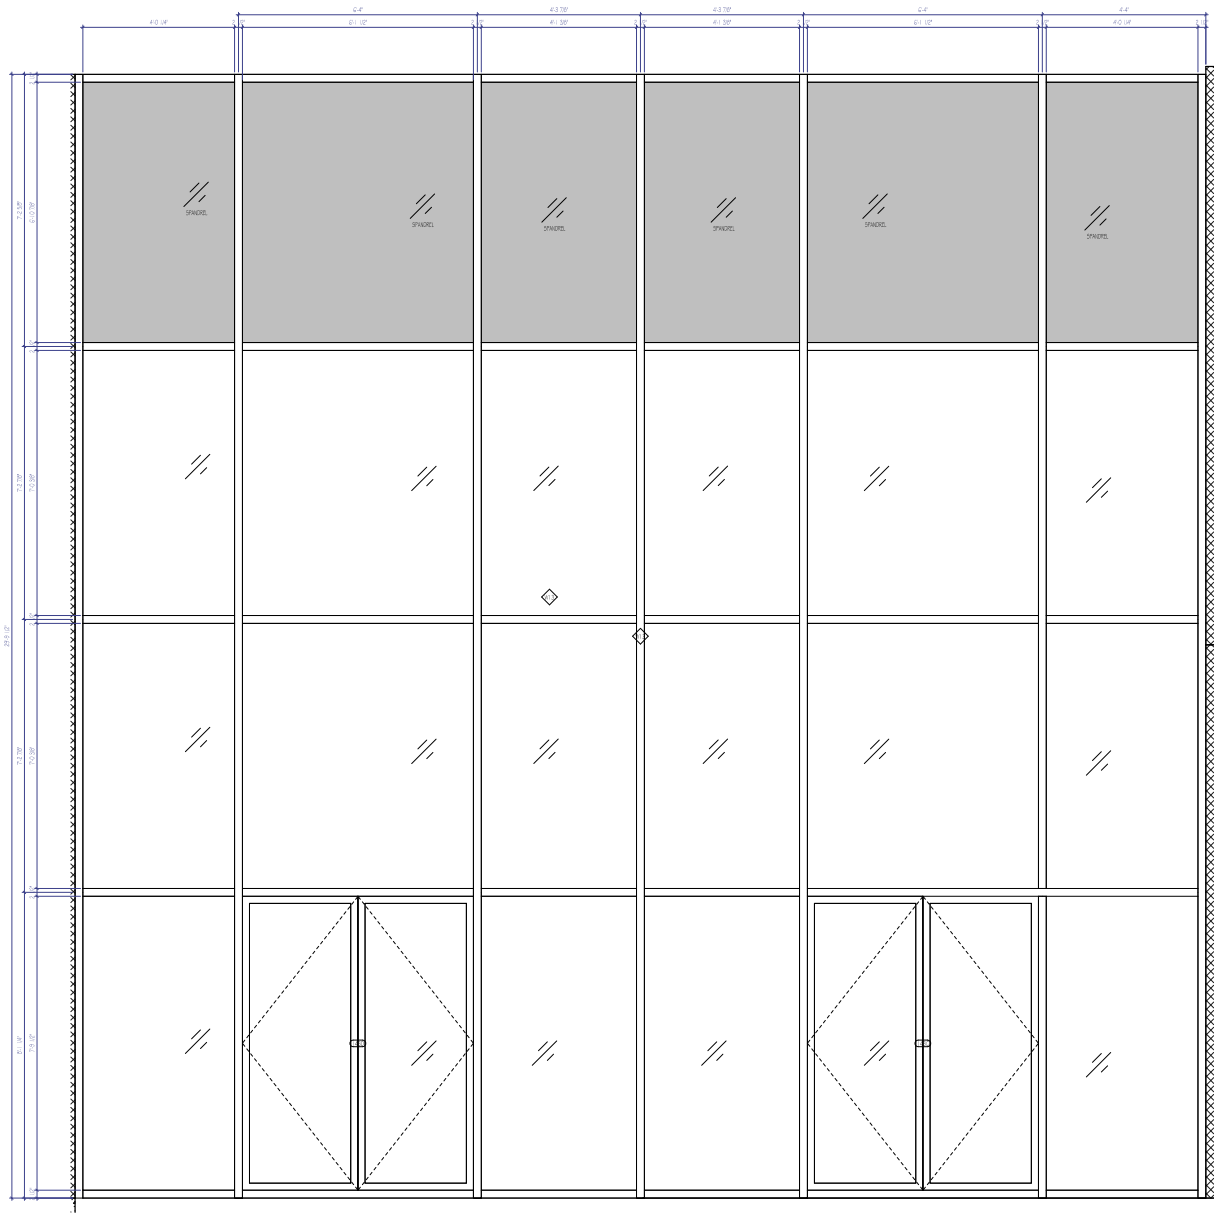


7 W13
3/4" = 1'-0"

WINDOWS SCHEDULE


Type Mark	Unconnected Height	Length	Count	Family
W01	6' - 0"	5' - 4"	31	Curtain Wall
W01A	6' - 0"	5' - 4"	2	Curtain Wall
W01B	6' - 0"	5' - 4"	12	Curtain Wall
W01C	6' - 0"	5' - 4"	9	Curtain Wall
W02A	6' - 0"	7' - 6"	56	Curtain Wall
W03	6' - 0"	4' - 0"	4	Curtain Wall
W03A	6' - 0"	4' - 0"	2	Curtain Wall
W04	20' - 8"	5' - 0"	8	Curtain Wall
W05	6' - 0"	6' - 0"	3	Curtain Wall
W05A	6' - 0"	6' - 0"	1	Curtain Wall
W06	24' - 4"	6' - 0"	2	Curtain Wall
W07	24' - 0"	6' - 9"	2	Curtain Wall
W08	9' - 4"	<varies>	5	Curtain Wall
W09	9' - 4"	6' - 4"	1	Curtain Wall
W10	24' - 4"	2' - 6"	2	Curtain Wall
W11	24' - 0"	2' - 6"	1	Curtain Wall
W12	9' - 2"	13' - 4"	1	Curtain Wall
W13	50' - 0"	39' - 11 3/4"	1	Curtain Wall

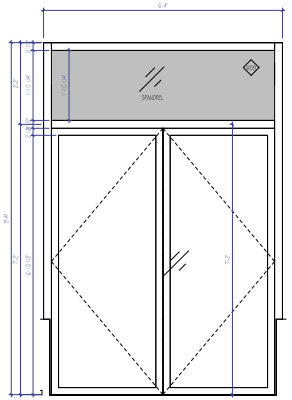

2 W09
3/4" = 1'-0"

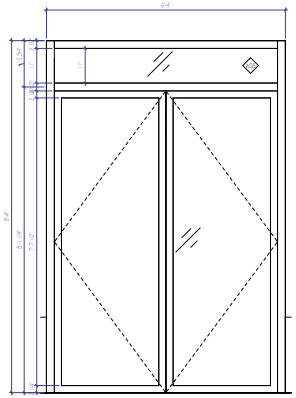

1 W06
3/4" = 1'-0"

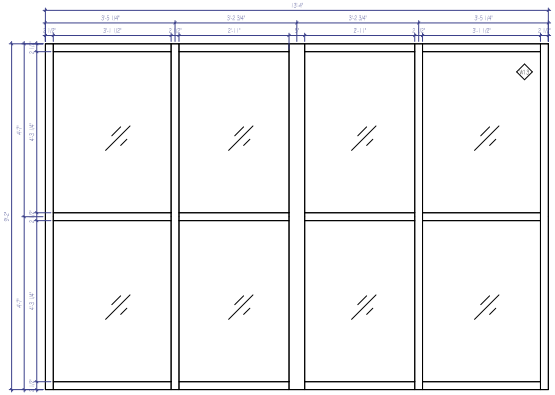

3 W12
3/4" = 1'-0"

RISE | FL
architecture

ARCHITECT

NEW JERSEY
241 54TH STREET, SUITE 1R
BROOKLYN, NEW YORK, 11220
JEFF WIDEMAN, RA
JEFF@RISEARCHITECTS.NJ.COM
516.249.3745

FLORIDA
36 AIRPORT EXECUTIVE CIR
LAKEWORTH, FLORIDA
SHIMON GREENBAUM, RA
SHIMON@RISEARCHITECTS.COM
908.619.0127

FLORIDA
241 54TH STREET, SUITE NW1
BROOKLYN, NEW YORK, 11220
SHIMON GREENBAUM, RA
SHIMON@RISEARCHITECTS.NJ.COM
908.619.0127

STRUCTURAL CONSULTANT
JF ENGINEERING
JOSEPH FERRARO
1327 BRUNSWICK AVE
LAWRENCE, NJ 08648
P: 609.397.0276
F: 609.397.0277
WWW.JFPE.COM

MEP CONSULTANT
DELTA 12
CONSULTING ENGINEERS
2400 E. COMMERCIAL BLVD. SUITE 1010
FORT LAUDERDALE, FL 33308
P: 954.527.1112
F: 954.524.1626
WWW.DELTA12.NET

CIVIL CONSULTANT

DESIGN & CONSULTANT

REVISIONS

NO.	DATE	DESCRIPTION
1	01/20/23	DD SET

CLIENT
LAKEFRONT ESTATES

PROJECT NAME / LOCATION
LAKEFRONT BOY'S SCHOOL
OKEECHOBEE, FL

DRAWING TITLE
WINDOW SCHEDULES

EXAMINER'S SIGNATURE

PROFESSIONAL SEAL
STATE OF FLORIDA
SHIMON GREENBAUM
REGISTERED ARCHITECT
AR102415

SHIMON E. GREENBAUM, RA
FL LIC. NO.
AR102415

SCALE 3/4" = 1'-0"
DATE 1/20/2023
PROJECT NO. NJ 079

A603

SHEET NO.
37


BARCODE

THE GENERAL CONTRACTOR SHALL CHECK AND VERIFY ALL DIMENSIONS AND REPORT ALL ERRORS AND OMISSIONS TO THE ARCHITECTS. DO NOT SCALE DRAWING. THE DRAWING SHALL NOT BE USED UNTIL SIGNED BY CONSULTANTS


1/19/2023 4:31:01 PM

DOOR SCHEDULE


MARK	ROOM	TYPE MARK	DOOR WIDTH	DOOR HEIGHT	DOOR MATERIAL	DOOR GLAZING SIZE	FRAME MATERIAL	FRAME HEAD DETAIL	FRAME JAMB DETAIL	FIRE RATING	HARDWARE SET	NOTES
Level 1												
100A	LOBBY	S	6' - 4"	8' - 0"	GLASS		ALUMINUM					
100B	LOBBY	S	6' - 4"	8' - 0"	GLASS		ALUMINUM					
100C	LOBBY	C	6' - 0"	7' - 0"	HM		HM					
100D	LOBBY	C	6' - 0"	7' - 0"	HM		HM					
101A	CORRIDOR	S	5' - 11"	8' - 0"	GLASS		ALUMINUM					
101B	CORRIDOR	S	5' - 7"	6' - 11 15/32"	GLASS		ALUMINUM					
102	CORRIDOR	B	3' - 0"	7' - 0"	HM		HM					
103	CORRIDOR	B	3' - 0"	7' - 0"	HM		HM					
104	CORRIDOR	B	3' - 0"	7' - 0"	HM		HM					
105	CORRIDOR	B	3' - 0"	7' - 0"	HM		HM					
106	CORRIDOR	B	3' - 0"	7' - 0"	HM		HM					
107	CORRIDOR	B	3' - 0"	7' - 0"	HM		HM					
108	CORRIDOR	B	3' - 0"	7' - 0"	HM		HM					
109	CORRIDOR	B	3' - 0"	7' - 0"	HM		HM					
110	CORRIDOR	B	3' - 0"	7' - 0"	HM		HM					
111	CORRIDOR	B	3' - 0"	7' - 0"	HM		HM					
112A	CORRIDOR	B	3' - 0"	7' - 0"	HM		HM					
112B	PRIMARY GANG	A	0' - 0"	0' - 0"	OPENING							
113A	KINDERGARDEN #1	B	3' - 0"	7' - 0"	HM		HM					
113B	TOILET	B	3' - 0"	7' - 0"	HM		HM					
114	CORRIDOR	B	3' - 0"	7' - 0"	HM		HM					
115A	KINDERGARDEN #2	B	3' - 0"	7' - 0"	HM		HM					
115B	TOILET	B	3' - 0"	7' - 0"	HM		HM					
116	PRIMARY #2	B	3' - 0"	7' - 0"	HM		HM					
117	CORRIDOR	B	3' - 0"	7' - 0"	HM		HM					
118	CORRIDOR	B	3' - 0"	7' - 0"	HM		HM					
119	CORRIDOR	B	3' - 0"	7' - 0"	HM		HM					
120	CORRIDOR	B	3' - 0"	7' - 0"	HM		HM					
121B	GANG BATHROOM	B	3' - 0"	7' - 0"	HM		HM					
122	CORRIDOR	B	3' - 0"	7' - 0"	HM		HM					
123A	CORRIDOR	B	3' - 0"	7' - 0"	HM		HM					
123B	ELECTRIC	H	3' - 0"	6' - 0"	HM		HM					
124A	SPRINKLER	B	3' - 0"	7' - 0"	HM		HM					
124B	SPRINKLER	H	3' - 0"	6' - 0"	HM		HM					
125	NURSE	B	3' - 0"	7' - 0"	HM		HM					
126	BATH	B	3' - 0"	7' - 0"	HM		HM					
128	CORRIDOR	B	3' - 0"	7' - 0"	HM		HM					
128A	CORRIDOR	B	3' - 0"	7' - 0"	HM		HM					
128B	BATH	B	3' - 0"	7' - 0"	HM		HM					
129	CORRIDOR	B	3' - 0"	7' - 0"	HM		HM					
129	GANG BATHROOM	A	0' - 0"	0' - 0"	OPENING							
130A	LOBBY	B	3' - 0"	7' - 0"	HM		HM					
130A1	CLOSET	D	5' - 0"	7' - 0"	HM		HM					
130A2	CLOSET	D	5' - 0"	7' - 0"	HM		HM					
131	HALLWAY	B	3' - 0"	7' - 0"	HM		HM					
132	CORRIDOR	B	3' - 0"	7' - 0"	HM		HM					
133	CORRIDOR	B	3' - 0"	7' - 0"	HM		HM					
134	CORRIDOR	B	3' - 0"	7' - 0"	HM		HM					
135A	CORRIDOR	A	0' - 0"	0' - 0"	OPENING							
135B	GANG BATHROOM	B	3' - 0"	7' - 0"	HM		HM					
135C	GANG BATHROOM	B	3' - 0"	7' - 0"	HM		HM					
136	CORRIDOR	B	3' - 0"	7' - 0"	HM		HM					
137	CORRIDOR	B	3' - 0"	7' - 0"	HM		HM					
138	CORRIDOR	B	3' - 0"	7' - 0"	HM		HM					
139	CORRIDOR	B	3' - 0"	7' - 0"	HM		HM					
140A	STORAGE	C	6' - 0"	7' - 0"	HM		HM					
140B	BATHROOM	B	3' - 0"	7' - 0"	HM		HM					
140B	KITCHEN	C	6' - 0"	7' - 0"	HM		HM					
140B	HALL	B	3' - 0"	7' - 0"	HM		HM					
141A	KITCHEN	S	5' - 11"	8' - 0"	GLASS		ALUMINUM					
141B	KITCHEN	C	6' - 0"	7' - 0"	HM		HM					
142A	HALL	C	6' - 0"	7' - 0"	HM		HM					
142B	SMOKE HALL ENTRANCE	C	6' - 0"	7' - 0"	HM		HM					
143A	VESTIBULE	S	6' - 4"	7' - 9 1/2"	GLASS		ALUMINUM					
143B	VESTIBULE	S	6' - 4"	7' - 8 1/4"	GLASS		ALUMINUM					
143C	VESTIBULE	S	6' - 11 1/2"	7' - 9 1/2"	GLASS		ALUMINUM					
143D	VESTIBULE	S	6' - 11 1/2"	7' - 8 1/2"	GLASS		ALUMINUM					PART OF CURTAIN WALL SYSTEM
145A	SMOKE HALL ENTRANCE	B	3' - 0"	7' - 0"	HM		HM					
145B	BATHROOM	B	3' - 0"	7' - 0"	HM		HM					
146	COATS	B	3' - 0"	7' - 0"	HM		HM					
147A	DINING ROOM	C	6' - 0"	7' - 0"	HM		HM					
147B	DINING ROOM	C	6' - 0"	7' - 0"	HM		HM					
147C	DINING ROOM	C	6' - 0"	7' - 0"	HM		HM					
147D	DINING ROOM	C	6' - 0"	7' - 0"	HM		HM					
147E	DINING ROOM	S	5' - 11"	7' - 10 3/4"	GLASS		ALUMINUM					
147F	DINING ROOM	S	5' - 11"	7' - 10 3/4"	GLASS		ALUMINUM					
147G		I	8' - 4"	24' - 8"	HM		HM					
SA-1	STAIR A	J	6' - 0"	7' - 0"	HM		HM			3/4 HR.		
SB-1a	CORRIDOR	J	6' - 0"	7' - 0"	HM		HM			3/4 HR.		
SB-1a	STAIR B	S	5' - 11"	7' - 0 3/4"	GLASS		ALUMINUM			3/4 HR.		
SC-1	STAIR C	J	6' - 0"	7' - 0"	HM		HM			3/4 HR.		
Level 2												
152	COORDOR	B	3' - 0"	7' - 0"	HM		HM					
200A	COORDOR	G	3' - 0"	7' - 0"								
200A1	CLOSET	C	6' - 0"	7' - 0"	HM		HM					
200A2	CLOSET	C	6' - 0"	7' - 0"	HM		HM					
201	OFFICE	B	3' - 0"	7' - 0"	HM		HM					
202	CLASSROOM #11	B	3' - 0"	7' - 0"	HM		HM					
203	CLASSROOM #12	B	3' - 0"	7' - 0"	HM		HM					
204	COORDOR	B	3' - 0"	7' - 0"	HM		HM					
205	PRINCIPAL	B	3' - 0"	7' - 0"	HM		HM					
206	TUTOR	B	3' - 0"	7' - 0"	HM		HM					
207	TUTOR	B	3' - 0"	7' - 0"	HM		HM					
208	TUTOR	B	3' - 0"	7' - 0"	HM		HM					
209	TUTOR	B	3' - 0"	7' - 0"	HM		HM					
210	OFFICE	B	3' - 0"	7' - 0"	HM		HM					
211A	BEG MIDRASH	C	6' - 0"	7' - 0"	HM		HM					
211B	BEG MIDRASH	C	6' - 0"	7' - 0"	HM		HM					
211C	BEG MIDRASH	B	3' - 0"	7' - 0"	HM		HM					
212A	GANG BATH	A	0' - 0"	0' - 0"	OPENING							
212B	GANG BATH	B	3' - 0"	7' - 0"	HM		HM					
213	COORDOR	B	3' - 0"	7' - 0"	HM		HM					
214	COORDOR	B	3' - 0"	7' - 0"	HM		HM					
215	COORDOR	B	3' - 0"	7' - 0"	HM		HM					
216	COORDOR	B	3' - 0"	7' - 0"	HM		HM					
217	CLASSROOM #13	B	3' - 0"	7' - 0"	HM		HM					
218	CLASSROOM #13	B	3' - 0"	7' - 0"	HM		HM					
219	COORDOR	B	3' - 0"	7' - 0"	HM		HM					
220	LIBRARY	B	3' - 0"	7' - 0"	HM		HM					
221	BATH	B	3' - 0"	7' - 0"	HM		HM					
222A	TEACHERS RM	B	3' - 0"	7' - 0"	HM		HM					
222B	BATH	B	3' - 0"	7' - 0"	HM		HM					
222C	TEACHERS RM	B	3' - 0"	7' - 0"	HM		HM					
223	STAIR A	L	3' - 0"	7' - 0"	HM		HM			3/4 HR.		
224	CLASSROOM #14	B	3' - 0"	7' - 0"	HM		HM					
225	COORDOR	B	3' - 0"	7' - 0"	HM		HM					
226A	GANG BATHROOM	A	0' - 0"	0' - 0"	OPENING							
226B	GANG BATHROOM	B	3' - 0"	7' - 0"	HM		HM					
226C	GANG BATHROOM	B	3' - 0"	7' - 0"	HM		HM					
227	COORDOR	B	3' - 0"	7' - 0"	HM		HM					
228	COORDOR	B	3' - 0"	7' - 0"	HM		HM					
229	TUTOR	B	3' - 0"	7' - 0"	HM		HM					
230	COORDOR	B	3' - 0"	7' - 0"	HM		HM					
231	TUTOR	B	3' - 0"	7' - 0"	HM		HM					
232	COORDOR	B	3' - 0"	7' - 0"	HM		HM					
233A	COORDOR	B	3' - 0"	7' - 0"	HM		HM					
234	STORAGE	B	3' - 0"	7' - 0"	HM		HM					
SA-2A	STAIR A	J	6' - 0"	7' - 0"	HM		HM			3/4 HR.		
SB-2A	STAIR B	L	3' - 0"	7' - 0"	HM		HM			3/4 HR.		
SB-2B	STAIR B	L	3' - 0"	7' - 0"	HM		HM			3/4 HR.		
SC-2	STAIR C	J	6' - 0"	7' - 0"	HM		HM			3/4 HR.		

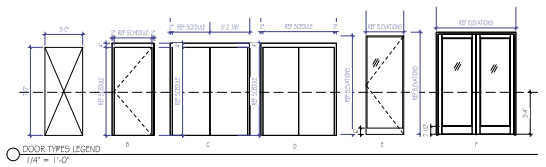


DOOR TYPES LEGEND
1/4" = 1'-0"

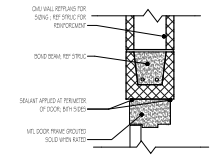


1 HEAD DETAIL @ CMU WALL
1 1/2" = 1'-0"

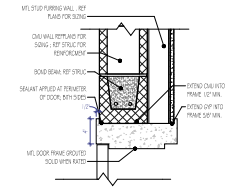


2 HEAD DETAIL @ CMU WALL WITH FURRING
1 1/2" = 1'-0"

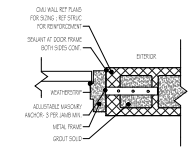

3 JAMB DETAIL @ CMU WALL
1 1/2" = 1'-0"

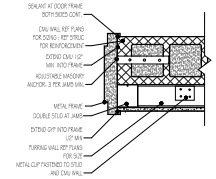

4 JAMB DETAIL @ CMU WALL WITH FURRING
1 1/2" = 1'-0"

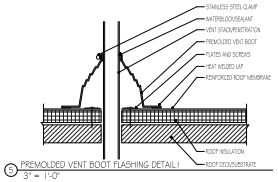

5 PREMOLDED VENT BOOT FLASHING DETAIL
3" = 1'-0"

RISE | FL architecture

ARCHITECT

NEW YORK OFFICE
241 37TH STREET, SUITE 305
BROOKLYN, NEW YORK, 11232
JEFF ANDEMAN, RA
JEFF@RISEARCHITECTS.NYC.COM
516.249.3745

TALLAHASSEE OFFICE
36 AIRPORT EXECUTIVE CIR.
LAKEWOOD, FLORIDA
SHIMON GREENBAUM, RA
SHIMON@RISEARCHITECTS.NYC.COM
908.675.0727

FLORIDA OFFICE
241 37TH STREET, SUITE 305
BROOKLYN, NEW YORK, 11232
SHIMON GREENBAUM, RA
SHIMON@RISEARCHITECTS.NYC.COM
908.675.0727

STRUCTURAL CONSULTANT
JF ENGINEERING
JOSEPH FERRARO
1327 BRUNSWICK AVE.
LAWRENCE, NJ 08648
P. 609.397.0276
F. 609.397.0277
WWW.JFPE.COM

MEP CONSULTANT
DESIGN 10
CONSULTING ENGINEERS
2600 DOUGLAS RD., SUITE 1010
CORAL GABLES, FL 33134
P. 954.527.1112
F. 954.524.1626
WWW.DES10.NET

CIVIL CONSULTANT

DESIGN & CONSULTANT

REVISIONS NO.	DATE	DESCRIPTION
1	01/20/23	DD SET

CLIENT

LAKEFRONT ESTATES

PROJECT NAME / LOCATION

LAKEFRONT BOY'S SCHOOL
OKEECHOBEE, FL

DRAWING TITLE

DOOR SCHEDULES

EXAMINER'S SEAL/S, ETC

FLORIDA REGISTERED ARCHITECT
STATE OF FLORIDA
SHIMON GREENBAUM
AR102415

Shimon E. Greenbaum

SHIMON E. GREENBAUM, RA
FL LIC. NO.
AR102415

SCALE	As indicated
DATE	1/20/2023
PROJECT NO.	NJ 079

A604

DRAWING NO.

38

BARCODE

THE GENERAL CONTRACTOR SHALL CHECK AND VERIFY ALL DIMENSIONS AND REPORT ALL ERRORS AND OMISSIONS TO THE ARCHITECTS. DO NOT SCALE DRAWINGS. THE DRAWINGS SHALL NOT BE USED UNTIL SIGNED BY CONSULTANTS.

1/19/2023 4:31:02 PM