

KEY NOTES

3

(A) OPEN ENDED VAV BOX. THE INSTALLATION OF THE DUCTS AND THE LOCATION OF THE DIFFUSERS WILL BE PROVIDED IN THE FUTURE, WHEN THE OFFICES LAYOUT WILL BE DETERMINED.

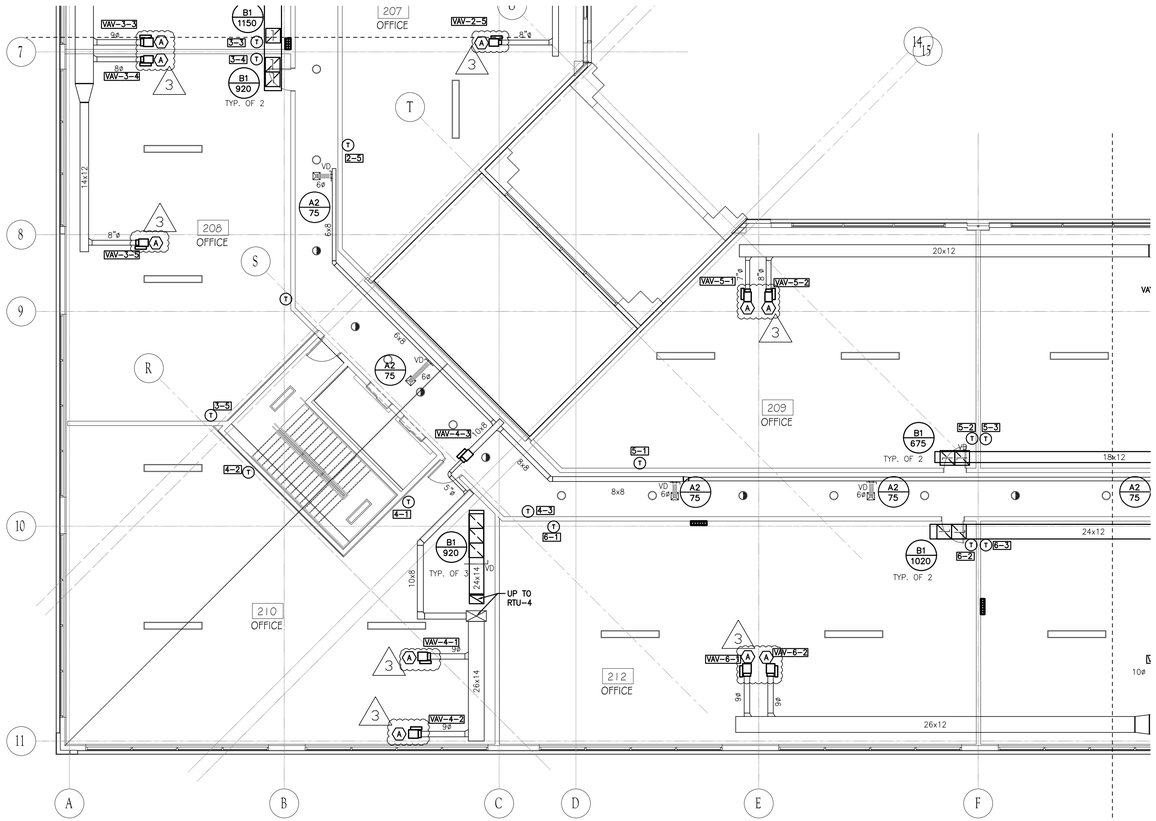

1 Level 2 - Area B - Mechanical Plan
1/8" = 1'-0"

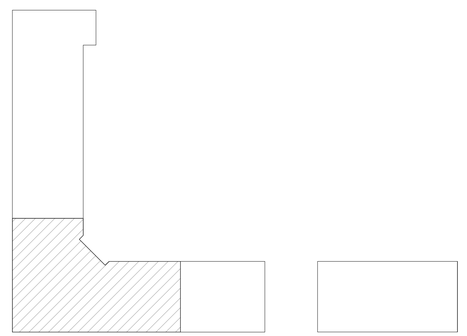

KEY PLAN

RISE | FL architecture

ARCHITECT:

NYC OFFICE
241 37TH STREET, SUITE 435
BROOKLYN, NEW YORK 11232
JEFF.AXEL@RISEARCHITECTURE.COM
516-249-3746

NJ OFFICE
36 ASHORE AVENUE
ATLANTIC WOOD, NJ 08701
SHIMON GREENBAUM, RA
SHIMON@RISEARCHITECTURE.COM
908-674-8711

FL OFFICE
210 N UNIVERSITY DR, SUITE 702
CORAL SPRINGS, FL 33071
SHIMON GREENBAUM, RA
SHIMON@RISEARCHITECTURE.COM
908-674-8711

STRUCTURAL CONSULTANT:

MEP CONSULTANT:

DELTA G CONSULTING ENGINEERS, INC.
1800 Eller Drive, Suite 570
Fort Lauderdale, FL. 33316
(954) 527-1112
CA#0000181
P.I.T., MGR. STEPHEN BIENDER, P.E.
PROJECT #: 230515-G

CIVIL CONSULTANT:

DESIGNER CONSULTANT:

REVISIONS:

NO.	DATE	DESCRIPTION
1	04.03.24	CAP GOVERN COMMENTS
2	07.25.24	CAP GOVERN COMMENTS
3	09.16.24	CAP GOVERN COMMENTS

CLIENT:
CLIENT NAME

PROJECT NAME / LOCATION:
PROJECT NAME
PROJECT ADDRESS

DRAWING TITLE:
LEVEL 2 - AREA B - MECHANICAL PLAN

EXAMINER'S SIGNATURE:

PROFESSIONAL SEAL:

GEORGE SANJUAN, P.E.
FLORIDA LICENSE #46100

SCALE: AS SHOWN
DATE:
PROJECT NO.
M122
DRAWING NO.

BARCODE

THE GENERAL CONTRACTOR SHALL CHECK AND VERIFY ALL DIMENSIONS AND REPORT ALL ERRORS AND OMISSIONS TO THE ARCHITECTS. DO NOT SCALE DRAWING. THE DRAWING SHALL NOT BE USED UNTIL SIGNED BY CONSULTANTS.