
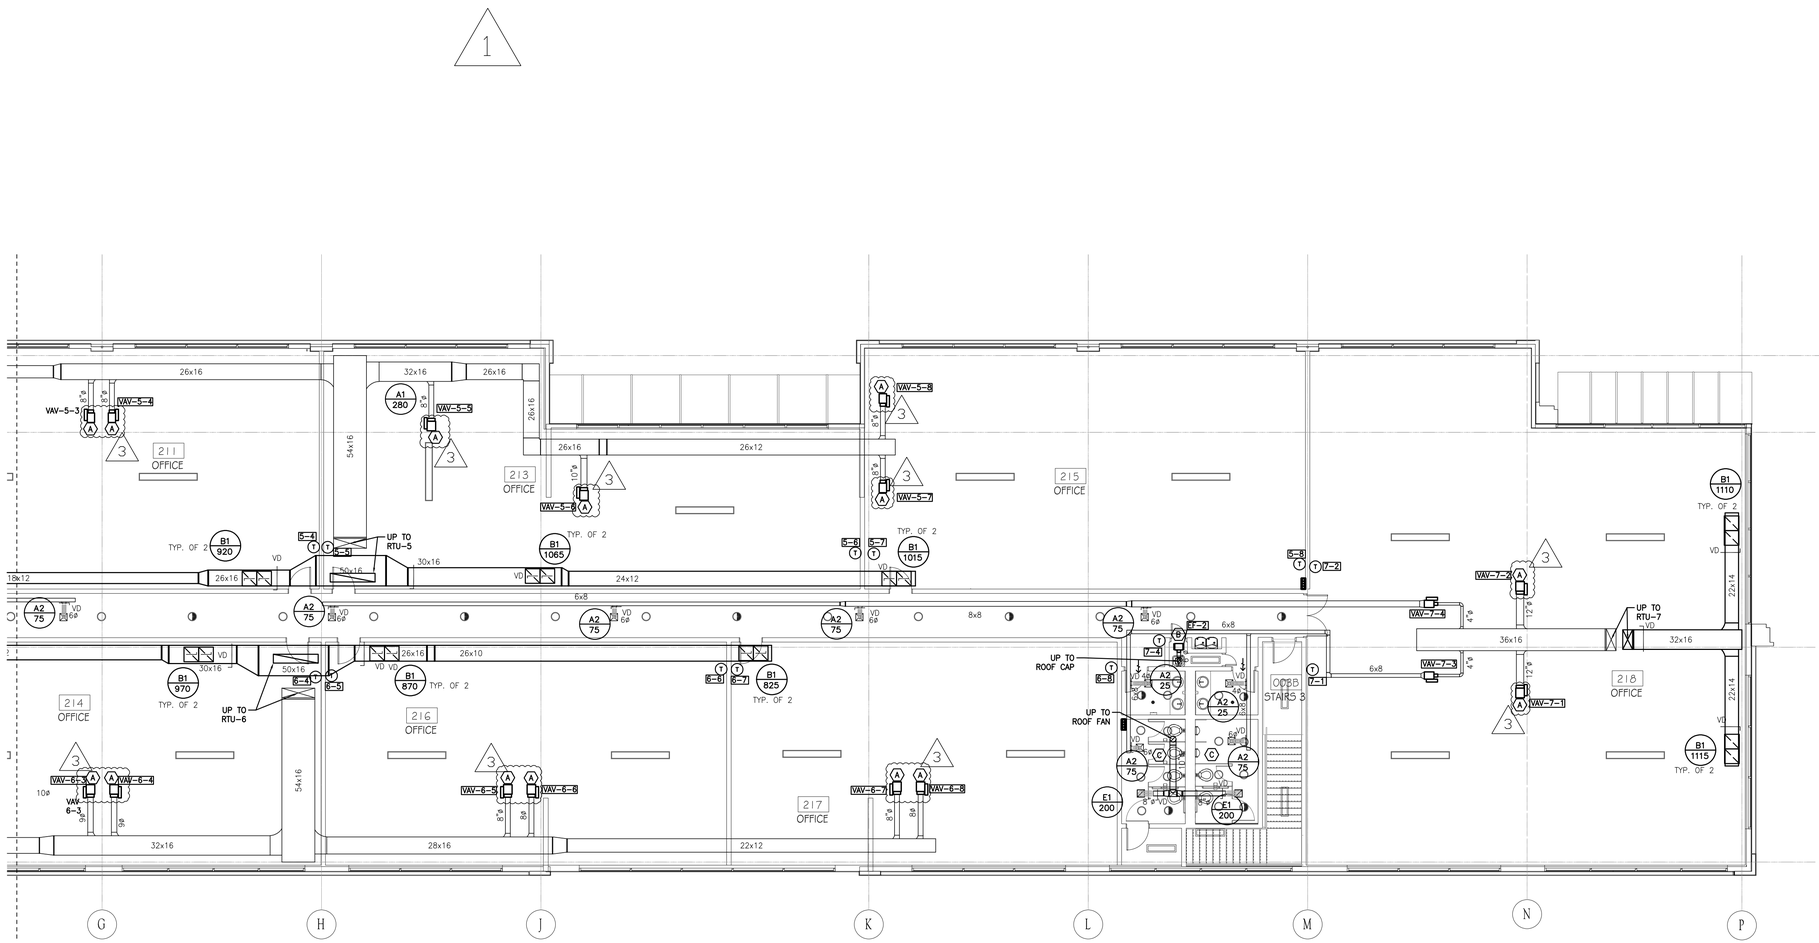


Level 2 - Area C - Mechanical Plan
1/8" = 1'-0"

3

KEY NOTES

(A) OPEN ENDED VAV BOX. THE INSTALLATION OF THE DUCTS AND THE LOCATION OF THE DIFFUSERS WILL BE PROVIDED IN THE FUTURE, WHEN THE OFFICES LAYOUT WILL BE DETERMINED.

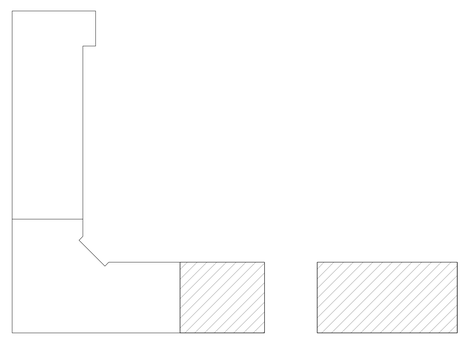

KEY PLAN

RISE | FL architecture

ARCHITECTS:

NYC OFFICE
241 37TH STREET, SUITE 435
BROOKLYN, NEW YORK 11232
JEFF.AXEL@RISEARCHITECTURE.COM
516-249-3745

NJ OFFICE
36 ASBURY AVENUE
ASBURY PARK, NJ 07712
SHIMON.GREENBAUM, RA
SHIMON@RISEARCHITECTURE.COM
908-674-8711

FL OFFICE
2101 N UNIVERSITY DR, SUITE 111
CORAL SPRINGS, FL 33071
SHIMON.GREENBAUM, RA
SHIMON@RISEARCHITECTURE.COM
908-674-8711

STRUCTURAL CONSULTANTS:

MEP CONSULTANTS:

DELTA G CONSULTING ENGINEERS, INC.
1800 Eller Drive, Suite 570
Fort Lauderdale, FL. 33316
(954) 527-1112
CA#0000181
PJT. MGR. STEPHEN BENDER, P.E.
PROJECT #: 230515-G

CIVIL CONSULTANTS:

DESIGNER CONSULTANTS:

REVISIONS:

NO.	DATE	DESCRIPTION
1	04.03.24	CAP GOVERN COMMENTS
2	07.25.24	CAP GOVERN COMMENTS
3	09.16.24	CAP GOVERN COMMENTS

CLIENT: CLIENT NAME

PROJECT NAME / LOCATION: PROJECT NAME, PROJECT ADDRESS

DRAWING TITLE: LEVEL 2 - AREA C - MECHANICAL PLAN

EXAMINER'S SIGNATURE:

PROFESSIONAL SEAL:

GEORGE SANJUAN, P.E.
FLORIDA LICENSE #46100

SCALE: AS SHOWN

DATE:

PROJECT NO.

M123

DRAWING NO.

BARCODE

THE GENERAL CONTRACTOR SHALL CHECK AND VERIFY ALL DIMENSIONS AND REPORT ALL ERRORS AND OMISSIONS TO THE ARCHITECTS. DO NOT SCALE DRAWING. THE DRAWING SHALL NOT BE USED UNTIL SIGNED BY CONSULTANTS.