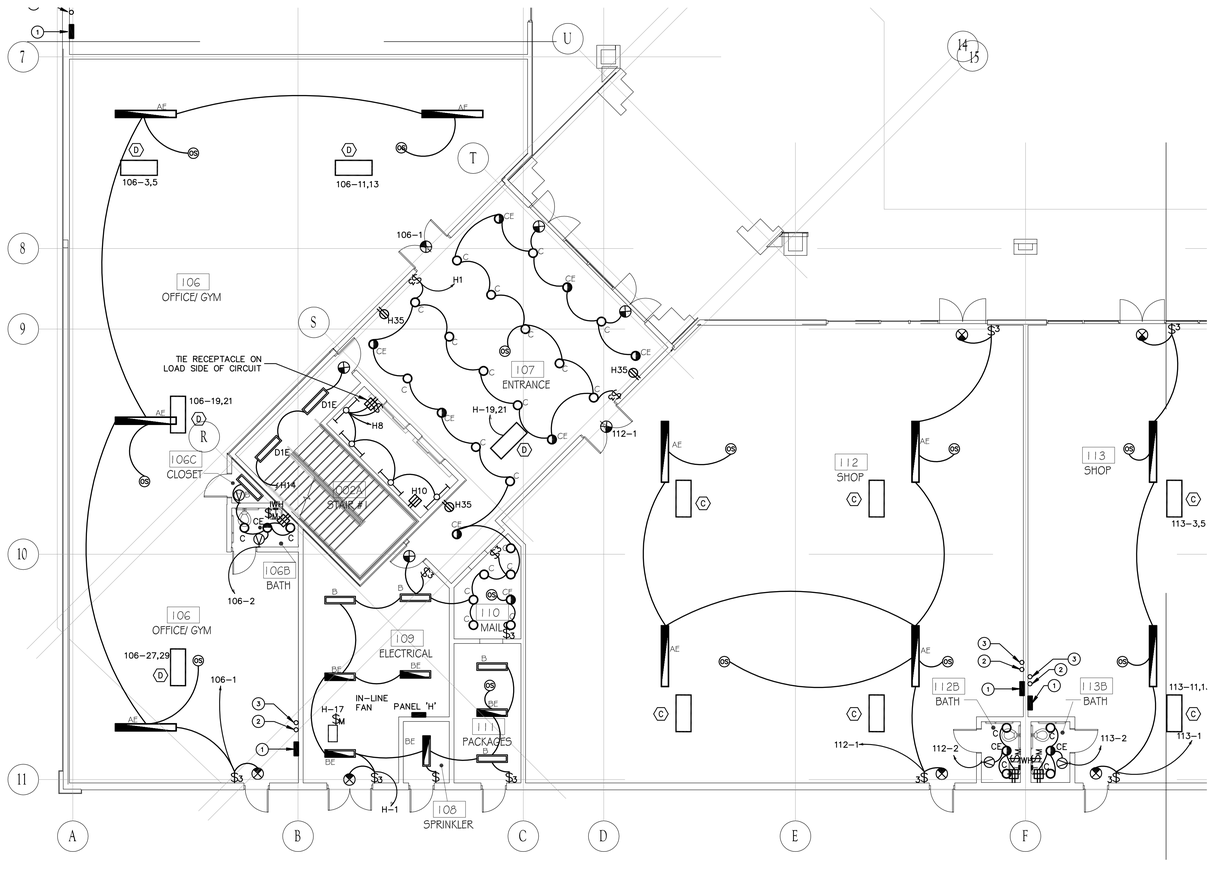



1 Level 1 - Area B - Electrical Plan
1/8" = 1'-0"

KEY NOTES

1. TENANT SPACE ELECTRICAL PANEL.
2. 2"C. WITH PULLSTRINGS STUB UP 6" AFF AND CAPPED FOR TENANT SPACE TELE/DATA USE.
3. 2"C. WITH PULLSTRINGS STUB UP 6" AFF AND CAPPED FOR TENANT SPACE CATV.
- C 4 TON AHU WITH BUILT-ON DISCONNECTING MEANS.
- D 5 TON AHU WITH BUILT-ON DISCONNECTING MEANS.

GENERAL NOTES

1. THE MEANS OF EGRESS ILLUMINATION LEVEL SHALL BE NOT LESS THAN 1 FC (11 LUX) AT THE WALKING SURFACE DURING NORMAL POWER AND NOT LESS THAN 0.1 FC AT ANY POINT DURING EMERGENCY POWER (FBC SECTION 1008.2.1).
2. EMERGENCY AND EXIT LIGHTS TO BE TIED AHEAD OF SWITCH/CONTROLS.
3. ALL EMERGENCY LIGHTS AND EXIT SIGNS ARE PROVIDED WITH MINIMUM 90 MINUTES BATTERY BACKUP.
   EM – LIGHT FIXTURES WITH EMERGENCY BATTERY BACKUP.

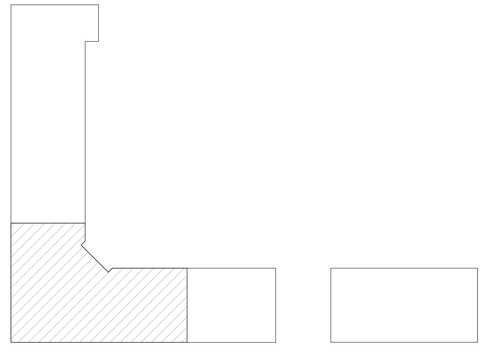

KEY PLAN

RISE | FL architecture

ARCHITECT:

NYC OFFICE:
241 37TH STREET, SUITE 410
BROOKLYN, NEW YORK, 11232
JEFF AKERMAN, RA
JEFF@RISEARCHITECTURE.COM
516.249.3746

NJ OFFICE:
36 AIRPORT R, SUITE 410
LAWRENCEVILLE, NJ 08701
SHIMON GREENSPAN, RA
SHIMON@RISEARCHITECTURE.COM
908.674.8717

FL OFFICE:
210 N UNIVERSITY DR, SUITE 210
CORAL SPRINGS, FL 33071
SHIMON GREENSPAN, RA
SHIMON@RISEARCHITECTURE.COM
908.674.8717

STRUCTURAL CONSULTANT:

MEP CONSULTANT:
DELTA G CONSULTING ENGINEERS, INC.
1600 Eller Drive, Suite 370
Fort Lauderdale, FL. 33316
(954) 527-1112
CA#00009181
P.I.T. MGR: STEPHEN BENDER, P.E.
PROJECT #: 23051-G

CIVIL CONSULTANT:

DESIGNER CONSULTANT:

REVISIONS:

NO.	DATE	DESCRIPTION

CLIENT: CLIENT NAME

PROJECT NAME / LOCATION: PROJECT NAME, PROJECT ADDRESS

DRAWING TITLE: LEVEL 1 - AREA B - Electrical PLAN

EXAMINER'S SIGNATURE:

PROFESSIONAL SEAL:

Digitally signed by George SanJuan
Date: 2023.12.27 11:06:16 -05'00'

GEORGE SANJUAN, P.E.
FLORIDA LICENSE #46100

SCALE: AS SHOWN

DATE:

PROJECT NO.

DRAWING NO. E102

BARCODE

THE GENERAL CONTRACTOR SHALL CHECK AND VERIFY ALL DIMENSIONS AND REPORT ALL ERRORS AND OMISSIONS TO THE ARCHITECTS. DO NOT SCALE DRAWINGS. THE DRAWING SHALL NOT BE USED UNTIL SIGNED BY CONSULTANTS.