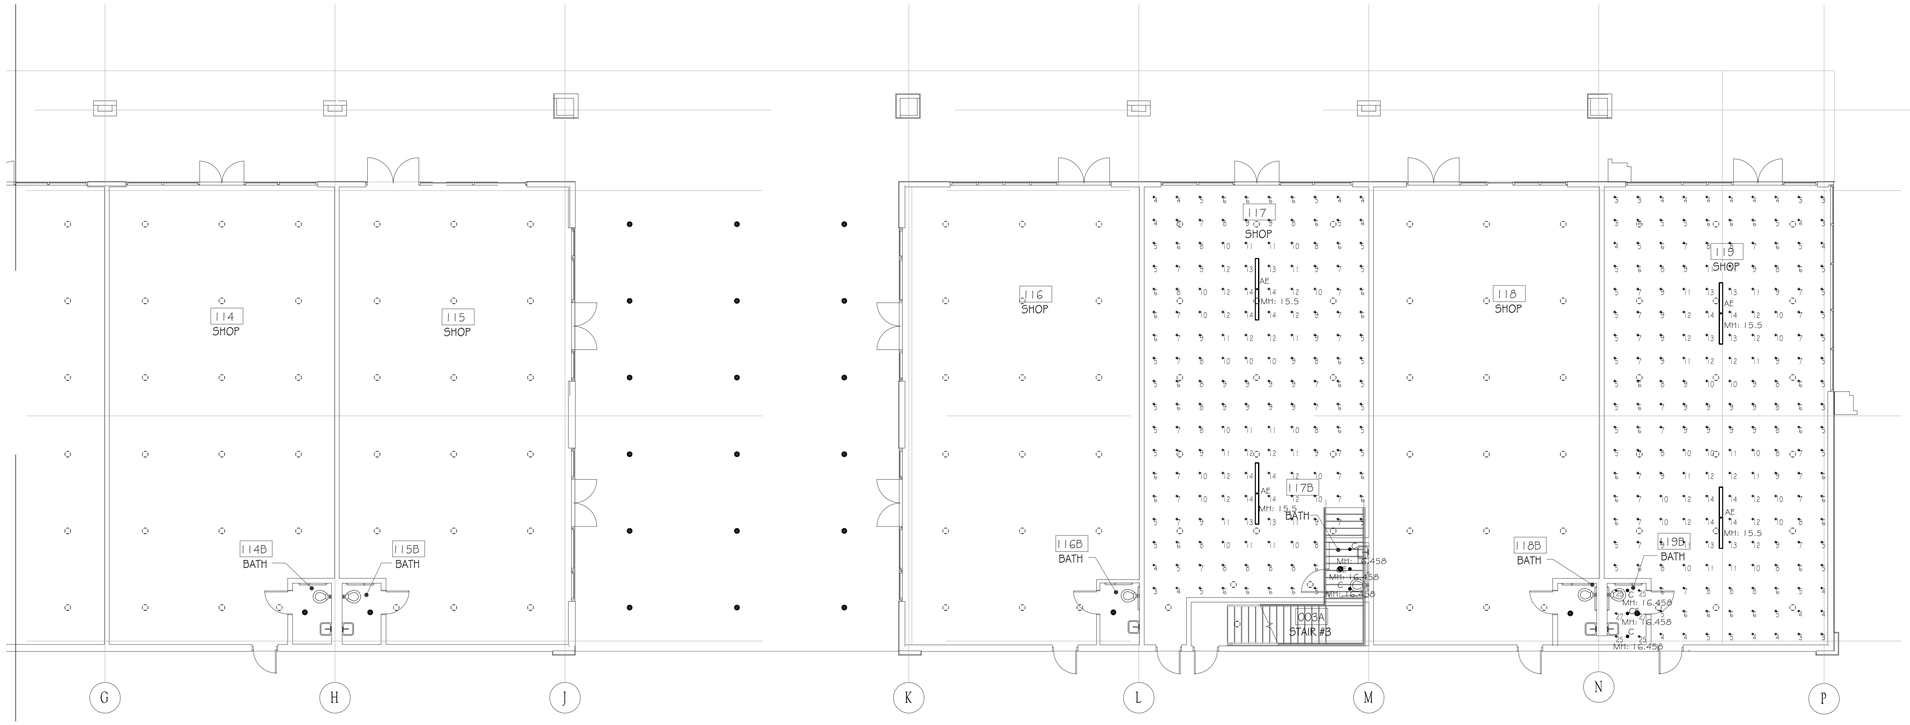


1 Level 1 - Area C - Photometrics Plan - Normal
1/8" = 1'-0"

Luminaire Schedule: OKEECHOBEE RETAIL SHELL BUILDING - FIRST FLOOR 08/29/2023


Scene: NORMAL

Symbol	Qty	Label	Manufacturer	Catalog Number	Mounting	Emergency	LLF	Luminaire Lumens	Luminaire Watts
	15	AE	Lithonia Lighting	CLX L96 10000LM SEF WDL MVOLT 40K 80CRI E10WLCP	PENDANT MOUNT A.F.F. (bottom of fixture)	BATTERY	0.855	10134	63.6547
	7	B	Lithonia Lighting	CLX L48 10000LM SEF WDL MVOLT 40K 80CRI	PENDANT MOUNT A.F.F. (bottom of fixture)		0.855	10154	70.6697
	3	BE	Lithonia Lighting	CLX L48 10000LM SEF WDL MVOLT 40K 80CRI E10WLCP	PENDANT MOUNT A.F.F. (bottom of fixture).	BATTERY	0.855	10154	70.6697
	24	C	LEDRA BRANDS	NU4-RD-SW-40LM-30K-80-WH70-120-DIM10-NC-WH-WH	RECESSED MOUNT A.F.F.		0.855	3040	30.5
	10	CE	LEDRA BRANDS	NU4-RD-SW-40LM-30K-80-WH70-120-DIM10-NC-WH-WH-EM7	RECESSED MOUNT A.F.F.	BATTERY	0.855	3040	30.5

Calculation Summary: OKEECHOBEE RETAIL SHELL BUILDING - FIRST FLOOR 08/29/2023

Scene: NORMAL

Label	Calc Type	Units	Avg	Max	Min	Avg/Min	Max/Min
100 SHOP_Floor	Illuminance	Fc	9.47	16	3	3.16	5.33
106 OFFICE-GYM_Workplane	Illuminance	Fc	7.60	19	2	3.80	9.50
106C CLOSET_Floor	Illuminance	Fc	17.00	17	17	1.00	1.00
107 ENTRANCE_Floor	Illuminance	Fc	39.03	51	12	3.25	4.25
108 SPRINKLER_Floor	Illuminance	Fc	32.48	37	22	1.48	1.68
109 ELECTRICAL_Floor	Illuminance	Fc	32.48	37	22	1.48	1.68
110 MAIL_Floor	Illuminance	Fc	49.70	55	43	1.16	1.28
111 PACKAGES_Floor	Illuminance	Fc	42.78	49	36	1.19	1.36
112 SHOP_Floor	Illuminance	Fc	8.29	15	3	2.76	5.00
117 SHOP_Floor	Illuminance	Fc	8.13	14	3	2.71	4.67
117B BATH_Floor	Illuminance	Fc	26.00	26	26	1.00	1.00
119 SHOP_Floor	Illuminance	Fc	7.59	14	3	2.53	4.67
119B BATH_Floor	Illuminance	Fc	25.67	27	25	1.03	1.08

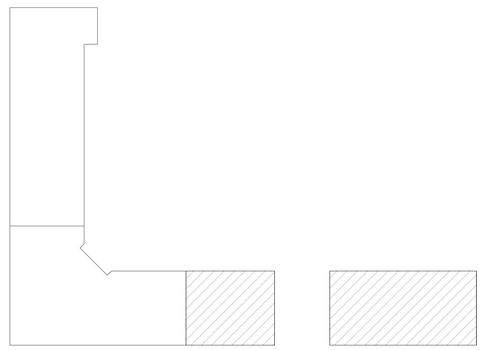

KEY PLAN

RISE | FL architecture

ARCHITECT:

NYC OFFICE
241 37TH STREET, SUITE 440
BROOKLYN, NEW YORK, 11232
JEFF AKERMAN, RA
JEFF@RISEARCHITECTURE.COM
516.249.3746

NJ OFFICE
36 AIRPORT PLAZA, STE 400
LAKEWOOD, NJ 08701
SHIMON GREENBAUM, RA
SHIMON@RISEARCHITECTURE.COM
908.674.8717

FL OFFICE
210 N UNIVERSITY DR SUITE 210
CORAL SPRINGS, FL 33071
SHIMON GREENBAUM, RA
SHIMON@RISEARCHITECTURE.COM
908.674.8717

STRUCTURAL CONSULTANT:

MEP CONSULTANT:

DELTA G CONSULTING ENGINEERS, INC.
1600 Eller Drive, Suite 370
Fort Lauderdale, FL. 33316
(954) 527-1112
CA#00009151
PJT. MGR: STEPHEN BENDER, P.E.
PROJECT #: 230515-G

CIVIL CONSULTANT:

DESIGNER CONSULTANT:

REVISIONS:

NO.	DATE	DESCRIPTION

CLIENT:

CLIENT NAME

PROJECT NAME / LOCATION:

PROJECT NAME
PROJECT ADDRESS

DRAWING TITLE:

LEVEL 1 - AREA C - PHOTOMETRICS PLAN- NORMAL

EXAMINER'S SIGNATURE:

PROFESSIONAL SEAL:

GEORGE SANJUAN, P.E.
FLORIDA LICENSE #46100

SCALE: AS SHOWN

DATE:

PROJECT NO.

EPH103

DRAWING NO.

BARCODE

THE GENERAL CONTRACTOR SHALL CHECK AND VERIFY ALL DIMENSIONS AND REPORT ALL ERRORS AND OMISSIONS TO THE ARCHITECTS. DO NOT SCALE DRAWING. THE DRAWING SHALL NOT BE USED UNTIL SIGNED BY CONSULTANTS.