
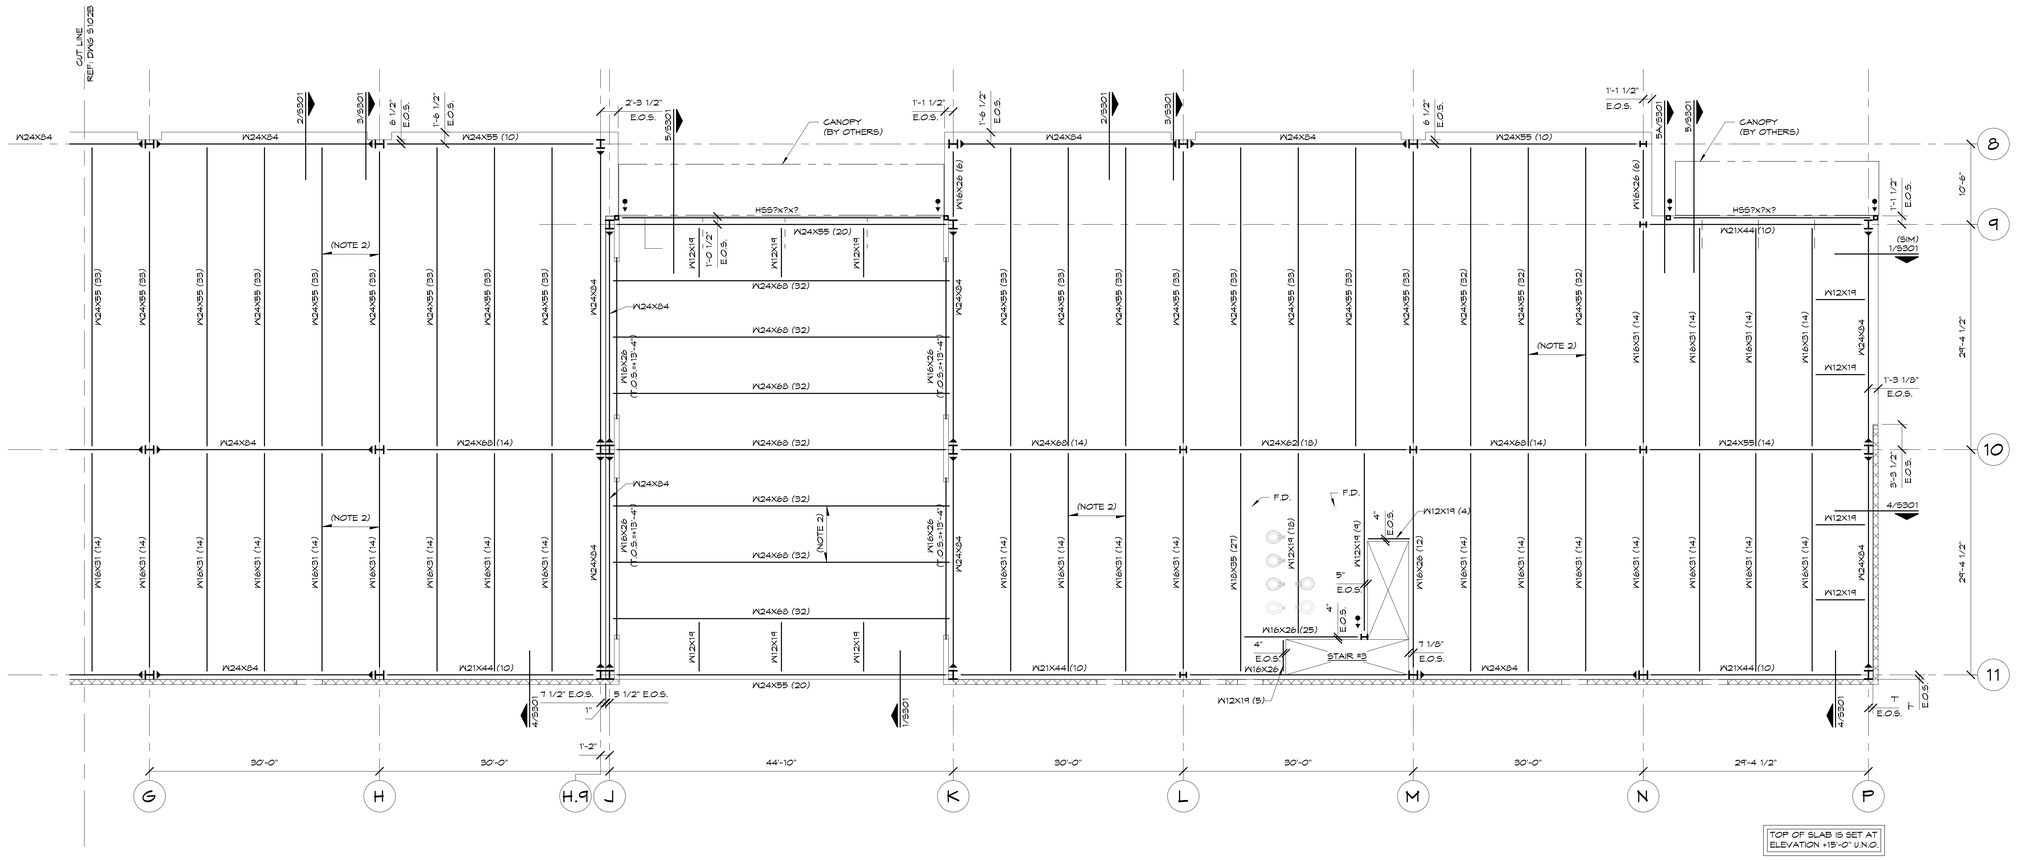


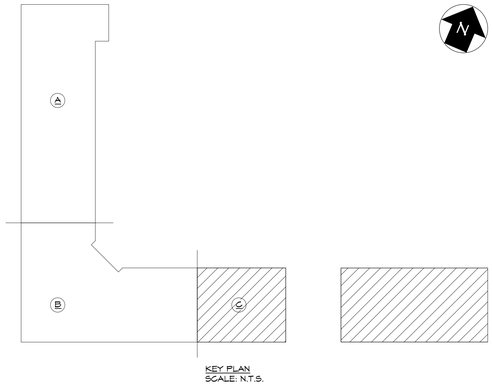

KEY PLAN
SCALE: N.T.S.

TOP OF SLAB IS SET AT ELEVATION +15'-0" U.N.O.

2ND FLOOR FRAMING PLAN C

SCALE: 1/8"=1'-0"

NOTES:

1. TOP OF CONCRETE SLAB IS NOTED THUS (SLAB=+X-X") ON PLAN AND REFERENCED FROM BUILDING'S DATUM.
2. TYPICAL FLOOR CONSTRUCTION SHALL BE 2-1/2" NORMAL WEIGHT CONCRETE TOPPING (f'_c = 3500 psi AT 28 DAYS) ON 3VL120 GAGE GALVANIZED COMPOSITE METAL FLOOR DECK. TOTAL THICKNESS = 5-1/2". REINFORCE WITH WWF 6x6-W1.4xW1.4 AND #4 x 5'-0" AT 12" O.C. OVER GIRDERS.
3. TOP OF STEEL ELEV. IS 5-1/2" BELOW TOP OF SLAB UNLESS NOTED THUS (T.O.S. +X"-X") ON PLAN AND IS REFERENCED FROM THE BUILDING'S DATUM.
4. STRUCTURAL STEEL SHALL BE ASTM A992 GRADE 50 (UNO).
5. BEAMS AND JOISTS SHOWN ON PLAN ARE EQUALLY SPACED BETWEEN COLUMN CENTERLINES UNLESS OTHERWISE NOTED ON PLAN.
6. (..) INDICATES NUMBER OF 3/4" DIAMETER HEADED STUDS MACHINE WELDED TO BEAM TOP FLANGE. REFERENCE TYPICAL COMPOSITE SLAB CONSTRUCTION DETAIL AND STEEL GENERAL NOTES FOR ADDITIONAL INFORMATION.
7. COLUMN SCHEDULE SEE DRAWING S004.
8. BRK INDICATES STEEL BEARING PLATE. REFERENCE SCHEDULE AND TYPICAL DETAILS FOR ADDITIONAL INFORMATION.

JT ENGINEERING
Building Solutions
1321 Brunswick Ave, Lawrence, NJ 08648
161 Washington Street, 13th Floor, Suite 1375 Conshohocken, PA 19428
P: 609.303.0236
F: 609.303.0237
www.jt-pe.com

JASON C. TARANTINO
Jason Tarantino
Digitally signed by Jason Tarantino
Date: 2023.12.26 16:50:39 -05'00'
FLORIDA LICENSE: PE 94381

ISSUED FOR PERMIT

REVISIONS:

Mk	DATE:	REMARKS
	12/26/23	ISSUED FOR PERMIT

Proposed Commercial Building
Okeechobee (Shopping Center)
FL-78 & Access Road
Okeechobee, Florida, 34978

PROJECT:

ALL DRAWINGS AND WRITTEN MATERIALS APPEARING HEREIN CONSTITUTE ORIGINAL AND UNPUBLISHED WORK OF THE ENGINEER. THE REPRODUCTION OF THIS DRAWING FOR THE PURPOSE OF COPYING THIS WORK OR REVISING SAID DRAWING SHALL BE CONSIDERED A VIOLATION OF BOTH THE PROFESSIONAL CODE OF ETHICS AND A THEFT OF COMPANY ASSETS, BOTH OF WHICH SHALL BE PROSECUTED TO THE FULLEST EXTENT OF CURRENT STATUTES.

DRAWING TITLE:

2ND FLOOR FRAMING PLAN C

DRAFTED BY: NAR
REVIEWED BY: JCT
PROJECT NUMBER: 2318_04
DRAWING SCALE: AS NOTED
DRAWING NUMBER:

S102C