
Luminaire Schedule: OKEECHOBEE RETAIL SHELL BUILDING - SECOND FLOOR 08/29/2023									
Scene: NORMAL									
Symbol	Qty	Label	Manufacturer	Catalog Number	Mounting	Emergency	LLF	Luminaire Lumens	Luminaire Watts
	29	AE	Lithonia Lighting	CLX L96 10000LM SEF WDL MVOLT 40K 80CRI E10WLCP	PENDANT MOUNT A.F.F. (bottom of fixture)	BATTERY	0.855	10134	83.6547
	2	B	Lithonia Lighting	CLX L48 10000LM SEF WDL MVOLT 40K 80CRI	PENDANT MOUNT A.F.F. (bottom of fixture)		0.855	10154	70.6697
	36	C	Alphabet Lighting	NU4-RD-SW-40LM-30K-80-WH70-120-DIM10-MC-WH-WH	RECESSED MOUNT A.F.F.		0.855	3040	30.5
	20	CE	Alphabet Lighting	NU4-RD-SW-40LM-30K-80-WH70-120-DIM10-MC-WH-WH-EM7	RECESSED MOUNT A.F.F.	BATTERY	0.855	3040	30.5
	2	D1	Luminaire LED	TSL9-46IN-100W-40K-MVOLT CLP	SURFACE MOUNT A.F.F.		0.855	11048	114.6
	3	D1E	Luminaire LED	TSL9-46IN-100W-40K-MVOLT CLP EMB310	SURFACE MOUNT A.F.F.	BATTERY	0.855	11048	114.6
	1	D2	Luminaire LED	TSL9-46IN-100W-40K-MVOLT CLP	WALL MOUNT A.F.F.		0.855	11048	114.6
	2	D2E	Luminaire LED	TSL9-46IN-100W-40K-MVOLT CLP EMB310	WALL MOUNT A.F.F.	BATTERY	0.855	11048	114.6

Calculation Summary: OKEECHOBEE RETAIL SHELL BUILDING - SECOND FLOOR 08/29/2023							
Scene: NORMAL							
Label	Calc Type	Units	Avg	Max	Min	Avg/Min	Max/Min
200 OFFICE_Workplane	Illuminance	Fc	9.47	21	2	4.24	10.50
201 OFFICE_Workplane	Illuminance	Fc	11.66	24	2	5.83	12.00
202 OFFICE_Workplane	Illuminance	Fc	11.72	22	5	2.34	4.40
206 OFFICE_Workplane	Illuminance	Fc	14.12	24	6	2.35	4.00
207 OFFICE_Workplane	Illuminance	Fc	9.12	22	1	9.12	22.00
209 OFFICE_Workplane	Illuminance	Fc	9.09	22	2	4.55	11.00
210 OFFICE_Workplane	Illuminance	Fc	9.56	23	2	4.78	11.50
212 OFFICE_Workplane	Illuminance	Fc	7.77	21	2	3.89	10.50
213 OFFICE_Workplane	Illuminance	Fc	7.22	21	1	7.22	21.00
215 OFFICE_Workplane	Illuminance	Fc	7.65	21	2	3.83	10.50
217 OFFICE_Workplane	Illuminance	Fc	8.89	21	4	2.22	5.25
218 OFFICE_Workplane	Illuminance	Fc	8.42	21	1	8.42	21.00
BATHROOM MEN'S_Floor	Illuminance	Fc	39.90	50	21	1.90	2.38
BATHROOM WOMEN'S_Floor	Illuminance	Fc	39.48	50	22	1.79	2.27
CORRIDOR_Floor	Illuminance	Fc	14.64	23	2	7.32	11.50
JAN CLOSET_Floor	Illuminance	Fc	38.00	38	38	1.00	1.00
SMALL ROOM (left of women's)_Floor	Illuminance	Fc	36.33	31	30	1.01	1.03
002A STAIRS 1	Illuminance	Fc	27.48	38.4	14.3	1.92	2.69
003B STAIRS 3	Illuminance	Fc	20.27	27.8	10.3	1.97	2.70

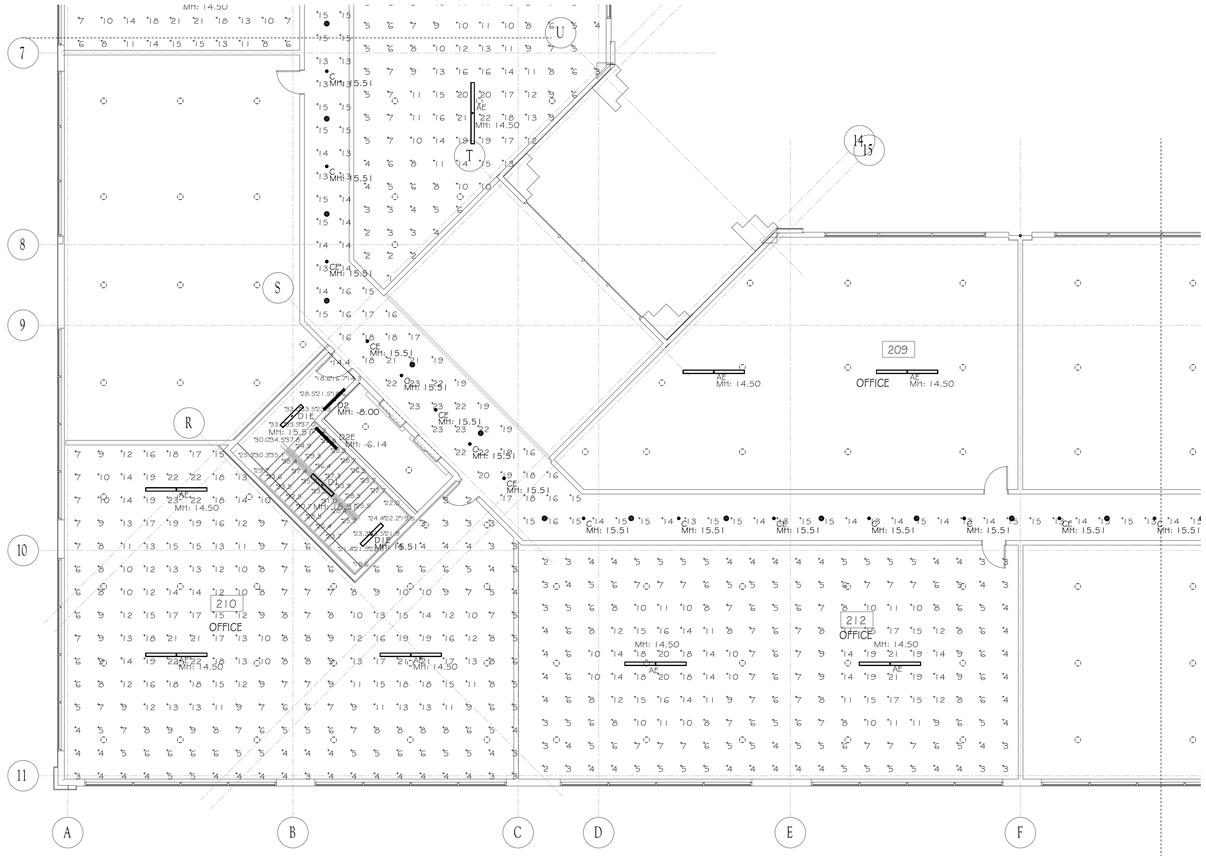

1 Level 2 - Area B - Photometrics Plan - Normal
1/8" = 1'-0"

RISE | FL architecture

ARCHITECT:

NYC OFFICE:
241 37TH STREET, SUITE 440
BROOKLYN, NEW YORK, 11232
JEFF AKERMAN, RA
JEFF@RISEARCHITECTURE.COM
516.249.9746

NJ OFFICE:
36 AIRPORT PLAZA, SUITE 402
LAKEWOOD, NJ 08701
SHIMON GREENBAUM, RA
SHIMON@RISEARCHITECTURE.COM
908.674.6717

FL OFFICE:
210 N UNIVERSITY DR, SUITE 210
CORAL SPRINGS, FL 33071
SHIMON GREENBAUM, RA
SHIMON@RISEARCHITECTURE.COM
908.674.6717

STRUCTURAL CONSULTANT:

MEP CONSULTANT:
DELTA G CONSULTING ENGINEERS, INC.
1600 Eller Drive, Suite 370
Fort Lauderdale, FL. 33316
(954) 527-1112
CA#0009181
P.I.T. MGR: STEPHEN BENDER, P.E.
PROJECT #: 230515-G

CIVIL CONSULTANT:

DESIGNER CONSULTANT:

REVISIONS:

NO.	DATE	DESCRIPTION

CLIENT:
CLIENT NAME

PROJECT NAME / LOCATION:
PROJECT NAME
PROJECT ADDRESS

DRAWING TITLE:
LEVEL 2 - AREA B - PHOTOMETRICS PLAN - NORMAL

EXAMINER'S SIGNATURE:

PROFESSIONAL SEAL:
Digitally signed by George SanJuan
Date: 2023.12.27 11:18:58 -05'00'
GEORGE SANJUAN, P.E.
FLORIDA LICENSE #46100

SCALE: AS SHOWN
DATE:
PROJECT NO.:
EPH202
DRAWING NO.:

BARCODE

THE GENERAL CONTRACTOR SHALL CHECK AND VERIFY ALL DIMENSIONS AND REPORT ALL ERRORS AND OMISSIONS TO THE ARCHITECTS. DO NOT SCALE DRAWING. THE DRAWING SHALL NOT BE USED UNTIL SIGNED BY CONSULTANTS.