
Luminaire Schedule: OKEECHOBEE RETAIL SHELL BUILDING - SECOND FLOOR 08/29/2023									
Scene: EMERGENCY									
Symbol	Qty	Label	Manufacturer	Catalog Number	Mounting	Emergency	LLF	Luminaire Lumens	Luminaire Watts
	29	AE	Lithonia Lighting	CLX L96 10000LM SEF WDL MVOLT 40K 80CRI E10WLCP	PENDANT MOUNT A.F.F. (bottom of fixture)	BATTERY	0.855	1590	63.6547
	20	CE	Alphabet Lighting	NU4-RD-SW-40LM-30K-80-WH70-120-DIM10-NC-WH-WH-EM7	RECESSED MOUNT A.F.F.	BATTERY	0.855	700	30.5
	3	D1E	Luminaire LED	TSL9-46IN-100W-40K-MVOLT CLP EMB310	SURFACE MOUNT A.F.F.	BATTERY	0.855	1200	114.6
	2	D2E	Luminaire LED	TSL9-46IN-100W-40K-MVOLT CLP EMB310	WALL MOUNT A.F.F.	BATTERY	0.855	1200	114.6

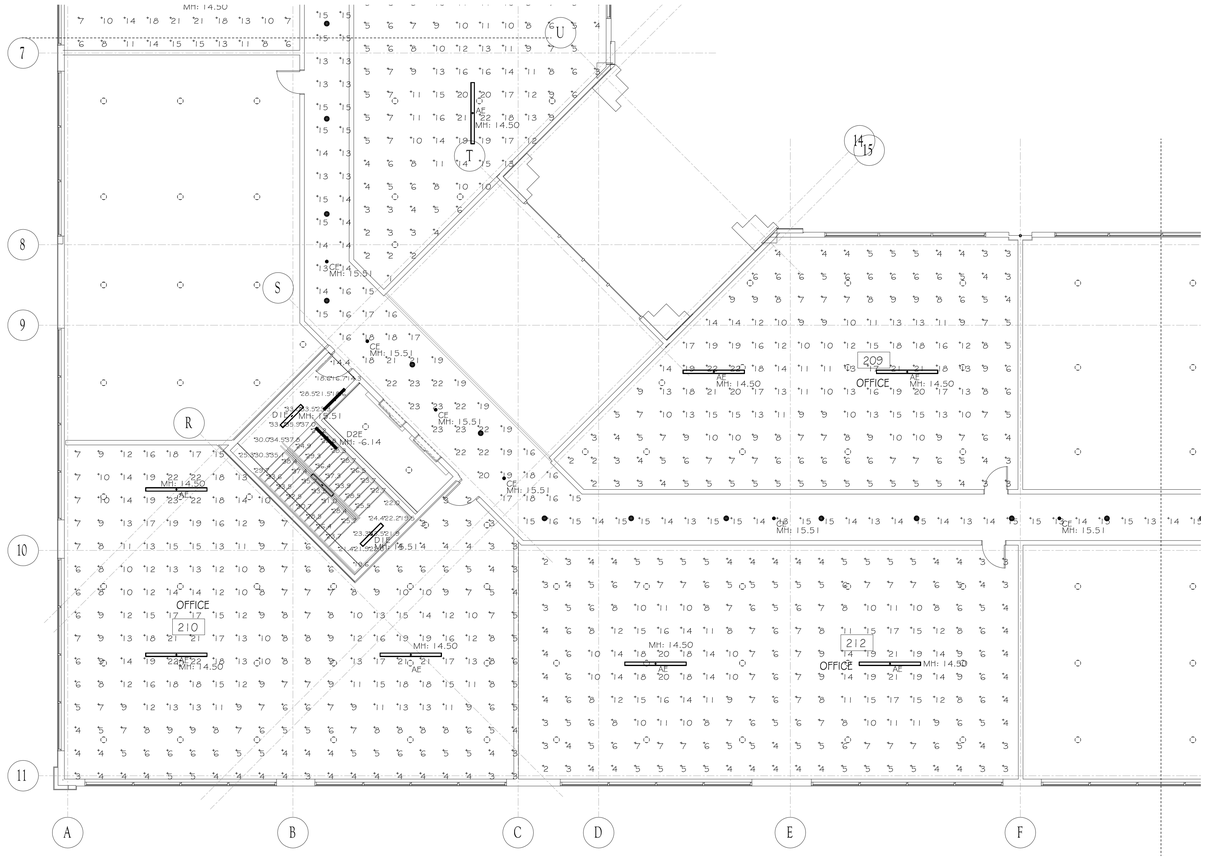

1 Level 2 - Area B - Photometrics Plan - Emergency
1/8" = 1'-0"

Calculation Summary: OKEECHOBEE RETAIL SHELL BUILDING - SECOND FLOOR 08/29/2023							
Scene: EMERGENCY							
Label	Calc Type	Units	Avg	Max	Min	Avg/Min	Max/Min
200 OFFICE_Floor	Illuminance	Fc	1.21	2.4	0.3	4.03	8.00
201 OFFICE_Floor	Illuminance	Fc	1.61	2.7	0.7	2.30	3.86
202 OFFICE_Floor	Illuminance	Fc	1.60	2.6	0.8	2.00	3.25
206 OFFICE_Floor	Illuminance	Fc	1.91	2.9	1.0	1.91	2.90
207 OFFICE_Floor	Illuminance	Fc	1.27	2.4	0.3	4.23	8.00
209 OFFICE_Floor	Illuminance	Fc	1.25	2.5	0.3	4.17	8.33
210 OFFICE_Floor	Illuminance	Fc	1.33	2.6	0.4	3.33	6.50
212 OFFICE_Floor	Illuminance	Fc	1.08	2.3	0.4	2.70	5.75
213 OFFICE_Floor	Illuminance	Fc	1.00	2.3	0.2	5.00	11.50
215 OFFICE_Floor	Illuminance	Fc	1.07	2.3	0.4	2.68	5.75
217 OFFICE_Floor	Illuminance	Fc	1.23	2.3	0.6	2.05	3.83
218 OFFICE_Floor	Illuminance	Fc	1.20	2.4	0.2	6.00	12.00
BATHROOM MEN'S_Floor_1	Illuminance	Fc	2.07	2.6	0.8	2.59	3.25
BATHROOM WOMEN'S_Floor_1	Illuminance	Fc	2.09	2.6	0.8	2.61	3.25
CORRIDOR_Floor_1	Illuminance	Fc	1.42	3.6	0.3	4.73	12.00
002A STAIRS 1	Illuminance	Fc	1.88	3.0	1.2	1.57	2.50
003B STAIRS 3	Illuminance	Fc	1.38	2.8	0.4	3.45	7.00

RISE | FL architecture

ARCHITECT:

NYC OFFICE
241 37TH STREET, SUITE 440
BROOKLYN, NEW YORK 11232
JEFF AKERMAN, RA
JEFF@RISEARCHITECTURE.COM
516.249.9746

NJ OFFICE
36 AIRPORT PLAZA, STE 402
LAKEWOOD, NJ 08701
SHIMON GREENBAUM, RA
SHIMON@RISEARCHITECTURE.COM
908.674.8717

FL OFFICE
210 N UNIVERSITY DR SUITE 210
CORAL SPRINGS, FL 33071
SHIMON GREENBAUM, RA
SHIMON@RISEARCHITECTURE.COM
908.674.8717

STRUCTURAL CONSULTANT:

MEP CONSULTANT:

DELTA G CONSULTING ENGINEERS, INC.
1600 Eller Drive, Suite 370
Fort Lauderdale, FL. 33316
(954) 527-1112
CA#00009151
PJT. MGR: STEPHEN BENDER, P.E.
PROJECT #: 23051G

CIVIL CONSULTANT:

DESIGNER CONSULTANT:

REVISIONS:

NO.	DATE	DESCRIPTION

CLIENT:

CLIENT NAME

PROJECT NAME / LOCATION:

PROJECT NAME
PROJECT ADDRESS

DRAWING TITLE:

LEVEL 2 - AREA B - PHOTOMETRICS PLAN - EMERGENCY

EXAMINER'S SIGNATURE:

PROFESSIONAL SEAL:

GEORGE SANJUAN, P.E. FLORIDA LICENSE #46100 STATE OF FLORIDA

Digitally signed by George SanJuan
Date: 2023.12.27 11:22:07 -05'00'

GEORGE SANJUAN, P.E.
FLORIDA LICENSE #46100

SCALE: AS SHOWN

DATE:

PROJECT NO.:

EPH205

DRAWING NO.:

BARCODE

THE GENERAL CONTRACTOR SHALL CHECK AND VERIFY ALL DIMENSIONS AND REPORT ALL ERRORS AND OMISSIONS TO THE ARCHITECTS. DO NOT SCALE DRAWING. THE DRAWING SHALL NOT BE USED UNTIL SIGNED BY CONSULTANTS.