

PROPOSED NEW 1-FAMILY HOME

EMERALD

LOT: 06
BLOCK: 03

GLADES COUNTY, FL

THIS SET IS AN ITERATION OF A MASTER PROJECT #1226739

TABULATED AREAS

TOTAL BUILDING AREA:

Name	AREA	Volume	LIVABLE SPACE
LEVEL 1	1486.96 SF	13940.21 CF	YES
LEVEL 2	1510.08 SF	12206.48 CF	YES
COVERED AREA	35.41 SF	0.00 CF	
LEVEL 3 ATTIC	676.10 SF	5408.84 CF	
TOTAL	3708.55 SF	31555.53 CF	

GBA	GLA
3708.55 SF	2997.04 SF


LIST OF DRAWINGS

SHEET NO.	SHEET NAME	PAGE NO.	P & P SET	PERMIT SET	Current Revision
01-ARCHITECTURAL					
A-1.0	COVER PAGE	01			3
A-1.1	PLOT PLAN	03			3
A-1.2	SPECIFICATIONS	04			3
A-2.2	FIRST FLOOR	05			3
A-2.3	SECOND FLOOR & ATTIC	06			3
A-2.4	ROOF	07			3
A-2.7	RCP FIRST & SECOND FLOOR	08			3
A-3.1	ELEVATIONS	09			3
A-4.1	WALL SECTION AND DETAILS	10			3
A-4.2	SCHEDULES AND WALL TYPES	11			3
A-4.3	DETAIL DRAWINGS	12			3
A-3.2	ELEVATIONS- TRIM OPTIONS	13			3
02-Landscape					
L-1.0	LANDSCAPE PLAN OPTION A	14			
L-1.1	LANDSCAPE PLAN OPTION B	15			
03-Mechanical					
M-1.0	INDEX, NOTES AND SYMBOL LEGEND	16			
M-2.0	FIRST & SECOND FLOOR MECHANICAL PLANS	17			
M-2.1	ATTIC FLOOR MECHANICAL PLANS	18			
M-3.0	MECHANICAL SCHEDULES	19			
M-3.1	MECHANICAL DETAILS	20			
E-1.0	INDEX, NOTES AND SYMBOL LEGEND	21			
E-2.0	FIRST & SECOND FLOORS ELECTRICAL PLANS	22			
E-2.1	ATTIC FLOOR ELECTRICAL PLANS	23			
04-Plumbing					
P-1.0	INDEX, NOTES AND SYMBOL LEGEND	24			
P-2.0	FIRST & SECOND FLOOR DOMESTIC WATER PLANS	25			
P-2.1	FIRST & SECOND FLOOR SANITARY PLANS	26			
P-2.2	ATTIC FLOOR PLUMBING PLANS	27			
P-3.0	PLUMBING ISOMETRIC	28			
05-Structural					
ST-1	DESIGN CRITERIA AND NOTES	29			
ST-2	FOUNDATION PLAN	30			
ST-2D	FOOTING DETAILS	31			
ST-3	1ST LEVEL STRUCTURAL PLAN	32			
ST-3A	1ST LEVEL FRAMING PLAN	33			
ST-4	2ND LEVEL STRUCTURAL PLAN	34			
ST-4A	2ND LEVEL FRAMING PLAN	35			
ST-41	ATTIC LEVEL STRUCTURAL PLAN	36			
ST-4A.1	ATTIC LEVEL FRAMING PLAN	37			
ST-5	WALL SECTIONS AND DETAILS	38			
ST-6	REINFORCEMENT DETAILS	39			
ST-7	DETAILS	40			

ABBREVIATIONS

A.C.	AIR CONDITIONING	CONV.	CONVECTOR	GALV.	GALVANIZED	N.T.S. or NTS	NOT TO SCALE
A.C.T. or ACT	ACOUSTICAL CEILING TILE	D.E.	DRYER EXHAUST	GL.	GLASS	NOM.	NOMINAL
A.D.	AREA DRAIN	D.L.	DOUBLE LAYER	GR.	GRADE	O.C.	ON CENTER
A.F.F.	ABOVE FINISH FLOOR	D.or DIA.	DIAMETER	H.B.	HOSE BIB	O.D.	OUTSIDE DIAMETER
A.N.	AS NOTED	D.W.	DISH WASHER	H.C.	HUNG CEILING	O.F.	OVER FLOW
AHJ	AUTHORITY HAVING JURISDICTION	DBL.	DOUBLE	H.CAB.	HANGING CABINETS	O.H.	OPPOSITE HAND
ALUM.	ALUMINUM	DET.	DETAIL	H.M. or HM	HOLLOW METAL	OPG.	OPENING
APT.	APARTMENT	DIM.	DIMENSION	H.P.	HIGH POINT	P.	PAINTED
AVG.	AVERAGE	DN.	DOWN	H.R.	HANDRAIL	P.D.	PUMP DISCHARGE
B.	BATHROOM	DWG.	DRAWING	H.V.	HALL VENT (DUCT)	P.DR.	PLANTER DRAIN
B.C.	BRICK, COURSE	E.G.	ESTABLISHED GRADE	H.V.A.C. or HVAC	HEATING, VENTULATION, & AIR CONDITIONING	P.E.	PASSENGER ELEVATOR
B.O.	BOTTOM OF	E.H.	ELECTRIC HEATER	I.D.	INSIDE DIAMETER	P.H.V.	PUBLIC HALL VENT(DUCT)
B.T.	BATH TUB	E.J.	EXPANSION JOINT	INCL.	INCLUDING	P.R.	POWDER ROOM
BD.	BOARD	E.W.P.M.	ELASTOMERIC WATERPROOF MEMBRANE	INSUL.	INSULATION	PARTN.	PARTITION
BLDG.	BUILDING	EIFS	EXTERIOR INSULATED FINISH SYSTEM	JST	JOIST	Q.T.	QUARRY TILE
BLK.	BLOCK	ELEC.	ELECTRIC	JT.	JOINT	RESIL.	RESILIENT
BM.	BEAM	ELEV.	ELEVATION	L.CL.	LINEN CLOST	RM.	ROOM
BOTT.	BOTTOM	ENGNR	ENGINEER	L.P.	LOW POINT	S.H.	SERVICE HALL
BR.	BRICK	EQ.	EQUAL	L.R.	LIVING ROOM	S.S.	SLOP SINK
C.H.	CONCRETE HARDENER	F.	FOYER	L.W.	LIGHT WEIGHT	S.T.C.	SOUND TRANSMISSION CLASS
C.J.	CONTROL JOINT	F.A.I.	FRESH AIR INTAKE	LAM.	LAMINATED	SAN.	SANITARY
C.M.T.	CORRUGATED METAL BRICK TILE	F.D.	FLOOR DRAIN	LAV.	LAVATORY	SM	SMOKE DETECTOR
C.R.	CEILING REGISTER	F.F.	FINISHED FLOOR	LVT	LUXURY VINYL TILE	SPKL.	SPRINKLER
C.S.	CAST STONE	F.P.	FIRE PROOF	M.&G.	METAL AND GLASS	ST. OR STL	STEEL
C.T.	CERAMIC TILE	F.P.H.B.	FROST PROOF HOSE	M.C.	MEDICINE CABINET	STOR.	STORAGE
C.W.	COLD WATER	F.P.S.C.	FIRE PROOF SELF CLOSING	M.CL.	METER CLOSET	STRUC.	STRUCTURE OR STRUCTURAL
CAB.	CABINET	F.R. OR FR	FIRE RATED OR FIRE RATING	M.L.	METAL LOUVER	T.O.	TOP OF
CL.	CLOSET	F.S.P.	FIRE STAND PIPE	M.O.	MASONRY OPENING	T.R.	TOP REGISTER
CLNG.	CEILING	FIN.	FINISH	M.V.	MECHNICAL VENTILATION	T.V.	TOILET VENT (DUCT)
CM	CARBON MONOXIDE DETECTOR	FLASHG	FLASHING	MAX.	MAXIMUM	U.	URINAL
COL.	COLUMN	FLR.	FLOOR	MET.	METAL	U.O.N.	UNLESS OTHERWISE NOTED
CONC.	CONCRETE	G.W.B. or GYP.	GYPSUM WALL BOARD	MIN.	MINIMUM	V.C.J.	VERTICAL CONTROL JOINT
CONT.	CONTINUOUS	GA.	GAUGE			V.C.T.OR VCT	VINYL COMPOSITE TILE
						V.W.C.	VINYL WALL COVERING
						VEST.	VESTIBULE
						VIF	VERIFY IN FIELD
						WD.	WOOD

GENERAL SITE

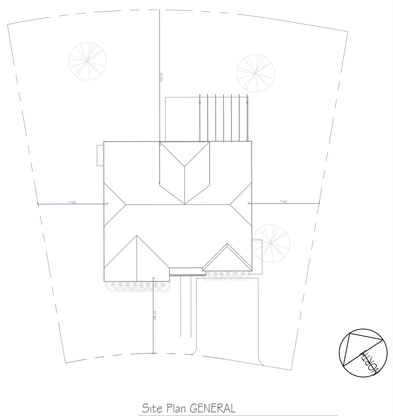

Site Plan GENERAL
1" = 30'-0"

PERMIT DATA

BUILDING CODE- 2020 FL 7TH EDITION

OCCUPANCY- R3

CONSTRUCTION TYPE- VB

DESIGNED WIND SPEED V_{ULT} - 145 MPH

RISK CATEGORY- II

EXPOSURE CATEGORY- C

PROJECT SCOPE:

CONSTRUCTION OF A NEW HOME ON A CLEAR LOT.

RISE | FL architecture

ARCHITECT:
RESIDE ARCHITECTURE, LLC

NYC OFFICE:
241 37TH STREET SUITE 440
BOOKLYN, NEW YORK 11232
JEFF AKERMAN, RA
JEFF@RISEARCHITECTURE .COM
516-249-3746

NJ OFFIC
36 AIRPORT RD SUITE 4
LAKEWOOD, NJ 087
SHIMON GREENEBAUM,
SHIMON@RISEARCHITECTURE .C
908-674-87

FL OFFICE:
210 N UNIVERSITY DR. SUITE 210
CORAL SPRINGS, FL 33071
DBLASBERG@RISEARCHITECTURE .COM
561.831.7443

STRUCTURAL CONSULTANT:

MEP CONSULTANT:

CIVIL CONSULTANT:

DESIGNER CONSULTANT:

REVISIONS:

CLIENT: LAKEFRONT ESTATES

PROJECT NAME / LOCATION:
EMERALD- OKEECHOBEE, FL

DRAWING TITLE:
COVER PAGE

EXAMINERS SIGNATURE:

PROFESSIONAL SEAL:

STATE OF FLORIDA
SHIMON GREENEBAUM
AR102415
REGISTERED ARCHITECT

SHIMON E. GREENEBAUM, RA
FL LIC. NO.
AR102415

SCALE: 1" = 30'-0"

DATE: 01/14/25


PROJECT NO: NJ079


DRAWING NO: A-1.0


01 OF

BARCODE

THE GENERAL CONTRACTOR SHALL CHECK AND VERIFY ALL DIMENSIONS AND REPORT ALL ERRORS AND OMISSIONS TO THE ARCHITECTS. DO NOT SCALE DRAWING. THE DRAWING SHALL NOT BE USED UNTIL SIGNED BY CONSULTANTS.

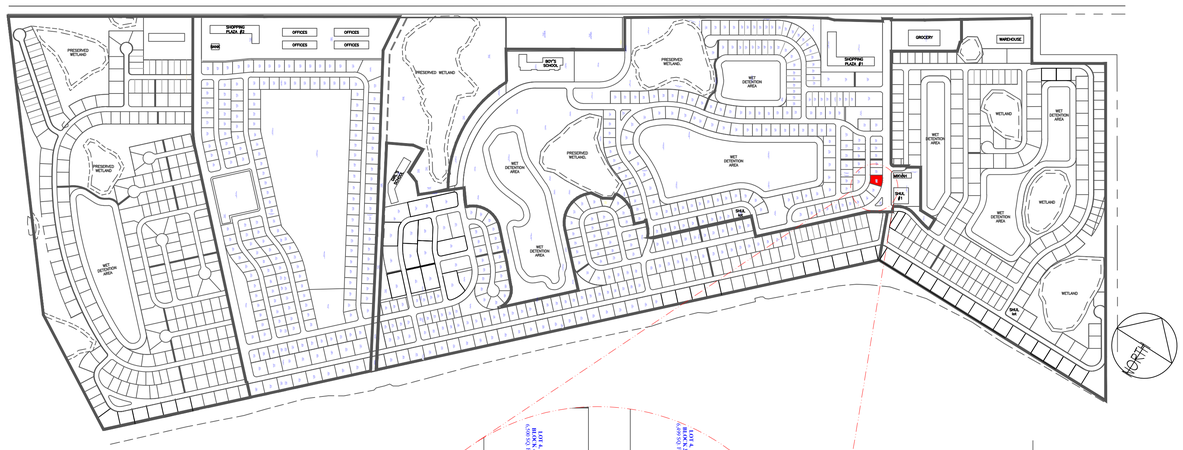

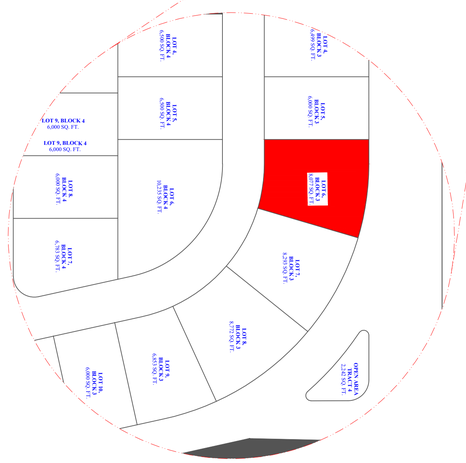

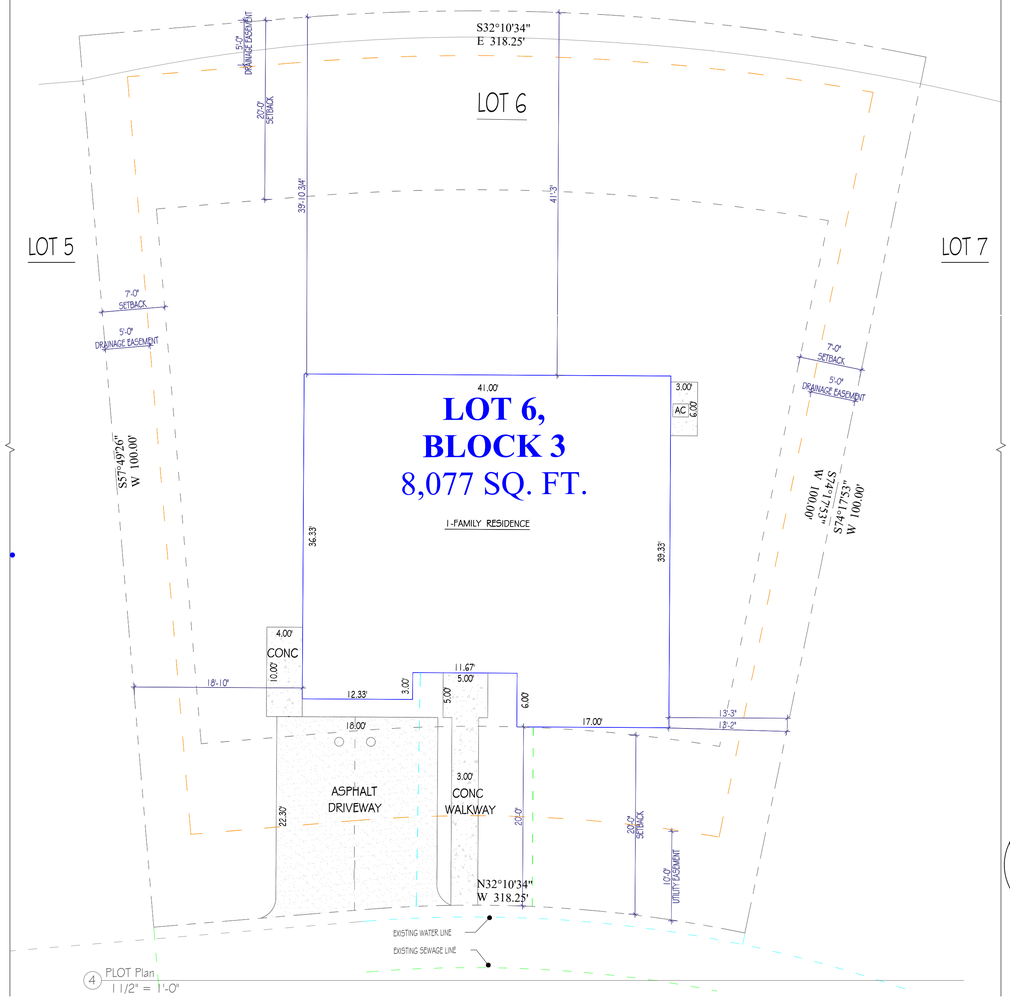

4 PLOT Plan
1 1/2" = 1'-0"

KEY

Property Line
Setback
Easement
Waterline
Sewage

LAKEFRONT ESTATES ZONING STANDARDS

PERMITTED RESIDENTIAL USES	PERMITTED ACCESSORY USES
Dwellings: Single-Family Two-Family Attached Hybrid Townhouses Multi-Family Accessory apartment/ Guest houses Accessory public utility facilities	Agriculture Forestry/ Silviculture Home Occupation Houses of Worship Model Homes Recreation Outdoors, such as parks and docks for residential use Retail Barhouses

	SINGLE FAMILY	TWO - FAMILY ATTACHED, AND TOWNHOUSES	MULTI-FAMILY	SINGLE FAMILY MODEL -EMERALD LOT 6	
REQUIRED				PROPOSED	
MIN. LOT SIZE	6,000 SQ. FT	5,000 SQ. FT	6,222 SQ. FT	8,077 SQ. FT	OK
MIN. LOT WIDTH	60 FT	50 FT	100 FT	79 FT	OK
FRONT SETBACK	20 FT	20 FT	25' FT	20' FT	OK
REAR SETBACK	20' FT	20' FT	10 FT	41'-3'	OK
SIDE SETBACK	7' FT	7' FT/0 FT	10 FT	13'-3'	OK
ROW SETBACK	100 FT	100 FT	100 FT	100 FT	OK
MAXIMUM BUILDING HEIGHT	35' FT	35' FT	35' FT	28'3" *	OK
MAX LOT (BUILDING) COVERAGE	45%	60%	75%	18.6%	OK
PARKING	2 SPACES	2 PER DWELLING	2 PER DWELLING	2 SPACES	OK

Zoning is per the adoption of the ordinance No. 2022-11, dated Jan. 23, 2023, that adopts the PUD regulations included in Exhibit A and B of said document for said property.

*Building height of, means the vertical distance measured from the curb level to the highest point of the roof surface of a flat roof, to the decline of a mansard roof and to the mean height level between eaves and ridge gable, hip and gambrel roofs. For buildings set back from the street line, the height of the building shall be measured from the average elevation of the finished grade along the front of the building provided its distance from the street line is not less than the height of such grade above the established curb level.

RISE | FL
architecture

ARCHITECT:
RESIDE ARCHITECTURE, LLC

NYC OFFICE:
241 37TH STREET SUITE 440
BROOKLYN, NEW YORK 11232
JEFF AKERMAN, RA
JEFF@RISEARCHITECTURE .COM
516-249-3746

NJ OFFIC
36 AIRPORT RD SUITE 4
LAKEWOOD, NJ 087
SHIMON GREENEBAUM,
SHIMON@RISEARCHITECTURE .C
908-674-87

FL OFFICE:
210 N UNIVERSITY DR. SUITE 210
CORAL SPRINGS, FL 33071
DBLASBERG@RISEARCHITECTURE .COM
561.831.7443

STRUCTURAL CONSULTANT:

MEP CONSULTANT:

CIVIL CONSULTANT:

DESIGNER CONSULTANT:

REVISIONS:

DESCRIPTION	DATE	NO.
Revision	2/27/24	1
Revision 2	4/11/24	2
ISSUED FOR PERMIT	01/14/25	3

CLIENT: LAKEFRONT ESTATES

PROJECT NAME / LOCATION: EMERALD- OKEECHOBEE, FL

DRAWING TITLE: PLOT PLAN

EXAMINERS SIGNATURE:

PROFESSIONAL SEAL:

STATE OF FLORIDA
SHIMON GREENEBAUM
AR102415
REGISTERED ARCHITECT

SHIMON E. GREENEBAUM, RA
FL LIC. NO.
AR102415

SCALE: As indicated
DATE: 01/14/25
PROJECT NO: NJ079
DRAWING NO: A-1.1
01 OF

BARCODE

THE GENERAL CONTRACTOR SHALL CHECK AND VERIFY ALL DIMENSIONS AND REPORT ALL ERRORS AND OMISSIONS TO THE ARCHITECTS. DO NOT SCALE DRAWING. THE DRAWING SHALL NOT BE USED UNTIL SIGNED BY CONSULTANTS.