

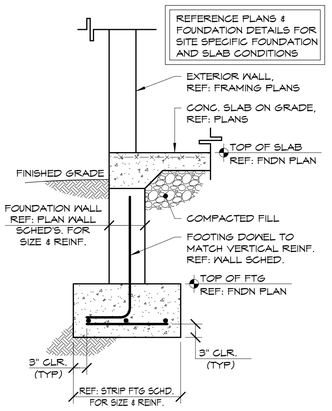



EXTERIOR W/ S.O.G.

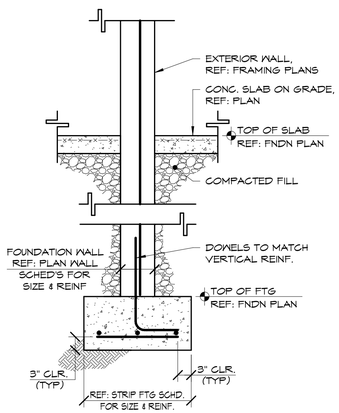


EXTERIOR W/ S.O.G.
TYPICAL STRIP FOOTING DETAILS

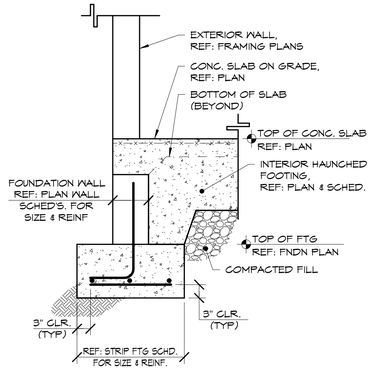


EXTERIOR W/ HAUNCHED INTERIOR FOOTING

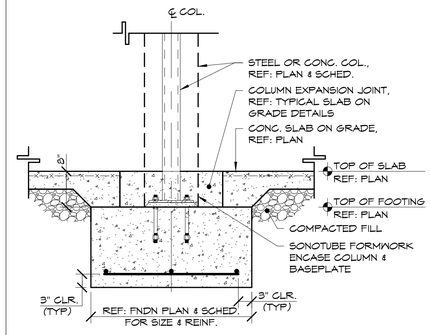


INTERIOR COLUMN

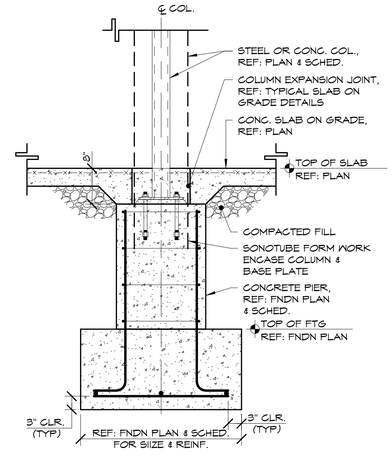

COLUMN W/ PIER
TYPICAL SPREAD FOOTING DETAILS

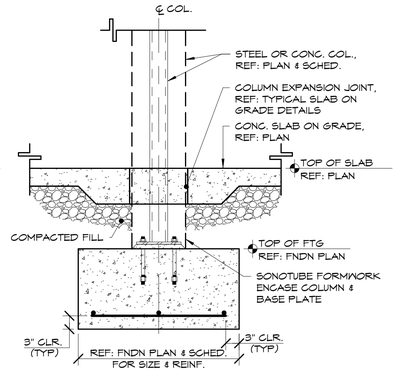


TYPICAL SPREAD FOOTING WITH HAUNCHED SLAB DROPPED COLUMN W/ ENCASEMENT

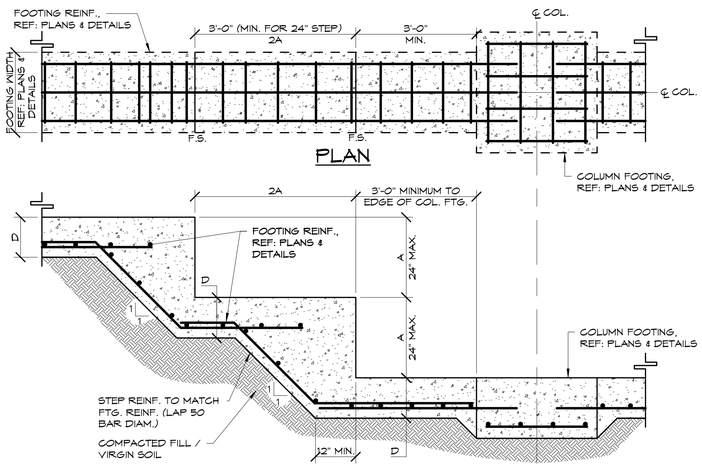

ELEVATION


TYPICAL FOOTING STEP DETAIL

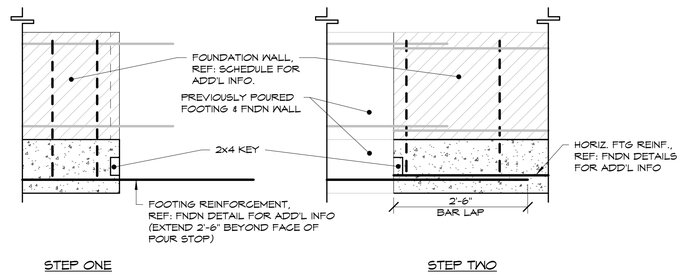


STEP ONE

STEP TWO

CONCRETE STRIP FOOTING CONSTRUCTION JOINT DETAIL

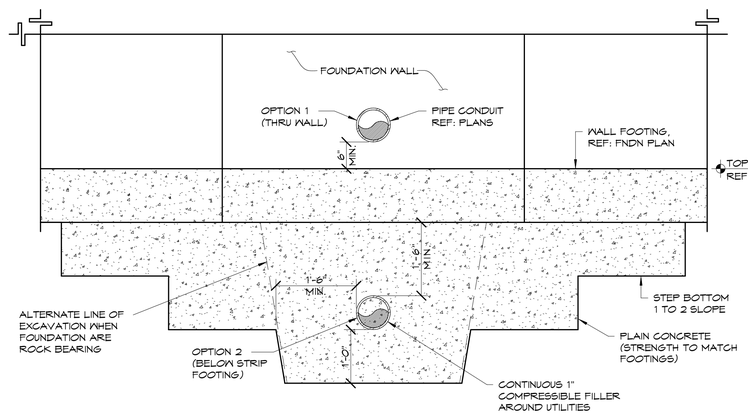


ELEVATION DETAIL

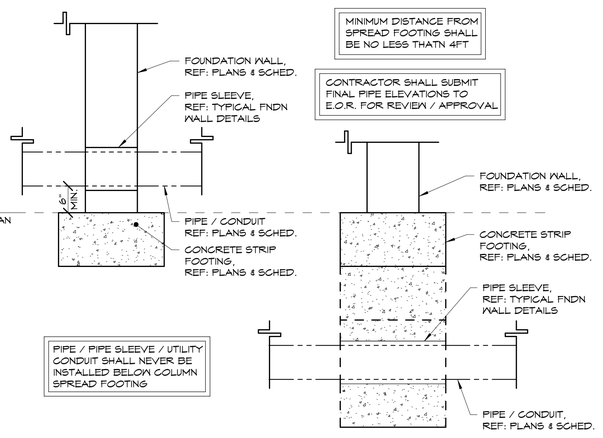

THROUGH WALL PIPE DETAIL


BELOW STRIP FOOTING DETAIL

TYPICAL PIPE / UTILITY CROSSING AT STRIP FOOTING

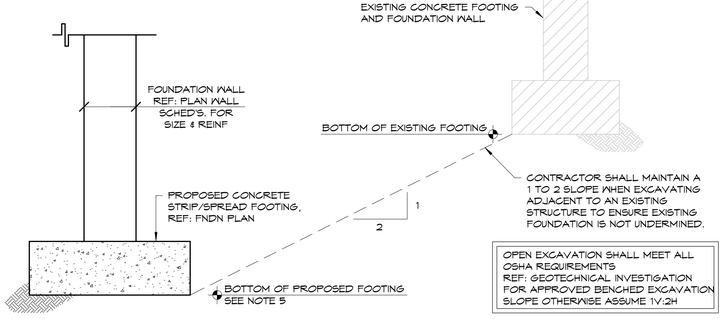

NOTES:
1. PRE-CONDITION SURVEY AND MONITOR OF EXISTING BUILDING STRUCTURE IS RECOMMENDED DURING EXCAVATION TO ENSURE ANY MOVEMENT / SETTLEMENT WITHIN BUILDING IS IDENTIFIED.
2. CONTRACTOR SHALL USE EXTREME CAUTION WHEN EXCAVATING ADJACENT TO EXISTING STRUCTURE & FOOTING AS TO ENSURE EXISTING FOUNDATION IS NOT DAMAGED.
3. CONTRACTOR SHALL PROVIDE WEATHER PROTECTION TO EXISTING FOOTING AND SOIL TO ENSURE EROSION & UNDERMINING DOES NOT OCCUR DURING THE EXCAVATION AND CONSTRUCTION.
4. IF 1 TO 2 SLOPE IS NOT OBTAINABLE, CONTRACTOR SHALL BE REQUIRED TO UNDERPIN EXISTING FOOTING TO A DEPTH THAT WILL MAINTAIN THE EXISTING FOOTINGS BEARING CAPACITY. E.O.R. SHALL BE NOTIFIED TO PROVIDE DETAILED UNDERPINNING / SEQUENCING PLAN.
5. REFERENCE FOUNDATION PLAN FOR PROPOSED BOTTOM OF FOOTING. SUB-GRADE SHALL BE FIELD VERIFIED BY LICENSED GEOTECHNICAL ENGINEER TO CONFIRM SOIL BEARING CAPACITY AT PROPOSED FOOTING ELEVATION.

TYPICAL FOOTING EXCAVATION ADJACENT TO EXISTING STRUCTURE

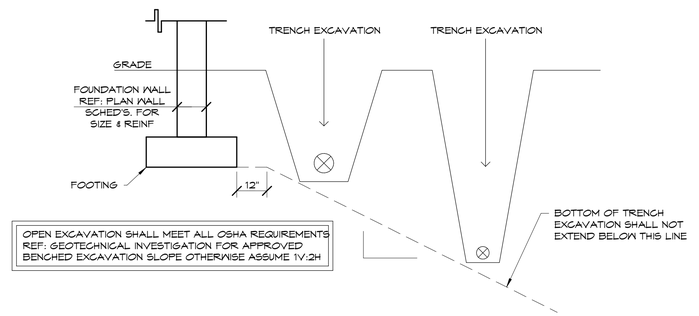

TYPICAL UNDERGROUND PIPE EXCAVATION DETAIL

JT ENGINEERING
Building Solutions
1321 Brunswick Ave, Lawrence, NJ 08648
161 Washington Street, 13th Floor, Suite 1375 Conshohocken, PA 19428
P: 609.303.0236
F: 609.303.0237
www.jt-pe.com

JASON C. TARANTINO
Jason Tarantino
Digitally signed by Jason Tarantino
Date: 2023.12.26 17:24:07 -05'00'
FLORIDA LICENSE: PE 94381

ISSUED FOR PERMIT

REVISIONS:

Mk	DATE:	REMARKS
1	12/08/23	ISSUED FOR PERMIT

PROJECT:
Proposed Building
Okeechobee (Shul)
FL-78 & Access Road
Okeechobee, Florida, 34978

ALL DRAWINGS AND WRITTEN MATERIALS APPEARING HEREIN CONSTITUTE ORIGINAL AND UNPUBLISHED WORK OF THE ENGINEER. THE REPRODUCTION OF THIS DRAWING FOR THE PURPOSE OF COPYING THIS WORK OR REVISING SAID DRAWING SHALL BE CONSIDERED A VIOLATION OF BOTH THE PROFESSIONAL CODE OF ETHICS AND A THEFT OF COMPANY ASSETS, BOTH OF WHICH SHALL BE PROSECUTED TO THE FULLEST EXTENT OF CURRENT STATUTES.

DRAWING TITLE:
TYPICAL SPREAD FOOTING DETAILS

DRAFTED BY: NAR
REVIEWED BY: JCT
PROJECT NUMBER: 2318_05
DRAWING SCALE: AS NOTED
DRAWING NUMBER: S501

ARCHIVE