

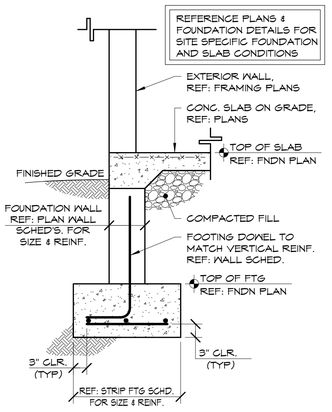



EXTERIOR W/ S.O.G.

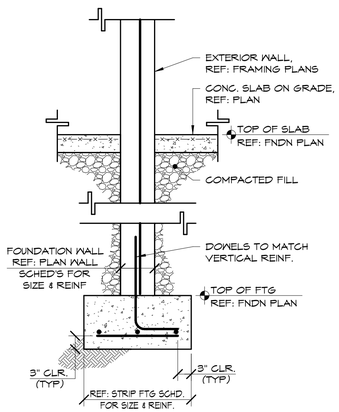


EXTERIOR W/ S.O.G.
TYPICAL STRIP FOOTING DETAILS

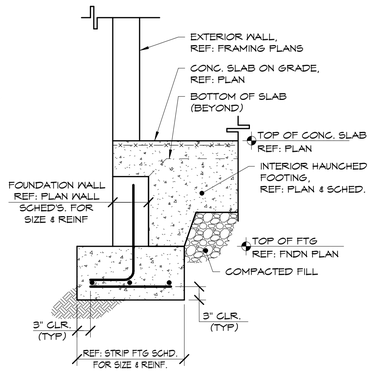


EXTERIOR W/ HAUNCHED INTERIOR FOOTING

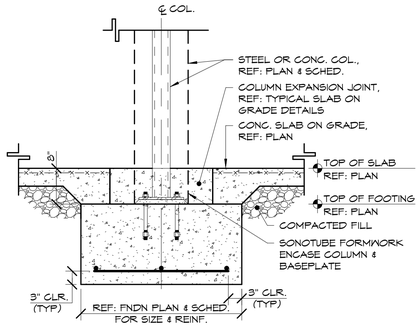


INTERIOR COLUMN

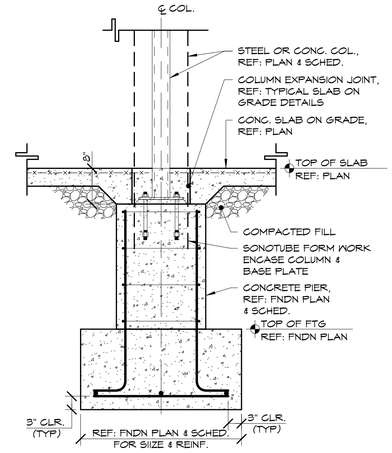

COLUMN W/ PIER
TYPICAL SPREAD FOOTING DETAILS

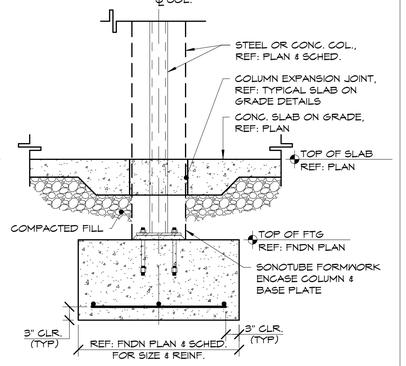


TYPICAL SPREAD FOOTING WITH HAUNCHED SLAB DROPPED COLUMN W/ ENCASEMENT

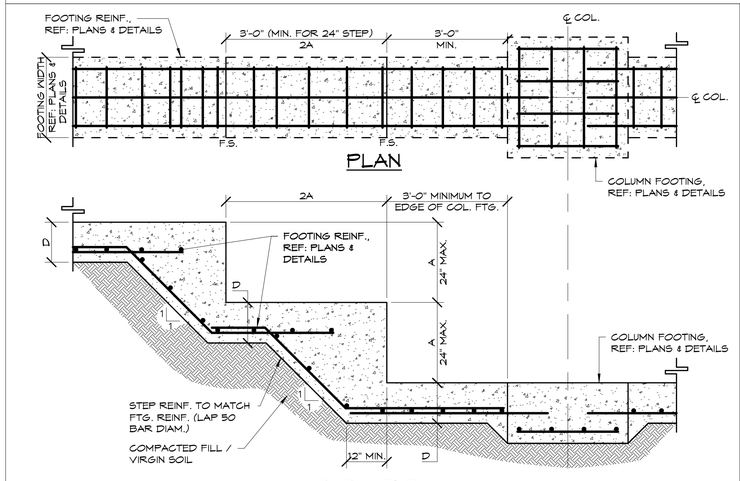

PLAN

ELEVATION


TYPICAL FOOTING STEP DETAIL

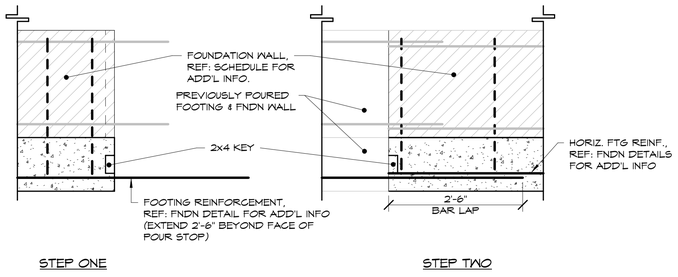


STEP ONE

STEP TWO

CONCRETE STRIP FOOTING CONSTRUCTION JOINT DETAIL

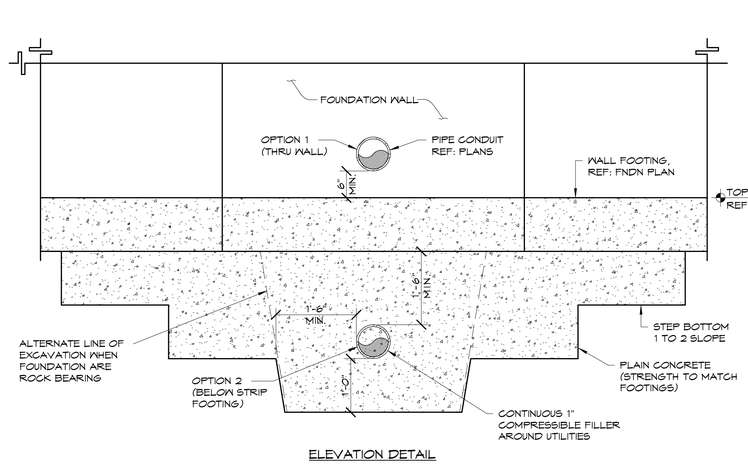


ELEVATION DETAIL

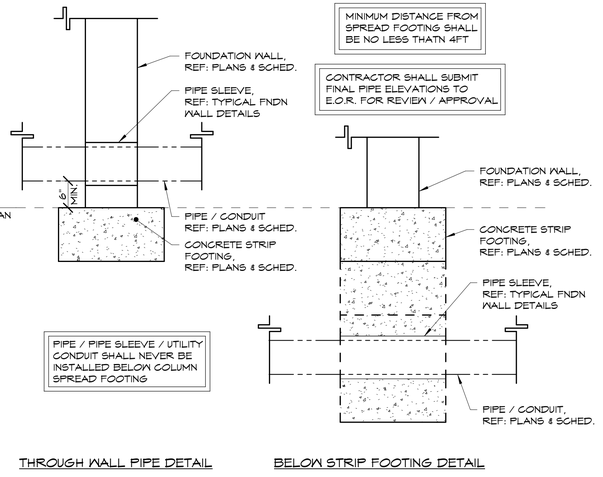

THROUGH WALL PIPE DETAIL

BELOW STRIP FOOTING DETAIL


TYPICAL PIPE / UTILITY CROSSING AT STRIP FOOTING

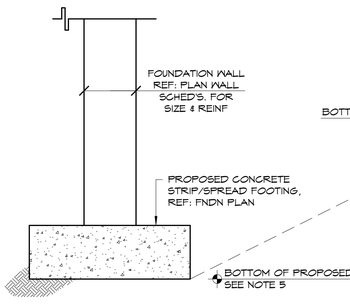


NOTES:

1. PRE-CONDITION SURVEY AND MONITOR OF EXISTING BUILDING STRUCTURE IS RECOMMENDED DURING EXCAVATION TO ENSURE ANY MOVEMENT / SETTLEMENT WITHIN BUILDING IS IDENTIFIED.
2. CONTRACTOR SHALL USE EXTREME CAUTION WHEN EXCAVATING ADJACENT TO EXISTING STRUCTURE & FOOTING AS TO ENSURE EXISTING FOUNDATION IS NOT DAMAGED.
3. CONTRACTOR SHALL PROVIDE WEATHER PROTECTION TO EXISTING FOOTING AND SOIL TO ENSURE EROSION & UNDERMINING DOES NOT OCCUR DURING THE EXCAVATION AND CONSTRUCTION.
4. IF 1 TO 2 SLOPE IS NOT OBTAINABLE, CONTRACTOR SHALL BE REQUIRED TO UNDERPIN EXISTING FOOTING TO A DEPTH THAT WILL MAINTAIN THE EXISTING FOOTINGS BEARING CAPACITY. E.O.R. SHALL BE NOTIFIED TO PROVIDE DETAILED UNDERPINNING / SEQUENCING PLAN.
5. REFERENCE FOUNDATION PLAN FOR PROPOSED BOTTOM OF FOOTING. SUB-GRADE SHALL BE FIELD VERIFIED BY LICENSED GEOTECHNICAL ENGINEER TO CONFIRM SOIL BEARING CAPACITY AT PROPOSED FOOTING ELEVATION.

TYPICAL FOOTING EXCAVATION ADJACENT TO EXISTING STRUCTURE

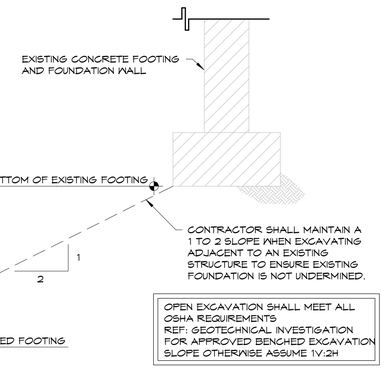

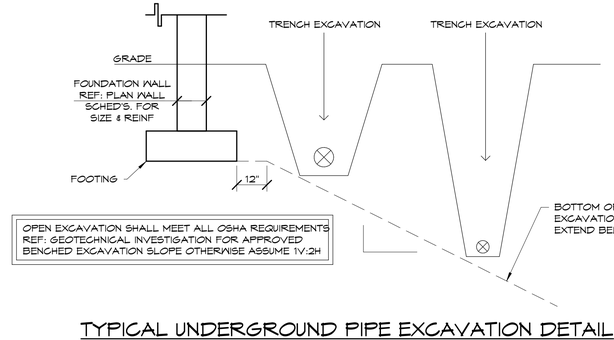

TYPICAL UNDERGROUND PIPE EXCAVATION DETAIL

RISE | FL architecture

ARCHITECT:

NYC OFFICE:
241 37TH STREET, SUITE 440
BROOKLYN, NEW YORK 11232
JEFF AKERMAN, RA
JEFF@RISEARCHITECTURE.COM
516-249-3746

NJ OFFICE:
36 AIRPORT RD SUITE 402
LAKEWOOD, NJ 08701
SHIMON GREENEBAUM, RA
SHIMON@RISEARCHITECTURE.COM
908-674-8717

FL OFFICE:
210 N UNIVERSITY DR SUITE 210
CORAL SPRINGS, FL 33071
SHIMON GREENEBAUM, RA
SHIMON@RISEARCHITECTURE.COM
908-674-8717

STRUCTURAL CONSULTANT:

JT ENGINEERING
BUILDING SOLUTIONS
1321 BRUNSWICK AVE.
Lawrence, NJ 08648
P: 609.303.0236
F: 609.303.0237
www.jt-pe.com

MEP CONSULTANT:

CIVIL CONSULTANT:

REVISIONS:

NO.	DATE	DESCRIPTION
1	12/13/23	PERMIT

CLIENT:

PROJECT NAME / LOCATION:

Okeechobee (Mikvah)
FL-78 & Access Road
Okeechobee, Florida, 34978

DRAWING TITLE:

TYPICAL SPREAD FOOTING DETAILS

EXAMINER'S SIGNATURE:

PROFESSIONAL SEAL:

Jason Tarantino
Digitally signed by Jason Tarantino
Date: 2024.04.19 12:47:23 -04'00'
JASON C. TARANTINO
FL LIC. NO.
PE 94381

SCALE: AS NOTED

DATE:

PROJECT NO: 2318_06

DRAWING NO: S501

BARCODE

THE GENERAL CONTRACTOR SHALL CHECK AND VERIFY ALL DIMENSIONS AND REPORT ALL ERRORS AND OMISSIONS TO THE ARCHITECTS. DO NOT SCALE DRAWING. THE DRAWING SHALL NOT BE USED UNTIL SIGNED BY CONSULTANTS.

12/13/2023 12:34:42 PM