
ROOF FRAMING SCHEDULE

MK	AREA	TYPICAL FRAMING SIZE
①	ROOF	PRE-FAB WOOD ROOF TRUSSES AT 24" O.C. (SEE NOTE 1)

NOTES:
1. ROOF CONSTRUCTION SHALL CONSIST OF 5/8" STRUCTURAL SHEATHING ON PRE-FABRICATED WOOD TRUSSES (TOP CHORD SLOPES) (MIN. DEPTH 36") SHEATHING SHALL BE FASTENED TO ROOF FRAMING w/ 8d NAILS AT 6" O.C. PROVIDE SLOPED TOP CHORD WITH BOTTOM CHORD BEARING. REFERENCE ARCHITECTURAL DRAWINGS FOR BEARING HEIGHT.

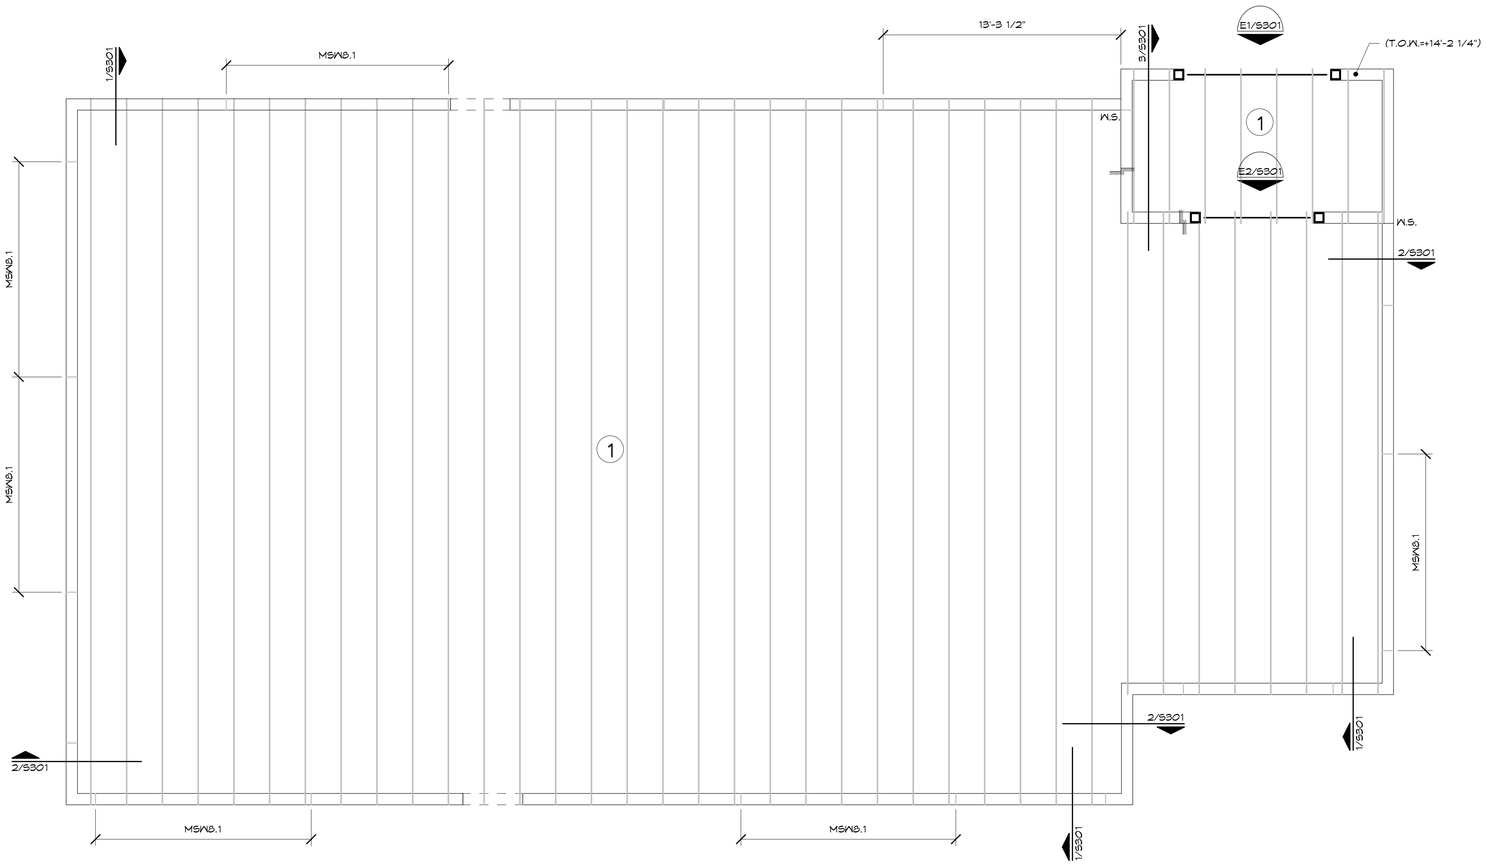

TOP OF WALLS TO BE (+10'-8") UNLESS NOTED OTHERWISE.

ROOF FRAMING PLAN

SCALE: 1/4"=1'-0"

NOTES:
1. TYPICAL ROOF CONSTRUCTION IS PLYWOOD SHEATHING ON WOOD FRAMED STRUCTURE. REFERENCE FLOOR / ROOF FRAMING SCHEDULE FOR TYPICAL FLOOR CONSTRUCTION.
2. REFER TO ARCH SECTIONS AND ELEVATIONS FOR PLATE HEIGHTS.
3. ALL ROOF TRUSSES SHALL HAVE A MINIMUM OF ONE ROW OF BRACING AT THE MIDSPAN. REFER TO WOOD TRUSS MANUFACTURER'S SPECIFICATION FOR ADDITIONAL BRACING.
4. GENERAL CONTRACTOR IS RESPONSIBLE TO INSTALL ALL PROPRIETARY FLOOR TRUSS FRAMING IN ACCORDANCE WITH ALL MANUFACTURER'S REQUIREMENTS. TYPICAL FOR ALL FLOOR AND ROOF FRAMING THAT IS PRE-ENGINEERED LUMBER.
5. INSTALL PROPER TRUSS HANGERS AT ALL FLUSH FRAMING CONDITIONS. THE INSTALLATION OF THE TRUSS HANGERS SHALL COMPLY WITH THE MANUFACTURER'S RECOMMENDED DETAILS.
6. ALL MECHANICAL, ELECTRICAL, PLUMBING RUNS SHALL COMPLY WITH THE JOIST MANUFACTURER'S RECOMMENDATION ON SIZE AND LOCATION OF PENETRATIONS THROUGH JOIST WEB.
7. "ML#" INDICATES LOAD BEARING WALL LINTEL. REFERENCE SCHEDULE AND TYPICAL DETAILS FOR ADDITIONAL INFORMATION.

RISE | FL architecture

ARCHITECT:

NYC OFFICE:
241 37TH STREET, SUITE 440
BROOKLYN, NEW YORK 11232
JEFF AKERMAN, RA
JEFF@RISEARCHITECTURE.COM
516-249-3746

NJ OFFICE:
36 AIRPORT RD SUITE 402
LAKEWOOD, NJ 08701
SHIMON GREENEBAUM, RA
SHIMON@RISEARCHITECTURE.COM
908-674-8717

FL OFFICE:
210 N UNIVERSITY DR SUITE 210
CORAL SPRINGS, FL 33071
SHIMON GREENEBAUM, RA
SHIMON@RISEARCHITECTURE.COM
908-674-8717

STRUCTURAL CONSULTANT:
JT ENGINEERING
BUILDING SOLUTIONS
1321 BRUNSWICK AVE.
Lawrence, NJ 08648
P: 609.303.0236
F: 609.303.0237
www.jt-pe.com

MEP CONSULTANT:

CIVIL CONSULTANT:

REVISIONS:

NO.	DATE	DESCRIPTION
1	12/13/23	PERMIT

CLIENT:

PROJECT NAME / LOCATION:
Okeechobee (Mikvah)
FL-78 & Access Road
Okeechobee, Florida, 34978

DRAWING TITLE:
ROOF FRAMING PLAN

EXAMINER'S SIGNATURE:

PROFESSIONAL SEAL:
Jason Tarantino
Digitally signed by Jason Tarantino
Date: 2024.04.19 12:43:20 -04'00'
JASON C. TARANTINO
FL LIC. NO.
PE 94381

SCALE: AS NOTED
DATE:
PROJECT NO. 2318_06

DRAWING NO.
S102

BARCODE

THE GENERAL CONTRACTOR SHALL CHECK AND VERIFY ALL DIMENSIONS AND REPORT ALL ERRORS AND OMISSIONS TO THE ARCHITECTS. DO NOT SCALE DRAWING. THE DRAWING SHALL NOT BE USED UNTIL SIGNED BY CONSULTANTS.

12/13/2023 12:34:40 PM