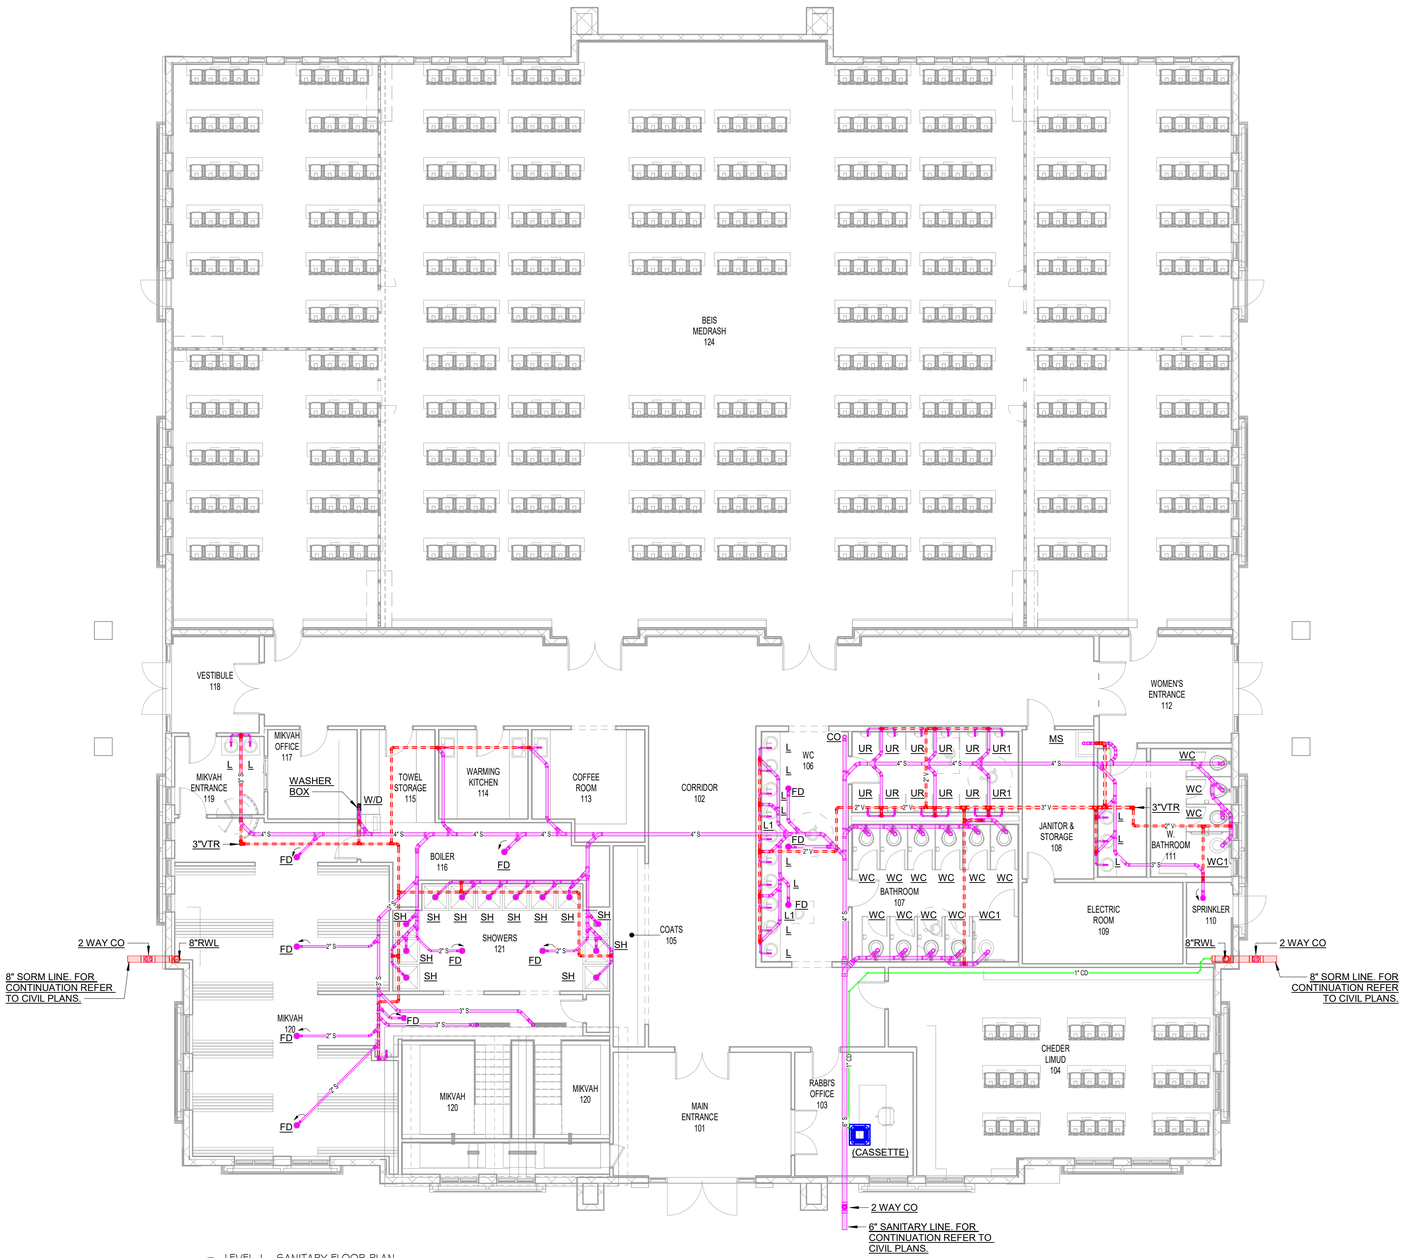


1 LEVEL 1 - SANITARY FLOOR PLAN
1/8" = 1'-0"

RISE | FL architecture

ARCHITECT:

NYC OFFICE:
241 37TH STREET, SUITE 440
BROOKLYN, NEW YORK 11232
JEFF AKERMAN, RA
JEFF@RISEARCHITECTURE.COM
516-249-3746

NJ OFFICE:
36 AIRPORT RD SUITE 402
LAKEWOOD, NJ 08701
SHIMON GREENEBAUM, RA
SHIMON@RISEARCHITECTURE.COM
908-674-8717

FL OFFICE:
210 N UNIVERSITY DR SUITE 210
CORAL SPRINGS, FL 33071
SHIMON GREENEBAUM, RA
SHIMON@RISEARCHITECTURE.COM
908-674-8717

STRUCTURAL CONSULTANT:

MEP CONSULTANT:
DELTA G CONSULTING ENGINEERS, INC.
1800 Eller Drive, Suite 570
Fort Lauderdale, FL. 33316
(954) 527-1112
CA#00009181
Project Mgr: Stephen Bender, P.E.
Project No.: 230515-F

CIVIL CONSULTANT:

REVISIONS

NO.	DATE	DESCRIPTION

CLIENT:
JAM EQUITIES

PROJECT NAME / LOCATION:
OKEE - SHUL
PROJECT ADDRESS

DRAWING TITLE:
LEVEL 1 - SANITARY FLOOR PLAN

EXAMINER'S SIGNATURE:

PROFESSIONAL SEAL:
George SanJuan
2024.04.12 11:07:40 -04'00'

SCALE: 1/8" = 1'-0"
DATE:
PROJECT NO. NJ079.4

DRAWING NO.
P102

BARCODE

THE GENERAL CONTRACTOR SHALL CHECK AND VERIFY ALL DIMENSIONS AND REPORT ALL ERRORS AND OMISSIONS TO THE ARCHITECTS. DO NOT SCALE DRAWING. THE DRAWING SHALL NOT BE USED UNTIL SIGNED BY CONSULTANTS.

4/11/2024 4:32:49 PM