


NORTH ELEVATION
SCALE: 3/32"=1'-0"

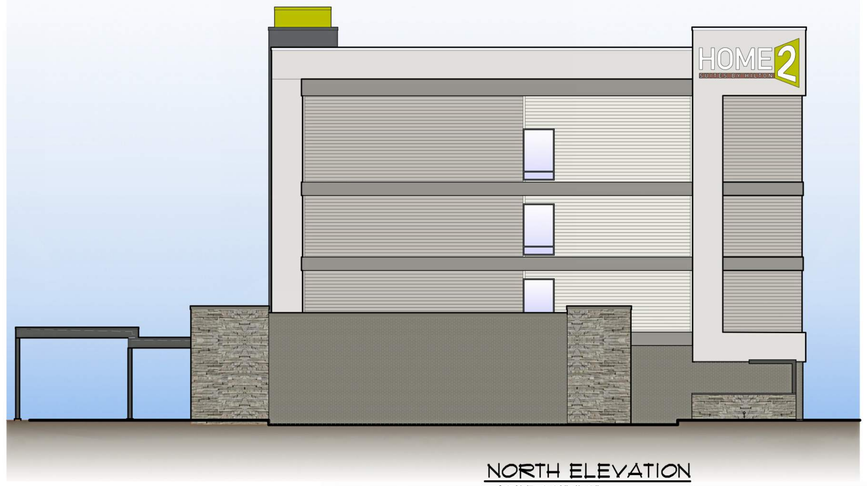


SOUTH ELEVATION
SCALE: 3/32"=1'-0"

EXTERIOR FINISH INDEX


EX 1		CORE JAMES HARDIE FIBER CEMENT LAP SIDING, SMOOTH TEXTURE, COLOR: PEARL GRAY
EX 2		WRAP (12" PROUD OF CORE) DRYVIT E.I.F.S, SANDBLAST TEXTURE COLOR: 612 MOONLIGHT
EX 3		LINK JAMES HARDIE FIBER CEMENT LAP SIDING, SMOOTH TEXTURE, COLOR: ARCTIC WHITE
EX 4		KEEP (FOREGROUND OF BEACON) DRYVIT E.I.F.S, SANDPEBBLE TEXTURE COLOR: 115 LICORICE
EX 5		ACCENT BAND DRYVIT E.I.F.S, LYMESTONE TEXTURE COLOR: 616 KINGS GRAY
EX 6		SUPPORT (BASE) BELDEN BRICK, FULL VENEER COLOR: CLINKER GRAY SMOOTH
EX 7		CANOPY / PORTE COCHERE PAINTED STEEL, COLOR: SW6258 TRICORN BLACK
EX 8		BEAM & BEACON (STRIPE & CAP) DRYVIT E.I.F.S, LYMESTONE TEXTURE COLOR: PANTONE FMS 383C
EX 9		SUPPORT (BASE) CULTURED STONE COLOR:

WINDOWS: WINDOW FRAMES AND LOUVERS TO BE FACTORY FINISHED IN CLEAR ANODIZED
DOORS: DOOR FRAMES TO BE FACTORY FINISHED TO MATCH WINDOW FRAMES

C.J. = CONTROL JOINT
EXP. JT. = EXPANSION JOINT

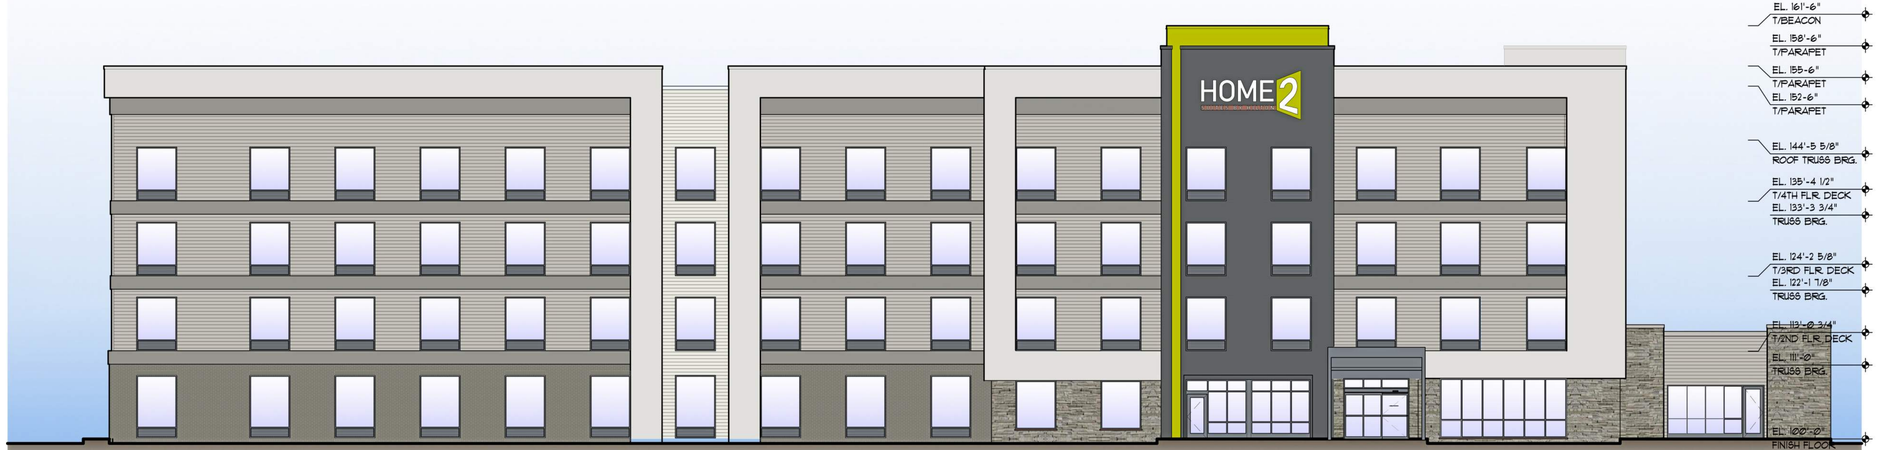

EAST ELEVATION
SCALE: 3/32"=1'-0"

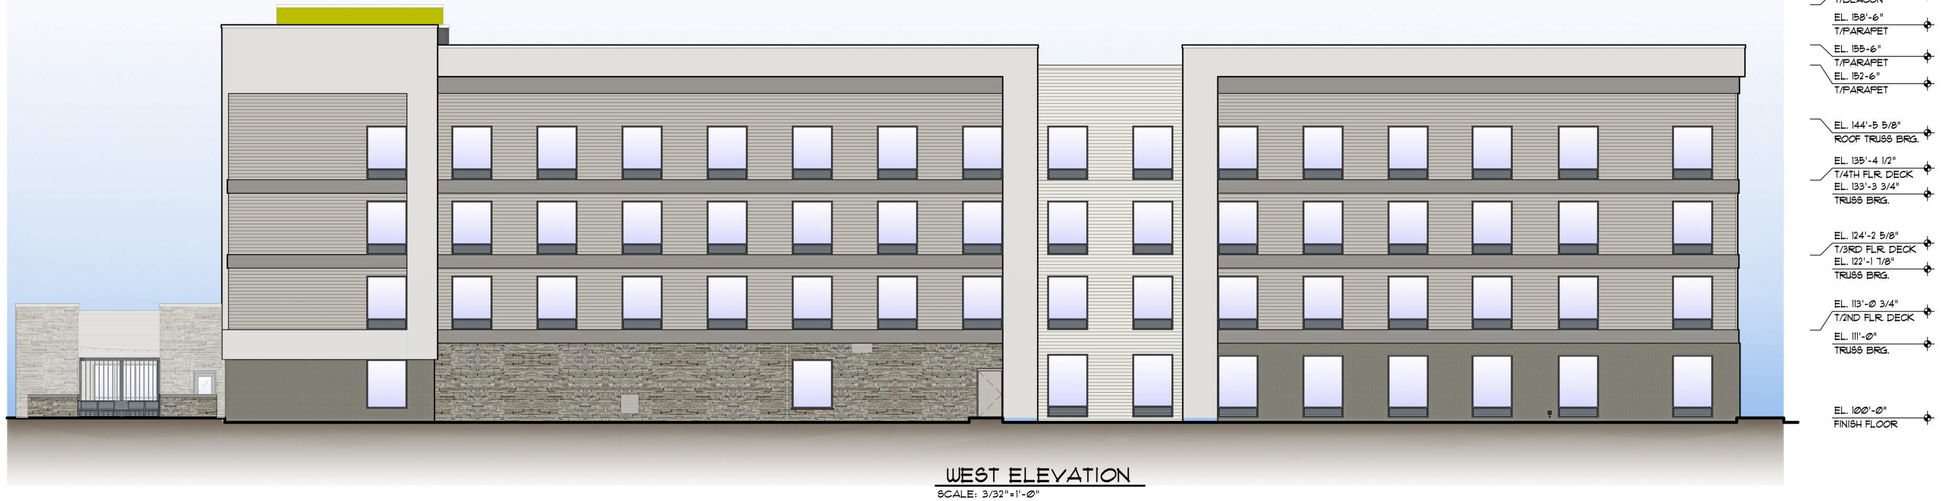

WEST ELEVATION
SCALE: 3/32"=1'-0"

ARCHITECTURAL GROUP III
201 S. Nappanee St. Elkhart Indiana 46514–1953 • 574/293–0008
architecturalgroup3.com

The architect is and shall remain the owner of the documents, whether in paper or electronic form, and retains all common law, statutory and other reserved rights, including copyrights.

HOME 2 SUITES BY HILTON

JOB TITLE

Home2 SUITES

PLAINFIELD, IN

JOB NO.
26124

DATE
11/03/26

REVISIONS

PRELIMINARY NOT FOR CONSTRUCTION

SHEET NO.
A2.2

EXTERIOR ELEVATIONS

S:\ACAD DRAWINGS\HOTELS\Home2 Suites\Plainfield, IN 26124\26124A2-2.dwg, 11/3/2026 1:55:15 PM, AutoCAD PDF (General Documentation).pc3