
S:\ACAD DRAWINGS\HOTELS\Home2 Suites\Plainfield, IN 26124\26124E1.0a.dwg, 10/30/2026 3:17:50 PM, DWG To PDF.pc3

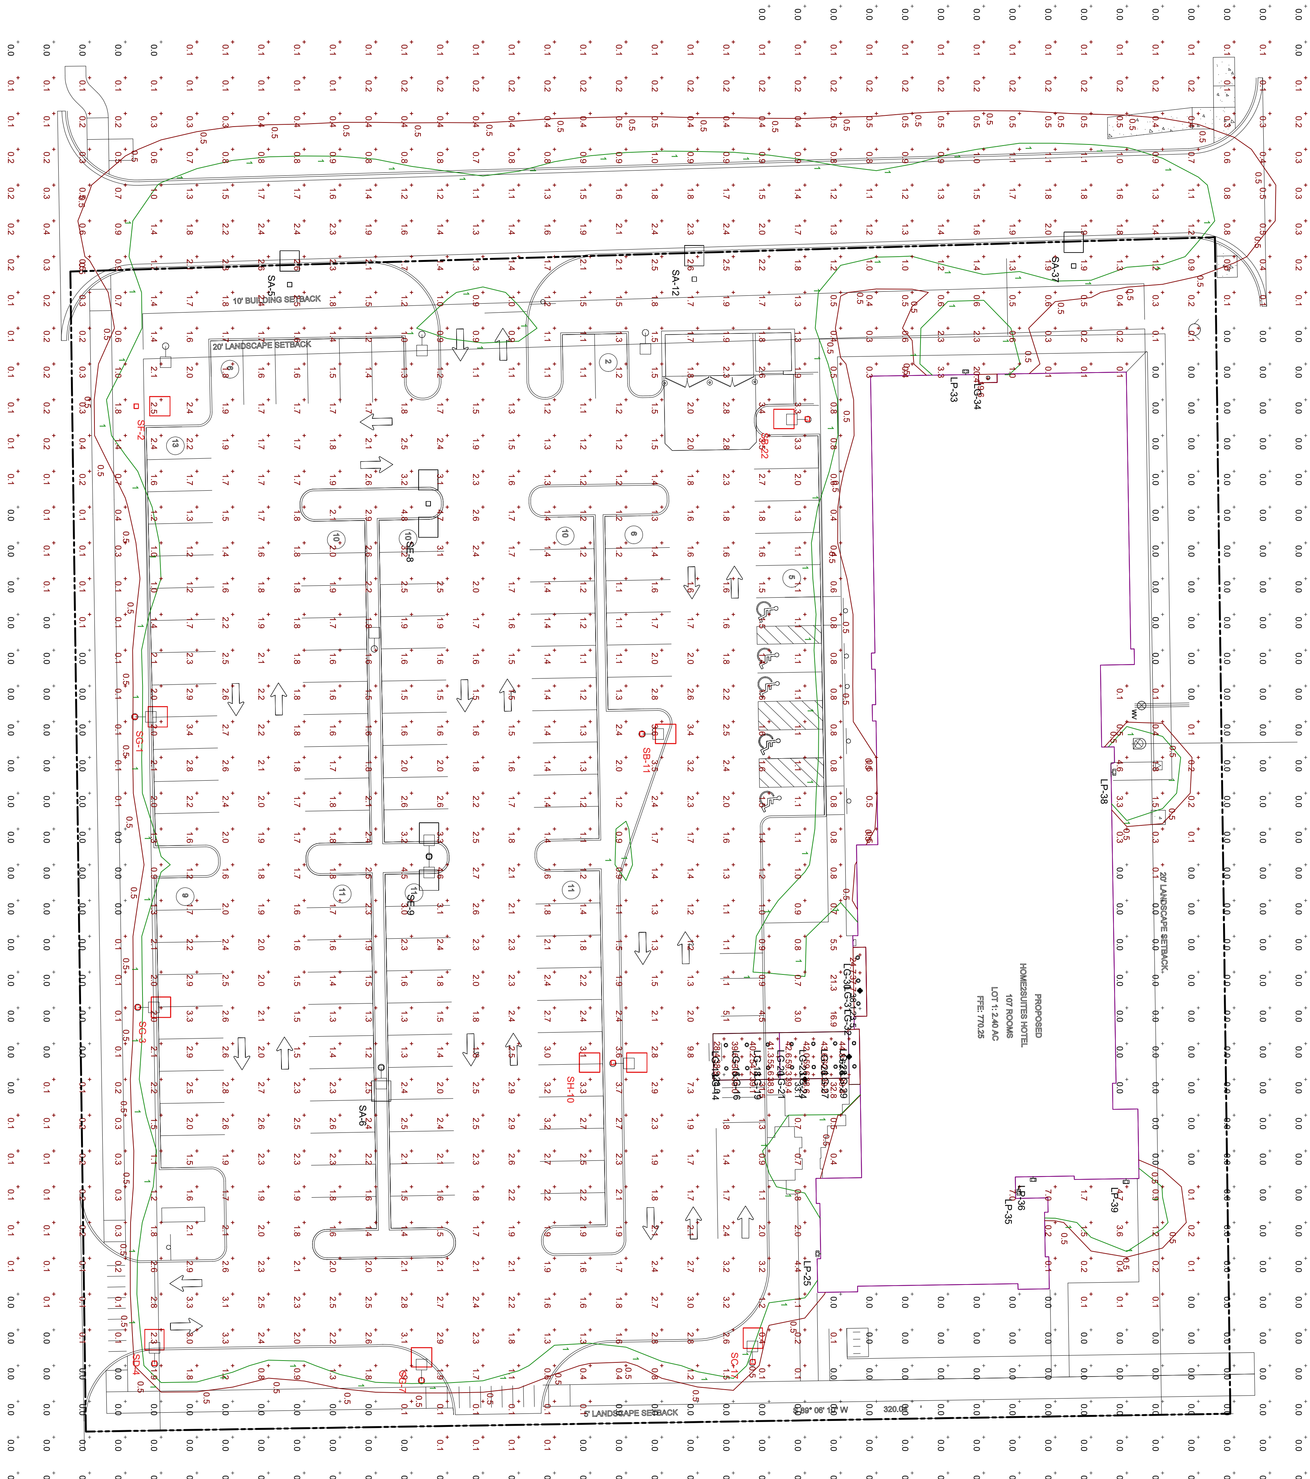


NORTH

1 SITE PLAN PHOTOMETRIC
SCALE: 1" = 30'-0"

PRELIMINARY NOT FOR CONSTRUCTION

SITE PLAN PHOTOMETRIC

SHEET NO. E1.0a

REVISIONS

DATE 11/02/26

JOB NO. 26124

Home2 SUITES

PLAINFIELD, IN

JOB TITLE

HOME2 SUITES BY HILTON


ARCHITECTURAL GROUP III
201 S. Nappanee St. Elkhart Indiana 46514-1953 • 574/293-0008
architecturalgroup3.com



The Architect is deemed the author, creator and owner of the documents, whether in paper or electronic form, and retains all common law, statutory and other reserved rights, including copyrights.