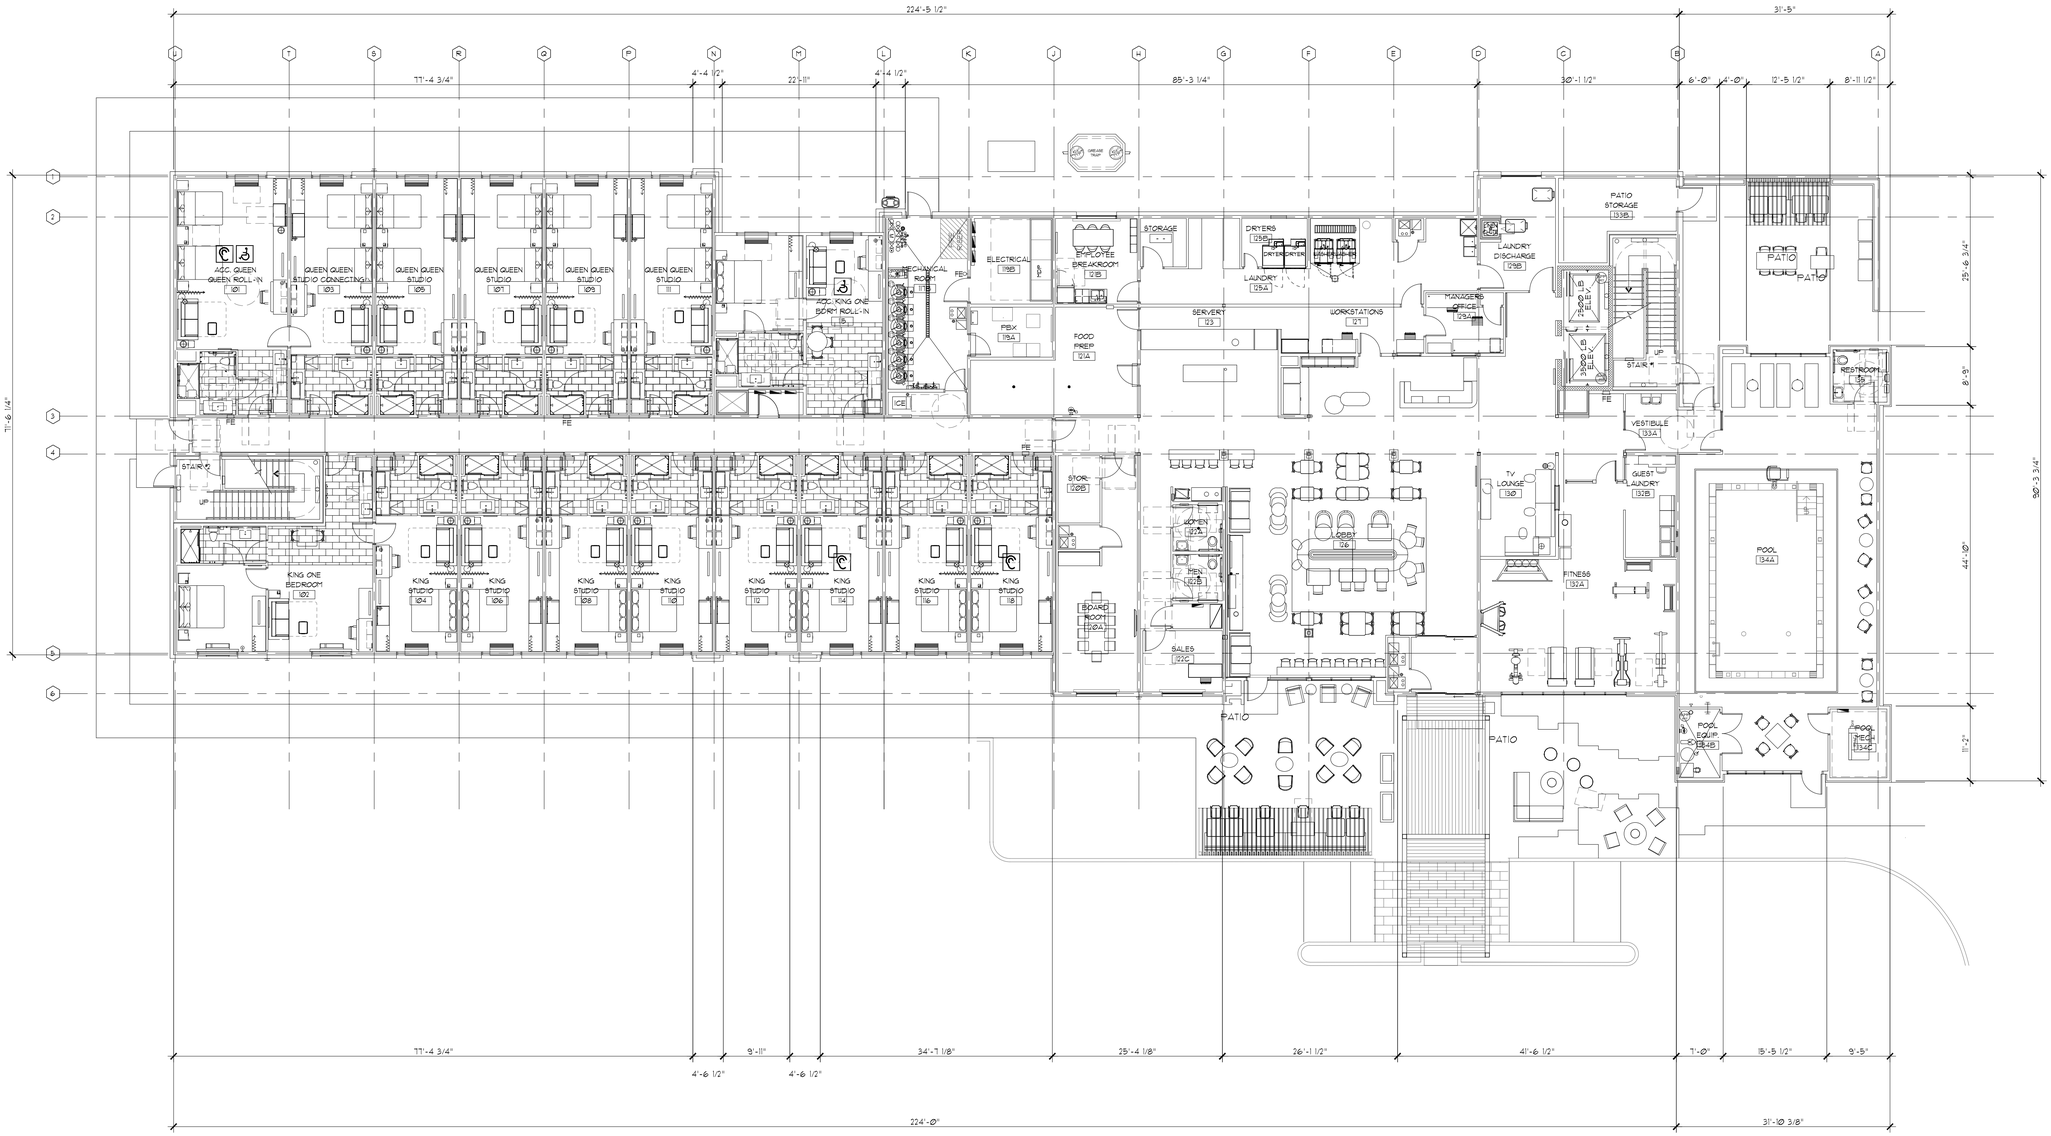


NORTH

FIRST FLOOR PLAN

SCALE: 3/32" = 1'-0"

ROOM MIX							
	1ST	2ND	3RD	4TH	TOTAL	% OF TOTAL	SHEET NO.
KING STUDIO	8	15	15	15	53	52.8%	A3.1
ACCESSIBLE KING STUDIO	0	1	1	1	3		A3.2
KING ONE BEDROOM	1	1	1	1	4	7.5%	A3.3
KING ONE BEDROOM ALTERNATE	0	1	1	1	3		A3.4
ACC. KING ONE BEDROOM ROLL-IN	1	0	0	0	1		A3.5
QUEEN QUEEN STUDIO	5	11	11	11	38	39.6%	A3.6
QUEEN QUEEN STUDIO WIDE	0	0	0	1	1		A3.6
ACCESSIBLE QUEEN QUEEN STUDIO	0	1	1	0	2		A3.7
ACC. QUEEN QUEEN STUDIO ROLL-IN	1	0	0	0	1		A3.7
TOTAL	16	30	30	30	106		
AREA (SQ FT)	17,686	15,909	15,909	15,909	65,413		

ARCHITECTURAL GROUP III
201 S. Nappanee St. Elkhart Indiana 46514-1953 • 574/293-0008
architecturalgroup3.com

The architect is the author of the documents, whether in paper or electronic form, and retains all common law, statutory and other reserved rights, including copyrights.

HOME2 SUITES BY HILTON

JOB TITLE

Home2 SUITES

PLAINFIELD, IN

JOB NO.
26124

DATE
11/03/26

REVISIONS

PRELIMINARY NOT FOR CONSTRUCTION

SHEET NO.
A1.1

FIRST FLOOR PLAN

S:\ACAD DRAWINGS\HOTELS\Home2 Suites\Plainfield, IN 26124\26124A1-1.dwg, 11/3/2026 1:34:25 PM, DWG To PDF.pc3