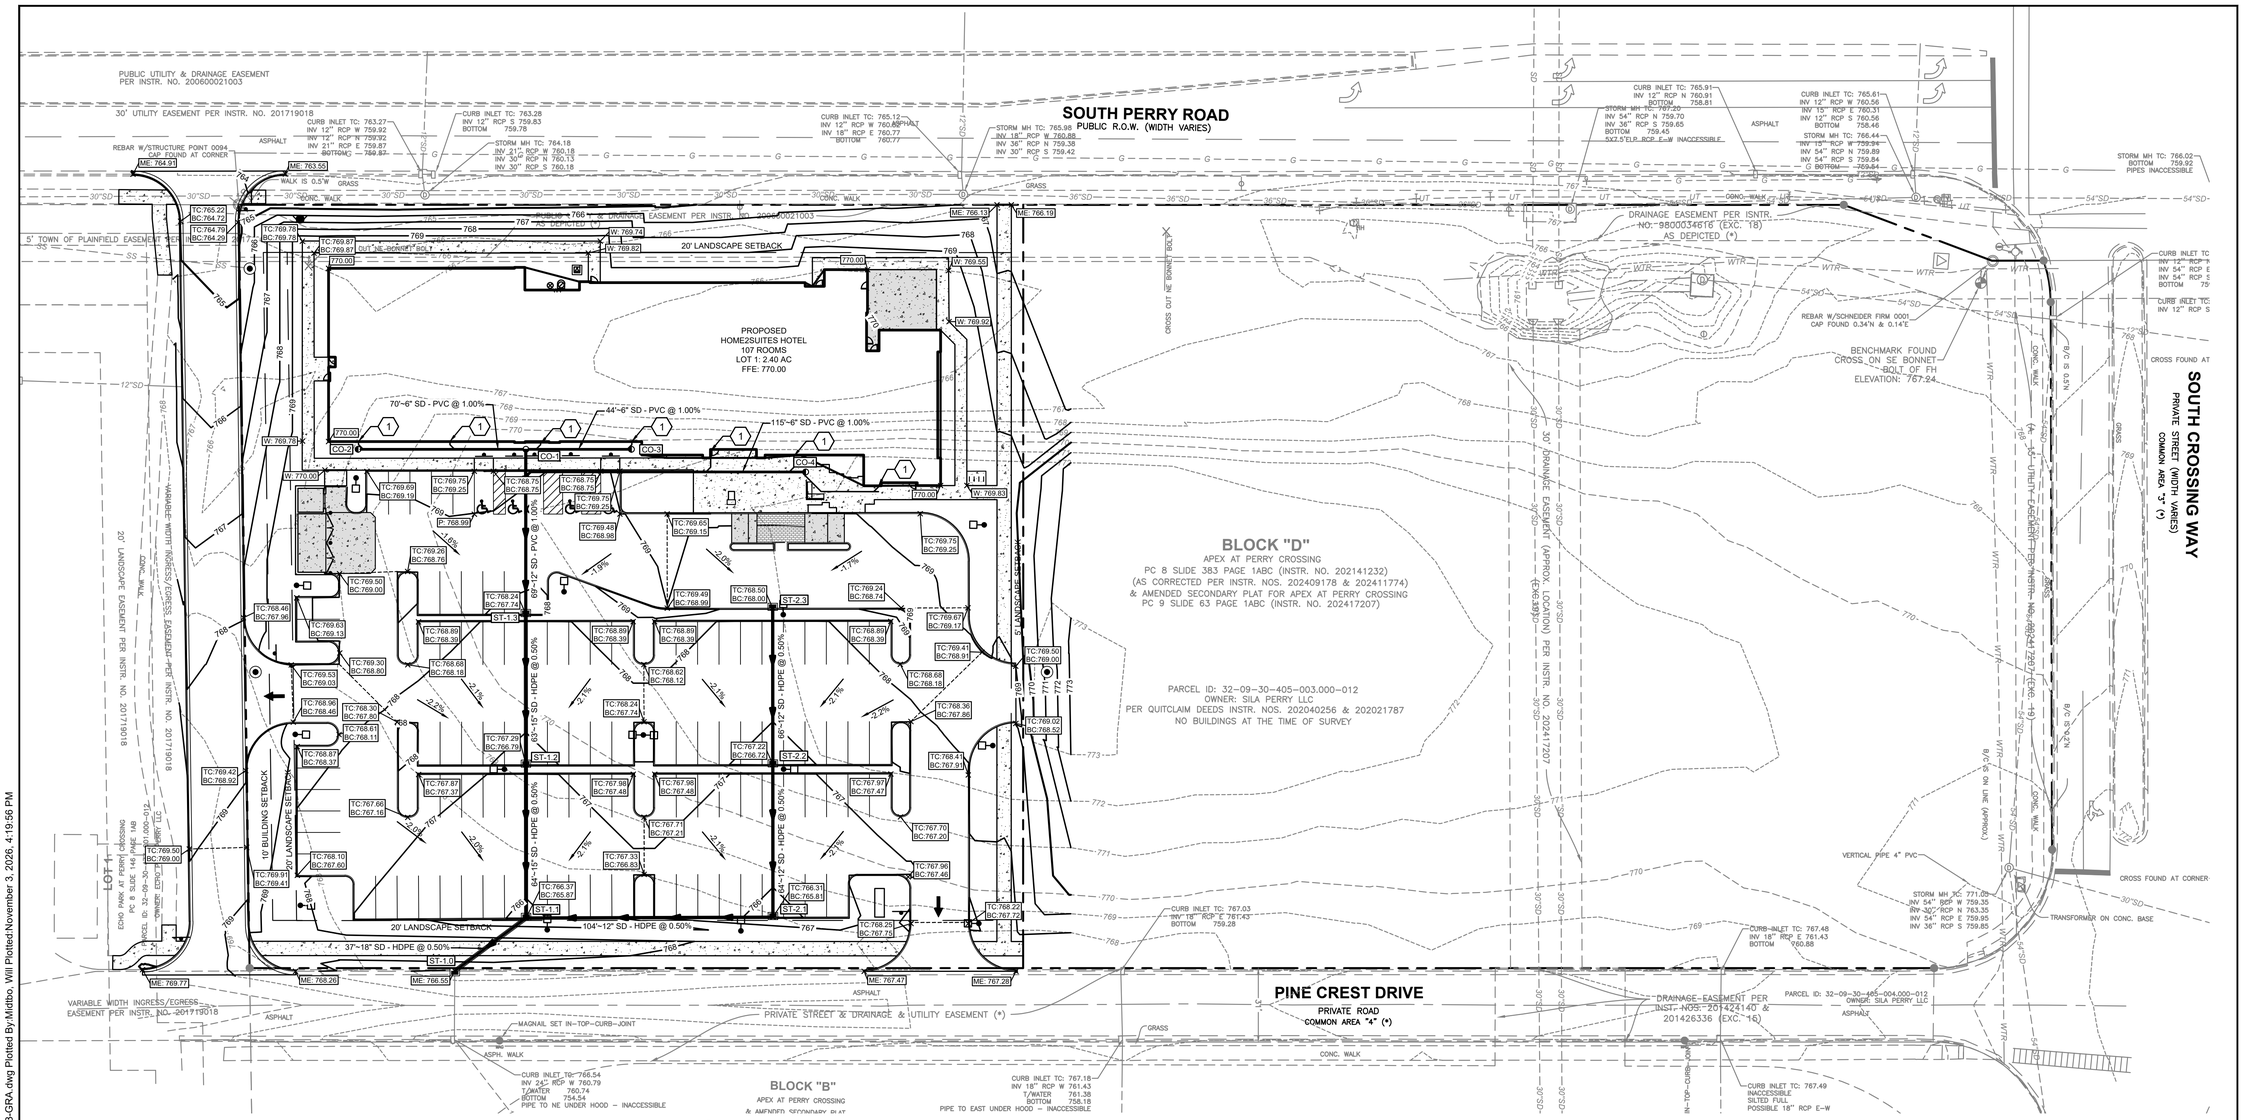


EXISTING LEGEND

- PROPERTY BOUNDARY
- 799 — 1' CONTOUR
- 800 — 5' CONTOUR
- SD — STORM SEWER
- DRAINAGE STRUCTURE

PROPOSED LEGEND

- 799 — 1' CONTOUR
- 800 — 5' CONTOUR
- STORM SEWER
- GRADE BREAK LINES
- CURB INLET
- CATCH BASIN
- STORM MANHOLE
- X — STORM STRUCTURE I.D.
- BENCHMARK
- XXX.XX — ELEVATION
- TC:XXX.XX — TOP OF CURB ELEVATION
- BC:XXX.XX — BOTTOM OF CURB ELEVATION
- FL:XXX.XX — FLOW LINE ELEVATION
- RM:XXX.XX — TOP OF CASTING ELEVATION
- P:XXX.XX — PAVEMENT ELEVATION
- G:XXX.XX — GROUND ELEVATION
- W:XXX.XX — WALK ELEVATION
- ME:XXX.XX — MATCH EXISTING ELEVATION

NOTES

A. SEE SHEET C-002 FOR GENERAL NOTES.

B. CONTRACTOR SHALL REFER TO OTHER PLANS WITHIN THIS CONSTRUCTION SET FOR OTHER PERTINENT INFORMATION. IT IS NOT THE ENGINEER'S INTENT THAT ANY SINGLE PLAN SHEET WITHIN THIS SET OF DOCUMENTS FULLY DEPICT ALL WORK ASSOCIATED WITH THE PROJECT.

C. PROVIDE POSITIVE DRAINAGE AT ALL TIMES TO ENSURE NO STANDING WATER WITHIN PAVEMENT, BUILDING PAD OR GREEN AREAS.

D. ALL BOTTOM OF CURB ELEVATIONS ARE 0.5' LOWER THAN TOP OF CURB ELEVATIONS UNLESS OTHERWISE NOTED.

KEYNOTES ⟨X⟩

1. DOWNSPOUT DRAIN MINIMUM 1% SLOPE, REFER TO ARCHITECTURAL PLAN FOR DETAILS.

STORM STRUCTURE TABLE

STRUCTURE ID	DESCRIPTION	RIM/GRATE	INVERT
CO-1	CLEANOUT	769.71	6" = 765.70 (S) 6" = 765.70 (N) 12" = 765.70 (E)
CO-2	CLEANOUT	769.90	6" = 766.40 (N)
CO-3	CLEANOUT	769.92	6" = 766.14 (S)
CO-4	CLEANOUT	769.84	6" = 766.40 (S)
ST-1.0	CURB INLET	766.55	18" = 761.35 (NW) 24" = 760.85 (E)
ST-1.1	CURB INLET	765.87	15" = 761.54 (W) 18" = 761.54 (SE) 12" = 761.54 (N)
ST-1.2	CURB INLET	766.79	15" = 761.86 (W) 15" = 761.86 (E)
ST-1.3	CURB INLET	767.74	15" = 762.18 (E) 12" = 765.01 (W)
ST-2.1	CURB INLET	765.81	12" = 762.05 (W) 12" = 762.05 (S)
ST-2.2	CURB INLET	766.72	12" = 762.37 (W) 12" = 762.37 (E)
ST-2.3	CURB INLET	767.99	12" = 762.70 (E)

Indiana811 Know what's below. Call before you dig.

WOOLPERT
333 North Alabama Street, Suite 200
Indianapolis, IN 46204
317.299.7500

ISSUANCE SCHEDULE

NUMBER	DATE	DESCRIPTION

PLAINFIELD HOSPITALITY, LLC
HOME2SUITES BY HILTON
PRELIMINARY DEVELOPMENT PLANS
PERRY CROSSING WAY AND PINE CREST DRIVE
PLAINFIELD, INDIANA

PROJECT NO:	10030133
DATE ISSUED:	11/03/2026
DESIGNED BY:	WCM
DRAWN BY:	WCM
CHECKED BY:	TR

SHEET NAME:
GRADING PLAN

SHEET NO:
C-301

Layout Tab Name: C-301 GRADING PLAN
Last Saved By: Mdtbo 11/3/2026 4:13:34 PM
W:\Srvr\NBL\Dayton\10030133_Home2Suites - Plainfield, IN\4.0 Design Disciplines\4.03 CIVIL\Cadd\DWG\10030133-GRA.dwg Plotted By:Mdtbo, Will Plotted:November 3, 2026, 4:19:56 PM