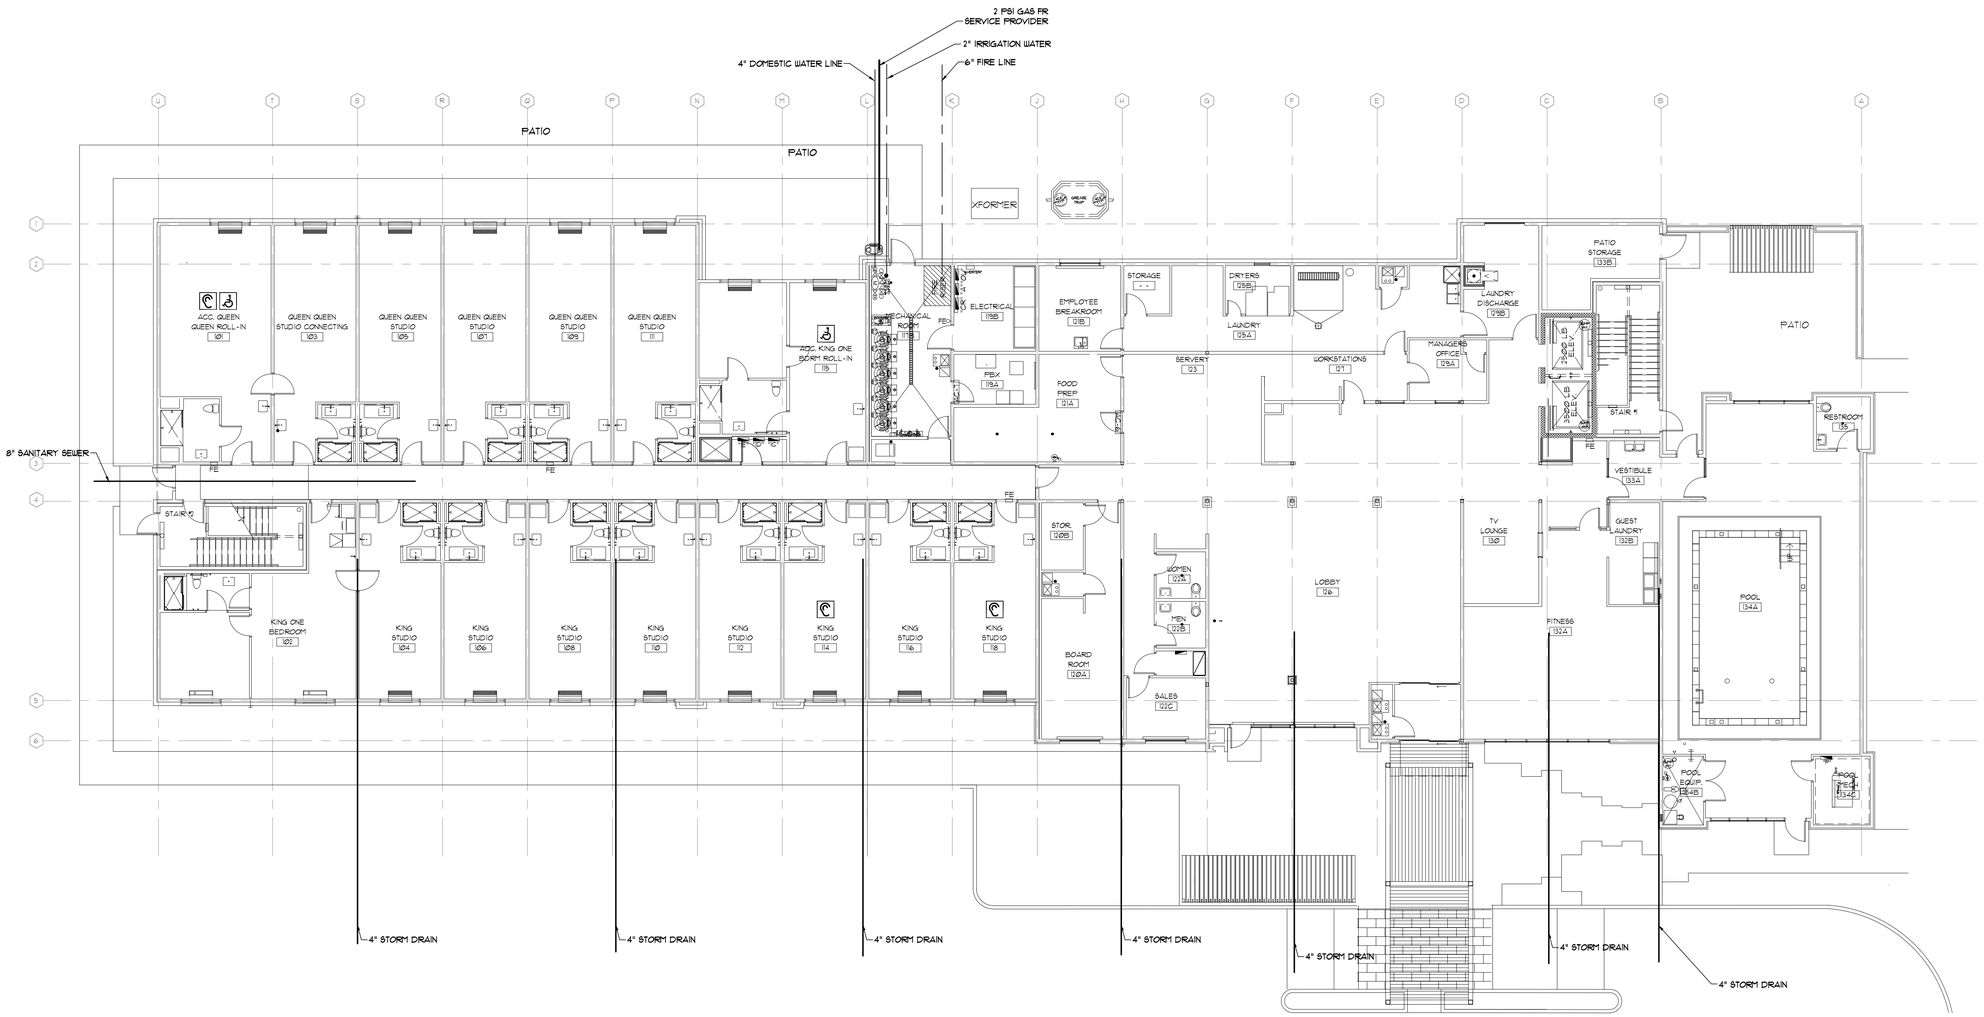


NORTH

FIRST UTILITY FLOOR PLAN

SCALE: 3/32" = 1'-0"

ARCHITECTURAL GROUP III
201 S. Nappanee St. Elkhart Indiana 46514-1953 574/293-0008
architecturalgroup3.com

The architect is the author of the documents, whether in paper or electronic form, and retains all common law, statutory and other reserved rights, including copyrights.

HOME2 SUITES BY HILTON

JOB TITLE

Home2 SUITES

PLAINFIELD, IN

JOB NO.
26124

DATE
11/03/26

REVISIONS

PRELIMINARY NOT FOR CONSTRUCTION

SHEET NO.
U1.1
FIRST FLOOR UTILITY PLAN

S:\ACAD DRAWINGS\HOTELS\Home2 Suites\Plainfield, IN 26124\26124U1-1.dwg, 11/3/2026 1:48:42 PM, DWG To PDF.pc3