PLT

SLIM FULL CUT-OFF LED WALL PACK



▸ DESCRIPTION

LED FULL CUTOFF WALL PACK | 120–277VAC, 50-60HZ |3000K-4000K-5000K Adjustable | IP65

▸ APPLICATION

WAREHOUSES | OFFICES | FACTORIES | HOPITALS | HOTELS

▸ PRODUCT FEATURES

- Low-profile, stylish design with durable powder coat finish
- Powered by 0–10V dimming LED drivers
- Ambient operating temperature: −40C/−40F to 45C/113F
- UL listed for wet locations, IP65
- 3CCT & Power Adjustable Option(100%-80%-60%)
- 4KV surge protection
- Power Factor: >0.9
- THD: <20%
- LED L70 Life Hours: 50,000 hours
- 5 year warranty

PLT

SLIM FULL CUT-OFF LED WALL PACK

SPECIFICATIONS

Model#	Watt	Lumens* @5000K	Chips	LPW*	CCT	CRI	PF	Input Volt.	Dimming	SPD	Working Temp.	IP Rating	Equivalent
PLT-13011	120W 96W 72W	16,865/ 14,350/ 11,050	SMD	153 LPW	3K/4K/5K CCT Adjustable	>80	>0.9	AC120-277V	0-10V	4KV	(-40°C~41°C) (-40°C~45°C)	IP65	400W MH


*See Selectable Table for full breakdown.

SELECTABLE TABLE


SKU	Wattage	CCT	Lumens	LPW
PLT-13011	72W	3000K	10,210	142
		4000K	11,050	153
		5000K	10,845	151
	96W	3000K	13,380	139
		4000K	14,350	149
		5000K	13,965	145
	120W	3000K	15,200	127
		4000K	16,865	141
		5000K	16,035	134

DIMENSIONS


Weight:
PLT-13011 - 5.84 lbs

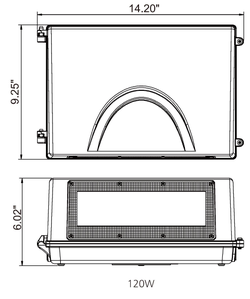

120W

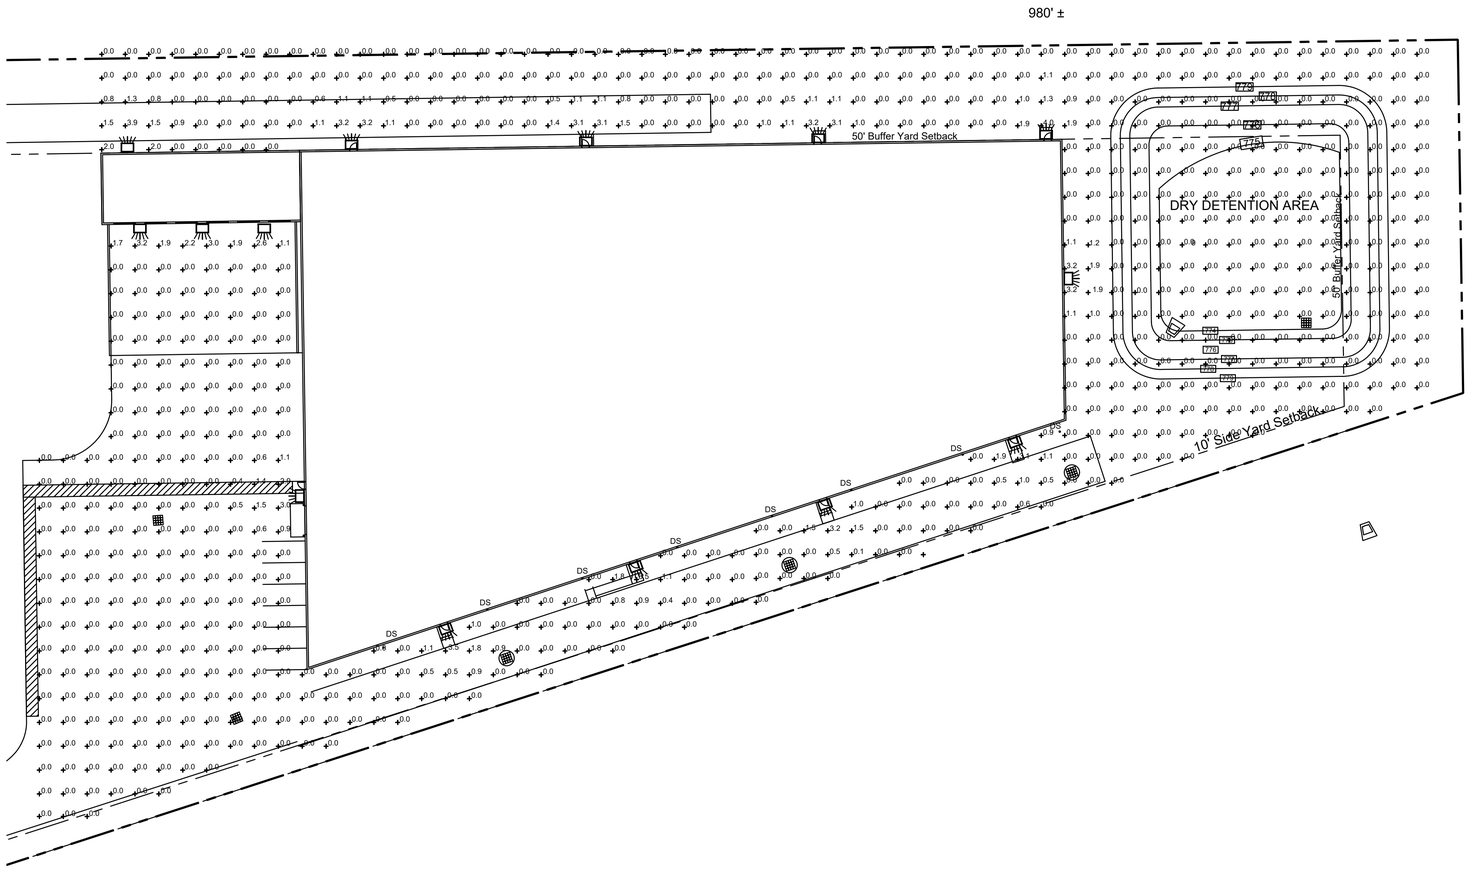

SITE LIGHTING PLAN
SCALE: 1" = 30'

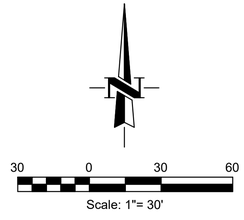

InSite Engineering
16308 Ketton Drive
Noblesville, IN
46060
P: (317) 691-5294

ATTN: JOEL FRITZ
317-782-8300

INTEGRITY ROTATIONAL MOLDING
NEW BUILDING
HENDRICKS COUNTY
701 N CARR ROAD
PLAINFIELD, INDIANA 46168

Date: 03/19/26

REVISIONS

No.	Date	Description
1	06-10-26	CITY COMMENT
2	7-15-26	CITY COMMENT
3	8-31-26	BUILDING REDUCTION

SHEET TITLE:
SITE LIGHTING PLAN

SHEET NUMBER:
AS1.2

Project No.