
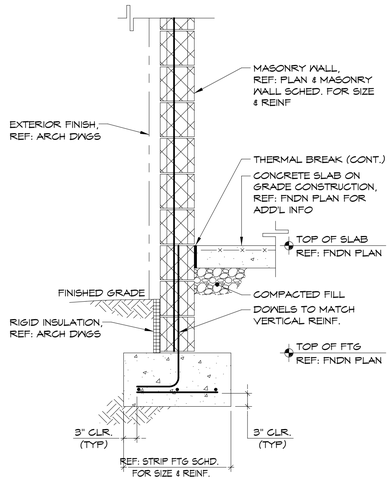



1 EXTERIOR FNDN WALL DETAIL

SCALE: 3/4"=1'-0"

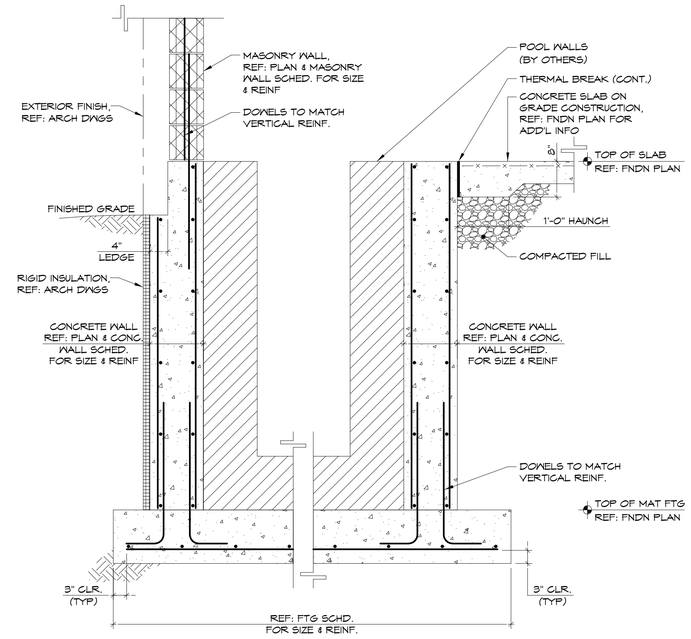

2 POOL PIT DETAIL

SCALE: 3/4"=1'-0"

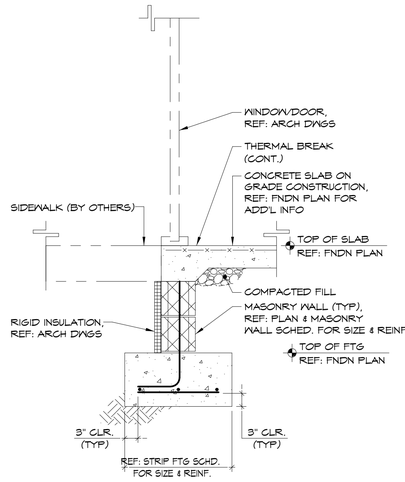

3 EXTERIOR FNDN WALL DETAIL

SCALE: 3/4"=1'-0"

JT ENGINEERING

Building Solutions

1321 Brunswick Ave, Lawrence, NJ 08648

161 Washington Street, 13th Floor, Suite 1375 Conshohocken, PA 19428

P: 609.303.0236
F: 609.303.0237
www.jt-pe.com

JASON C. TARANTINO

Jason Tarantino

Digitally signed by Jason Tarantino
Date: 2023.12.26 17:22:06 -05'00'

FLORIDA LICENSE: PE 94381

ISSUED FOR PERMIT

REVISIONS:

Mk	DATE:	REMARKS
1	12/08/23	ISSUED FOR PERMIT

PROJECT:

Proposed Building
Okeechobee (Shul)
FL-78 & Access Road
Okeechobee, Florida, 34978

ALL DRAWINGS AND WRITTEN MATERIALS APPEARING HEREIN CONSTITUTE ORIGINAL AND UNPUBLISHED WORK OF THE ENGINEER. THE REPRODUCTION OF THIS DRAWING FOR THE PURPOSE OF COPYING THIS WORK OR REVISING SAID DRAWING SHALL BE CONSIDERED A VIOLATION OF BOTH THE PROFESSIONAL CODE OF ETHICS AND A THEFT OF COMPANY ASSETS, BOTH OF WHICH SHALL BE PROSECUTED TO THE FULLEST EXTENT OF CURRENT STATUTES.

DRAWING TITLE:

FOUNDATION DETAILS

DRAFTED BY: NAR

REVIEWED BY: JCT

PROJECT NUMBER: 2318_05

DRAWING SCALE: AS NOTED

DRAWING NUMBER:

S201

ARCHIVED