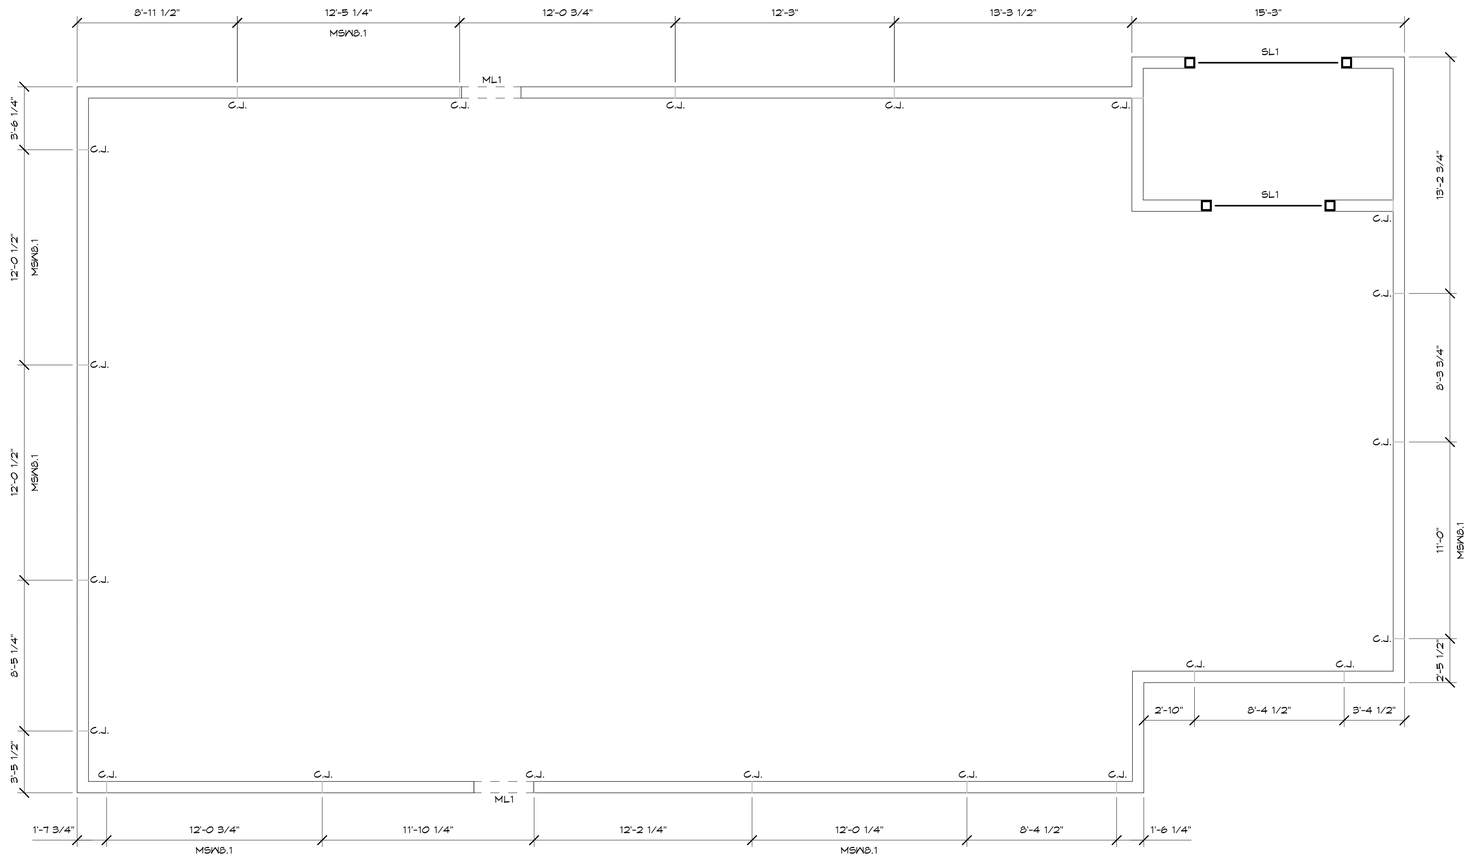



## MASONRY SHEAR WALL & CONTROL JOINT PLAN

SCALE: 1/4"=1'-0"

NOTES:

1. CONTROL JOINTS SHOWN ON PLAN ARE FOR LOAD BEARING AND SHEAR WALLS ONLY. NON LOAD BEARING MASONRY WALLS SHALL BE INSTALLED WITH CONTROL JOINTS, REFERENCE TYPICAL DETAILS ON S531 FOR LOCATION REQUIREMENTS.
2. REFERENCE ARCHITECTURAL DRAWINGS FOR CONTROL JOINT LOCATIONS FOR BRICK FACADES.
3. C.J. DENOTES MASONRY CONTROL JOINT. REFERENCE TYPICAL DETAILS ON S531 FOR REQUIRED CONSTRUCTION.

RISE | FL
architecture

ARCHITECT:

NYC OFFICE:
241 37TH STREET, SUITE 440
BROOKLYN, NEW YORK 11232
JEFF AKERMAN, RA
JEFF@RISEARCHITECTURE.COM
516-249-3746

NJ OFFICE:
36 AIRPORT RD SUITE 402
LAKEWOOD, NJ 08701
SHIMON GREENEBAUM, RA
SHIMON@RISEARCHITECTURE.COM
908-674-8717

FL OFFICE:
210 N UNIVERSITY DR SUITE 210
CORAL SPRINGS, FL 33071
SHIMON GREENEBAUM, RA
SHIMON@RISEARCHITECTURE.COM
908-674-8717

STRUCTURAL CONSULTANT:
JT ENGINEERING
BUILDING SOLUTIONS
1321 BRUNSWICK AVE,
Lawrence, NJ 08648
P: 609.303.0236
F: 609.303.0237
www.jt-pe.com

MEP CONSULTANT:

CIVIL CONSULTANT:

REVISIONS:

| NO. | DATE | DESCRIPTION |
|---|---|---|
| 1 | 12/13/23 | PERMIT |

CLIENT:

PROJECT NAME / LOCATION:
Okeechobee (Mikvah)
FL-78 & Access Road
Okeechobee, Florida, 34978

DRAWING TITLE:
MASONRY SHEAR WALL & CONTROL JOINT PLAN

EXAMINER'S SIGNATURE:

PROFESSIONAL SEAL:
Jason Tarantino
Digitally signed by Jason Tarantino
Date: 2024.04.19 12:43:58 -04'00'
JASON C. TARANTINO
FL LIC. NO.
PE 94381

SCALE: AS NOTED
DATE:
PROJECT NO. 2318_06

S103
DRAWING NO.

BARCODE

THE GENERAL CONTRACTOR SHALL CHECK AND VERIFY ALL DIMENSIONS AND REPORT ALL ERRORS AND OMISSIONS TO THE ARCHITECTS. DO NOT SCALE DRAWING. THE DRAWING SHALL NOT BE USED UNTIL SIGNED BY CONSULTANTS.

12/13/2023 12:34:41 PM