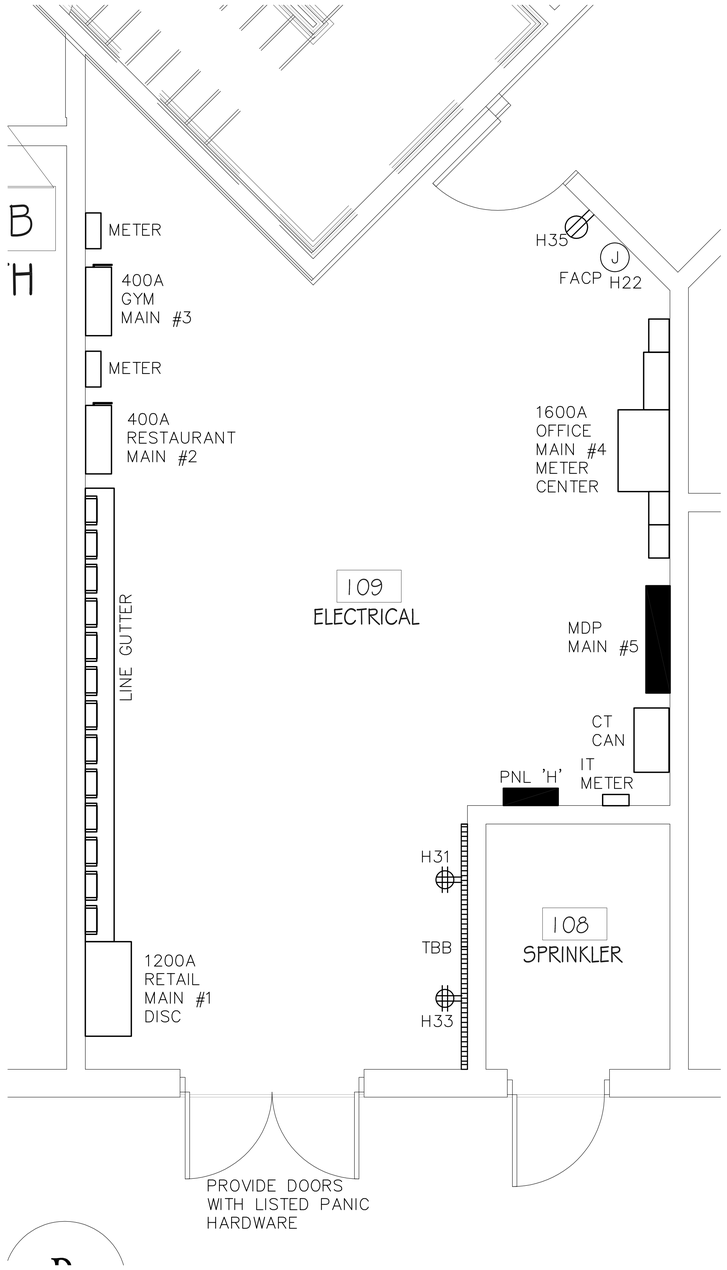


1 Level 1 - Enlarged Electrical Room Plan
1/2" = 1'-0"

RISE | FL
architecture

ARCHITECT:

NYC OFFICE:
241 37 TH STREET, SUITE 410
BROOKLYN, NEW YORK, 11232
JEFF AKERMAN, RA
JEFF@RISEARCHITECTURE.COM
516.249.3746

NJ OFFICE:
36 AIRPORT R, SUITE 400
LAWRENCEVILLE, NJ 08701
SHIMON GREENBAUM, RA
SHIMON@RISEARCHITECTURE.COM
908.674.8717

FL OFFICE:
210 N UNIVERSITY DR SUITE 210
CORAL SPRINGS, FL 33071
SHIMON GREENBAUM, RA
SHIMON@RISEARCHITECTURE.COM
908.674.8717

STRUCTURAL CONSULTANT:

MEP CONSULTANT:
DELTA G CONSULTING ENGINEERS, INC.
1800 Eller Drive, Suite 570
Fort Lauderdale, FL. 33316
(954) 527-1112
CA#00009181
PJT. MGR: STEPHEN BENDER, P.E.
PROJECT #: 23051-G

CIVIL CONSULTANT:

DESIGNER CONSULTANT:

REVISIONS:

NO.	DATE	DESCRIPTION

CLIENT:
CLIENT NAME

PROJECT NAME / LOCATION:
PROJECT NAME
PROJECT ADDRESS

DRAWING TITLE:
ENLARGED ELECTRICAL ROOM

EXAMINER'S SIGNATURE:

PROFESSIONAL SEAL:

Digitally signed by George SanJuan
Date: 2023.12.27 11:09:33 -05'00'

GEORGE SANJUAN, P.E.
FLORIDA LICENSE #46100

SCALE: AS SHOWN
DATE:
PROJECT NO.

DRAWING NO.
E201

BARCODE

THE GENERAL CONTRACTOR SHALL CHECK AND VERIFY ALL DIMENSIONS AND REPORT ALL ERRORS AND OMISSIONS TO THE ARCHITECTS. DO NOT SCALE DRAWING. THE DRAWING SHALL NOT BE USED UNTIL SIGNED BY CONSULTANTS.