
KEY NOTES

1. COMMERCIAL COMPACT ELECTRIC WATER HEATER, LOCHINVAR MODEL BWK1–030C, 480V, 30 KW, 3PH. SERVING POOL.
2. HEAVY DUTY ELECTRIC WATER HEATER RHEEM MODEL E85–45G, 480V, 45KW, 3PH. SERVING RESTROOMS AND SINKS.
3. FOR CONTINUATION REFER TO POOL CONSULTANT DRAWINGS

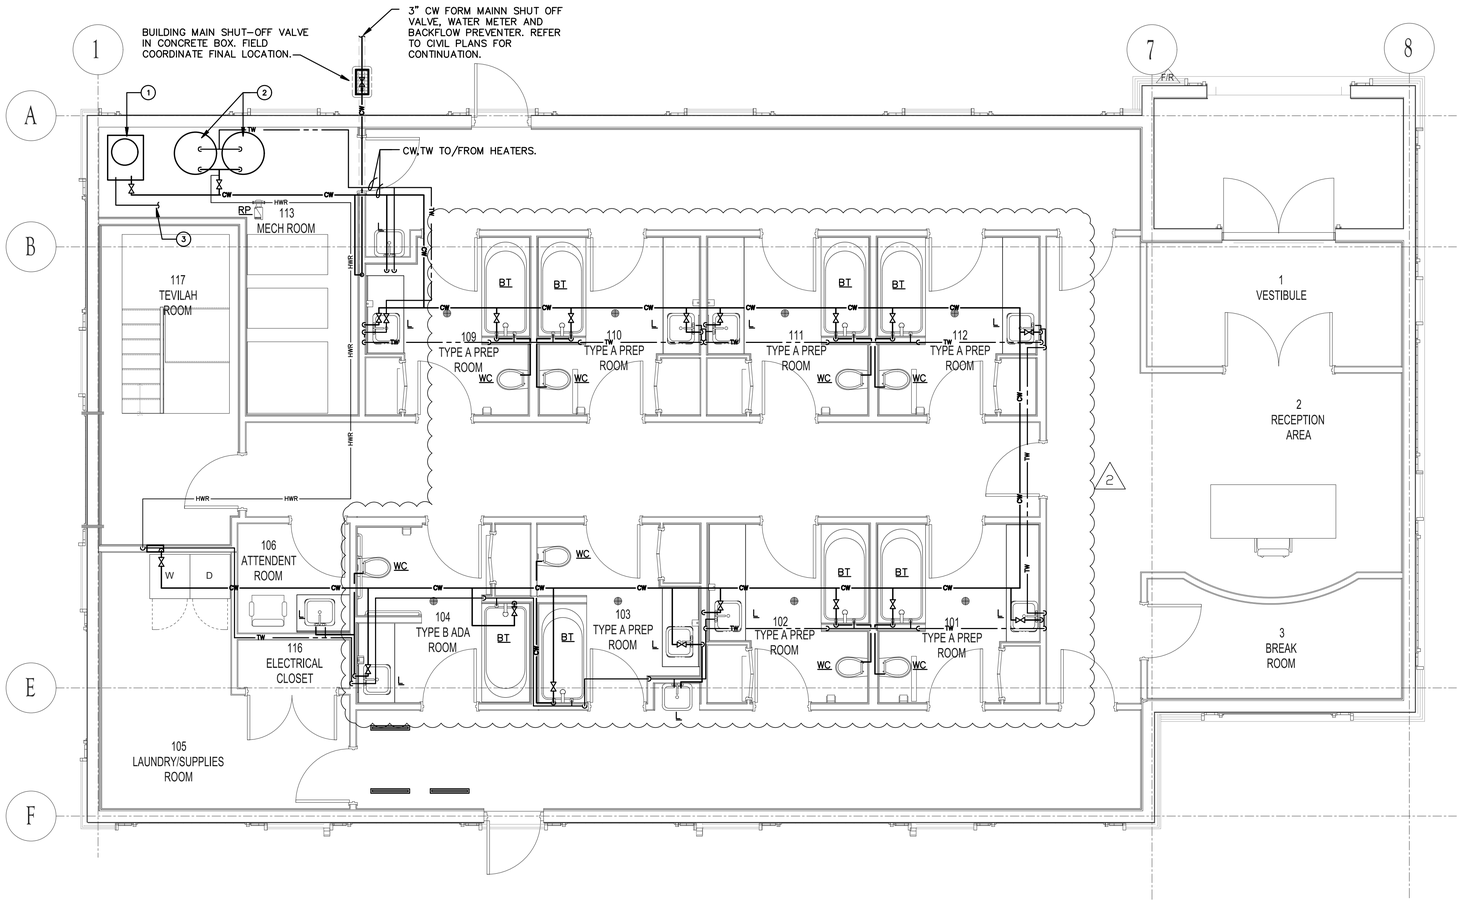

1 MIKVAH LEVEL - DOMESTIC WATER PLAN
1/4" = 1'-0"

RISE | FL
architecture

ARCHITECT:

NYC OFFICE
241 37TH STREET, SUITE 440
BROOKLYN, NEW YORK, 11232
JEFF AIERMAN, RA
JEFF@RISEARCHITECTURE.COM
516-249-3746

NJ OFFICE
36 AIRPORT RD SUITE 102
LAKEWOOD, NJ 08701
SHIMON@RISEARCHITECTURE.COM
908-674-8717

FL OFFICE
210 N UNIVERSITY DR SUITE 210
CORAL SPRINGS, FL 33071
SHIMON@RISEARCHITECTURE.COM
908-674-8717

STRUCTURAL CONSULTANT:

MEP CONSULTANT:
DELTA G CONSULTING ENGINEERS, INC.
1800 Eller Drive, Suite 570
Fort Lauderdale, FL. 33316
(954) 527-1112
CA#0000181
P.E. MGR: IGOR LONCAREVIC
PROJECT #: 23001S-D
(Okeechobee Mikvah)
Digitally signed by George Sanjuan
Date: 2024.09.05 11:13:15 -04'00'

CIVIL CONSULTANT:

REVISIONS:

NO.	DATE	DESCRIPTION
2	6-13-2024	COORDINATION

CLIENT:
CLIENT NAME

PROJECT NAME / LOCATION:
MIKVAH
OKEECHOBEE, FL

DRAWING TITLE:
MIKVAH LEVEL
DOMESTIC WATER PLAN

EXAMINER'S SIGNATURE:

PROFESSIONAL SEAL:

GEORGE SANJUAN, P.E.
FLORIDA LICENSE #66100

SCALE: 1/4" = 1'-0"

DATE:

PROJECT NO:

DRAWING NO: P101
06

BARCODE:

THE GENERAL CONTRACTOR SHALL CHECK AND VERIFY ALL DIMENSIONS AND REPORT ALL ERRORS AND OMISSIONS TO THE ARCHITECTS. DO NOT SCALE DRAWING. THE DRAWING SHALL NOT BE USED UNTIL SIGNED BY CONSULTANTS.

7/25/2023 2:53:09 PM