
27182 fl-78 Okeechobee FL 34974
Park tract 6

Transformer number
6-2652-0995-0-6

RISER DIAGRAM

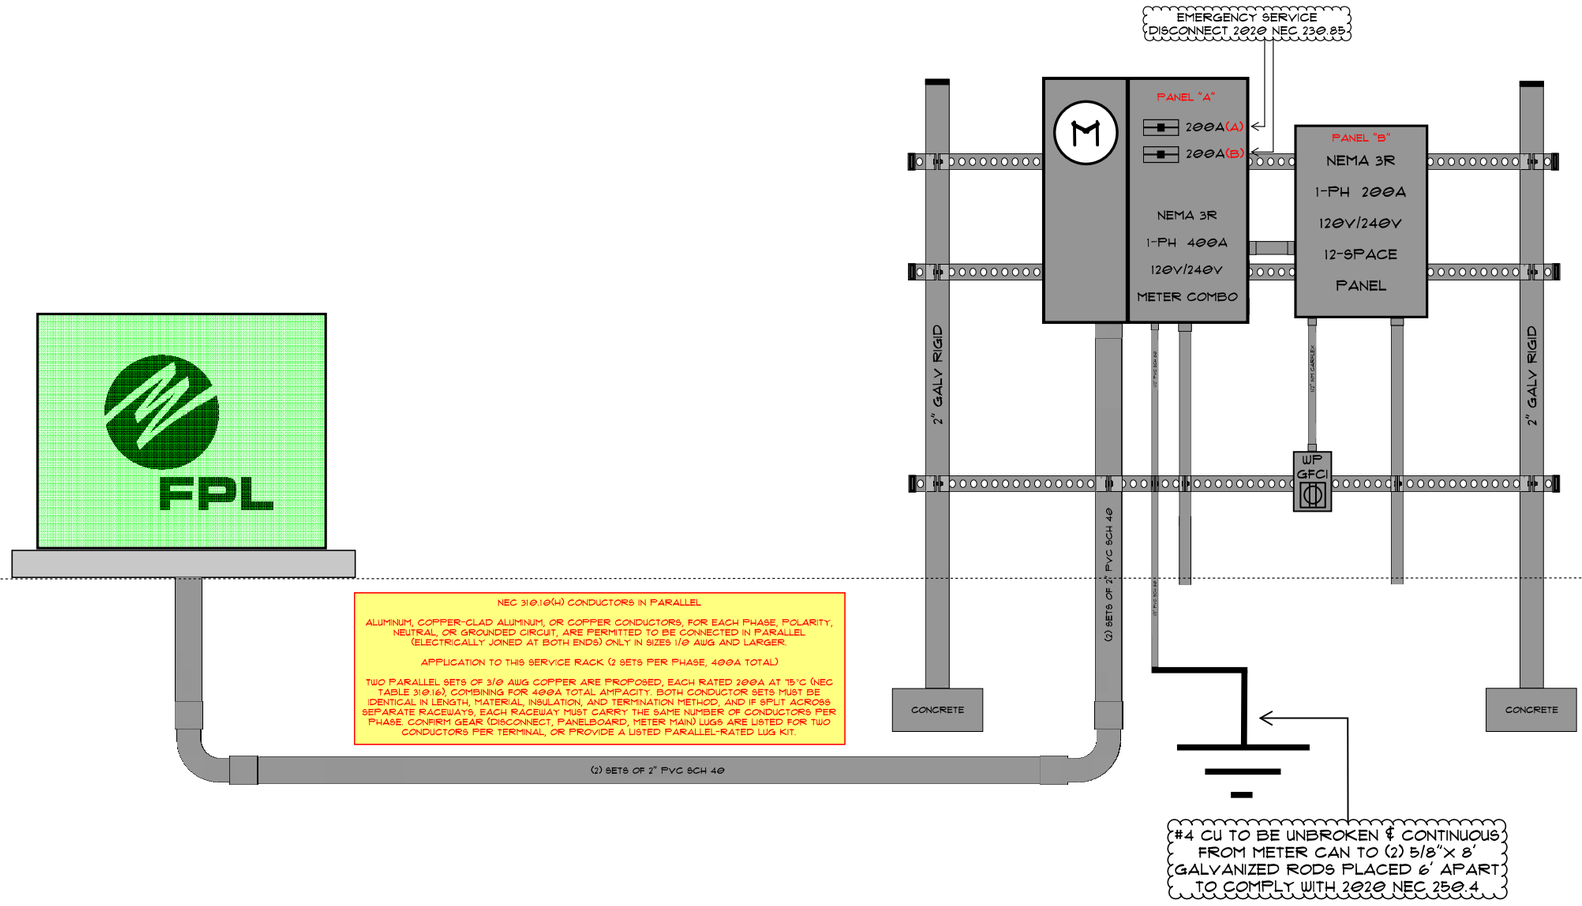

PANEL SCHEDULES

JOB:LAKEFRONT ESTATES			MAIN:LUG			AMPS MAX RATING:400A			MAX AIC RATING:N/A
PANEL:NEMA 3R EXT.			PHASE:SINGLE			MOUNTING:SURFACE			SPACES:8
VOLTAGE:120/240V			FEEDER SCHEDULE: (3) 3/0 CU, (1) #6 CU GREEN IN 2" PVC CONDUIT						
200 AMP PANEL "A" SCHEDULE									
WIRE	TRIP	POLE	DESCRIPTION	CIR	CIR	DESCRIPTION	POLE	TRIP	WIRE
12 CU	20	1	LIGHTING	1	2	FUTURE 240V			
			FUTURE 120V	3	4				
			FUTURE 120V	5	6	FUTURE 120V			
			FUTURE 120V	7	8				

JOB:LAKEFRONT ESTATES			MAIN:LUG			AMPS MAX RATING:200A			MAX AIC RATING:N/A
PANEL:NEMA 3R EXT.			PHASE:SINGLE			MOUNTING:SURFACE			SPACES:12
VOLTAGE:120/240V			FEEDER SCHEDULE: (3) 3/0 CU, (1) #6 CU GREEN IN 2" PVC CONDUIT						
200 AMP PANEL "B" SCHEDULE									
WIRE	TRIP	POLE	DESCRIPTION	CIR	CIR	DESCRIPTION	POLE	TRIP	WIRE
12 CU	20	1	LIGHTING	1	2	FUTURE 240V			
12 CU	20	1	GFCI OUTLET	3	4				
			FUTURE 120V	5	6	FUTURE 120V			
			FUTURE 120V	7	8	FUTURE 120V			
			FUTURE 120V	9	10	FUTURE 120V			
			FUTURE 120V	11	12				

REDLINE ELECTRIC

RED LINE ELECTRICAL SERVICES
LICENSE #:EC13008270
PHONE: (561)400-3836
4054 NE SKYLINE DR
JENSEN BEACH, FL 34957

PROJECT: LAKEFRONT ESTATES

CLIENT: AMBOY BUILDERS

DESCRIPTION: 400A SERVICE RISER FOR PARK

DATE	#	REVISION