

FIRE-TRUCK VEHICLE PATH
SCALE 1" = 50'

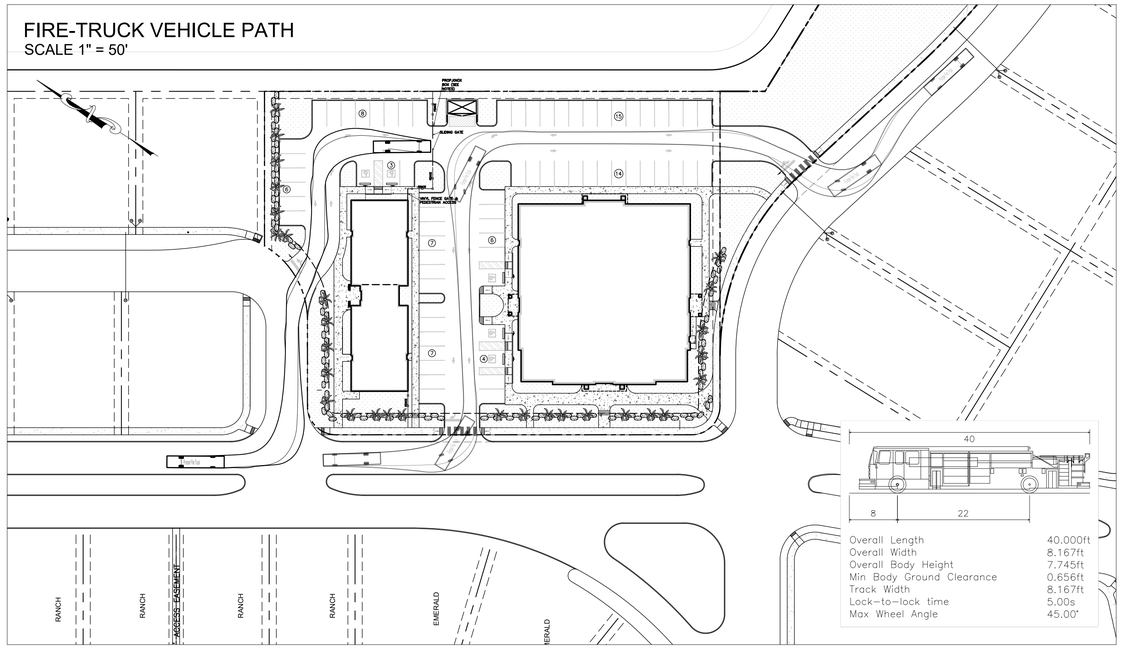

Overall Length	40.000ft
Overall Width	8.167ft
Overall Body Height	7.745ft
Min Body Ground Clearance	0.656ft
Track Width	8.167ft
Lock-to-lock time	5.00s
Max Wheel Angle	45.00°

GRAPHIC SCALE
50 0 25 50 100 200
(IN FEET)
1 inch = 50 ft.


GARBAGE-TRUCK VEHICLE PATH
SCALE 1" = 40'

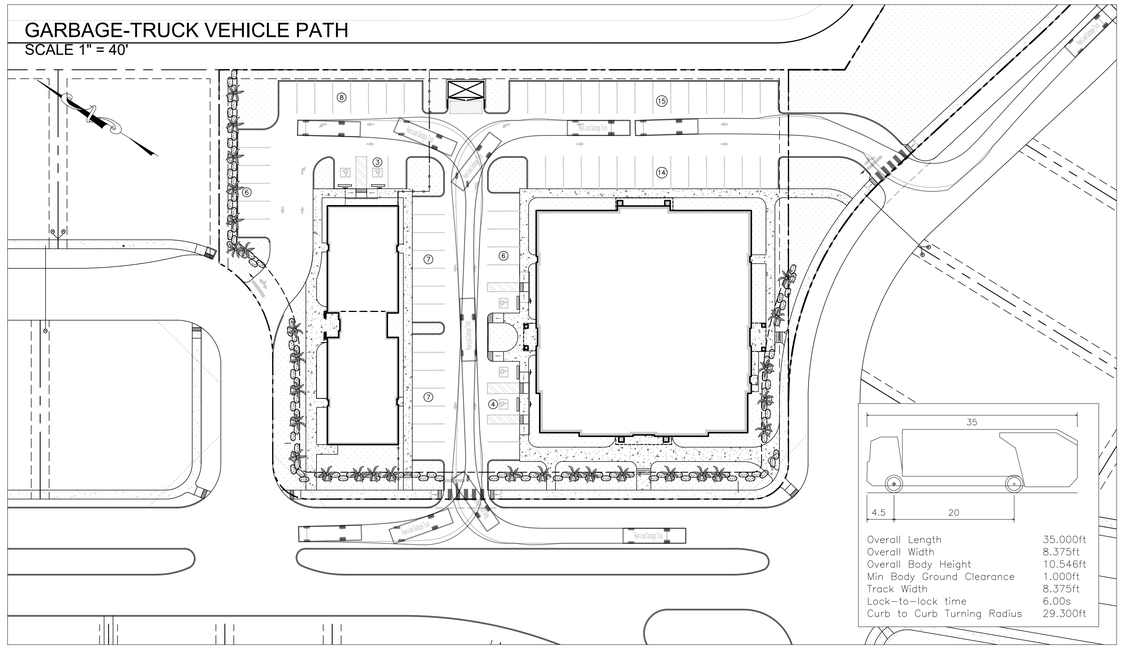

Overall Length	35.000ft
Overall Width	8.375ft
Overall Body Height	10.546ft
Min Body Ground Clearance	1.000ft
Track Width	8.375ft
Lock-to-lock time	6.00s
Curb to Curb Turning Radius	29.300ft

GRAPHIC SCALE
40 0 20 40 80 160
(IN FEET)
1 inch = 40 ft.

CIRCULATION PLAN: ADA ACCESSIBLE PEDESTRIAN PATHS
SCALE 1" = 40'

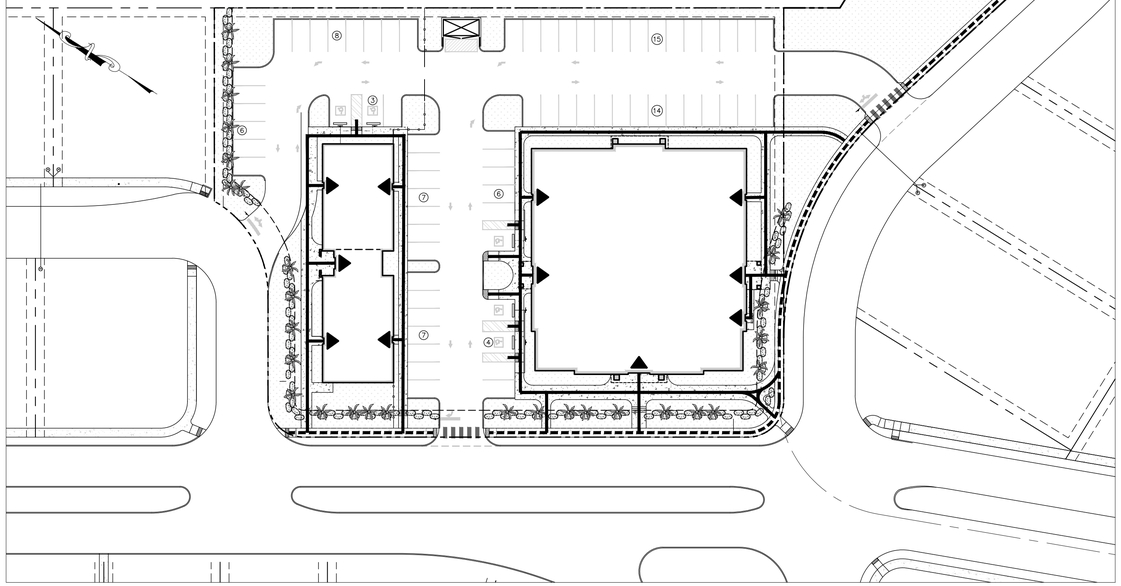

GRAPHIC SCALE
40 0 20 40 80 160
(IN FEET)
1 inch = 40 ft.

CIRCULATION PLAN LEGEND
- BUILDING ENTRANCES
- INTERNAL PEDESTRIAN CIRCULATION
- EXTERNAL PEDESTRIAN CIRCULATION
- CROSSWALKS

DATE	DESCRIPTION	ENGINEER	CAD
4/20/26	REVISED GRADING PER FDOT MODIFICATIONS	TL	PDC
1/08/26	REVISED PER WWTP SITE	TL	GL
8/29/23	REVISED PER CONTRACTOR COMMENTS	TL	PDC/JQ
8/2/23	REVISED WETLAND GRADIENT AND IMPERMEABLE BARRIERS COMMENTS	TL	PDC
7/5/23	REVISED PER SFWMD LETTER COMMENTS DATED 6/26/23	TL	PDC/CC
4/25/23	REVISED AS PER COUNTY LETTER DATED 4/25/23	SLD	JCS/AA

THIS DOCUMENT, TOGETHER WITH THE CONCEPTS AND DESIGNS PRESENTED HEREIN, AS AN INSTRUMENT OF SERVICE, IS INTENDED ONLY FOR THE SPECIFIC PURPOSE AND CLIENT FOR WHICH IT WAS PREPARED. REUSE OF AND IMPROPER RELIANCE ON THIS DOCUMENT WITHOUT WRITTEN AUTHORIZATION AND ADOPTION BY STEVEN L. DOBBS, P.E., SHALL BE WITHOUT LIABILITY TO NEWLINES ENGINEERING & SURVEY AND STEVEN L. DOBBS ENGINEERING, LLC.

TRAFFIC CIRCULATION PLAN

PHASE 1 - 1.1 SHUL #1 & MIKVAH
LYING IN SEC 35, TOWNSHIP 38 SOUTH, RANGE 34, GLADES COUNTY, FLORIDA

NEWLINES LAND CONSULTANTS
STEVEN L. DOBBS, P.E.
FLORIDA CERTIFICATE OF AUTHORIZATION NO. 00029206
STEVEN L. DOBBS ENGINEERING, LLC
1062 JAKES WAY OKEECHOBEE, FL 34974, PHONE (863) 824-7644

PROJECT No.	21534
DRAWN BY	YB/MB
SCALE	AS SHOWN
DATE	4/28/2026
SHEET No.	8 OF 21

Z:\2021\21534-Steven Dobbs- Harvey Estates\CAD (2)\04-COMMERCIAL\1.1 SHUL AND MIKVAH\1.1 COMMERCIAL SHEET.DWG 2026-04-28