
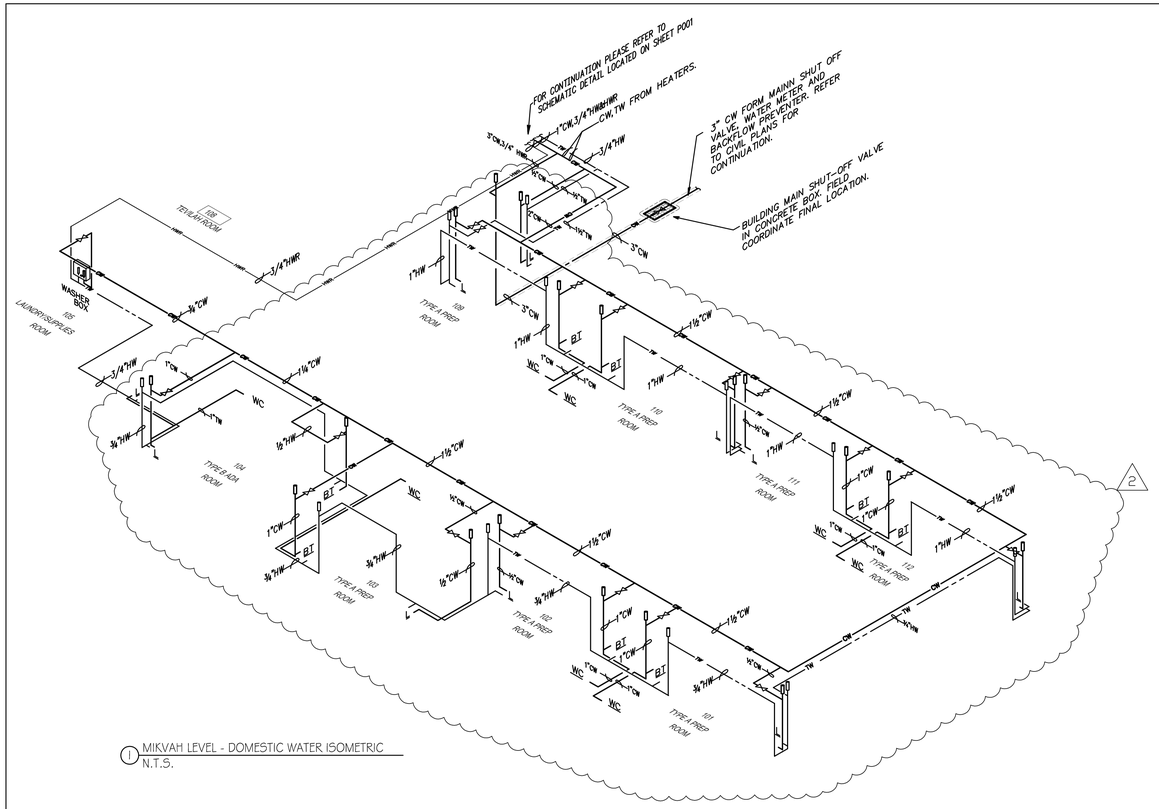


1 MIKVAH LEVEL - DOMESTIC WATER ISOMETRIC
N.T.S.

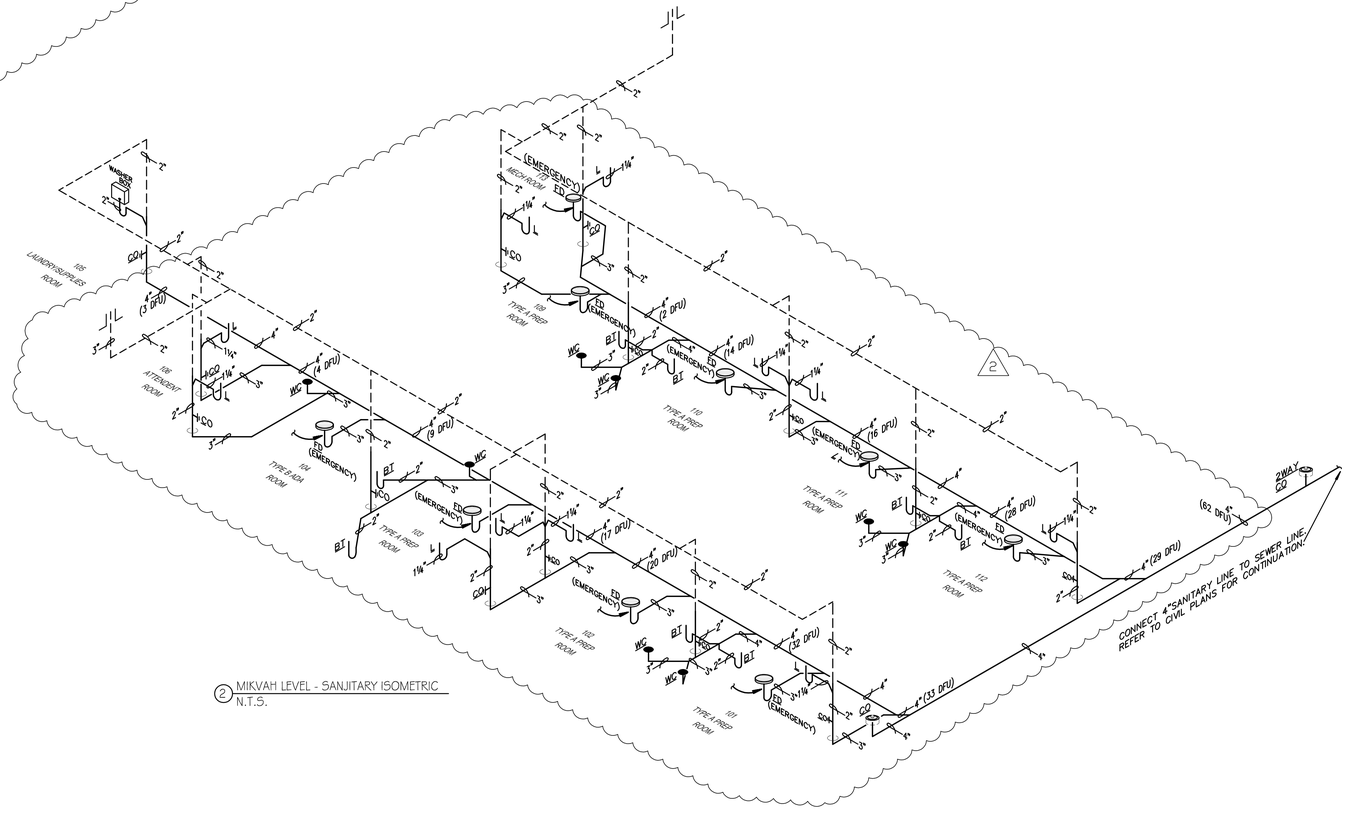

2 MIKVAH LEVEL - SANJITARY ISOMETRIC
N.T.S.

RISE | FL
architecture

ARCHITECT:

NYC OFFICE:
241 37 TH STREET, SUITE 440
BROOKLYN, NEW YORK, 11232
JEFF AKERMAN, RA
JEFF@RISEARCHITECTURE.COM
516-249-3746

NJ OFFICE:
36 AIRPORT RD SUITE 402
LAKEWOOD, NJ 08701
SHIMON GREENEBAUM, RA
SHIMON@RISEARCHITECTURE.COM
908-674-8717

FL OFFICE:
210 N UNIVERSITY DR SUITE 210
CORAL SPRINGS, FL 33071
SHIMON GREENEBAUM, RA
SHIMON@RISEARCHITECTURE.COM
908-674-8717

STRUCTURAL CONSULTANT:

MEP CONSULTANT:
DELTA G CONSULTING ENGINEERS, INC.
1600 Eller Drive, Suite 570
Fort Lauderdale, FL, 33316
(954) 527-1112
CA#00009181
PETE MGR: IGOR LONDARES,PE
PROJECT #: 23007.5.0
(Okeechobee Mikvah)
Digitally signed by George San Juan
Date: 2024.09.20 11:21:59 -04'00'

CIVIL CONSULTANT:

REVISIONS:

NO.	DATE	DESCRIPTION
1	3-29-2024	RESPONSE TO COMMENTS
2	6-13-2024	COORDINATION

CLIENT:
CLIENT NAME

PROJECT NAME / LOCATION:
MIKVAH
OKEECHOBEE, FL

DRAWING TITLE:
MIKVAH LEVEL
PLUMBING ISOMETRICS

EXAMINER'S SIGNATURE:

PROFESSIONAL SEAL:

GEORGE SANJUAN P.E.
FLORIDA LICENSE #66100

SCALE: 1/4" = 1'-0"

DATE:

PROJECT NO:

P104

DRAWING NO:
06

BARCODE:

THE GENERAL CONTRACTOR SHALL CHECK AND VERIFY ALL DIMENSIONS AND REPORT ALL ERRORS AND OMISSIONS TO THE ARCHITECTS. DO NOT SCALE DRAWING. THE DRAWING SHALL NOT BE USED UNTIL SIGNED BY CONSULTANTS.

7/25/2023 2:53:09 PM