
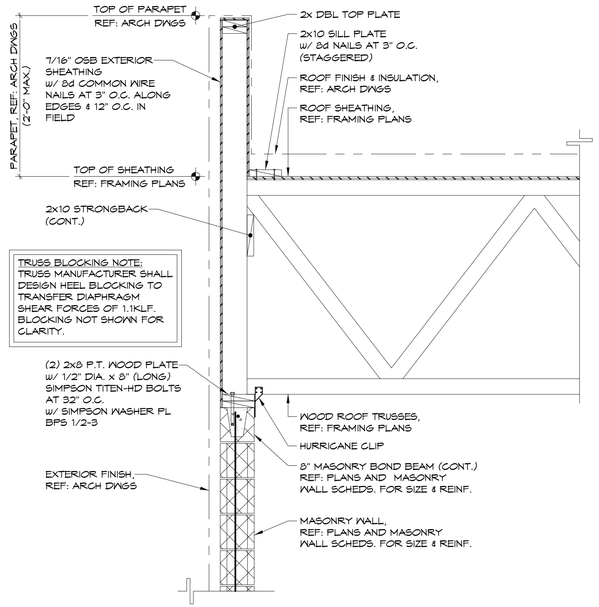



1 EXTERIOR ROOF FRAMING DETAIL (PERPENDICULAR FRAMING)

SCALE: 3/4"=1'-0"

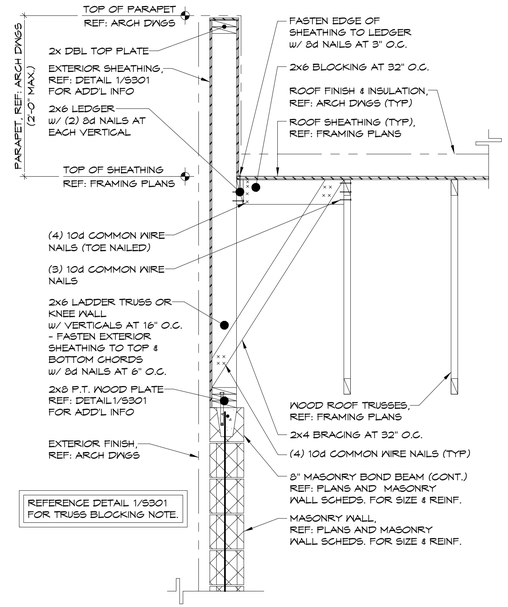


2 EXTERIOR ROOF FRAMING DETAIL (PARALLEL FRAMING)

SCALE: 3/4"=1'-0"

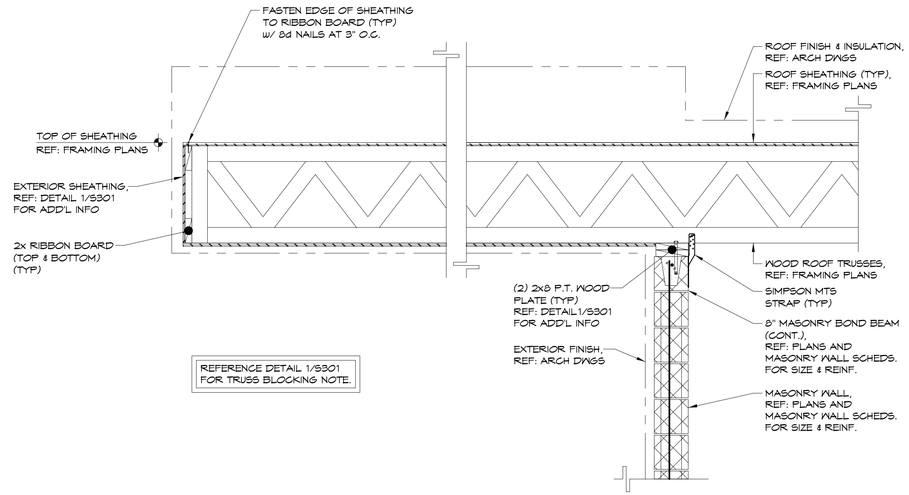


3 ROOF FRAMING DETAIL AT ENTRANCE

SCALE: 3/4"=1'-0"

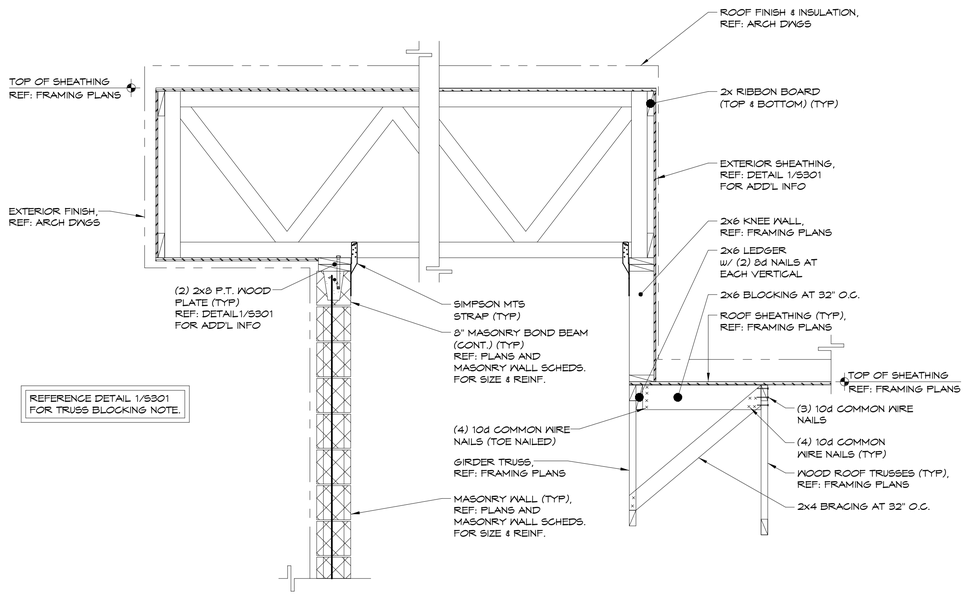


4 ROOF FRAMING DETAIL AT ENTRANCE

SCALE: 3/4"=1'-0"

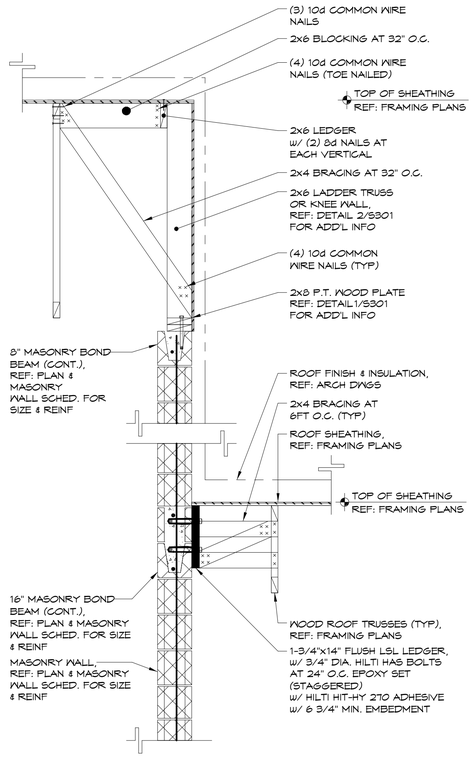

5 ROOF FRAMING DETAIL AT ROOF STEP

SCALE: 3/4"=1'-0"

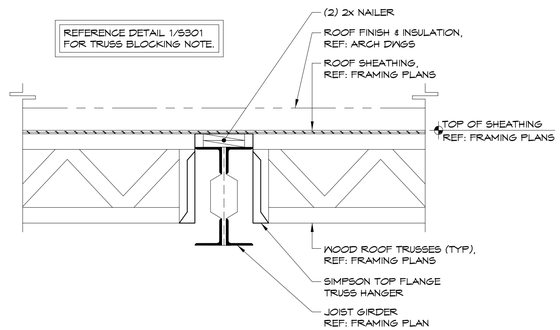

6 TRUSS AND JOIST CONNECTION

SCALE: 3/4"=1'-0"

JT ENGINEERING
Building Solutions
1321 Brunswick Ave, Lawrence, NJ 08648
161 Washington Street, 13th Floor, Suite 1375 Conshohocken, PA 19428
P: 609.303.0236
F: 609.303.0237
www.jt-pe.com

JASON C. TARANTINO
Jason Tarantino
Digitally signed by Jason Tarantino Date: 2023.12.26 17:22:46 -05'00'
FLORIDA LICENSE: PE 94381

ISSUED FOR PERMIT

REVISIONS:

Mk	DATE:	REMARKS
1	12/08/23	ISSUED FOR PERMIT

PROJECT:
Proposed Building
Okeechobee (Shul)
FL-78 & Access Road
Okeechobee, Florida, 34978

ALL DRAWINGS AND WRITTEN MATERIALS APPEARING HEREIN CONSTITUTE ORIGINAL AND UNPUBLISHED WORK OF THE ENGINEER. THE REPRODUCTION OF THIS DRAWING FOR THE PURPOSE OF COPYING THIS WORK OR REVISING SAID DRAWING SHALL BE CONSIDERED A VIOLATION OF BOTH THE PROFESSIONAL CODE OF ETHICS AND A THEFT OF COMPANY ASSETS, BOTH OF WHICH SHALL BE PROSECUTED TO THE FULLEST EXTENT OF CURRENT STATUTES.

DRAWING TITLE:
ROOF FRAMING DETAILS

DRAFTED BY: NAR
REVIEWED BY: JCT
PROJECT NUMBER: 2318_05
DRAWING SCALE: AS NOTED
DRAWING NUMBER:
S301

All dimensions