
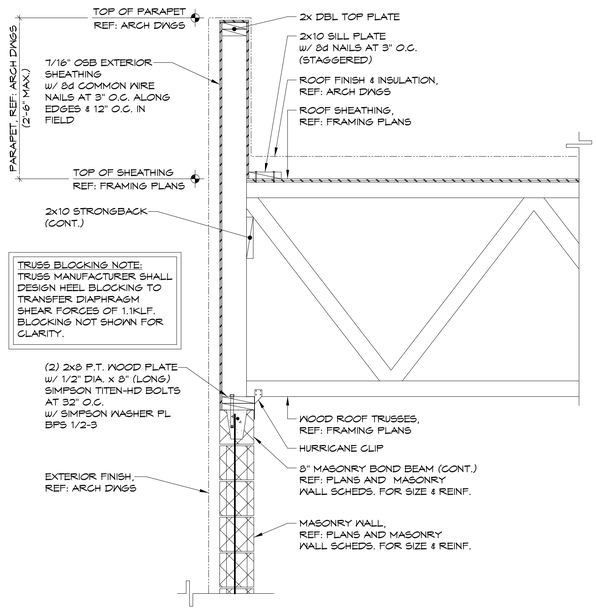



1 EXTERIOR ROOF FRAMING DETAIL (PERPENDICULAR FRAMING)

SCALE: 3/4"=1'-0"

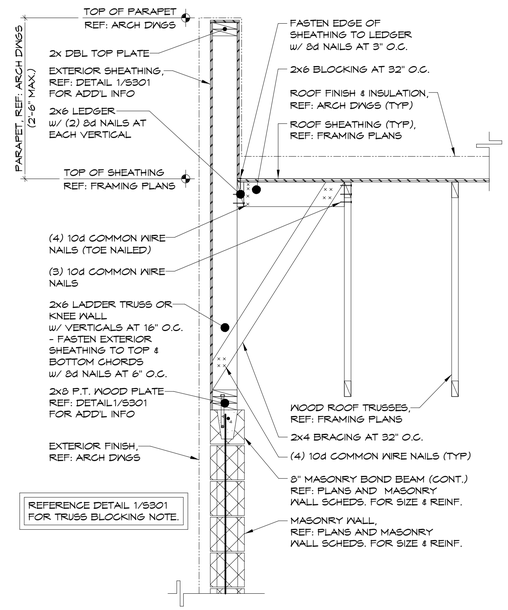


2 EXTERIOR ROOF FRAMING DETAIL (PARALLEL FRAMING)

SCALE: 3/4"=1'-0"

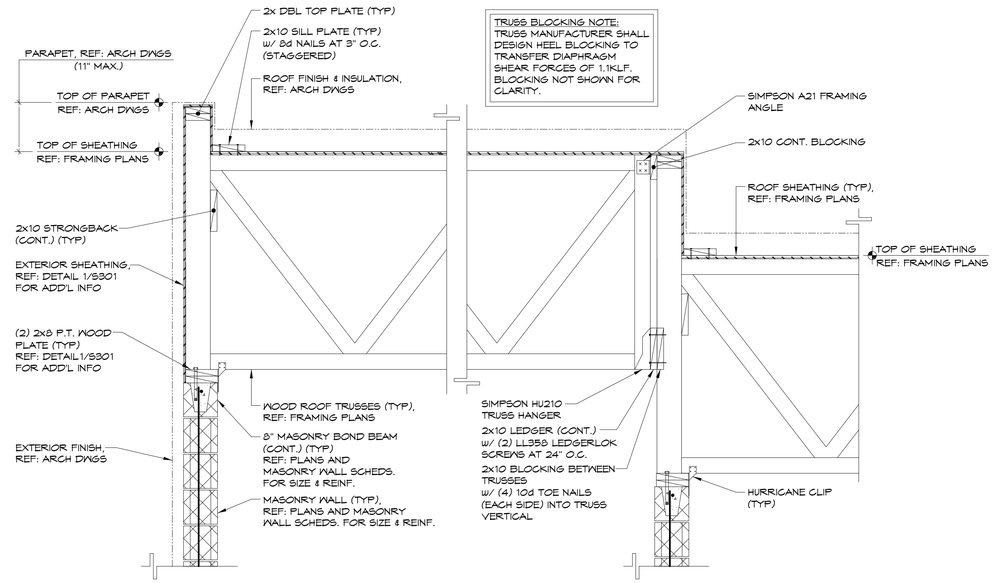


3 ROOF FRAMING DETAIL AT ENTRANCE

SCALE: 3/4"=1'-0"

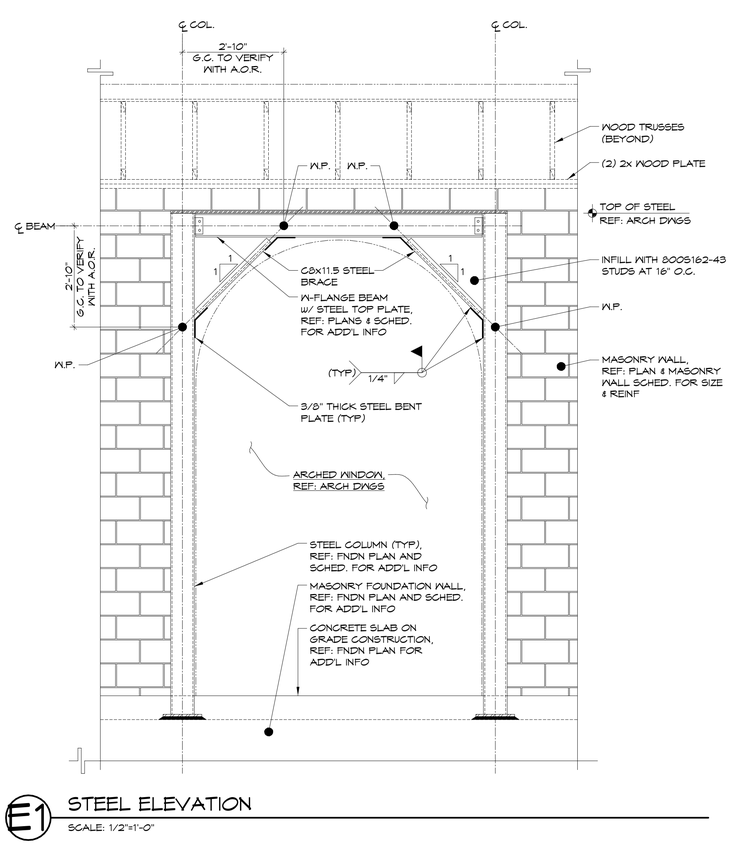

E1 STEEL ELEVATION

SCALE: 1/2"=1'-0"

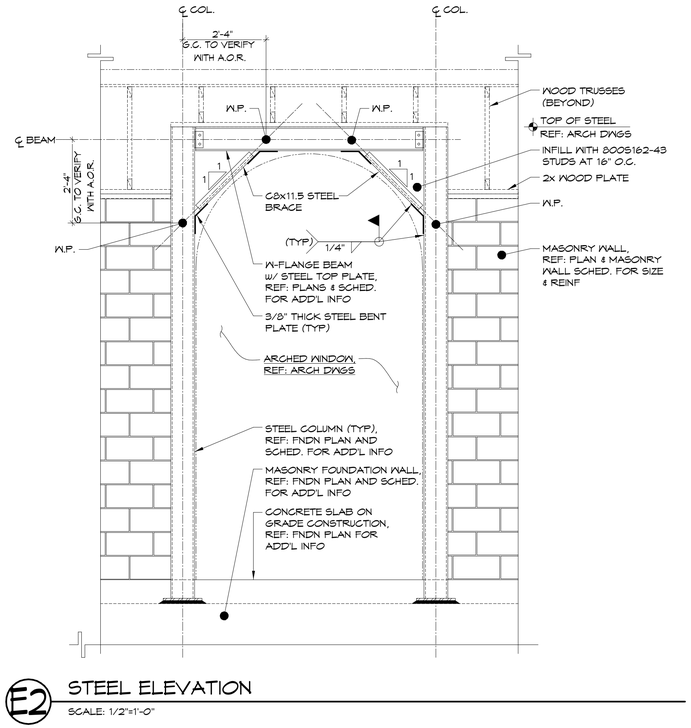

E2 STEEL ELEVATION

SCALE: 1/2"=1'-0"

RISE | FL architecture

ARCHITECT:

NYC OFFICE:
241 37TH STREET, SUITE 440
BROOKLYN, NEW YORK 11232
JEFF AKERMAN, RA
JEFF@RISEARCHITECTURE.COM
516-249-3746

NJ OFFICE:
36 AIRPORT RD SUITE 402
LAKEWOOD, NJ 08701
SHIMON GREENEBAUM, RA
SHIMON@RISEARCHITECTURE.COM
908-674-8717

FL OFFICE:
210 N UNIVERSITY DR SUITE 210
CORAL SPRINGS, FL 33071
SHIMON GREENEBAUM, RA
SHIMON@RISEARCHITECTURE.COM
908-674-8717

STRUCTURAL CONSULTANT:

JT ENGINEERING
BUILDING SOLUTIONS
1321 BRUNSWICK AVE.
Lawrence, NJ 08648
P: 609.303.0236
F: 609.303.0237
www.jt-pe.com

MEP CONSULTANT:

CIVIL CONSULTANT:

REVISIONS:

NO.	DATE	DESCRIPTION
1	12/13/23	PERMIT

CLIENT:

PROJECT NAME / LOCATION:

Okeechobee (Mikvah)
FL-78 & Access Road
Okeechobee, Florida, 34978

DRAWING TITLE:

FRAMING DETAILS

EXAMINER'S SIGNATURE:

PROFESSIONAL SEAL:

Jason Tarantino

Digitally signed by Jason Tarantino
Date: 2024.04.19 12:45:57 -04'00'

JASON C. TARANTINO
FL LIC. NO.
PE 94381

SCALE: AS NOTED

DATE:

PROJECT NO.: 2318_06

DRAWING NO.:

S301

BARCODE

THE GENERAL CONTRACTOR SHALL CHECK AND VERIFY ALL DIMENSIONS AND REPORT ALL ERRORS AND OMISSIONS TO THE ARCHITECTS. DO NOT SCALE DRAWING. THE DRAWING SHALL NOT BE USED UNTIL SIGNED BY CONSULTANTS.

12/13/2023 12:34:42 PM