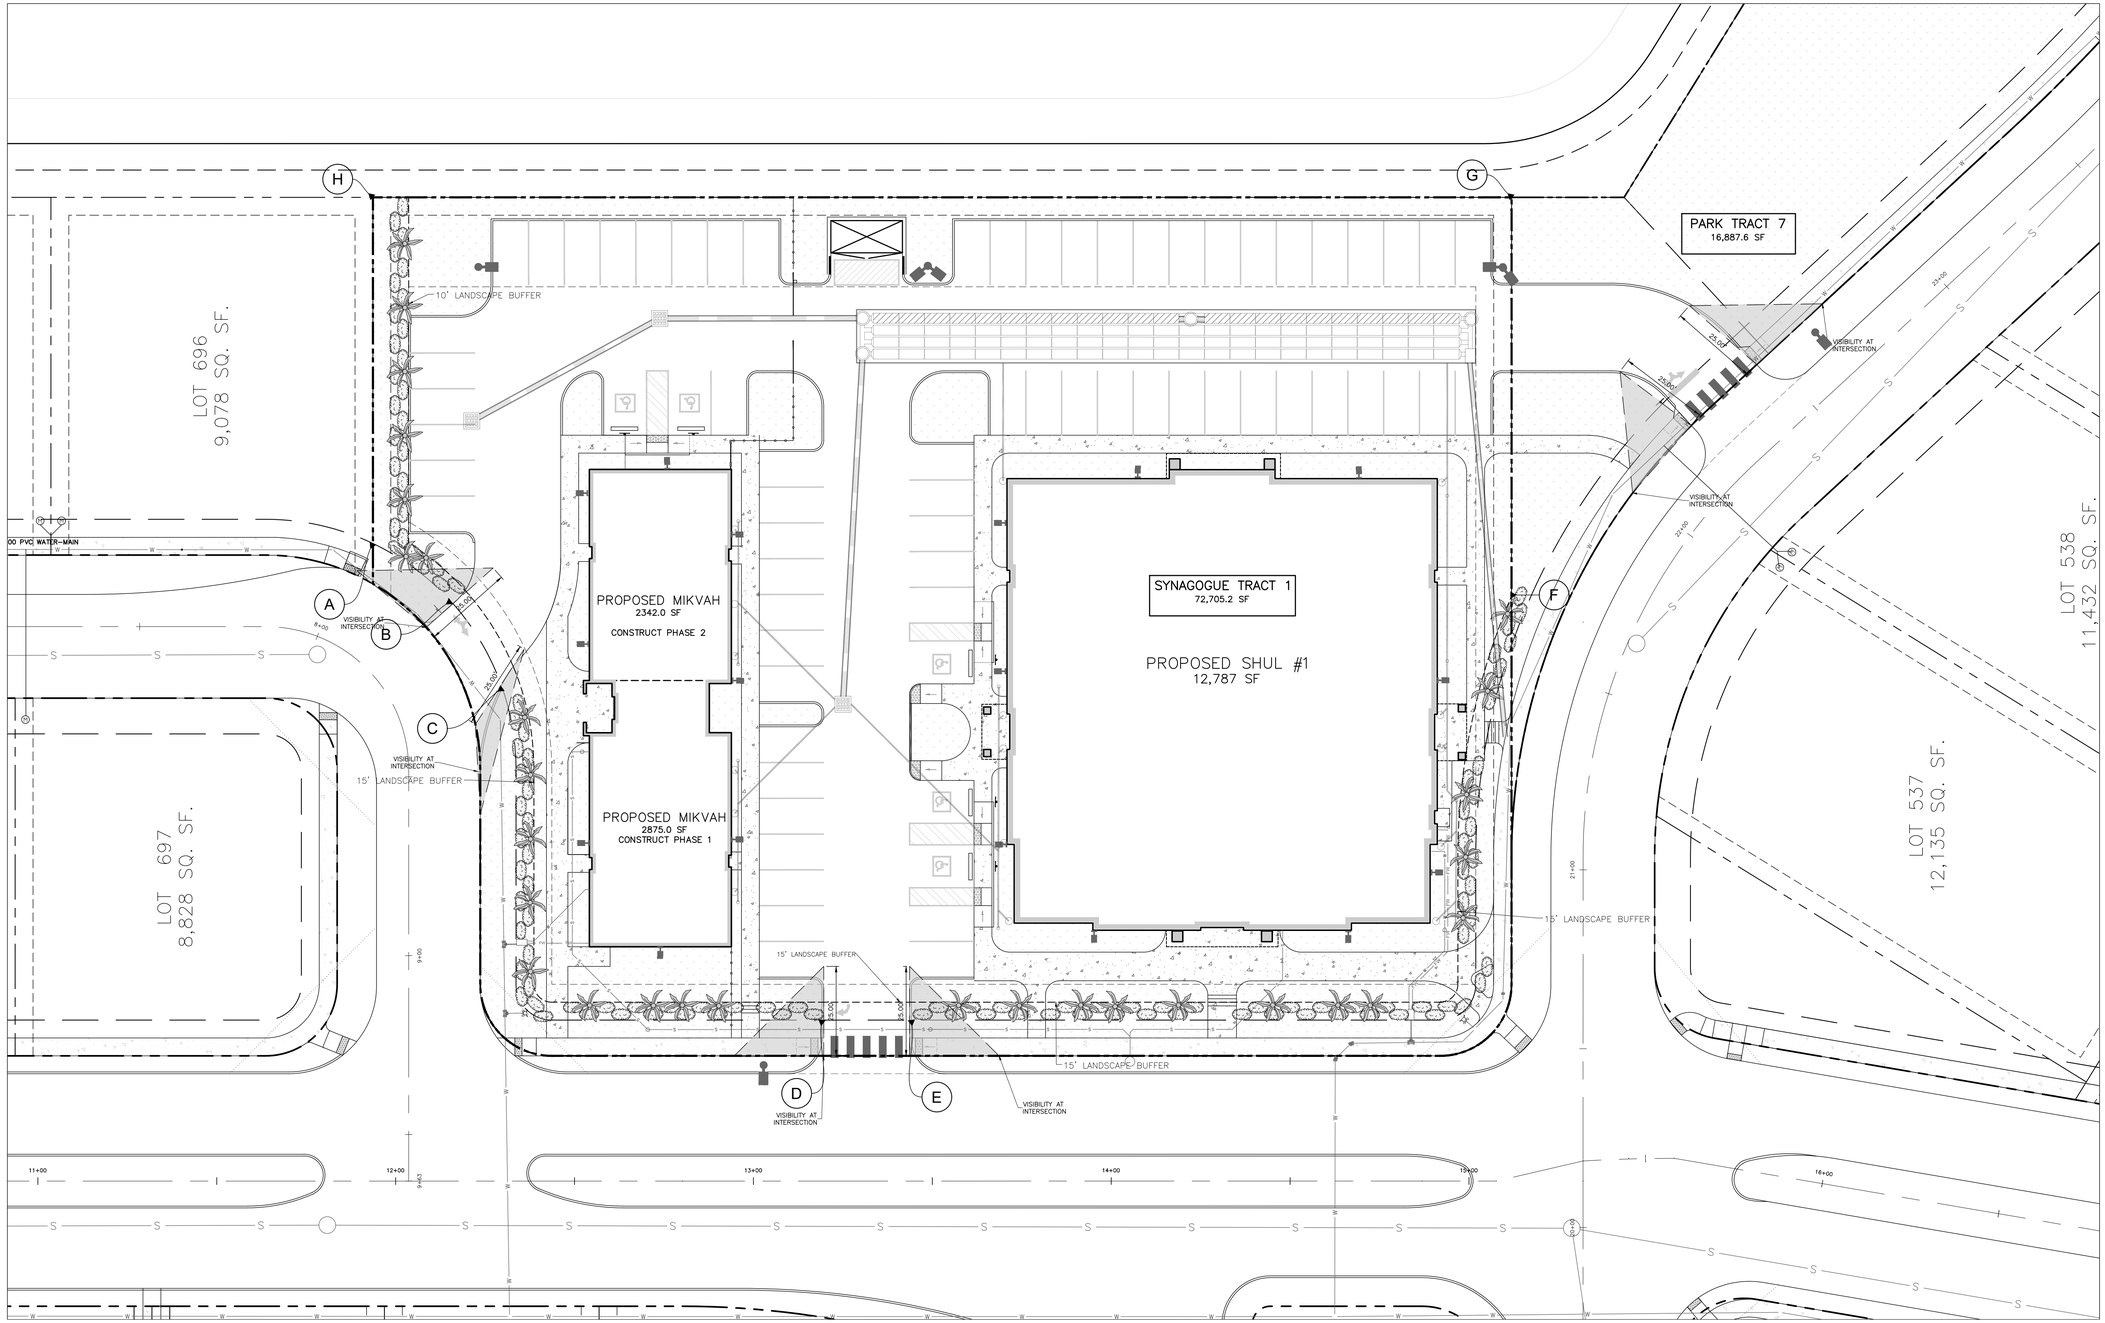


PLANTING LIST		
QUANT.	SYMBOL	DESCRIPTION
29		TREE
120		HEDGE

NOTE:

REFER TO LANDSCAPING NOTES & DETAILS SHEET FOR MORE INFORMATION

LANDSCAPING CALCULATION: SHUL & MIKVAH

SEGMENT	AREA SQFT	LENGTH FT	PROP. USE	ABUTTING	BUFFER TYPE	MIN WIDTH FT	TREES REQUIRED	SHRUBS REQUIRED	WALL
A - B	405	27	PUB	ROW	D	15	2	HEDGE	NO
B - C	-	47	PUB	ROW	-	-	-	-	-
C - D	2595	173	PUB	ROW	D	15	9	HEDGE	NO
D - E	-	45	PUB	ROW	-	-	-	-	-
E -F	3870	258	PUB	ROW	D	15	13	HEDGE	NO
F - G	-	111	PUB	AG	-	-	-	-	-
G - H	-	318	PUB	AG	-	-	-	-	-
H - A	950	95	PUB	SF	B	10	5	HEDGE	NO
Total Requirec	**7820**						**29**		
Total Providec	**7820**						**29**		

GRAPHIC SCALE

20 0 10 20 40 80

(IN FEET)

1 inch = 20 ft.

CALL 48 HOURS BEFORE YOU DIG IN FLORIDA, IT'S THE LAW

Sunshine State One Call 811 of Florida, Inc.

DATE	DESCRIPTION	ENGINEER	CAD
4/20/26	REVISED GRADING PER FDOT MODIFICATIONS	TL	PDC
1/08/26	REVISED PER WWTP SITE	TL	GL
8/29/23	REVISED PER CONTRACTOR COMMENTS	TL	PDC/JQ
8/2/23	REVISED WETLAND GRADIENT AND IMPERMEABLE BARRIERS COMMENTS	TL	PDC
7/5/23	REVISED PER SFWMD LETTER COMMENTS DATED 6/26/23	TL	PDC/CC
4/25/23	REVISED AS PER COUNTY LETTER DATED 4/25/23	SLD	JCS/AA

THIS DOCUMENT, TOGETHER WITH THE CONCEPTS AND DESIGNS PRESENTED HEREIN, AS AN INSTRUMENT OF SERVICE, IS INTENDED ONLY FOR THE SPECIFIC PURPOSE AND CLIENT FOR WHICH IT WAS PREPARED. REUSE OF AND IMPROPER RELIANCE ON THIS DOCUMENT WITHOUT WRITTEN AUTHORIZATION AND ADOPTION BY STEVEN L. DOBBS, P.E., SHALL BE WITHOUT LIABILITY TO NEWLINES ENGINEERING & SURVEY AND STEVEN L. DOBBS ENGINEERING, LLC.

LANDSCAPING PLAN

PHASE 1 - 1.1 SHUL #1 & MIKVAH

LYING IN SEC 35, TOWNSHIP 38 SOUTH, RANGE 34, GLADES COUNTY, FLORIDA

NEWLINES LAND CONSULTANTS

STEVEN L. DOBBS, P.E.

FLORIDA CERTIFICATE OF AUTHORIZATION NO. 00029206

STEVEN L. DOBBS ENGINEERING, LLC

1062 JAKES WAY OKEECHOBEE, FL 34974, PHONE (863) 824-7644

PROJECT No.	21534
DRAWN BY	YB/MB
SCALE	1" = 20'
DATE	4/28/2026
SHEET No.	7 OF 21

Z:\2021\21534-Steven Dobbs- Harvey Estates\CAD (2)\04-COMMERCIAL\1.1 SHUL AND MIKVAH\1.1 COMMERICAL SHEET.DWG 2026-04-28