
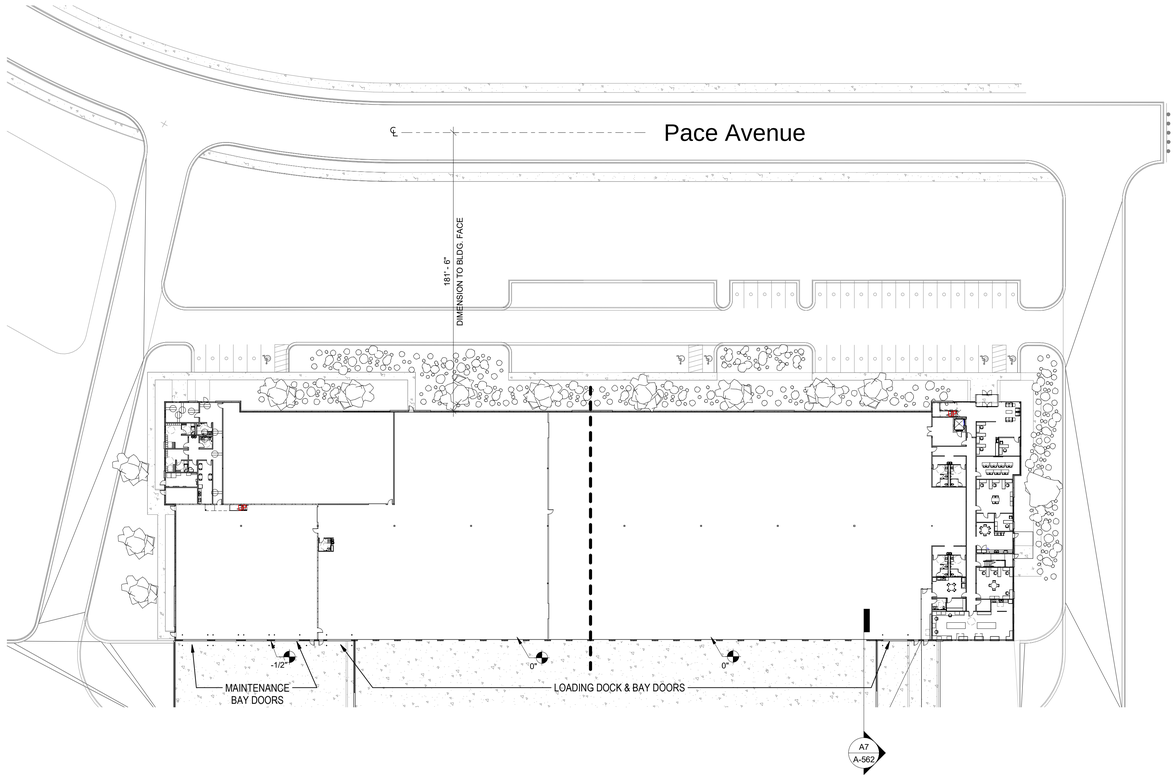


2 ARCHITECTURAL SITE PLAN - SITE LINE STUDY
1" = 40'-0"

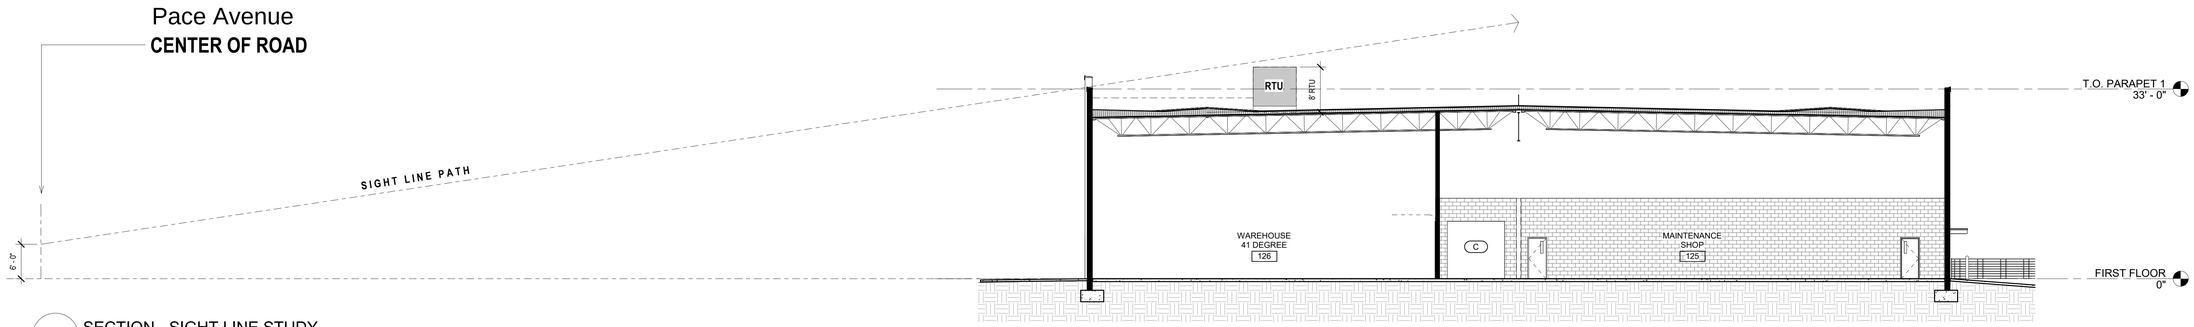

1 SECTION - SIGHT LINE STUDY
3/32" = 1'-0"

GENERAL NOTES:

SHEET KEYNOTES:

LEGEND:

KEY PLAN:



TRUE NORTH
PLAN NORTH

WOOLPERT
ARCHITECTURE | ENGINEERING | GEOSPATIAL
4454 IDEA CENTER BOULEVARD
DAYTON, OH 45430-1500
937.461.5660

DESIGN DEVELOPMENT

NOT FOR CONSTRUCTION

PACE AIR FREIGHT®

ISSUANCE SCHEDULE

NUMBER	DATE	DESCRIPTION

PACE AIR FREIGHT
PACE AIR FREIGHT HEADQUARTERS
2863 S COUNTY ROAD 1050 E
PLAINFIELD, IN 46168

PROJECT NO:	10020482
DATE ISSUED:	10/23/26
DESIGNED BY:	Designer
DRAWN BY:	Author
CHECKED BY:	Checker

SHEET NAME:
SIGHT LINE STUDY

SHEET NO:
SD-000

10/23/2026 1:19:56 PM
Autodesk Docs://Pace HQ Add services phase_R26/PACE_Air Freight Headquarters_ARCH_R26.rvt