

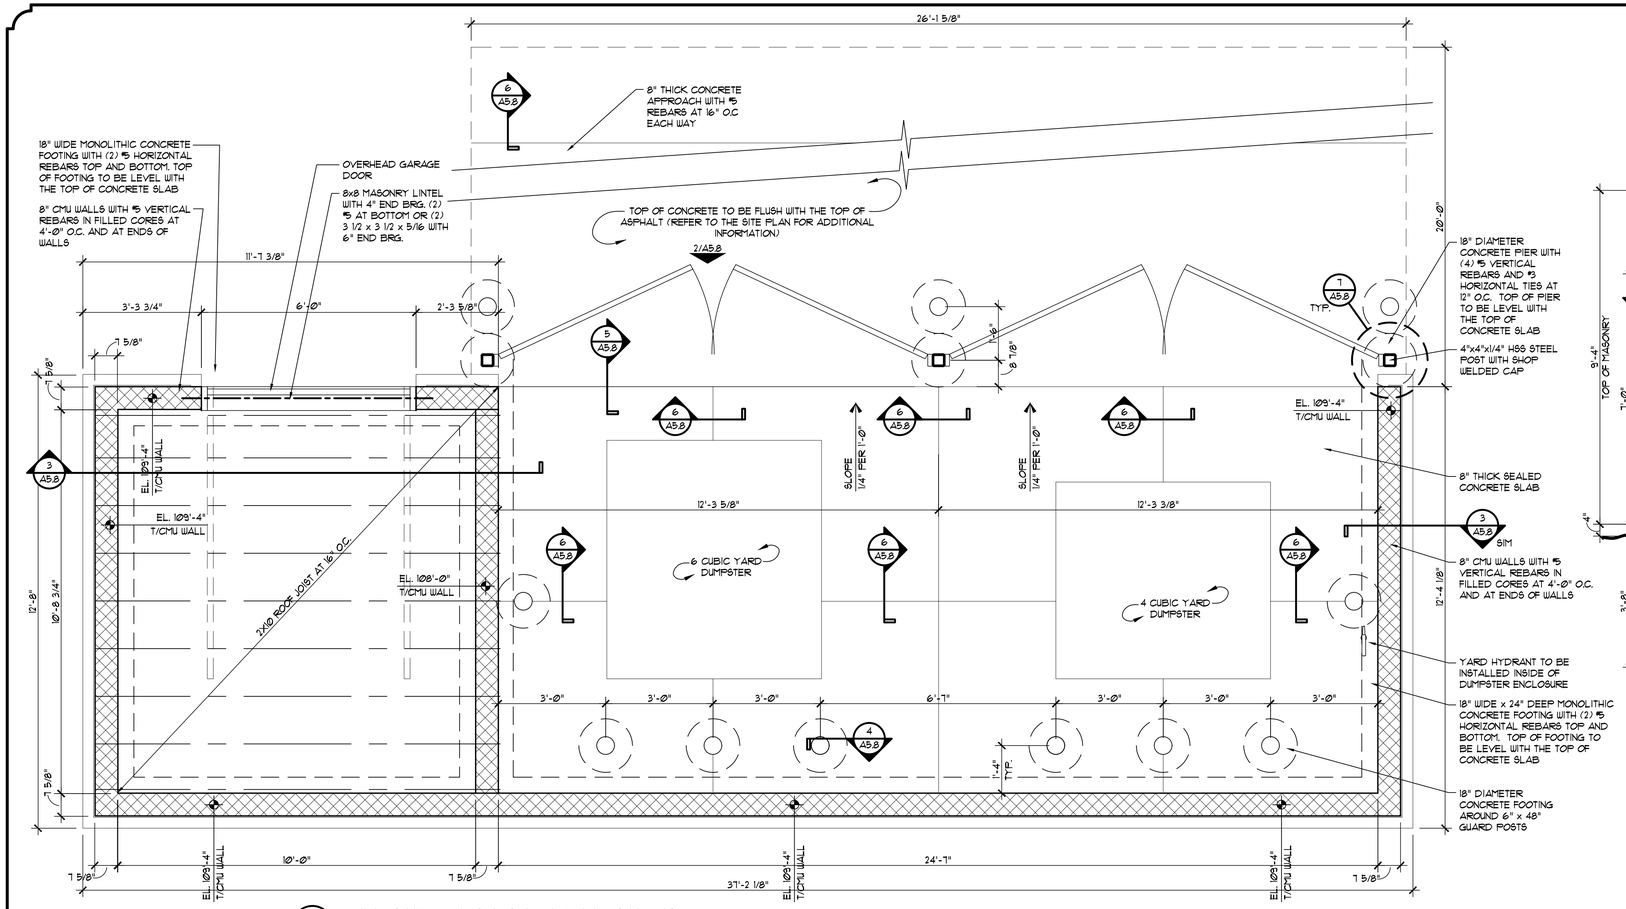



1 DUMPSTER PLAN AND FOUNDATIONS
SCALE:1/2" = 1'-0"

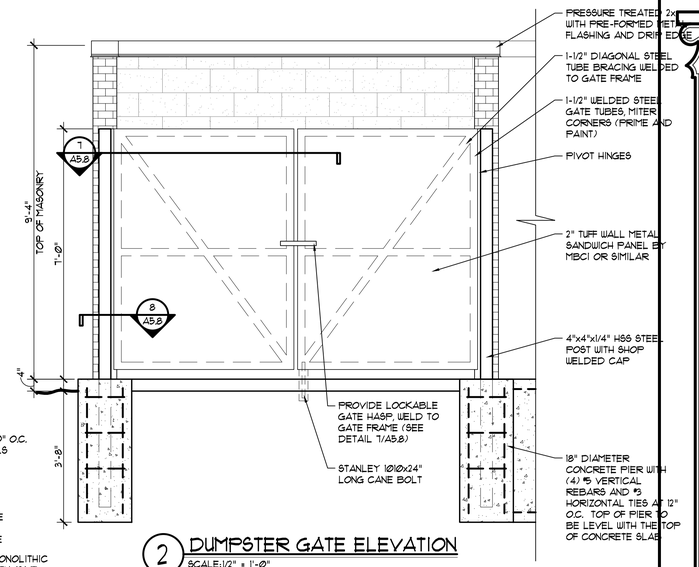


2 DUMPSTER GATE ELEVATION
SCALE:1/2" = 1'-0"

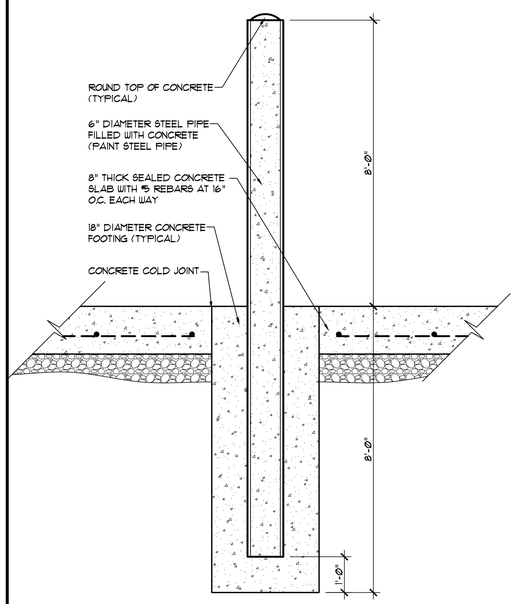


4 CONCRETE / STEEL PIPE BOLLARD
SCALE:1" = 1'-0"

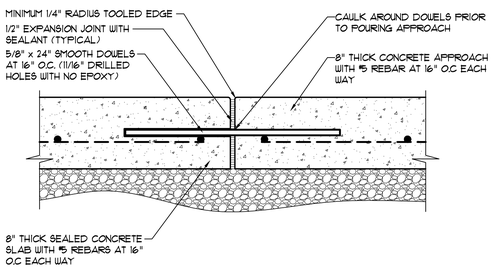


5 EXPANSION JOINT AT TRASH ENCLOSURE PAD
SCALE: 3" = 1'-0"

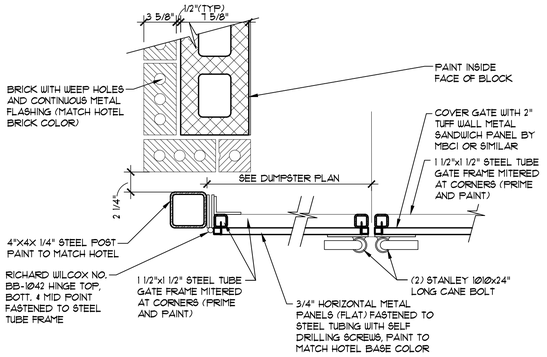


7 PLAN OF GATES AT TRASH ENCLOSURE
SCALE:1 1/2" = 1'-0"

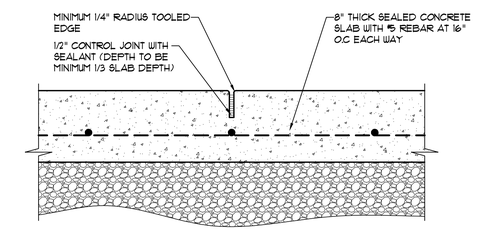

6 CONTROL JOINT AT TRASH ENCLOSURE PAD
SCALE: 3" = 1'-0"

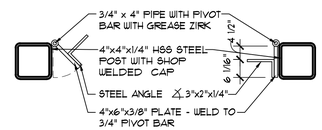

8 TRASH ENCLOSURE GATE HINGE
SCALE:1 1/2" = 1'-0"

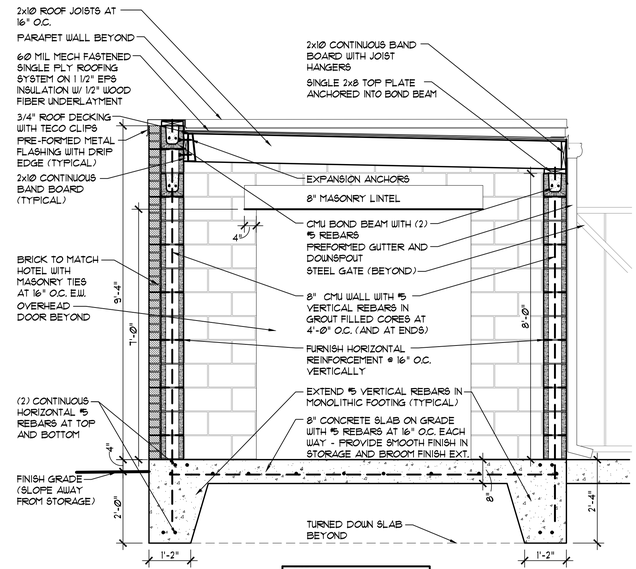

NOTE:
ALL INTERIOR WALL AND CEILING SURFACES MUST BE PAINTED

3 STORAGE SECTION
SCALE:1/2" = 1'-0"

ARCHITECTURAL GROUP III
201 S. Nappanee St. Elkhart Indiana 46514-1953 • 574/293-0008
architecturalgroup3.com
The architect is the author of this documents, whether in paper or electronic form, and retains all common law, statutory and other reserved rights, including copyrights.

HOME2 SUITES BY HILTON

JOB TITLE
Home2 SUITES
PLAINFIELD, IN

JOB NO.
26124

DATE
11/03/26

REVISIONS

PRELIMINARY NOT FOR CONSTRUCTION

SHEET NO.
A5.8
DUMPSTER SECTIONS & DETAILS

S:\ACAD DRAWINGS\HOTELS\Home2 Suites\Plainfield, IN 26124\26124A5-8.dwg, 11/3/2026 1:50:11 PM, DWG To PDF.pc3