SURVEYOR'S NOTES:

1. THE SURVEY DATE IS MARCH 5, 2025.
2. THIS IS A BOUNDARY & TOPOGRAPHIC SURVEY, AS DEFINED IN CHAPTER 5J-17.050(11) OF THE FLORIDA ADMINISTRATIVE CODE. THE LIMITS OF THE TOPOGRAPHIC COLLECTION ARE AS SHOWN HEREON.
3. THIS SURVEY MAP AND REPORT OR THE COPIES THEREOF ARE NOT VALID WITHOUT THE SIGNATURE AND THE ORIGINAL SEAL OF A FLORIDA LICENSED SURVEYOR AND MAPPER.
4. ADDITIONS OR DELETIONS TO SURVEY MAPS OR REPORTS BY OTHER THAN THE SIGNING PARTY OR PARTIES IS PROHIBITED WITHOUT WRITTEN CONSENT OF THE SIGNING PARTY OR PARTIES.
5. BEARINGS SHOWN HEREON ARE BASED ON GRID NORTH, AND ARE REFERENCED TO THE FLORIDA STATE PLANE COORDINATE SYSTEM, EAST ZONE, NORTH AMERICAN DATUM OF 1983, 2011 ADJUSTMENT. THE BEARING BASE FOR THIS SURVEY IS THE NORTH LINE OF SECTION 3, TOWNSHIP 39 SOUTH, RANGE 35 EAST, SAID LINE BEARS SOUTH 89°37'20" WEST AND ALL OTHER BEARINGS ARE RELATIVE THERETO.
6. THE COORDINATES SHOWN HEREON ARE REFERENCED TO THE FLORIDA STATE PLANE COORDINATE SYSTEM, EAST ZONE, NORTH AMERICAN DATUM OF 1983, 2011 ADJUSTMENT (NAD83/2011), AS ESTABLISHED USING REAL-TIME KINEMATIC GLOBAL POSITIONING SYSTEM (RTK GPS) SURVEY METHODS. THE CORRECTED POSITIONS COMPUTED WERE VERIFIED THROUGH A REDUNDANCY OF MEASUREMENTS. ALL DISTANCES SHOWN HEREON ARE IN GRID U.S. SURVEY FEET.
7. THIS SURVEY DOES NOT HAVE THE BENEFIT OF A CURRENT TITLE COMMITMENT, OPINION, OR ABSTRACT. DURING THE COURSE OF THE SURVEY SOME SEARCHES OF THE PUBLIC RECORDS WERE MADE, BUT THESE SEARCHES WERE NOT EXHAUSTIVE AND SHOULD NOT BE CONSIDERED A SUBSTITUTE FOR A PROPER TITLE COMMITMENT, OPINION, OR ABSTRACT OBTAINED FROM A TITLE AGENCY OR OTHER TITLE PROFESSIONAL.
8. THE LEGAL DESCRIPTION OF THE LAND CONTAINED IN THIS BOUNDARY SURVEY WAS PROVIDED BY BSM & ASSOCIATES.
9. THIS SURVEY DELINEATES THE LOCATIONS OF THE LEGAL DESCRIPTIONS ON THE GROUND, BUT DOES NOT DETERMINE OWNERSHIP OR PROPERTY RIGHTS.
10. ADJOINING PROPERTY INFORMATION WAS OBTAINED FROM GLADES COUNTY PROPERTY APPRAISER OFFICE AND ARE SHOWN PER THE PROPOSED PLAT OF LAKEFRONT ESTATES.
11. SUBJECT PROPERTY IS LOCATED IN FLOOD ZONE X PER FEMA MAP NUMBER 12043C, PANEL NUMBER 0250D, WITH AN EFFECTIVE DATE OF 03/06/20.
12. THE ADJACENT PROPERTY LINES, RIGHT-OF-WAYS, AND EASEMENTS SHOWN HEREON ARE REFLECTANT OF THE PLAT OF LAKEFRONT ESTATES, WHICH IS UNDER REVIEW FOR COUNTY RECORDING. THE METES AND BOUNDS DESCRIPTION OF THE LAND SHOWN HEREON IS ONE IN THE SAME AS THE PLATTED PARCELS SHOWN FOR SYNAGOGUE TRACT 1.
13. ELEVATIONS SHOWN HEREON ARE REFERENCED TO THE NORTH AMERICAN VERTICAL DATUM OF 1988 (NAVD 88). ELEVATION DEPICTED ON THIS SURVEY OBTAINED USING REAL TIME KINEMATIC (RTK) GPS METHODS WITH AN EXPECTED ACCURACY OF +/-0.1'.

LEGAL DESCRIPTION:

A PARCEL OF LAND BEING ONE IN THE SAME AS THE SYNAGOGUE TRACT 1, AS SHOWN ON LAKEFRONT ESTATES, AN UNRECORDED PLAT UNDER COUNTY REVIEW, SAID PARCEL BEING LOCATED IN SECTION 35, TOWNSHIP 38 SOUTH, RANGE 34 EAST, GLADES COUNTY, FLORIDA AND BEING MORE PARTICULARLY DESCRIBED AS FOLLOWS:

COMMENCE AT THE SOUTHWEST CORNER OF SAID SECTION 35, THENCE NORTH 00°23'04" WEST ALONG THE EAST LINE OF SAID SECTION 34, A DISTANCE OF 704.83 FEET TO A POINT ON THE NORTHEASTERLY RIGHT-OF-WAY LINE OF RAMBAM BOULEVARD (PER LAKEFRONT ESTATES UNRECORDED PLAT);

THENCE SOUTH 32°10'34" EAST ALONG SAID NORTHEASTERLY RIGHT-OF-WAY LINE, A DISTANCE OF 66.20 FEET TO THE BEGINNING OF A NON-TANGENT CURVE CONCAVE SOUTHEASTERLY, SAID CURVE HAVING A RADIUS OF 20.00 FEET, A CENTRAL ANGLE OF 90°00'00", CHORD BEARING OF SOUTH 12°49'26" WEST, AND A CHORD DISTANCE OF 28.28 FEET, SAID POINT ALSO BEING THE POINT OF BEGINNING;

THENCE NORTHERLY ALONG SAID CURVE, AN ARC DISTANCE OF 31.42 FEET;

THENCE NORTH 57°49'26" EAST, A DISTANCE OF 60.00 FEET TO THE BEGINNING OF A CURVE CONCAVE NORTHWESTERLY, SAID CURVE HAVING A RADIUS OF 60.00 FEET AND A CENTRAL ANGLE OF 60°00'00";

THENCE NORTHEASTERLY ALONG SAID CURVE, AN ARC DISTANCE OF 62.83 FEET;

THENCE NORTH 57°49'26" EAST, A DISTANCE OF 108.04 FEET;


THENCE SOUTH 32°10'34" EAST, A DISTANCE OF 318.28 FEET;

THENCE SOUTH 57°49'52" WEST, A DISTANCE OF 220.00 FEET TO THE BEGINNING OF A CURVE CONCAVE NORTHERLY, SAID CURVE HAVING A RADIUS OF 20.00 FEET AND A CENTRAL ANGLE OF 89°59'33";

THENCE WESTERLY ALONG SAID CURVE, AN ARC DISTANCE OF 31.41 FEET TO A POINT ON THE NORTHEASTERLY RIGHT-OF-WAY LINE OF RAMBAM BOULEVARD (PER LAKEFRONT ESTATES UNRECORDED PLAT);

THENCE NORTH 32°10'34" WEST ALONG SAID NORTHEASTERLY RIGHT-OF-WAY LINE, A DISTANCE OF 248.25 FEET TO THE POINT OF BEGINNING.

SAID LANDS LYING IN GLADES COUNTY, FLORIDA AND CONTAINING 1.669 ACRES MORE OR LESS.

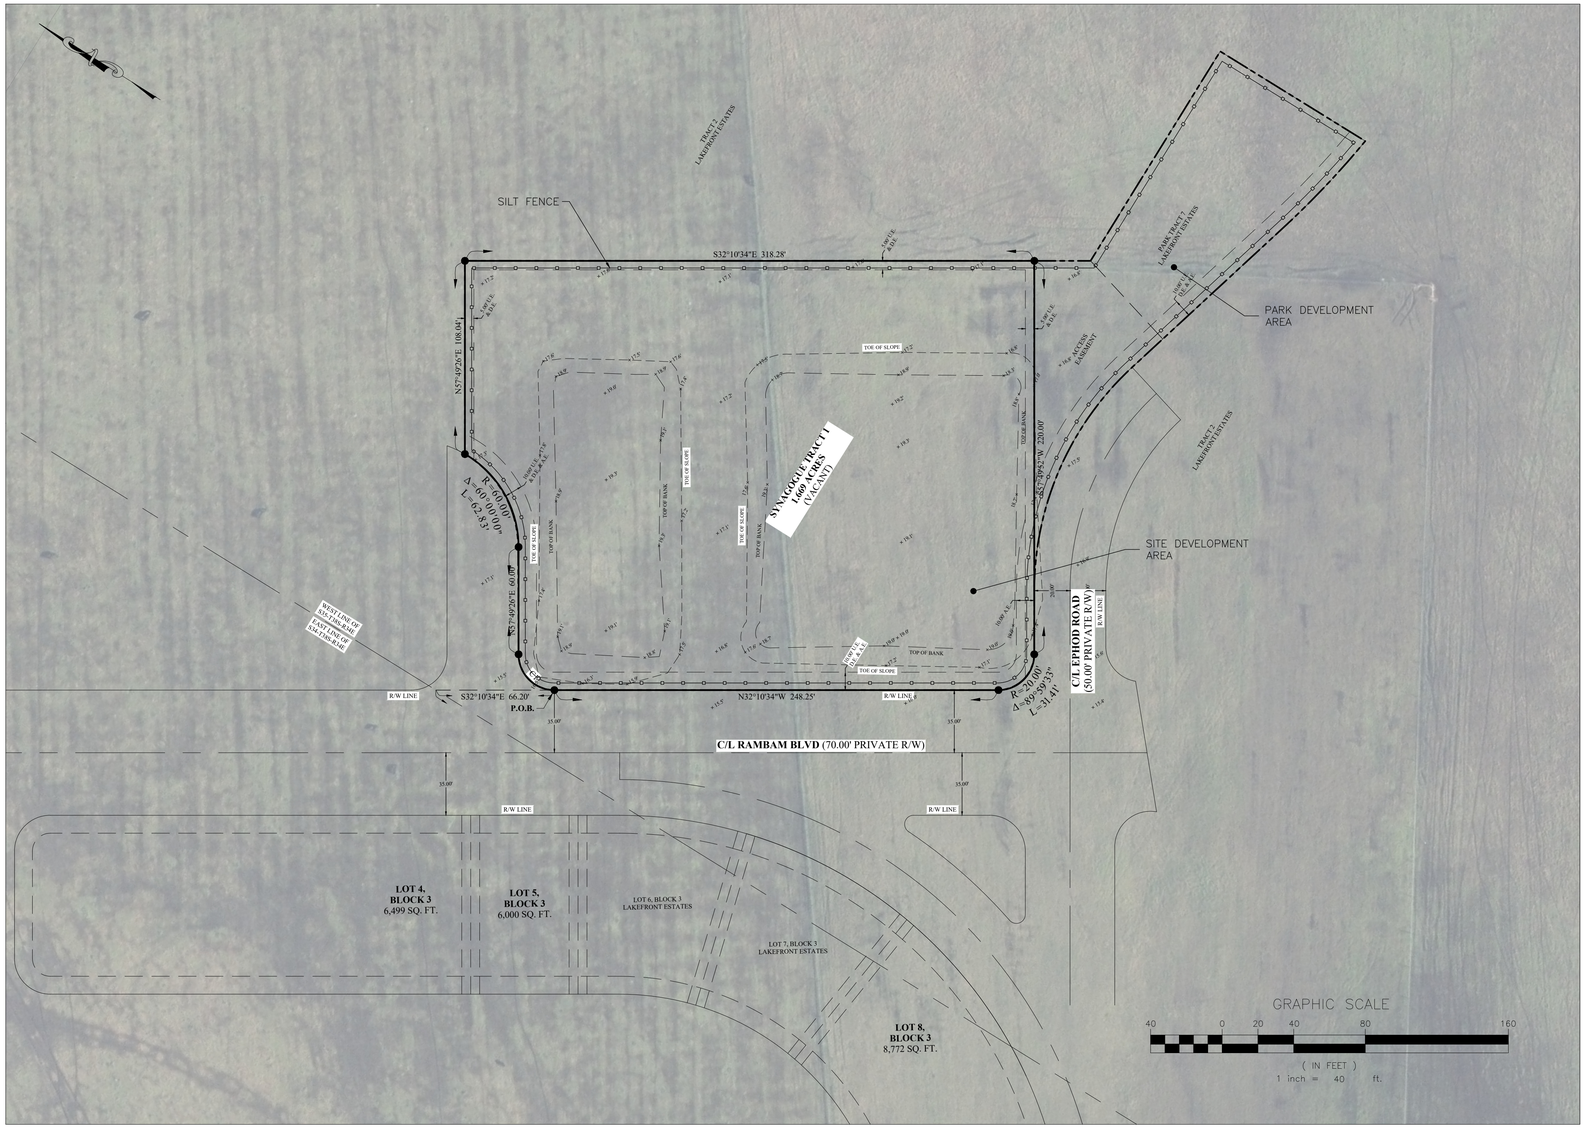

LEGEND:

P.O.B.	=	POINT OF BEGINNING
P.O.C.	=	POINT OF COMMENCEMENT
F.D.O.T.	=	FLORIDA DEPARTMENT OF TRANSPORTATION
PG.	=	PAGE
O.R.B.	=	OFFICIAL RECORDS BOOK
R/W	=	RIGHT OF WAY
C/L	=	CENTERLINE
ID	=	IDENTIFICATION
R	=	RANGE OR RADIUS
S	=	SECTION OR SOUTH
T	=	TOWNSHIP
CB	=	CHORD BEARING
CD	=	CHORD DISTANCE
L	=	ARC LENGTH
Δ	=	DELTA ANGLE
MAINT.	=	MAINTENANCE
A.E.	=	ACCESS EASEMENT
D.E.	=	DRAINAGE EASEMENT
L.B.E.	=	LANDSCAPE BUFFER EASEMENT
U.E.	=	UTILITY EASEMENT
●	=	SET 1/2" IRON ROD & CAP STAMPED "BSM LB 8155" (UNLESS OTHERWISE NOTED)
⌀	=	UTILITY POLE
OHU	=	OVERHEAD UTILITY LINE
x15.6'	=	EXISTING ELEVATION

CONTROL POINT TABLE

POINT #:	NORTHING:	EASTING:	ELEVATION:	DESCRIPTION:
30002	1015692.24'	686255.73'	20.80'	FOUND NAIL & DISK STAMPED "CTL PT BSM LB 8155"
30006	1015159.40'	685409.11'	21.00'	FOUND NAIL & DISK STAMPED "CTL PT BSM LB 8155"

CURVE TABLE

CURVE#	RADIUS	DELTA ANGLE	ARC LENGTH	CHORD BEARING	CHORD DISTANCE
C1	20.00'	090°00'00"	31.42'	S12°49'26"W	28.28'

CALL 48 HOURS BEFORE YOU DIG IN FLORIDA, IT'S THE LAW
Sunshine State One Call of Florida, Inc. 811

DATE	DESCRIPTION	ENGINEER	CAD
4/20/26	REVISED GRADING PER FDOT MODIFICATIONS	TL	PDC
1/08/26	REVISED PER WWTP SITE	TL	GL
8/29/23	REVISED PER CONTRACTOR COMMENTS	TL	PDC/JQ
8/2/23	REVISED WETLAND GRADIENT AND IMPERMEABLE BARRIERS COMMENTS	TL	PDC
7/5/23	REVISED PER SFWMD LETTER COMMENTS DATED 6/26/23	TL	PDC/CC
4/25/23	REVISED AS PER COUNTY LETTER DATED 4/25/23	SLD	JCS/AA

THIS DOCUMENT, TOGETHER WITH THE CONCEPTS AND DESIGNS PRESENTED HEREIN, AS AN INSTRUMENT OF SERVICE, IS INTENDED ONLY FOR THE SPECIFIC PURPOSE AND CLIENT FOR WHICH IT WAS PREPARED. REUSE OF AND IMPROPER RELIANCE ON THIS DOCUMENT WITHOUT WRITTEN AUTHORIZATION AND ADOPTION BY STEVEN L. DOBBS, P.E., SHALL BE WITHOUT LIABILITY TO NEWLINES ENGINEERING & SURVEY AND STEVEN L. DOBBS ENGINEERING, LLC.

EXISTING CONDITIONS & DEMO PLAN

PHASE 1 - 1.1 SHUL #1 & MIKVAH
LYING IN SEC 35, TOWNSHIP 38 SOUTH, RANGE 34, GLADES COUNTY, FLORIDA

NEWLINES LAND CONSULTANTS
STEVEN L. DOBBS, P.E.
FLORIDA CERTIFICATE OF AUTHORIZATION NO. 00029206
STEVEN L. DOBBS ENGINEERING, LLC
1062 JAKES WAY OKEECHOBEE, FL 34974, PHONE (863) 824-7644

PROJECT No.	21534
DRAWN BY	YB/MB
SCALE	1" = 40'
DATE	4/28/2026
SHEET No.	2 OF 21

Z:\2021\21534-Steven Dobbs- Harvey Estates\CAD (2)\04-COMMERCIAL\1.1 SHUL AND MIKVAH\1.1 COMMERCIAL SHEET.DWG 2026-04-28