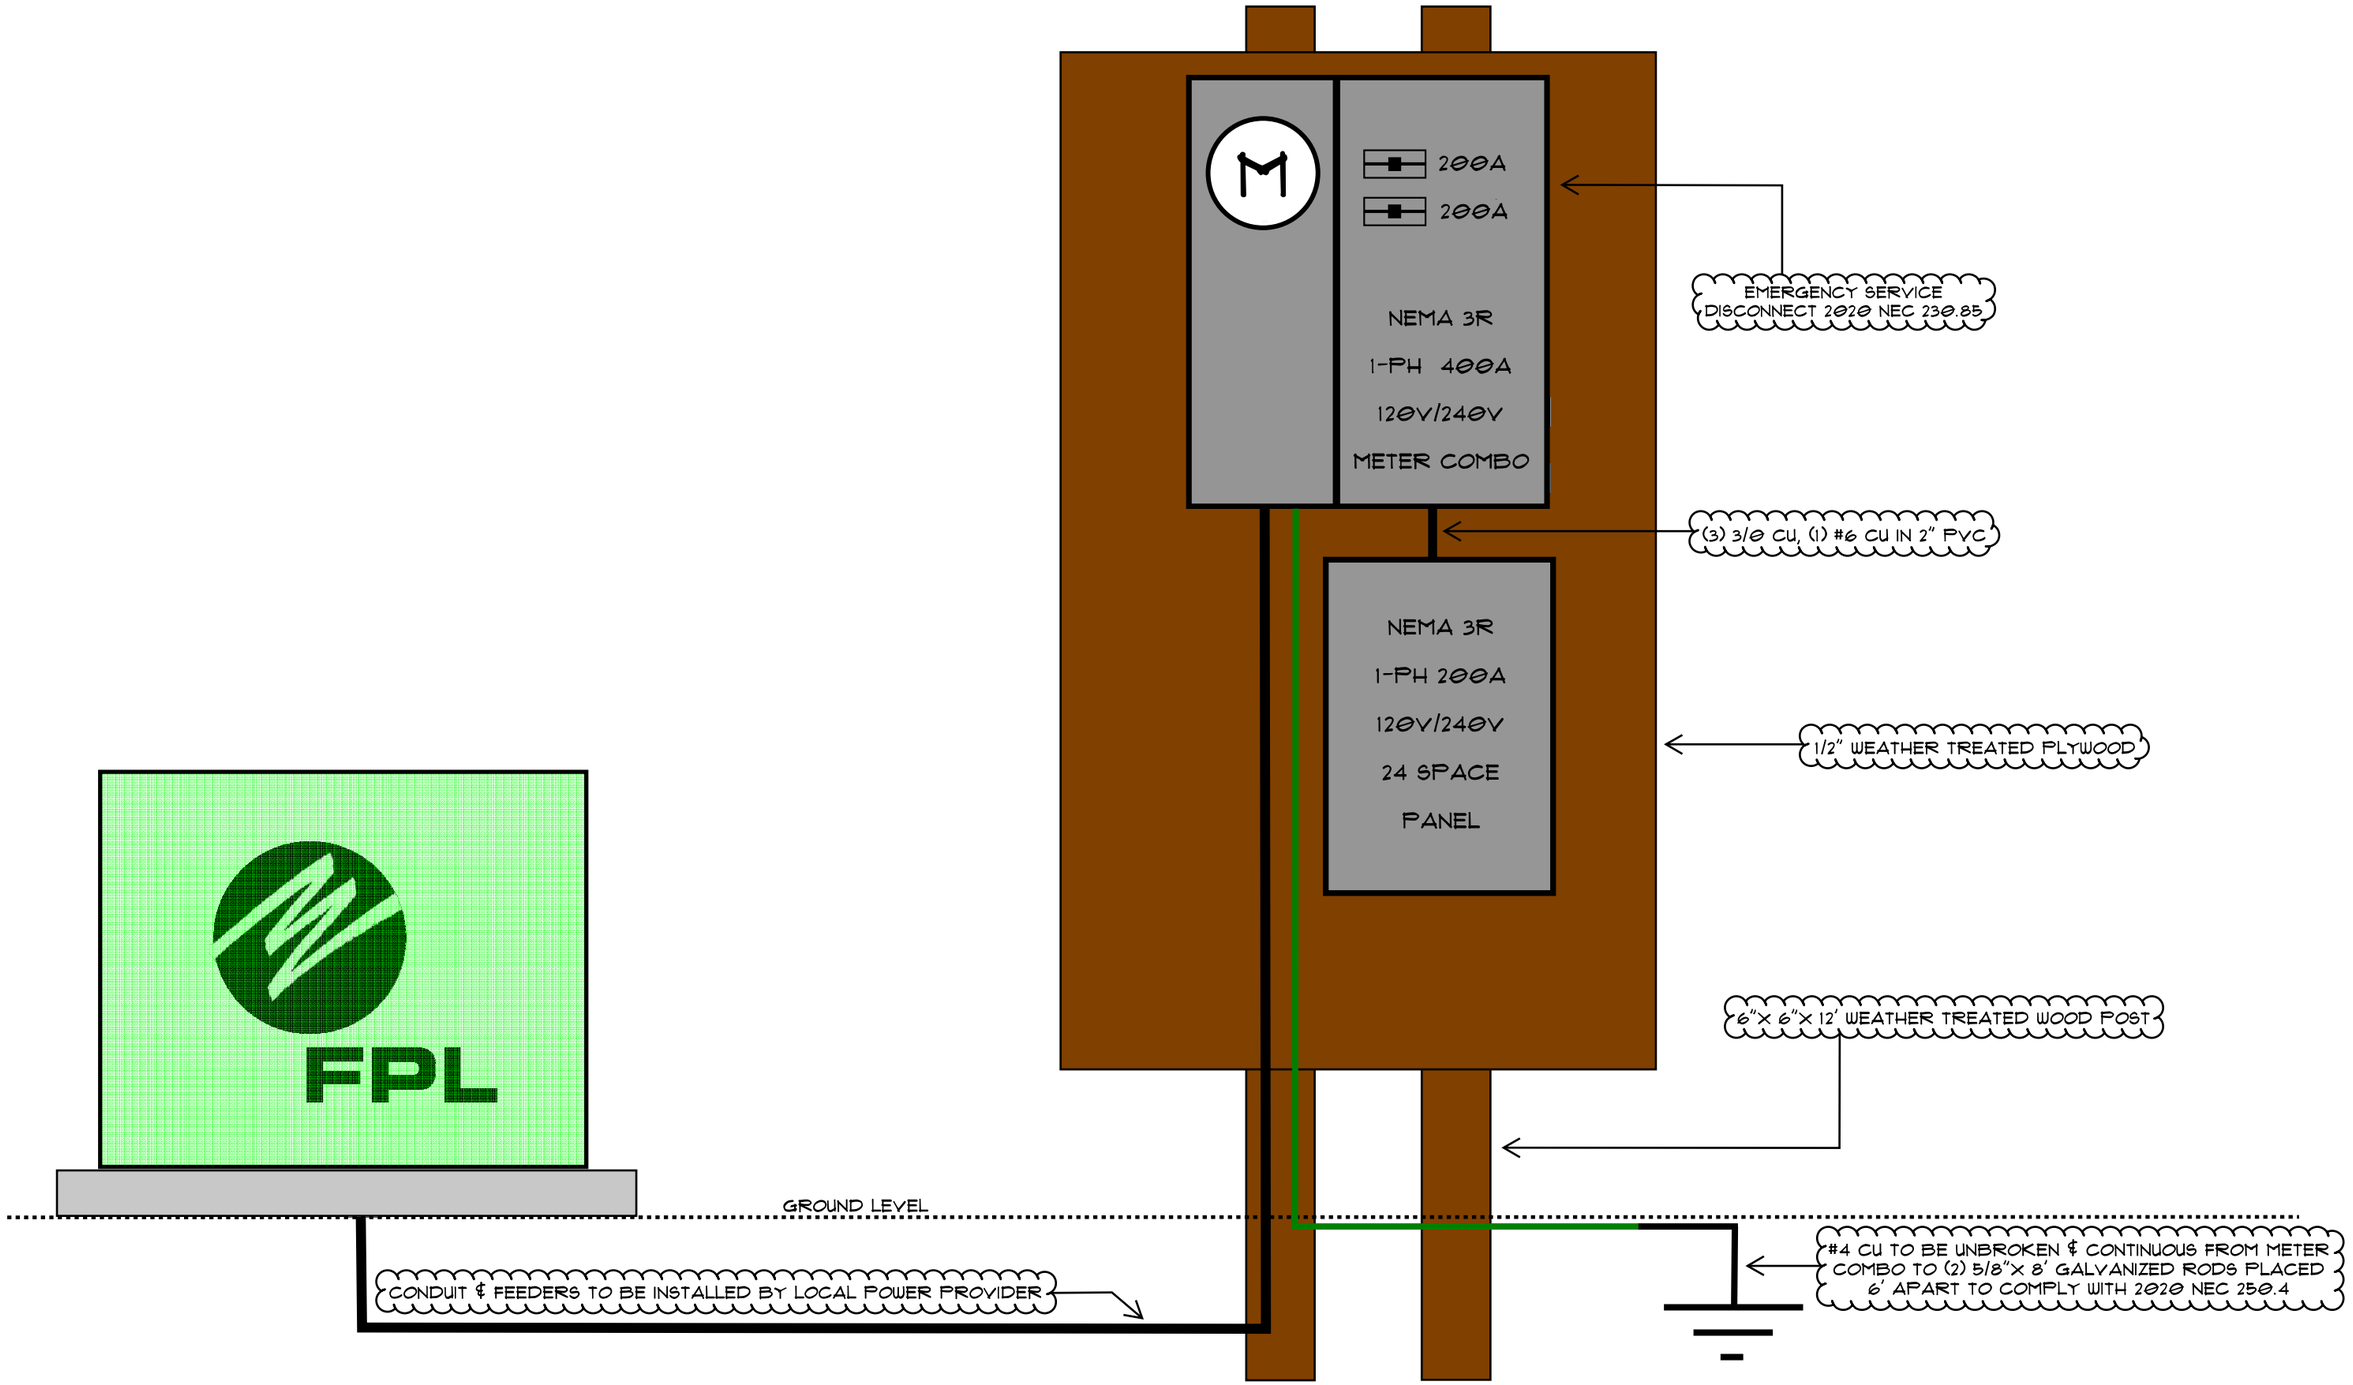


REDLINE ELECTRIC

RED LINE ELECTRICAL SERVICES
LICENSE #:EC13008270
PHONE: (561)400-3836
4054 NE SKYLINE DR
JENSEN BEACH, FL 34957

PROJECT: LAKEFRONT ESTATES

CLIENT: AMBOY BUILDERS

DESCRIPTION: 400A TEMP RISER DIAGRAM

DATE	#	REVISION