

PROPOSED NEW SEMI ATTACHED HOME

SEMI ATTACHED MASTER

PARCEL ID: XXX GLADES COUNTY, FL

TABULATED AREAS


TOTAL AREA & VOLUME MODEL A		
LEVEL	AREA	Volume
LEVEL 1	1405.15 SF	13114.70 CF
LEVEL 2	1400.79 SF	12957.33 CF
ATTIC	931.75 SF	7454.04 CF
TOTAL	3737.69 SF	33526.07 CF

TOTAL AREA & VOLUME MODEL B		
LEVEL	AREA	Volume
LEVEL 1	1405.15 SF	13114.70 CF
LEVEL 2	1400.79 SF	12957.33 CF
ATTIC	931.75 SF	7454.04 CF
TOTAL	3737.69 SF	33526.07 CF

ABBREVIATIONS

A.C.	AIR CONDITIONING
A.C.T. or ACT	ACOUSTICAL CEILING TILE
A.D.	AREA DRAIN
A.F.F.	ABOVE FINISH FLOOR
A.N.	AS NOTED
AHJ	AUTHORITY HAVING JURISDICTION
ALUM.	ALUMINUM
APT.	APARTMENT
AVG.	AVERAGE
B.	BATHROOM
B.C.	BRICK COURSE
B.O.	BOTTOM OF
B.T.	BATH TUB
BD.	BOARD
BLDG.	BUILDING
BLK.	BLOCK
BM.	BEAM
BOTT.	BOTTOM
BR.	BRICK
C.H.	CONCRETE HARDENER
C.J.	CONTROL JOINT
C.M.T.	CORRUGATED METAL BRICK TILE
C.R.	CEILING REGISTER
C.S.	CAST STONE
C.T.	CERAMIC TILE
C.W.	COLD WATER
CAB.	CABINET
CL.	CLOSET
CLNG.	CEILING
CM	CARBON MONOXIDE DETECTOR
COL.	COLUMN
CONC.	CONCRETE
CONT.	CONTINUOUS
CONV.	CONVECTOR
D.E.	DRYER EXHAUST
D.L.	DOUBLE LAYER
D.or DIA.	DIAMETER
D.W.	DISH WASHER
DBL.	DOUBLE
DET.	DETAIL
DIM.	DIMENSION
DN.	DOWN
DWG.	DRAWING
E.G.	ESTABLISHED GRADE
E.H.	ELECTRIC HEATER
E.J.	EXPANSION JOINT
E.M.P.M.	ELASTOMERIC WATERPROOF MEMBRANE
EIFS	EXTERIOR INSULATED FINISH SYSTEM
ELEC.	ELECTRIC
ELEV.	ELEVATION
ENGNR.	ENGINEER
EQ.	EQUAL
F.	FOYER
F.A.I.	FRESH AIR INTAKE
F.D.	FLOOR DRAIN
F.F.	FINISHED FLOOR
F.P.	FIRE PROOF
F.F.H.B.	FROST PROOF HOSE
F.F.S.C.	FIRE PROOF SELF CLOSING
F.R. OR FR	FIRE RATED OR FIRE RATING
F.S.P.	FIRE STAND PIPE
FIN.	FINISH
FLASHG	FLASHING
FLR.	FLOOR
G.W.B. or GYP.	GYPSUM WALL BOARD
GA.	GAUGE
GALV.	GALVANIZED
GL.	GLASS
GR.	GRADE
H.B.	HOSE BIB
H.C.	HUNG CEILING
H.CAB.	HANGING CABINETS
H.M. or HM	HOLLOW METAL
H.P.	HIGH POINT
H.R.	HANDRAIL
H.V.	HALL VENT (DUCT)
H.V.A.C. or HVAC	HEATING, VENTILATION, & AIR CONDITIONING
I.D.	INSIDE DIAMETER
INCL.	INCLUDING
INSUL.	INSULATION
JST	JOIST
JT.	JOINT
L.CL.	LINEN CLOST
L.P.	LOW POINT
L.R.	LIVING ROOM
L.W.	LIGHT WEIGHT
LAM.	LAMINATED
LAV.	LAVATORY
LVT	LUXURY VINYL TILE
M.AG.	METAL AND GLASS
M.C.	MEDICINE CABINET
M.CL.	METER CLOSET
M.L.	METAL LOUVER
M.O.	MASONRY OPENING
M.V.	MECHNICAL VENTILATION
MAX.	MAXIMUM
MET.	METAL
MIN.	MINIMUM
N.T.S. or NTS	NOT TO SCALE
NOM.	NOMINAL
O.C.	ON CENTER
O.D.	OUTSIDE DIAMETER
O.F.	OVER FLOW
O.H.	OPPOSITE HAND
OPG.	OPENING
P.	PAINTED
P.D.	PUMP DISCHARGE
P.DR.	PLANTER DRAIN
P.E.	PASSENGER ELEVATOR
P.M.V.	PUBLIC HALL VENT(DUCT)
P.R.	POWDER ROOM
PARTN	PARTITION
Q.T.	QUARRY TILE
RESIL.	RESILIENT
RM.	ROOM
S.H.	SERVICE HALL
S.S.	SLOP SINK
S.T.C.	SOUND TRANSMISSION CLASS
SAN.	SANITARY
SM	SMOKE DETECTOR
SPKL.	SPRINKLER
ST. OR STL	STEEL
STOR.	STORAGE
STRUC.	STRUCTURE OR STRUCTURAL
T.O.	TOP OF
T.R.	TOP REGISTER
T.V.	TOILET VENT (DUCT)
U.	URINAL
U.O.N.	UNLESS OTHERWISE NOTED
V.C.J.	VERTICAL CONTROL JOINT
V.C.T. OR VCT	VINYL COMPOSITE TILE
V.W.C.	VINYL WALL COVERING
VEST.	VESTIBULE
VIF	VERIFY IN FIELD
WD.	WOOD

SITE

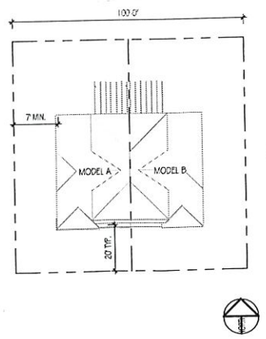

1 SITE PLAN
1" = 30'-0"

PERMIT DATA

BUILDING CODE - FBC 2020 FL EDITION

DESIGNED WIND SPEED V ULT - 145 MPH

EXPOSURE CATEGORY- C

PROJECT SCOPE:

CONSTRUCTION OF A NEW CUSTOM DUPLEX HOME WITH AN ATTIC ON A CLEAR LOT,

LIST OF DRAWINGS

A-1.0	COVER PAGE
A-1.1A	SITE PLAN
A-1.1B	OVERALL SITE PLAN
A-1.1C	PLOT PLAN
A-1.1D	PLOT PLAN A
A-1.1E	PLOT PLAN B
A-1.2	SPECIFICATIONS
A-2.1	FOOTING
A-2.2	FOOTING and FIRST FLOOR MODEL A
A-2.3	SECOND FLOOR AND ATTIC MODEL A
A-2.4	FRAMING MODEL A
A-2.5	FOOTING AND FIRST FLOOR MODEL B
A-2.6	SECOND FLOOR AND ATTIC MODEL B
A-2.7	FRAMING MODEL B
A-2.8	ROOF
A-2.9	RCP FIRST, SECOND & ATTIC FLOOR MODEL A
A-2.10	RCP FIRST, SECOND & ATTIC FLOOR MODEL B
A-3.1	ELEVATIONS
A-3.2	ELEVATIONS
A-3.3	WALL TYPES
A-4.1	WALL SECTION AND DETAILS
A-4.2	SCHEDULES
A-4.3	DETAIL DRAWINGS
M-1.0	INDEX, NOTES AND SYMBOL LEGEND
M-2.0	FIRST FLOOR MECHANICAL PLAN
M-2.1	SECOND FLOOR MECHANICAL PLAN
M-2.2	THIRD FLOOR MECHANICAL PLAN
M-3.0	MECHANICAL SCHEDULES
M-3.1	MECHANICAL DETAILS
E-1.0	INDEX, NOTES AND SYMBOL LEGEND
E-2.0	FIRST FLOOR ELECTRICAL PLAN
E-2.1	SECOND FLOOR ELECTRICAL PLAN
E-2.2	THIRD FLOOR ELECTRICAL PLAN
P-1.0	INDEX, NOTES AND SYMBOL LEGEND
P-2.0	FIRST FLOOR DOMESTIC WATER PLAN
P-2.1	FIRST FLOOR SANITARY PLAN
P-2.2	SECOND FLOOR DOMESTIC WATER PLAN
P-2.3	SECOND FLOOR SANITARY PLAN
P-2.4	THIRD FLOOR DOMESTIC WATER PLAN
P-2.5	THIRD FLOOR SANITARY PLAN
P-3.0	PLUMBING PIPING ISOMETRICS

RISE | FL architecture

ARCHITECT

RESIDE ARCHITECTURE, LLC

NYC OFFICE:
241 37TH STREET SUITE 440
BOOKLYN, NEW YORK 11232
JEFF AKERMAN, RA
JEFF@RISEARCHITECTURE .COM
516-249-3746

NJ OFFICE:
36 AIRPORT RD SUITE 402
LAKEWOOD, NJ 08701
SHIMON GREENEBAUM, RA
SHIMON@RISEARCHITECTURE .COM
908-674-8717

FL OFFICE:
36 AIRPORT RD SUITE 402
LAKEWOOD, NJ 08701
SHIMON GREENEBAUM, RA
SHIMON@RISEARCHITECTURE .COM
908-674-8717

CLIENT:

REVISIONS:

DESCRIPTION	DATE	NO.
ISSUED FOR PERMIT	09/08/23	1
Revision	11/22/23	2

PROJECT NAME / LOCATION:

DRAWING TITLE:

COVER PAGE

EXAMINERS SIGNATURE:

PROFESSIONAL SEAL:

STATE OF FLORIDA — SHIMON GREENEBAUM — LICENSE AR102415 — REGISTERED ARCHITECT

Shimon E Greenebaum

SHIMON E. GREENEBAUM, RA
FL LIC. NO.
AR102415

SCALE: 1" = 30'-0"

DATE: 11/22/23


PROJECT NO:

A-1.0

DRAWING NO: 00 OF

BARCODE

THE GENERAL CONTRACTOR SHALL CHECK AND VERIFY ALL DIMENSIONS AND REPORT ALL ERRORS AND OMISSIONS TO THE ARCHITECTS. DO NOT SCALE DRAWING. THE DRAWING SHALL NOT BE USED UNTIL SIGNED BY CONSULTANTS.

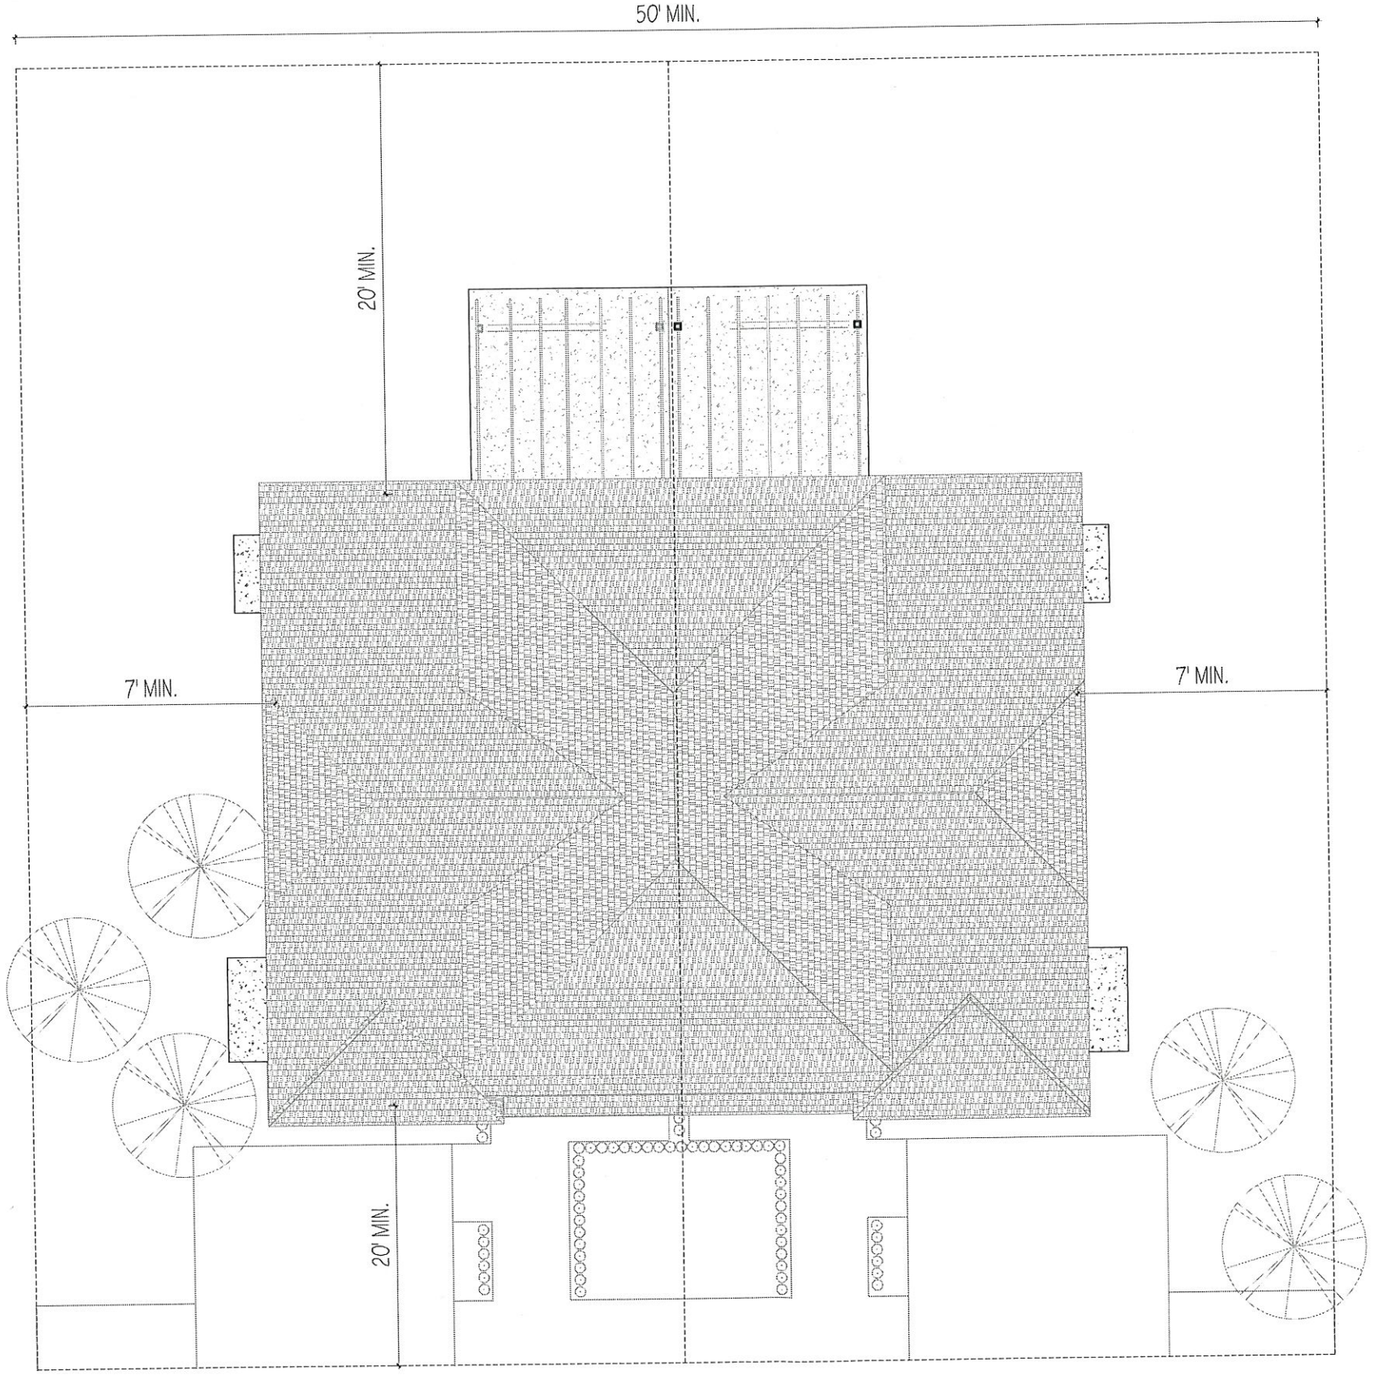

1 SITE PLAN GENERAL
3/16" = 1'-0"

RISE | FL
architecture

ARCHITECT
RESIDE ARCHITECTURE, LLC
NYC OFFICE:
241 37TH STREET SUITE 440
BOOKLYN, NEW YORK 11232
JEFF AKERMAN, RA
JEFF@RISEARCHITECTURE.COM
516-249-3746
NJ OFFICE:
36 AIRPORT RD SUITE 402
LAKEWOOD, NJ 08701
SHIMON GREENEBAUM, RA
SHIMON@RISEARCHITECTURE.COM
908-674-8717
FL OFFICE:
36 AIRPORT RD SUITE 402
LAKEWOOD, NJ 08701
SHIMON GREENEBAUM, RA
SHIMON@RISEARCHITECTURE.COM
908-674-8717

CLIENT

REVISIONS

DESCRIPTION	DATE	NO.
ISSUED FOR PERMIT	09/08/23	1
Revision	11/22/23	2

PROJECT NAME / LOCATION

DRAWING TITLE
SITE PLAN

EXAMINERS SIGNATURE

PROFESSIONAL SEAL

STATE OF FLORIDA
SHIMON GREENEBAUM
AR102415
REGISTERED ARCHITECT

Shimon E Greenebaum

SHIMON E. GREENEBAUM, RA
FL LIC. NO.
AR102415

SCALE 3/16" = 1'-0"
DATE 11/22/23
PROJECT NO.

A-1.1A
DRAWING NO.

BARCODE

THE GENERAL CONTRACTOR SHALL CHECK AND VERIFY ALL DIMENSIONS AND REPORT ALL ERRORS AND OMISSIONS TO THE ARCHITECTS. DO NOT SCALE DRAWING. THE DRAWING SHALL NOT BE USED UNTIL SIGNED BY CONSULTANTS

PLACEHOLDER

SAMPLE P



RISE | FL
architecture

ARCHITECT
RESIDE ARCHITECTURE, LLC
NYC OFFICE:
241 37TH STREET SUITE 440
BOOKLYN, NEW YORK 11232
JEFF AKERMAN, RA
JEFF@RISEARCHITECTURE.COM
516-249-3746
NJ OFFICE:
36 AIRPORT RD SUITE 402
LAKEWOOD, NJ 08701
SHIMON GREENEBAUM, RA
SHIMON@RISEARCHITECTURE.COM
908-674-8717
FL OFFICE:
36 AIRPORT RD SUITE 402
LAKEWOOD, NJ 08701
SHIMON GREENEBAUM, RA
SHIMON@RISEARCHITECTURE.COM
908-674-8717

CLIENT

REVISIONS

DESCRIPTION	DATE	NO.
ISSUED FOR PERMIT	09/08/23	1
Revision	11/22/23	2

PROJECT NAME / LOCATION

DRAWING TITLE
OVERALL SITE PLAN

EXAMINERS SIGNATURE

PROFESSIONAL SEAL

Shimon E Greenebaum

STATE OF FLORIDA
SHIMON GREENEBAUM
AR102415
REGISTERED ARCHITECT

SHIMON E. GREENEBAUM, RA
FL LIC. NO.
AR102415

SCALE: As indicated

DATE: 11/22/23


PROJECT NO.

A-1.1B

DRAWN BY/LIC#

BARCODE

THE GENERAL CONTRACTOR SHALL CHECK AND VERIFY ALL DIMENSIONS AND REPORT ALL ERRORS AND OMISSIONS TO THE ARCHITECT. DO NOT SCALE DRAWINGS. THIS DRAWING SHALL NOT BE USED UNTIL SIGNED BY CONSULTANTS

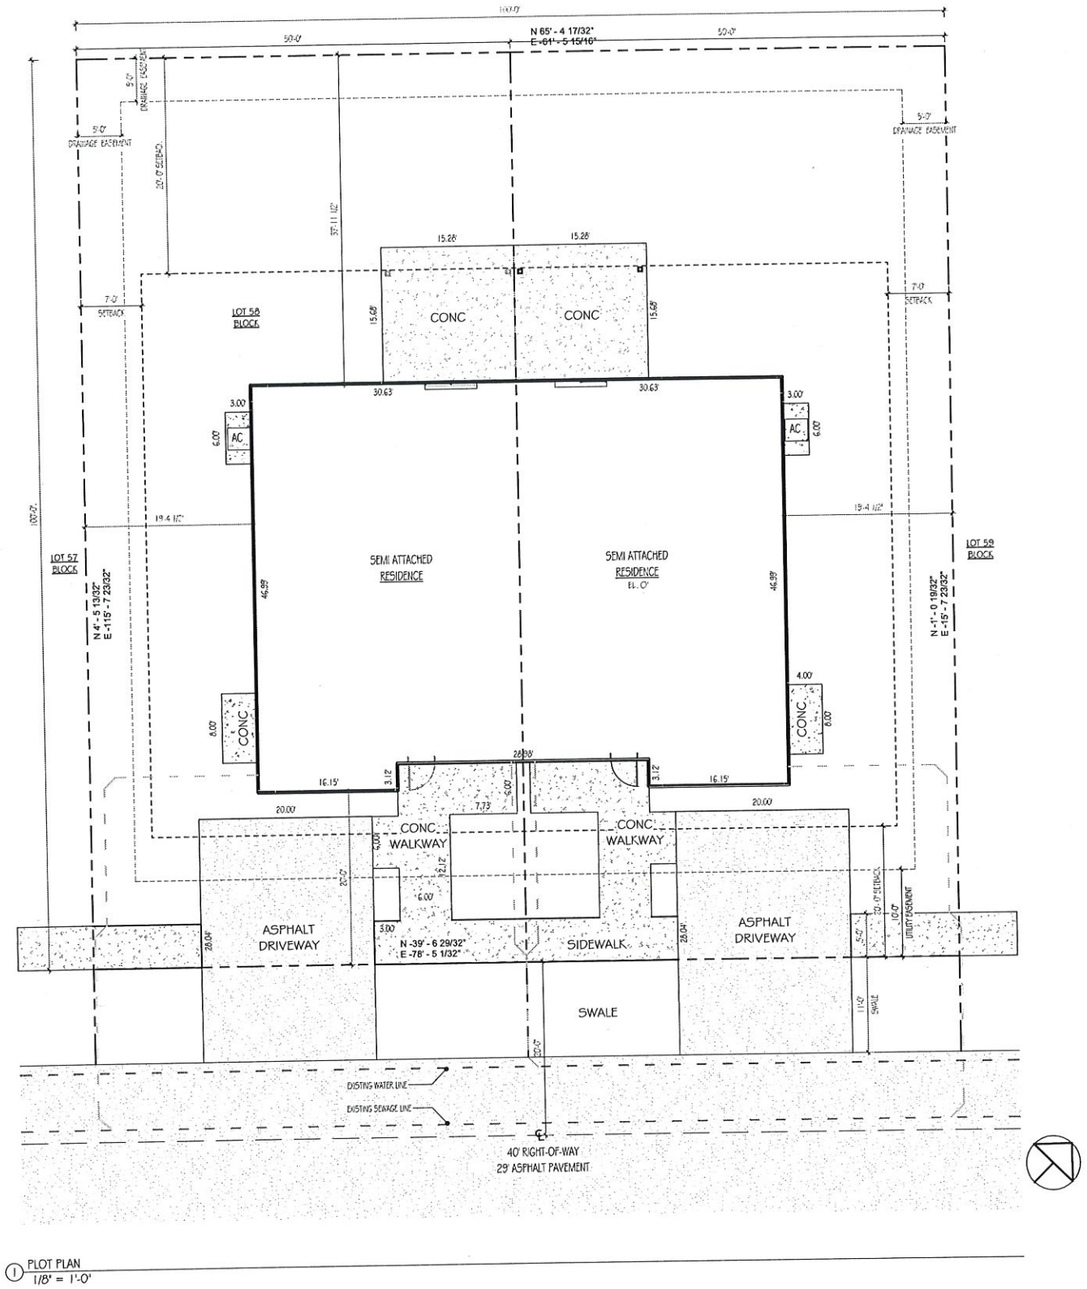

1 PLOT PLAN
1/8" = 1'-0"

LAKEFRONT ESTATES ZONING STANDARDS

PERMITTED RESIDENTIAL USES	PERMITTED ACCESSORY USES
Dwellings: Single-Family Two-Family Attached Hybrid Townhouses Multi-Family Accessory apartment/ Guest houses Accessory public utility facilities	Agriculture Forestry/ Silviculture Home Occupation Houses of Worship Model Homes Recreation Outdoors, such as parks and docks for residential use Ritual Bathouses

LAKEFRONT ESTATES ZONING STANDARDS	SINGLE FAMILY	TWO - FAMILY ATTACHED, AND TOWNHOUSES	MULTI-FAMILY	DWELLING -TWO - FAMILY ATTACHED MODEL -DUPLEX BLOCK ### LOT ###	
REQUIRED				PROPOSED	
MIN. LOT SIZE	6,000 SQ. FT	5,000 SQ. FT	6,222 SQ. FT	LOT SIZE	5,000 SQ. FT
MIN. LOT WIDTH	60' FT	50' FT	100' FT	LOT WIDTH	50' FT
FRONT SETBACK	20' FT	20' FT	25' FT	FRONT SETBACK	20' FT
REAR SETBACK	20' FT	20' FT	10' FT	REAR SETBACK	37'-11.5"
SIDE SETBACK	7' FT	7' FT/0' FT	10' FT	SIDE SETBACK	19'-4.5"
ROW SETBACK	100' FT	100' FT	100' FT	ROW SETBACK	100' FT
MAXIMUM BUILDING HEIGHT	35' FT	35' FT	35' FT	BUILDING HEIGHT	31'-6"
MAX LOT (BUILDING) COVERAGE	45%	60%	75%	LOT (BUILDING) COVERAGE	28%
PARKING	2 SPACES	2 PER DWELLING	2 PER DWELLING	PARKING	2 SPACES (PER DWELLING)

Zoning is per the adoption of the ordinance No. 2022-11, dated Jan. 23, 2023, that adopts the PUD regulations included in Exhibit A and B of said document for said property.

KEY
Property Line
Setback
Easement
Waterline
Sewage

RISE | FL architecture

ARCHITECT
RESIDE ARCHITECTURE, LLC
NYC OFFICE:
241 37TH STREET SUITE 440
BOOKLYN, NEW YORK 11232
JEFF AKERMAN, RA
JEFF@RISEARCHITECTURE.COM
516-249-3746
NJ OFFICE:
36 AIRPORT RD SUITE 402
LAKEWOOD, NJ 08701
SHIMON GREENEBAUM, RA
SHIMON@RISEARCHITECTURE.COM
908-674-8717
FL OFFICE:
36 AIRPORT RD SUITE 402
LAKEWOOD, NJ 08701
SHIMON GREENEBAUM, RA
SHIMON@RISEARCHITECTURE.COM
908-674-8717

CLIENT

REVISIONS

DESCRIPTION	DATE	NO.
ISSUED FOR PERMIT	09/08/23	1
Revision	11/22/23	2

PROJECT NAME / LOCATION

DRAWING TITLE
PLOT PLAN

EXAMINERS SIGNATURE

PROFESSIONAL SEAL

STATE OF FLORIDA
SHIMON GREENEBAUM
LICENSED
AR102415
REGISTERED ARCHITECT

Shimon E Greenebaum


SHIMON E. GREENEBAUM, RA
FL LIC. NO.
AR102415

SCALE: As indicated
DATE: 11/22/23
PROJECT NO:
A-1.1C
DRAWING NO: 03 OF

BARCODE

THE GENERAL CONTRACTOR SHALL CHECK AND VERIFY ALL DIMENSIONS AND REPORT ANY ERRORS AND OMISSIONS TO THE ARCHITECTS. DO NOT SCALE DRAWINGS. THE DRAWINGS SHALL NOT BE USED UNTIL SIGNED BY CONSULTANTS

SAMPLE PLACEHOLDER

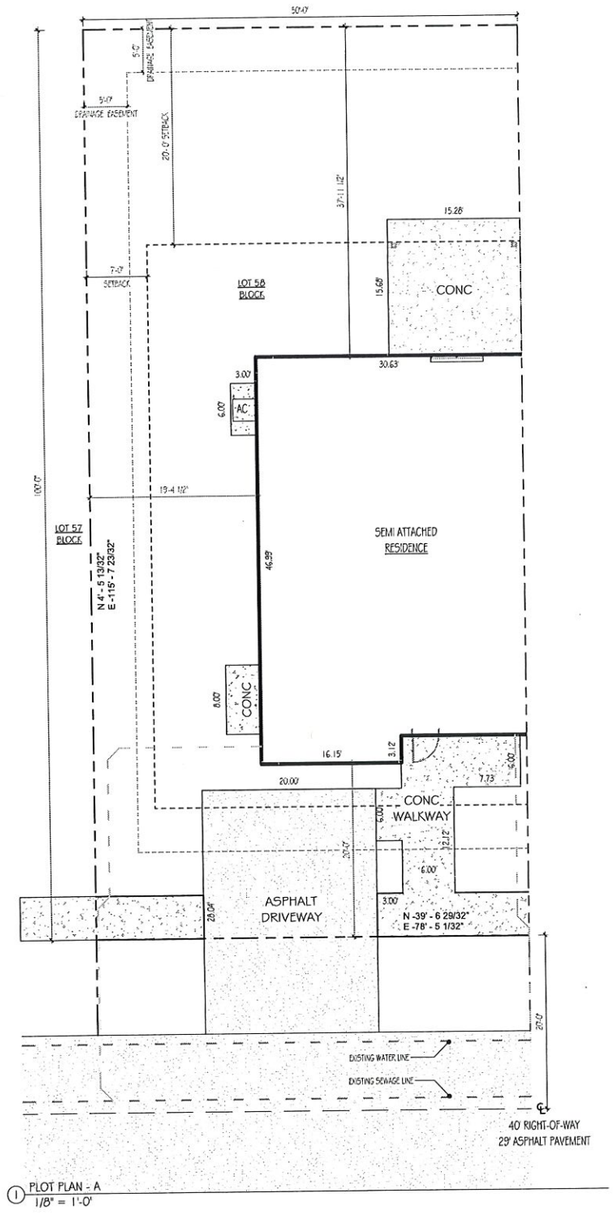

1 PLOT PLAN - A
1/8" = 1'-0"

RISE | FL
architecture

ARCHITECT
RESIDE ARCHITECTURE, LLC
NYC OFFICE:
241 37TH STREET SUITE 440
BOOKLYN, NEW YORK 11232
JEFF AKERMAN, RA
JEFF@RISEARCHITECTURE.COM
516-249-3746
NJ OFFICE:
36 AIRPORT RD SUITE 402
LAKEWOOD, NJ 08701
SHIMON GREENEBAUM, RA
SHIMON@RISEARCHITECTURE.COM
908-674-8717
FL OFFICE:
36 AIRPORT RD SUITE 402
LAKEWOOD, NJ 08701
SHIMON GREENEBAUM, RA
SHIMON@RISEARCHITECTURE.COM
908-674-8717

CLIENT

REVISIONS

DESCRIPTION	DATE	NO.
ISSUED FOR PERMIT	09/08/23	1
Revision	11/22/23	2

PROJECT NAME / LOCATION

DRAWING TITLE
PLOT PLAN A

EXAMINERS SIGNATURE

PROFESSIONAL SEAL

STATE OF FLORIDA
SHIMON GREENEBAUM
REGISTERED ARCHITECT
AR102415

Shimon E Greenebaum


SHIMON E. GREENEBAUM, RA
FL LIC. NO.
AR102415

SCALE 1/8" = 1'-0"
DATE 11/22/23
PROJECT NO.
A-1.1D
DRAWING NO. 04 OF

BARCODE

THE GENERAL CONTRACTOR SHALL CHECK AND VERIFY ALL DIMENSIONS AND REPORT ALL ERRORS AND OMISSIONS TO THE ARCHITECTS. DO NOT SCALE FROM WING. THE DRAWINGS SHALL NOT BE USED UNTIL SIGNED BY CONSULTANTS.

SAMPLE PLACEHOLDER

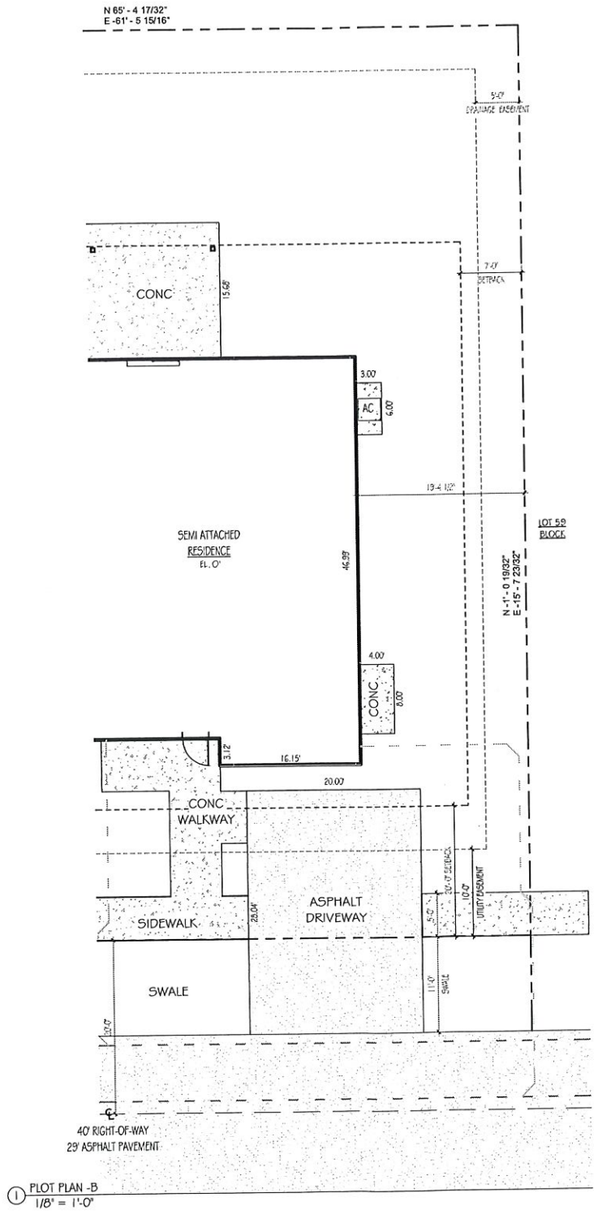

1 PLOT PLAN -B
1/8" = 1'-0"

RISE | FL
architecture

ARCHITECT
RESIDE ARCHITECTURE, LLC
NYC OFFICE:
241 37TH STREET SUITE 440
BOOKLYN, NEW YORK 11232
JEFF AKERMAN, RA
JEFF@RISEARCHITECTURE.COM
516-249-3746
NJ OFFICE:
36 AIRPORT RD SUITE 402
LAKEWOOD, NJ 08701
SHIMON GREENEBAUM, RA
SHIMON@RISEARCHITECTURE.COM
908-674-8717
FL OFFICE:
36 AIRPORT RD SUITE 402
LAKEWOOD, NJ 08701
SHIMON GREENEBAUM, RA
SHIMON@RISEARCHITECTURE.COM
908-674-8717

CLIENT

REVISIONS		
DESCRIPTION	DATE	NO.
ISSUED FOR PERMIT	09/08/23	1
Revision	11/22/23	2

PROJECT NAME/ LOCATION

DRAWING TITLE
PLOT PLAN B

EXAMINERS SIGNATURE

PROFESSIONAL SEAL

STATE OF FLORIDA
SHIMON GREENEBAUM
AR102415
REGISTERED ARCHITECT

Shimon E Greenebaum

SHIMON E. GREENEBAUM, RA
FL LIC. NO.
AR102415

SCALE	1/8" = 1'-0"
DATE	11/22/23
PROJECT NO.	
DRAWING NO.	A-1.1E
	05 OF

BARCODE

THE GENERAL CONTRACTOR SHALL CHECK AND VERIFY ALL DIMENSIONS AND REPORT ALL ERRORS AND OMISSIONS TO THE ARCHITECTS. DO NOT SCALE DRAWINGS. THE DRAWINGS SHALL NOT BE USED UNTIL SIGNED BY CONSULTANTS

DIVISION 1: GENERAL CONDITIONS:
A. SUMMARY OF WORK: CONSTRUCTION OF A NEW DWELLING.
DESIGN OF HEATING, VENTILATION & AIR CONDITIONING, PLUMBING, & ELECTRICAL SYSTEMS, INCLUDING PREPARATION OF REQUIRED DRAWINGS & COORDINATION WITH ARCHITECTURAL DRAWINGS. THE DRAWINGS SHOW THE GENERAL ARRANGEMENT & EXTENT OF THE WORK. AS THE WORK PROGRESSES, THE OWNER & THE CONTRACTOR, AT NO EXTRA COST, SHALL MAKE MODIFICATIONS TO MAKE THE PARTS ALIGN. WHERE COMPLETE SIZES OR DIMENSIONS OF MEMBERS, CONNECTIONS, OR FASTENERS OF ANY ITEM ARE NOT INDICATED, DESIGN THE ITEM TO PRODUCE STRENGTH APPROPRIATE TO THE USE INTENDED.
DO NOT SCALE DRAWINGS. WRITTEN DIMENSION SHALL GOVERN.

CONTRACTOR SHALL CHECK VERIFY & MAINTAIN ALL DIMENSIONS, GRADES, LEVELS & OTHER CONDITIONS BEFORE PROCEEDING WITH FABRICATION & CONSTRUCTION. COORDINATE EXACT LOCATIONS OF EQUIPMENT, FIXTURES & OUTLETS WITH FINISHED ELEMENTS. WHERE NECESSARY OR WHERE SPECIFICALLY INDICATED, THE CONTRACTOR SHALL PROVIDE SHOP DRAWINGS & DETAILED COMPONENT DESIGN AS REQUIRED FOR THE PROPER FABRICATION, INSTALLATION, AND COORDINATION WITH OTHER TRADES.

SHOP DRAWINGS:
CONTRACTOR SHALL FURNISH SHOP DRAWINGS FOR ALL SHOP FABRICATED ITEMS & WHERE CUSTOMARILY REQUIRED & SUBMIT FOUR SETS OF SHOP DRAWINGS FOR REVIEW. THE CONTRACTOR SHALL BE RESPONSIBLE FOR CHECKING THE SHOP DRAWINGS FOR ACCURACY, COORDINATION WITH OTHER TRADES, & COMPLIANCE WITH THE CONTRACT DOCUMENTS BEFORE BEING SUBMITTED FOR APPROVAL. ARCHITECTS OR ENGINEERS APPROVAL OF SHOP DRAWINGS SHALL CONSTITUTE REVIEW & APPROVAL OF THE GENERAL ARRANGEMENT OF COMPONENTS TO COMPLY WITH THE GENERAL INTENT OF THE CONSTRUCTION DOCUMENTS & IN NO WAY RELIEVES THE CONTRACTOR FROM HIS/ HER RESPONSIBILITY FOR COMPLIANCE WITH THE CONTRACT DOCUMENTS, EVEN IF SUCH ITEMS ARE NOT SHOWN ON THE SHOP DRAWINGS. THE CONTRACTOR SHALL CHECK ALL DIMENSIONS & CONDITIONS TO INSURE A PROPER FIT UNDER FIELD CONDITIONS & SHALL MAKE ADJUSTMENTS AS REQUIRED TO MAKE PARTS ALIGN. ALL REVISIONS TO SHOP DRAWINGS AFTER THE FIRST SUBMISSION MUST BE PROPERLY IDENTIFIED ON SUBSEQUENT SUBMISSIONS.

PRIOR TO PERFORMING ANY WORK, THE CONTRACTOR SHALL EXAMINE THE APPLICABLE CONDITIONS & SUBSTRATES & CORRECT ANY UNSATISFACTORY CONDITIONS BEFORE PROCEEDING WITH THE WORK. VERIFY THAT SUBSTRATE & BASE PLIES/ COATS ARE COMPATIBLE WITH NEW WORK. NOTIFY THE ARCHITECT PROMPTLY OF ANY MODIFICATIONS REQUIRED. WORK PERFORMED OVER ANY SURFACE CONSTITUTES ACCEPTANCE OF THAT SURFACE FOR THE SPECIFIED QUALITY OF THE WORK BEING PERFORMED THEREON. ANY CHANGES TO THE PLANS BY THE OWNER OR CONTRACTOR SHALL BE THE RESPONSIBILITY OF THE PERSONS MAKING SUCH CHANGES.

CUTTING AND PATCHING:
INCLUDE ALL CUTTING & PATCHING FOR PENETRATIONS THROUGH FLOORS, WALLS CEILINGS AND ROOFS. DO NOT CUT OR NOTCH ANY STRUCTURAL MEMBER TO REDUCE ITS LOAD CARRYING CAPACITY.

UNFORESEEN CONDITIONS:
SHOULD UNFORESEEN CONDITIONS BE ENCOUNTERED THAT AFFECT DESIGN OR FUNCTION OF THE PROJECT, CONTRACTOR SHALL INVESTIGATE FULLY & SUBMIT AN ACCURATE, DETAILED REPORT TO THE ARCHITECT WITHOUT DELAY. WHILE AWAITING A RESPONSE, CONTRACTOR SHALL RESCHEDULE OPERATIONS AS REQUIRED TO AVOID DELAY OF OVERALL PROJECT.

PROVIDE TEMPORARY FACILITIES, SERVICE UTILITIES, & PROTECTION AS REQUIRED TO SAFELY EXECUTING ALL WORK. PROTECT ADJACENT CONSTRUCTION, AND INHABITANTS. COMPLY WITH ALL APPLICABLE REQUIREMENTS OF GOVERNING AUTHORITIES INCLUDING, BUT NOT LIMITED TO PUBLIC UTILITIES. PROVIDE 24-HOUR NOTIFICATION OF ANY DISCONTINUITY OF UTILITY SERVICES WITH OWNER. CONTRACTOR SHALL BE RESPONSIBLE TO REMOVE AND LEGALLY DISPOSE OF ALL MATERIALS FROM THE JOB SITE.

RECORD DRAWINGS:
THE CONTRACTOR SHALL PREPARE & MAINTAIN A COMPLETE SET OF RECORD CONSTRUCTION DRAWINGS INDICATING ALL ACTUAL WORK, MODIFICATION & REVISIONS TO THE WORK DELINEATED ON THE CONSTRUCTIONS DRAWINGS AS WELL AS ANY CONCEALED CONSTRUCTION WORK. INCLUDE ANY OTHER INFORMATION WHICH WOULD BE HELPFUL TO THE OWNER.

INSURANCE:
ALL CONTRACTORS & ALL SUB-CONTRACTORS SHALL TAKE OUT & MAINTAIN WORKMANS COMPENSATION INSURANCE, AND PUBLIC LIABILITY & PROPERTY DAMAGE INSURANCE ACCEPTABLE TO THE OWNER & THE AUTHORITIES HAVING JURISDICTION. AT PROJECT CLOSEOUT.

SUBSTANTIAL COMPLETION:
CONTRACTOR SHALL PROCURE FINAL CERTIFICATE OF OCCUPANCY UPON COMPLETION OF THE PROJECT AND FORWARD SAME TO THE OWNER. CONTRACTOR SHALL CLEAN THE PREMISES, TEST APPLICABLE SYSTEMS, AND LEAVE READY FOR OCCUPANCY.

WARRANTIES:
UNLESS OTHERWISE INDICATED, CONTRACTOR IS TO PROVIDE WRITTEN WARRANTY FOR A PERIOD OF ONE YEAR FROM THE DATE OF SUBSTANTIAL COMPLETION. THE WARRANTY SHALL STATE ALL WORK HAS BEEN COMPLETED IN CONFORMANCE WITH THE CONTRACT DOCUMENTS, APPLICABLE CODES, AND ENFORCING AUTHORITIES AND THAT ALL WORK IS FREE FROM DEFECTS OF MATERIAL AND WORKMANSHIP. THIS IS IN ADDITION TO AND NOT A LIMITATION TO ANY PRODUCT MANUFACTURERS PRODUCT WARRANTIES.
- ROOFING - 2 YEAR WARRANTY BY INSTALLER
- ROOFING - 25 YEAR STANDARD WARRANTY BY MANUFACTURER
- HOME OWNERS WARRANTY (HOW) - WHERE APPLICABLE IN ACCORDANCE WITH THE AUTHORITIES HAVING JURISDICTION

ALL ELECTRICAL WORK SHALL BE CARRIED OUT BY A LICENSED ELECTRICIAN ONLY. ALL WORK SHALL CONFORM TO THE PROVISIONS OF THE NATIONAL ELECTRIC CODE OF NFPA, LATEST EDITION.

ALL PLUMBING WORK SHALL BE CARRIED OUT BY A LICENSED PLUMBER. ALL EQUIPMENT & FIXTURES TO CONFORM TO THE NATIONAL STANDARD PLUMBING CODE, LATEST EDITION.

DIVISION 02 SITEWORK:
A. DEMOLISH AND REMOVE ALL ABOVE AND BELOW GRADE EXISTING CONSTRUCTION, AND REMOVE VEGETATION IN THE AREA OF WORK THAT WILL INTERFERE WITH THE PROPOSED WORK.
B. REMOVE ALL TOPSOIL, RUBBISH AND OTHER DELETERIOUS MATERIAL FROM INSIDE AREA OF WORK PRIOR TO COMMENCEMENT OF WORK. STRIPPED TOPSOIL SHALL BE STOCKPILED IN AN AREA AWAY FROM THE AREA OF WORK AND PRESERVED FOR REDISTRIBUTION UPON FINAL GRADING AT PROJECT FINISH.
C. CONTRACTOR TO FIELD-VERIFY LOCATION OF ALL UNDERGROUND MECHANICAL SYSTEMS, UTILITY LINES, ETC., PRIOR TO EXCAVATION. EXCAVATE AS REQUIRED FOR FOUNDATION TO UNDISTURBED VIRGIN SOIL.
D. EXCAVATION AND COMPACTING: EXCAVATE AS REQUIRED TO INSTALL FOOTINGS AND TO MAINTAIN FINISHED FLOOR ELEVATION. COMPACT SOIL IN AREAS TO RECEIVE CONCRETE FLOORS OR SLABS TO 95%.
E. SOIL BEARING CAPACITY IS ASSUMED TO BE 3,000 PSF.
- THE CONTRACTOR (GC) SHALL VERIFY SOIL-BEARING CAPACITY TO BE EQUAL TO OR EXCEED THE ASSUMED VALUE BEFORE PROCEEDING WITH THE WORK. GC SHALL NOTIFY ARCHITECT (AOR) OF ANY DISCREPANCY IN THE SOIL BEARING CAPACITY. IN THE EVENT SUCH A DISCREPANCY IS FOUND GC SHALL STOP ALL WORK RELATED TO THE POURING OF THE FOOTINGS AND FOUNDATIONS UNTIL RECEIVING WRITTEN DIRECTION FROM THE AOR OR ENGINEER (EOR).
- FAILURE OF THE GC TO TEST AND VERIFY THE SOIL BEARING CAPACITY SHALL RESULT IN THE GC ASSUMING FULL RESPONSIBILITY AND LIABILITY FOR ANY AND ALL DAMAGES THAT MAY OCCUR.
- THE BUILDING INSPECTOR FROM THE LOCAL AUTHORITY HAVING JURISDICTION (AHJ) SHALL HAVE THE AUTHORITY OF WAIVING THE TEST BORE REQUIREMENT, IF BASED ON THEIR PROFESSIONAL JUDGEMENT AND KNOWLEDGE OF AREA CONDITIONS RENDER SUCH TESTING SUPERFLUOUS AND UNNECESSARY.
- FOOTING ELEVATIONS SHALL BE ADJUSTED TO THE ACTUAL LEVELS OF ACCEPTED BEARING STRATA FOUND UPON EXCAVATION. IN THE EVENT THAT EXCAVATED CONDITIONS REVEAL THE DEPTH OF BEARING STRATA TO BE IN EXCESS OF 1'-0" FROM DESIGNED DEPTHS, GC SHALL NOTIFY AOR PRIOR TO PROCEEDING WITH THE WORK.

F. UTILITIES: CONTRACTOR TO PROVIDE ALL LABOR AND MATERIALS AS NECESSARY TO EXTEND EXISTING WATER SERVICE, SANITARY LINES, ELECTRICAL, GAS, TELEPHON AND CABLE SERVICES, TO NEW AREAS AS REQUIRED. INSTALL IN ACCORDANCE TO ALL LOCAL REQUIREMENTS.
G. FOUNDATION AND RAIN DRAINAGE SYSTEM: PROVIDE SCHEDULE 40 ABS PIPING (ASTM D2751) AND FITTINGS OF THE SIZES INDICATED ON DRAWINGS. IF WATER IS ENCOUNTERED DURING A EXCAVATION OF BASEMENT FOOTINGS, AND/OR SUMP PUMP IS SPECIFIED, PROVIDE 2" PVC PIPE FROM SUMP LOCATION TO CURB AT STREET.
H. BACK-FILL WITH CLEAN SOIL, FREE OF DELETERIOUS MATERIALS.
I. EARTH WORK: SPREAD SOIL, HAND GRADE, AND SEED LAWN. EXCESS EXCAVATED MATERIALS SHALL BE DISTRIBUTED IN SUCH A WAY AS TO PROVIDE A SMOOTH TRANSITION TO UNDISTURBED GRADE. PROVIDE CLEAN FILL AS REQUIRED TO BRING FINISHED GRADE TO REQUIRED LEVEL. SLOPE GRADES AWAY FROM BUILDING. FINISHED GRADE SHALL BE A MINIMUM OF 8" BELOW WOOD FRAMING.
J. PORTLAND CEMENT CONCRETE PAVING: CONCRETE SIDEWALKS, RAMPS AND SLABS SHALL BE MINIMUM 3000 PSI OR AS INDICATED ON DRAWINGS. PROVIDE WELDED WIRE MESH (ASTM A-185) IN ALL WALKS, RAMPS AND SLABS. BROOM FINISH HORIZONTAL SURFACES FOR BARRIER-FREE ACCESSIBILITY.

DIVISION 03: CONCRETE
A. CONTRACTOR SHALL PROVIDE ALL CONCRETE WORK INDICATED IN DRAWINGS, INCLUDING BUT NOT LIMITED TO SLAB ON GRADE, AND SITE WALKWAYS. GC SHALL PROVIDE MATERIALS, REINFORCEMENT, VAPOR PROTECTION, FORMWORK, EXPANSION AND CONTROL JOINTS, AND ACCESSORIES AS INDICATED IN THE DRAWINGS AND/OR AS NECESSARY TO COMPLETE THE OUTLINED SCOPE AS PER FL FBC AND INDUSTRY STANDARDS.
B. ADEQUATE VERTICAL AND HORIZONTAL SHORING SHALL BE PROVIDED TO SAFELY SUPPORT ALL CONSTRUCTION LOADS.
C. EXTERIOR PERIMETER FOOTINGS SHALL EXTEND TO BELOW THE FROSTLINE - ASSUMED TO BE A MIN. OF 3'-0" BELOW FINISHED GRADES IN LOCATION OF WORK AS PER IRC 2021. IN THE EVENT THAT LOCAL CODE REQUIREMENTS INDICATE DIFFERENTLY LOCAL CODE SHALL GOVERN.
D. FOOTINGS SHALL BE POURED ON VIRGIN SOIL, OR SOIL REINFORCED TO ACHIEVE NECESSARY BEARING CAPACITY.
E. DEEP FILLS UNDER SLABS SHALL BE LAYERED IN 6" LAYERS AND COMPACTED TO MIN. DENSITY OF 95%.
F. NO CONCRETE SHALL BE POURED IN INCLEMENT WEATHER, INCLUDING IN FREEZING TEMPERATURE, ON FROZEN OR WET GROUND OR DURING PRECIPITATION EVENTS, UNLESS REQUIRED ADMIXTURES ARE UTILIZED, AS PER INDUSTRY STANDARDS, AND AS APPROVED BY AOR/ EOR. CONCRETE EXPOSED TO FREEZE/ THAW CYCLES SHALL BE AIR-ENTRAINED.
G. CONCRETE TO BE PROTECTED FROM WEATHER EXTREMES AS REQUIRED.
H. WHERE FOOTINGS ARE STEPPED, BOTTOM OF FOOTING SHALL NOT STEP MORE THAN ONE FOOT VERTICALLY FOR EACH TWO FEET HORIZONTALLY. STEPS IN FOOTINGS SHALL OVERLAP 1'-0" MIN. UON.
I. SEE WALL SECTION AND FOUNDATION PLAN FOR SIZE AND REINFORCEMENT OF FOOTINGS. FOOTINGS SHALL BE A MIN. OF 6 INCHES WIDER ON EACH SIDE THAN THE SUPPORTED FOUNDATION STEM WALL ABOVE AND A MIN. OF 8 INCHES THICK UON. AT CHIMNEYS THE MIN. SIZES INCREASE TO 12 INCHES WIDER ON EACH SIDE AND 12 INCHES THICKNESS UON.
J. ALL FOOTINGS SHALL BE REINFORCED BOTH LONGITUDINALLY AND TRANSVERSELY AS SPECIFIED ON THE DRAWINGS. NO FOOTING SHALL HAVE LESS THAN TWO (2) #5 REINF. BARS IN BOTH DIRECTIONS.
K. BASEMENT FLOOR SLABS AND/OR SLABS ON GRADE SHALL BE CONSTRUCTED AS 4" THICK NORMAL WEIGHT CONCRETE WITH WWM REINFORCEMENT, ON A VAPOR BARRIER ABOVE 4" POROUS GRAVEL FILL, UON.
L. CONCRETE WORK AND MIXTURES SHALL BE PROPORTIONED IN ACCORDANCE WITH ACI 301, "SPECIFICATIONS FOR STRUCTURAL CONCRETE" AND ACI 211.1, "RECOMMENDED PRACTICE FOR SELECTING PROPORTIONS FOR NORMAL WEIGHT CONCRETE" TO PRODUCE A 28 DAY COMPRESSIVE STRENGTH OF 3,000 PSI, UNLESS OTHERWISE NOTED.
- CONCRETE SLUMP LIMITATIONS: 4" MIN. AND 6" MAX.
- MAX. AGGREGATE SIZE SHALL BE 3/4". ALL AGGREGATES SHALL CONFORM TO ASTM C-33.

M. CONCRETE COVER FOR REINFORCING STEEL SHALL BE IN ACCORDANCE WITH ACI 318, AND SHALL BE A MIN. AS LISTED BELOW, UNLESS OTHERWISE NOTED:
- FORMED CONCRETE BELOW GRADE - 2"
- UNFORMED CONCRETE BELOW GRADE - 3"

N. ALL STRUCTURAL CONCRETE IS TO BE CURED IN ACCORDANCE WITH ACI 301.
O. GROUT SHALL BE NON-SHRINK, NON-METALLIC AND SHALL HAVE A MIN. COMPRESSIVE STRENGTH OF 5,000 PSI AT 28 DAYS.
P. ALL REINFORCING STEEL SHALL BE NEW BILLET STEEL DEFORMED TYPE, COMPLYING WITH ASTM A615, GRADE 60.
- ALL SPLICES SHALL CONFORM TO ACI STANDARDS AND BUILDING CODE REQUIREMENTS, BUT IN NO CASE LESS THAN 1" FROM THE TOP AND OVER ANY PIPES OR CONDUITS IN SLABS.
- WELDING OF REINFORCING STEEL SHALL NOT BE PERMITTED.
- ALL REINFORCING STEEL SHALL BE ACCURATELY PLACED, RIGIDLY SUPPORTED AND FIRMLY TIED IN PLACE WITH BAR SUPPORTS AND SPACERS, IN ACCORDANCE WITH THE REQUIREMENTS OF ACI 301.
- ALL REINFORCING STEEL SHALL BE ASSEMBLED AS CAGES OR MATS, WITH BARS EQUALLY SPACED AND TIED TOGETHER AT EACH INTERSECTION BEFORE CONCRETE IS PLACED.
- WELDED WIRE FABRIC SHALL CONFORM TO ASTM A 185, AND BE LOCATED IN THE CENTER OF THE DEPTH.
- ALL ACCESSORIES SHALL HAVE UPTURNED LEGS AND SHALL BE PLASTIC DIPPED AFTER FABRICATION. ACCESSORIES FOR REINFORCING SHALL BE IN ACCORDANCE WITH ACI CURRENT EDITION.
- CONTINUOUS REINFORCING BARS SHALL BE BENT AROUND CORNERS WITH ENDS LAPPED.

Q. DAMP-PROOF CONCRETE BASEMENT WALLS WITH 1/2" COAT OF PORTLAND CEMENT PARGING APPLIED TO EXTERIOR FROM COVE TO CAP AND APPLY TWO (2) COATS OF BITUMINOUS DAMP PROOFING BELOW GRADE.

DIVISION 04 MASONRY
A. ALL MASONRY MATERIALS SHALL BE STORED IN A NEAT MANNER HIGH AND DRY FROM ALL FOREIGN MATERIALS AND PROTECTED FROM MOISTURE.
B. MASONRY UNITS SIZES AND REINFORCEMENT SHALL COMPLY WITH THE 2021 EDITION OF THE FL 2020 FBC, AND AS PER THE DRAWINGS.
C. CONTRACTOR SHALL ADEQUATELY PROTECT WALLS, PIERS, ETC. FROM DAMAGE DUE TO BACK FILLING.
D. PROVIDE 8 INCHES SOLID MASONRY UNDER GIRDER ENDS. FILL SOLID WITH CONCRETE.
E. DAMP-PROOF MASONRY BASEMENT WALLS WITH 1/2" COAT OF PORTLAND CEMENT PARGING APPLIED TO EXTERIOR FROM COVE TO CAP AND APPLY TWO (2) COATS OF BITUMINOUS DAMP PROOFING BELOW GRADE.

DIVISION 05 STEEL
A. ALL STRUCTURAL STEEL SHAPES AND PLATES SHALL CONFORM TO STANDARD SPECIFICATION OF ASTM A 36 UNLESS OTHERWISE NOTED ON DRAWINGS.
- ALL STEEL DETAILS AND CONNECTIONS SHALL BE IN ACCORDANCE WITH THE REQUIREMENTS OF THE LATEST AISC SPECIFICATIONS WITH LATEST REVISIONS.

C. ALL FIELD BOLTS SHALL BE COMPLY WITH ASTM A 325 STANDARDS.
D. ANCHOR BOLTS: ALL ANCHOR BOLTS SHALL CONFORM TO ASTM A 307. SIZE IS TO BE 1/2" DIAMETER, 6' O.C. AND NOT GREATER THAN 12" FROM EACH CORNER; BOLTS SHALL BE EMBEDDED NOT LESS THAN 7" INTO CONCRETE OR CMU; OR AN APPROVED ANCHORING SYSTEM AS PER THE FL 2020 FBC CODE EDITION.
E. ALL LALLY COLUMNS SHALL BE OF STANDARD STEEL PIPE WITH FY=36 KSI AS FOUND IN THE "MANUAL OF STEEL CONSTRUCTION" UNLESS NOTED OTHERWISE.
F. ALL GUARDS AND HANDRAILS TO COMPLY WITH SPECIFICATIONS SET FORTH IN THE 2020 FBC EDITION. SELECT FASTENERS OF THE TYPE AND GRADE REQUIRED TO PRODUCE CONNECTIONS THAT ARE SUITABLE FOR ANCHORING RAILINGS TO OTHER TYPES OF CONSTRUCTION INDICATED AND CAPABLE OF WITHSTANDING DESIGN LOADINGS. INSTALL WOOD HANDRAILS AND RAILING SYSTEMS TO COMPLY WITH RAILING MANUFACTURERS INSTRUCTIONS. ATTACH HANDRAILS TO WALL WITH WALL BRACKETS AND END FITTINGS. PROVIDE BRACKET WITH NOT LESS THAN 1-1/2 INCH CLEARANCE FROM INSIDE FACE OF HANDRAIL AND FINISHED WALL SURFACE.

DIVISION 06 WOOD
A. ALL DIMENSIONS ON FLOOR PLANS ARE TO FACE OF STUD UON.
B. FRAMING LUMBER SHALL BE GRADE MARKED AND COMPLYING WITH DOC PS-20 IN ACCORDANCE WITH 2020 FBC, AND AS RECOGNIZED BY THE AMERICAN WOOD COUNCIL (AWC).
C. STRUCTURAL LUMBER SHALL BE HEM. FIR OR DOUG FIR #1 OR BETTER AND CONFORM TO STANDARDS SET FORTH BY THE ALSC (AMERICAN LUMBER STANDARD COMMITTEE), AND CODE STANDARDS LISTED UNDER GENERAL CONDITIONS. FB (FOR 2"-4" MEMBERS) SHALL BE 1300 PSI FOR SINGLE MEMBERS, 1495 PSI FOR REPETITIVE MEMBERS.
D. DRAWINGS INDICATE NOMINAL SIZES OF LUMBER.
E. ALL SHEATHING AND SUBFLOORING SHALL BE EXTERIOR GRADE WOOD STRUCTURAL PANEL (OSB) OR PLYWOOD, UON.
F. SET ALL JOISTS AND BEAMS WITH NATURAL CAMBER UP. LAP ENDS MIN. 3" OVER BEARING WALL AND SECURE WITH MIN. (3) 10D FACE NAILS.
G. NOM. LUMBER JOISTS SHALL BE SUPPORTED LATERALLY AT THE ENDS BY FULL-DEPTH SOLID BLOCKING NOT LESS THAN 2 INCHES NOMINAL IN THICKNESS; OR BY ATTACHMENT TO A FULL-DEPTH HEADER, BAND OR RIM JOIST. ENGINEERED FLOOR JOISTS SHALL BE LATERALLY SUPPORTED AT THE ENDS AS PER MFR. RECOMMENDATIONS.
H. COLUMNS AND POSTS ARE TO HAVE FULL SOLID WOOD AND/OR MASONRY BEARING CONTINUOUS TO THE FOUNDATION.
I. AT BASE OF COLUMN 15 LB ASPHALT PAPER SHALL BE USED TO ISOLATE WOOD FORM CONCRETE.
J. ANCHOR SILLS AND PLATES WITH 1/2" DIA. HOOKED BOLTS 1'-6" LONG SPACED A MAX. OF 6'-0" O.C., MIN. 2 PER SILL, MAX. 12" FROM THE END OF EACH PIECE OF SILL PLATE AND MAX. 12" FROM EACH CORNER OF THE FOUNDATION.
K. UNTREATED FRAMING LUMBER SHALL NOT BEAR DIRECTLY ON CONCRETE OR MASONRY. LUMBER IN DIRECT CONTACT WITH MASONRY OR CONCRETE SHALL BE TREATED IN ACCORDANCE WITH AWPA U1. FIELD CUT TREATED LUMBER SHALL BE TREATED IN ACCORDANCE WITH AWPA M4.
L. OPENINGS IN FLOOR FRAMING SHALL BE FRAMED WITH HEADER AND TRIMMER JOISTS. WHERE THE HEADER JOIST SPAN DOES NOT EXCEED 4 FEET, THE HEADER JOIST SHALL BE A SINGLE MEMBER THE SAME SIZE AS THE FLOOR JOIST. SINGLE TRIMMER JOISTS SHALL BE USED TO CARRY A SINGLE HEADER JOIST THAT IS LOCATED WITHIN 3 FEET OF THE TRIMMER JOIST BEARING. WHERE THE HEADER JOIST SPAN EXCEEDS 4 FEET, THE TRIMMER JOISTS AND THE HEADER JOIST SHALL BE DOUBLED AND OF SUFFICIENT CROSS SECTION TO SUPPORT THE FLOOR JOISTS FRAMING INTO THE HEADER.
M. DOUBLE JOISTS SHALL BE PLACED UNDER BEARING PARTITIONS THAT ARE PARALLEL TO JOIST.
O. PROVIDE JOISTS 6" APART UNDER PLUMBING OR UTILITY WALLS TYPICAL.
P. GIRDERS RESTING ON MASONRY ARE TO BE SET ON STEEL LEVELING PLATES AS REQUIRED. WHERE LEVELING PLATES ARE NOT REQUIRED SET ON .019 ALUMINUM FLASHING.
Q. ALL HANGERS, CONNECTORS, CAPS, BASES, ETC. FOR CARPENTRY ARE TO BE BY SIMPSON OR APPROVED EQUAL. INSTALL AS PER MANUFACTURERS SPECIFICATIONS.
R. PROVIDE PLYWOOD AND/OR OSB WITH AMERICAN PLYWOOD ASSOCIATION GRADE STAMP ON EACH SHEET, INDICATING THE SPAN RATING, EXPOSURE DURABILITY CLASSIFICATION, THICKNESS AND GRADE DESIGNATIONS. PLYWOOD SHALL COMPLY WITH THE REQUIREMENTS OF US PRODUCT STANDARD PS-1, PS-2, PS-1-83 OR PRP-108. THE FOLLOWING MINIMUM THICKNESS AND GRADE DESIGNATIONS SHALL BE PROVIDED FOR THE APPLICABLE LOCATIONS. WHERE THE DRAWINGS INDICATE A DIFFERENT THICKNESS, THE LARGER THICKNESS SHALL BE INSTALLED.
- ROOF SHEATHING: 1/2" C-D APA 32/16 EXT. GLUE, OSB 1/2" APA 32/16 EXTERIOR
- WALL SHEATHING: 1/2" C-D APA 32/16 EXT. GLUE SB 1/2" APA 32/16 EXTERIOR, AT SHEARWALL SHALL BE DESIGNATED "STRUCTURAL"
- FLOOR: 3/4" GROUP-1 UNDERLAYMENT GRADE TONGUE AND GROOVE APA EXPOSURE 1 WITH EXTERIOR GLUE.

INSTALL GLUED AND NAILED.
S. STRUCTURAL COMPOSITE BEAMS, JOISTS, HEADERS AND TRUSSES SHALL BE INSTALLED AS PER SPECIFICATIONS OF TRUSS JOIST CORP. AND HAVE BEEN DESIGNED ACCORDING TO STRESS TOLERANCES OF SPECIFIED MEMBERS. SUBSTITUTIONS ARE NOT ALLOWED UNLESS APPROVED BY AOR OR A STRUCTURAL ENGINEER LICENSED IN THE STATE OF FL.
T. ALL MICROLLAM OR PARALLAM BEAMS TO BE INSTALLED AS PER SPECIFICATIONS OF TRUSS JOIST CORP. JOIN BEAMS WITH MIN. THREE (3) 16D NAILS PER FOOT AND EXTERIOR GLUE UON. PROTECT FROM EXPOSURE TO WEATHER.
U. DECKS: ALL EXTERIOR DECK LUMBER, INCLUDING JOISTS, GIRDERS, POSTS, LEDGERS, RAILINGS AND BALUSTERS SHALL BE S4S, S-DRY MARKED AND COMPLYING WITH PS 20 AND PRESSURE TREATED TO COMPLY WITH AWPA U-1 AND FIELD TREATED IN ACCORDANCE WITH AWPA M4. ALL EXTERIOR BOLTS AND FASTENERS ARE TO BE GALVANIZED OR STAINLESS STEEL. DECK LUMBER TO BE DOUGLAS FIR #1, UON.
V. DECKING TO BE A WOOD POLYMER COMPOSITE MATERIAL, "TREX DECKING", OR EQUAL.
W. ALL UNMARKED HEADERS SHALL BE MIN. OF TWO (2) 2X10 WITH 1/2" PLYWOOD SPACER AND 2X4 CAP TYPICAL UNLESS NOTED OTHERWISE ON THE DRAWINGS. PROVIDE METAL HANGERS OR CONNECTORS AT ALL BUTT JOINTS.
X. FIREBLOCKING SHALL BE PROVIDED AT ALL FLOOR AND CEILING LEVELS, AT ALL CHASES AT FLOOR AND CEILING LEVEL, AND AT ALL JOINTS BETWEEN SOFFITS AND WALLS, DROPPED CEILINGS AND WALLS. FIREBLOCKING SHALL CONSIST OF 2" NOM. LUMBER, OR 1/2 GYPSUM BD, OR 23/32" OSB BACKED BY SIMILAR AT JOINTS, OR MINERAL WOOL INSULATION SECURED IN PLACE.
Y. AT STAGGERED STUD WALL, FIREBLOCKING SHALL BE PLACED EVERY 10'-0" HORIZONTALLY.
Z. JOISTS AND BEAMS SHALL HAVE A MINIMUM OF 3 1/2" BEARING AT SILLS UON. PROVIDE A SILL SEALER ON TOP OF FOUNDATION WALLS BELOW TREATED WOOD SILLS.
ZA. ALL OPENINGS IN WALLS, FLOOR, ROOF, ETC. TO BE LOCATED AND SIZED AS PER MECHANICAL AND ARCHITECTURAL REQUIREMENTS, EVEN IF NOT SHOWN ON DRAWINGS.
ZB. PROVIDE DRAFT STOPPING AT CONCEALED PLENUMS, LARGER THAN 1000 SF.
ZD. INTERIOR FINISH CARPENTRY: PROVIDE INTERIOR STANDING AND RUNNING TRIM COMPLYING WITH PS 20. TRIM SHALL BE PRIMED FOR PAINT FINISH. BASE TRIM: 4-1/2 INCHES, CASING: 2-1/2 INCHES UON.
ZE. BLOCKING SHALL BE PROVIDED AT ALL TOILET, TUB AND SHOWER LOCATIONS FOR FUTURE GRAB BAR INSTALLATION.
ZF. SOLID BLOCKING SHALL BE PROVIDED AT ALL LOCATIONS WHERE WALL HUNG CABINETRY OF SHELVING IS TO BE INSTALLED.

DIVISION 07 THERMAL AND MOISTURE PROTECTION
A. PROVIDE COLD ASPHALT DAMP PROOFING OF THE SEMI-FIBRATED TYPE CONFORMING TO FS 55-A-694 TO ALL BELOW GRADE MASONRY SURFACES. INSTALL IN ACCORDANCE WITH MANUFACTURERS PRINTED INSTRUCTIONS.
B. ON ALL EXTERIOR ABOVE AND BELOW GRADE CONCRETE SURFACES PROVIDE AND INSTALL A TWO-COAT CEMENTITIOUS PLASTER FINISH. FINISH SURFACE SHALL BE A TROWEL FINISH, TOTAL THICKNESS OF 1". INSTALL COVE AT INTERSECTION OF FOUNDATION WALLS AND FOOTINGS.
D. INSULATION AS SHOWN COMPLIES WITH CURRENT ISSUE OF 2020 FBC EDITION.
E. 2" RIGID XPS INSULATION SHALL BE PROVIDED ON THE EXTERIOR FACE OF THE FOUNDATION STEM WALL.
F. SPRAY FOAM INSULATION SHALL BE UTILIZED BELOW THE ROOF TO ACHIEVE AND ATTIC INSULATION OF R-38.
H. PROVIDE TYPE II MINERAL FIBER BLANKET INSULATION WITH A K-VALUE OF 0.28, THICKNESS AS INDICATED ON DRAWINGS, CONFORMING TO ASTM E84 AND/OR UL 723, AND ASTM C665.
I. PROVIDE MINIMUM 235 LB. U.S. CLASS A, WIND-RESISTANT ASPHALT-FIBER GLASS SHINGLES. COLOR, TEXTURE AND PATTERN
J. USE ROLL ON WEATHERPROOF WINDOW BUCKS FOR ALL WINDOWS AND DOORS

J. SEALANTS:
- ALL EXTERIOR JOINTS AROUND WINDOWS, DOORS, UTILITY PENETRATIONS AND AT MEETS OF WALLS, ROOFS AND FLOORS SHALL BE CAULKED AND SEALED WITH GE SILICONE (SEALANT), OR APPROVED EQUAL.
- BATH FIXTURES TO BE SEALED AS REQUIRED TO RENDER THEM WATERTIGHT.
- ELASTOMERIC SEALANT SHALL BE ONE PART POLYSULFIDE OR ONE PART POLYURETHANE SEALANT CONFORMING TO FS TTS- 00230 CLASS A. PROVIDE CLOSED CELL SEALANT BACKER ROD.

K. PROVIDE CONTINUOUS SEAMLESS ALUMINUM SHEETMETAL (0.032") GUTTERS AND DOWNSPOUTS AS SHOWN ON THE DRAWINGS. PROVIDE CONCRETE SPLASH BLOCKS AT ALL LEADERS.
L. PROVIDE AND INSTALL STUCCO SIDING AND ACCESSORIES. PROVIDE 3-1/2 INCH WINDOW AND DOOR SURROUNDS, 3-1/4 INCH CORNER POSTS AND COLOR MATCHING CAULK.

DIVISION 08 DOORS AND WINDOWS
A. WINDOWS AS INDICATED ON PLAN COMPLY WITH EGRESS REQUIREMENTS AND MIN. GLAZING AREA OF 8% OF FLOOR AREA FOR EACH ROOM INTENDED FOR HUMAN OCCUPANCY. OPERABLE PORTIONS OF WINDOW SYSTEMS SHALL COMPLY WITH THE VENTILATION REQUIREMENTS OF A MINIMUM OPERABLE AREA OF 4% OF EACH ROOM INTENDED FOR HUMAN OCCUPANCY.
B. ONE WINDOW IN EACH SLEEPING ROOM TO HAVE MIN. NET CLEAR OPENING OF 5.7 SQ. FT., MIN. NET CLEAR OPENING HEIGHT OF 24", MIN. NET CLEAR OPENING WIDTH OF 20" (AREA MAY BE REDUCED TO 5.0 SQ. FT. AT FIRST FLOOR). C. ALL ENTRANCE DOORS; SIDELIGHTS; WINDOWS WITH PANES LARGER THAN 9 SF AND WITH THE BOTTOM OF THE PANES CLOSER THAN 18" FROM THE FLOOR, AND THE TOPS OF THE PANE MORE THAN 36" FROM THE FLOOR AND WITHIN 36" OF A WALKING SURFACE; OR OTHER HAZARDOUS LOCATIONS AS DEFINED BY THE 2120 FL FBC, MUST CONFORM TO CONSUMER PRODUCT SAFETY COMMISSION, CPSC 16 CFR 1201 REQUIRING SAFETY GLASS IN SAID PANELS.
D. WINDOWS ABOVE A SHOWER OR TUB, SLIDING AND SHOWER DOORS HAVING GLAZING MUST CONFORM
E. EXTERIOR METAL CLAD DOORS SHALL BE 1 3/4" THICK PRE-HUNG DOORS AS MANUFACTURED BY THERMATRU. GLASS LIGHTS SHALL BE 1/2" THICK TEMPERED INSULATING GLASS OF DIMENSIONS INDICATED ON DRAWINGS.
F. PROVIDE MTL-CLAD WINDOWS OF TYPES AND SIZES INDICATED ON DRAWINGS. WINDOWS SHALL BE PRE-GLAZED WITH DOUBLE PANE, HIGH-PERFORMANCE LOW-E, COLOR-FUSED INSULATING GLASS. PROVIDE 1-18" WIDE HIGH PROFILE EXTERIOR AND INTERIOR COLONIAL GRILLS. PROVIDE HOLLOW CORE SIX PANEL INTERIOR MASONITE DOORS WHERE INDICATED ON PLAN. WINDOWS TO BE IN COMPLIANCE WITH ASTM MISSILE TEST E1996 AND E1886 AS MODIFIED IN IRC 2020 302.1.2
WINDOWS REQUIRE A U VALUE OF .40 AND SHGC OF .25.
H. PROVIDE STEEL DOORS AND FRAMES COMPLYING WITH SDI 100. STEEL SHALL BE COLD ROLLED PER ASTM A336 OR A568, GALVANIZED FOR EXTERIOR USE. FRAMES SHALL BE A MINIMUM OF 16 GAUGE, DOORS BE A MINIMUM OF 18 GAUGE. WHERE INDICATED ON DRAWINGS, PROVIDE DOORS AND FRAMES WITH THE APPROPRIATE UL FIRE RESISTANCE RATING.
I. ALLOW A LUMP SUM OF $1500.00 FOR THE PURCHASE OF FINISH HARDWARE.

DIVISION 09 FINISHES
A. FLOORS:
- FLOORS HAVE BEEN DESIGNED TO CARRY 1" WOOD T&G FLOORING THROUGHOUT AND CERAMIC TILE ON THE FIRST FLOOR, SHOULD THE OWNER CHOOSE SUCH FLOORING
- BATHROOM FLOORS TO BE OF SLIP RESISTANT PORCELAIN TILE OR APPROVED EQUAL. ALL TUBS AND SHOWERS TO HAVE SLIP RESISTANT STANDING SURFACES.

B. PROVIDE 5/8" THICK STANDARD TAPER GYPSUM BOARD COMPLYING WITH ASTM C36 UNLESS OTHERWISE INDICATED.
- GYPSUM BOARD SHALL BE FASTENED WITH APPROVED NAILS OR SCREWS SPACED PER IRC STANDARDS AND MINIMUMS.
- PROVIDE WATER RESISTANT GYPSUM BOARD (ASTM C 630) WALLS AND CEILINGS IN TOILET ROOMS AND WET AREAS.
- PROVIDE MANUFACTURERS STANDARD METAL TRIM ACCESSORIES OF THE BEAD TYPE.
- PROVIDE READY-MIXED, VINYL JOINT COMPOUND AND PERFORATED JOINT TAPE. FINISH TO A LEVEL 5 FINISH.
- PROVIDE 5/8" FIRE CODE TYPE "X" GYPSUM BOARD ON WALLS AND CEILING OF A GARAGE ADJACENT TO LIVING SPACES.

C. INSTALL CEMENT COATED PORTLAND CEMENT PANELS (CEMENT BACKER BOARD) WITH GLASS FIBER MESH REINFORCING AND WATER RESISTANT COATING ON BOTH FACES, AS MANUFACTURED BY USG, NATIONAL GYPSUM OR GEORGIA PACIFIC., IN WET AREAS RECEIVING TILE FINISH MATERIALS. INSTALL PER MANUFACTURER'S SPECIFICATIONS.
D. WOOD FLOORING SHALL BE 3/4 INCH THICK TONGUE AND GROOVE SOLID STRIP FLOORING.
E. PROVIDE STANDARD TOILET ACCESSORIES INCLUDING TOILET PAPER DISPENSERS, TOWEL RODS AND RACKS, SOAP DISHES, ETC. WHERE INSTALLED AS PART OF A CERAMIC TILE WALL SYSTEM, TOILET ACCESSORIES SHALL BE OF THE SAME GRADE, QUALITY AND COLOR OF THE CERAMIC TILE INCLUDING SOAP DISHES, TOWEL RACKS, AND TOILET TISSUE DISPENSER.
F. ANY GLASS COMPONENTS OF DOORS AND ADJACENT SIDE WINDOWS, INCLUDING SHOWER DOORS, ARE TO BE TEMPERED SAFETY GLASS.
G. NON-STRUCTURAL METAL FRAMING
- STEEL SHEET TOP TRACK MANUFACTURED TO PREVENT CRACKING OF FINISHES APPLIED TO INTERIOR PARTITION FRAMING RESULTING FROM DEFLECTION OF STRUCTURE ABOVE; IN THICKNESS NOT LESS THAN INDICATED FOR STUDS AND IN WIDTH TO ACCOMODATE DEPTH OF STUDS.
- STUDS & TRACK ASTM C645
- SLIP-TYPE HEAD JOINT: WHERE INDICATED PROVIDE ONE OF THE FOLLOWING
  1. CLIP STSTEM
  2. SINGLE LONG-LEG TRACK SYSTEM
  3. DOUBLE TRACK SYSTEM
  4. DEFLECTION TRACK
- FURRING: PROVIDE MARINOWARE OR A COMPARABLE PRODUCT
- ISOLATION STRIP AT EXTERIOR WALLS: PROVIDE ONE OF THE FOLLOWING
  1. ASPHALT-SATURATED ORGANIC FELT: ASTM D226/D226M, TYPE I (NO. 15 ASPHALT FELT), NONPERFORATED
  2. FOAM GASKET: ADHESIVE-BACKED, CLOSED-CELL VINYL FOAM STRIPS THAT ALLOW FASTENER PENETRATION WITHOUT FOAM DISPLACEMENT, 1/8 INCH (3.2 MM) THICK, IN WIDTH TO SUIT STEEL

J. ALL CLOTHES CLOSETS TO HAVE CLOSET SYSTEM INSTALLED.
M. THE CONTRACTOR SHALL VERIFY ALL DOORS AND WINDOWS (TYPES, SIZES AND STYLE) WITH THE OWNER BEFORE PROCEEDING WITH THE WORK.
O. PAINT ALL TRIM UNLESS OWNER DIRECTS OTHERWISE.

DIVISION 10 NOT APPLICABLE
DIVISION 11 NOT APPLICABLE
DIVISION 12 NOT APPLICABLE
DIVISION 13 NOT APPLICABLE
DIVISION 14 NOT APPLICABLE

DIVISION 15 MECHANICAL:
A. THESE CONSTRUCTION DOCUMENTS DO NOT INCLUDE THE DESIGN OF PLUMBING, HEATING OR COOLING SYSTEMS. THE ARCHITECT ASSUMES NO RESPONSIBILITY FOR THEIR DESIGN. THE GC SHALL RETAIN THE SERVICES OF A COMPETENT AND EXPERIENCED HVAC SUBCONTRACTOR AND DESIGNER TO DESIGN THE HEATING AND COOLING SYSTEMS AND A COMPETENT AND EXPERIENCED PLUMBING SUBCONTRACTOR AND DESIGNER TO DESIGN THE PLUMBING SYSTEM.
- THE GC SHALL BE RESPONSIBLE TO ENSURE THAT ALL MEP DESIGNS ARE COMPLIANT WITHE THE 2020 FL FBC AND ALL OTHER RELEVANT CODES.
- GC SHALL DETERMINE IF THE SERVICES OF LICENSED PROFESSIONALS ARE NECESSARY FOR THE DESIGN AND APPROVAL OF SAID SYSTEMS. IF SUCH SERVICES ARE NECESSARY, GC SHALL RETAIN SAID PROFESSIONALS FOR THE ENTIRE SYSTEM DESIGN.

B. GC SHALL PROVIDE AND INSTALL ALL REQUIRED PIPING FOR THE SANITARY DRAINAGE, COLD AND HOT WATER SUPPLY AND NATURAL GAS SUPPLY. OBTAIN ALL REQUIRED PERMITS, INSPECTIONS AND APPROVALS. COORDINATE ALL WORK WITH THE APPLICABLE UTILITY COMPANIES. THE ENTIRE INSTALLATION SHALL COMPLY WITH THE NATIONAL STANDARD PLUMBING CODE, STATE CODES AND LOCAL ORDINANCES AND THE LOCAL GAS COMPANY AND WATER COMPANY.
C. EXHAUST AIR FROM BATHROOMS AND TOILET ROOMS SHALL BE EXHAUSTED DIRECTLY TO THE OUTDOORS AND SHALL NOT BE RECIRCULATED WITHIN A RESIDENCE OR CIRCULATED TO ANOTHER DWELLING UNIT. EXHAUST AIR FROM BATHROOMS, TOILET ROOMS AND KITCHENS SHALL NOT DISCHARGE INTO AN ATTIC, CRAWL SPACE OR OTHER AREAS INSIDE THE BUILDING. EXHAUSE KITCHEN VENT TO THE OUTDOORS.
D. AIR EXHAUST AND INTAKE OPENINGS THAT TERMINATE OUTDOORS SHALL BE PROTECTED WITH CORROSION-RESISTANT SCREENS, LOUVERS OR GRILLES HAVING AN OPENING SIZE OF NOT LESS THAN 1/4 INCH (6 MM) AND A MAXIMUM OPENING SIZE OF 1/2 INCH (13 MM), IN ANY DIMENSION. OPENINGS SHALL BE PROTECTED AGAINST LOCAL WEATHER CONDITIONS.
C. 2 HOSE BIBS AND TOILET CONNECTS TO BE COPPER.
D. ALL ABOVE GROUND NATURAL GAS PIPE SHALL BE BLACK IRON OR GALVANIZED IRON. ALL UNDERGROUND NATURAL GAS PIPES SHALL BE GALVANIZED IRON PIPE.
E. THE EXISTING SANITARY SEWER LINE MUST BE LOCATED AND CHECKED TO ESTABLISH THE USABILITY BEFORE CONNECTING THE NEW PORTIONS OF THE SANITARY SEWER LINE INTO EXISTING LINE. IT MUST ALSO BE CLEANED OUT AS PART OF THE USABILITY TESTING. IF THE CONDITION OF THE EXISTING LINE IS GOOD, IT MAY BE USED. IF THE CONDITION IS QUESTIONABLE, IT MUST BE REPLACED. THE NEW PORTION OF THE SANITARY LINE SHALL BE SCHEDULE 40 PVC. IF THE EXISTING LINE MUST BE REPLACED, IT SHALL BE SCHEDULE 40 PVC.
F. PROVIDE MINIMUM 75 CFM BATHROOM EXHAUST FANS WHERE SHOWN ON THE DRAWINGS. PROVIDE DUCTWORK AND ROOF JACK IN ACCORDANCE WITH THE MANUFACTURER'S PRINTED INSTRUCTIONS TO VENT FAN THROUGH THE ROOF. USE INSULATED FLEXI-DUCT TO PREVENT CONDENSATION.

DIVISION XVI ELECTRICAL:
A. THESE CONSTRUCTION DOCUMENTS DO NOT INCLUDE THE DESIGN OF ELECTRICAL SYSTEMS. THE ARCHITECT ASSUMES NO RESPONSIBILITY FOR THEIR DESIGN. THE ELECTRICAL SUBCONTRACTOR SHALL DESIGN THE ELECTRICAL SYSTEM USING WHAT IS AVAILABLE IN UPGRADING TO MEET THE STANDARDS THAT ARE OUTLINED BELOW.
B. ELECTRICAL LAYOUT IS DIAGRAMMATIC IN NATURE AND MAY REQUIRE ADDITIONAL ITEMS TO MEET CODE, WHICH SHALL BE PROVIDED BY THE CONTRACTOR.
C. PROVIDE SMOKE DETECTORS USING AN AC PRIMARY SOURCE AS POWER SUPPLY PER CODE. SMOKE DETECTORS SHALL BE WIRELESSLY INTERCONNECTED TO BE COMPLIANT WITH FBC AND NFPA 72 . PROVIDE BATTERY BACKUP.
D. ALL WORK TO BE PERFORMED IN STRICT ACCORDANCE WITH NATIONAL ELECTRICAL CODE. COMPLETE SPECIFICATIONS TO BE SUPPLIED BY OTHERS.
E. FURNISH AND INSTALL ALL WIRING BOXES, WIRING DEVICES, OUTLET BOXES, FITTINGS, PANELS, BREAKERS, SAFETY DISCONNECTS, PLATES, SWITCHES AND ALL ITEMS NECESSARY FOR A COMPLETE INSTALLATION. COLOR AND STYLE OF OUTLETS, SWITCH COVERS AND OTHER EXPOSED ELECTRICAL ELEMENTS AS SELECTED BY OWNER.
F. G.C. TO COORDINATE ALL TRADES SHOP DRAWINGS TO ENSURE TRUSSES WONT HAVE TO BE CUT FOR HVAC & PLUMBING RISERS.

FASTENER SCHEDULE

Joint Description	NUMBER OF COMMON NAILS	NUMBER OF BOX NAILS	NAIL SPACING
ROOF FRAMING			
BLOCKING TO RAFTER (TOE-NAILED)	2-8D	2-10D	EACH END
RIM BOARD TO RAFTER (END-NAILED)	2-16D	3-16D	EACH END
WALL FRAMING			
TOP PLATES AT INTERSECTIONS (FACE-NAILED)	4-16D	5-16D	AT JOINTS
STUD TO STUD (FACE-NAILED)	2-16D	2-16D	24" O.C.
HEADER TO HEADER (FACE NAILED)	16D	16D	16" O.C. ALONG EDGES
FLOOR FRAMING			
JOIST TO SILL, TOP PLATE OR GIRDER (TOE-NAILED)	4-8D	4-10D	EACH END
BLOCKING TO JOIST (TOE-NAILED)	2-8D	2-10D	EACH END
BLOCKING TO SILL OR TOP PLATE (TOE-NAILED)	3-16D	4-16D	EACH BLOCK
LEDGER STRIP TO BEAM OR GIRDER (FACE-NAILED)	3-16D	4-16D	EACH JOIST
JOIST ON LEDGER TO BEAM (TOE-NAILED)	3-8D	3-10D	EACH END
BAND JOIST TO JOIST (END-NAILED)	2-16D	4-16D	EACH END
BAND JOIST TO SILL OR TOP PLATE (TOE-NAILED)	2-16D	3-16D	PER FOOT
ROOF FRAMING			
WOOD STRUCTURAL PANELS			
RAFTERS OR TRUSSES SPACED UP TO 16" O.C.	8D	10D	6" EDGE/ 6" FIELD
RAFTERS OR TRUSSES SPACED OVER 16" O.C.	8D	10D	4" EDGE/ 4" FIELD
GABLE ENDWALL RAKE OR RAKE TRUSS W/O GABLE OVERHANG	8D	10D	6" EDGE/ 6" FIELD
GABLE ENDWALL RAKE OR RAKE TRUSS W/ STRUCTURAL OUTLOOKERS	8D	10D	6" EDGE/ 6" FIELD
GABLE ENDWALL RAKE OR RAKE TRUSS W/ LOOKOUT BLOCKS	8D	10D	4" EDGE/ 4" FIELD
CEILING SHEATHING			
GYPSUM WALLBOARD	5D COOLERS		7" EDGE/ 10" FIELD
WALL SHEATHING			
WOOD STRUCTURAL PANELS			
STUDS SPACED UP TO 24" O.C.	8D	10D	6" EDGE/ 12" FIELD
1/2" AND 25/32" FIBERBOARD PANELS	8D		3" EDGE/ 6" FIELD
1/2" GYPSUM WALLBOARD	5D COOLERS		7" EDGE/ 10" FIELD
FLOOR SHEATHING			
WOOD STRUCTURAL PANELS			
1" OR LESS	8D	10D	6" EDGE/ 12" FIELD
GREATER THAN 1"	10D	16D	6" EDGE/ 6" FIELD

NOTE: NAILING SCHEDULE REFERENCES WFCM 150 MPH EXPOSURE C WIND ZONE

RISE | FL
architecture

ARCHITECT
RESIDE ARCHITECTURE, LLC
NYC OFFICE:
241 37TH STREET SUITE 440
BOOKLYN, NEW YORK 11232
JEFF AKERMAN, RA
JEFF@RISEARCHITECTURE.COM
516-249-3746
NJ OFFICE:
36 AIRPORT RD SUITE 402
LAKEWOOD, NJ 08701
SHIMON GREENEBAUM, RA
SHIMON@RISEARCHITECTURE.COM
908-674-8717
FL OFFICE:
36 AIRPORT RD SUITE 402
LAKEWOOD, NJ 08701
SHIMON GREENEBAUM, RA
SHIMON@RISEARCHITECTURE.COM
908-674-8717

CLIENT:

REVISIONS

DESCRIPTION	DATE	NO.
ISSUED FOR PERMIT	09/08/23	1
Revision	11/22/23	2

PROJECT NAME / LOCATION:

DRAWING TITLE:
SPECIFICATIONS

EXAMINERS SIGNATURE:

PROFESSIONAL SEAL:
Shimon E Greenebaum


STATE OF FLORIDA
SHIMON GREENEBAUM
AR102415
REGISTERED ARCHITECT

SHIMON E. GREENEBAUM, RA
FL LIC. NO.
AR102415


SCALE: 3/8" = 1'-0"
DATE: 11/22/23
PROJECT NO.

A-1.2
DRAWING NO.


BARCODE
THE GENERAL CONTRACTOR SHALL CHECK AND VERIFY ALL DIMENSIONS AND REPORT ALL ERRORS AND OMISSIONS TO THE ARCHITECTS. DO NOT SCALE DRAWING. THE DRAWING SHALL NOT BE USED UNTIL SIGNED BY CONSULTANTS

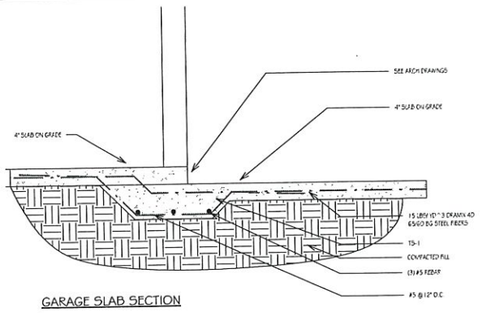


GARAGE SLAB SECTION

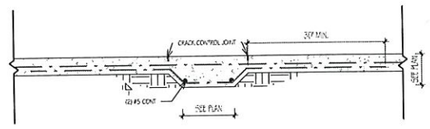


TYP. SECTION THRU THICKENED SLAB

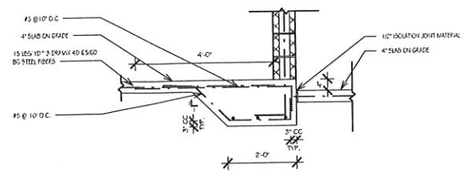

EXTERIOR SLAB

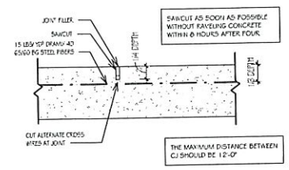

TYP. CONTRACTION JOINT (CJ) DETAIL

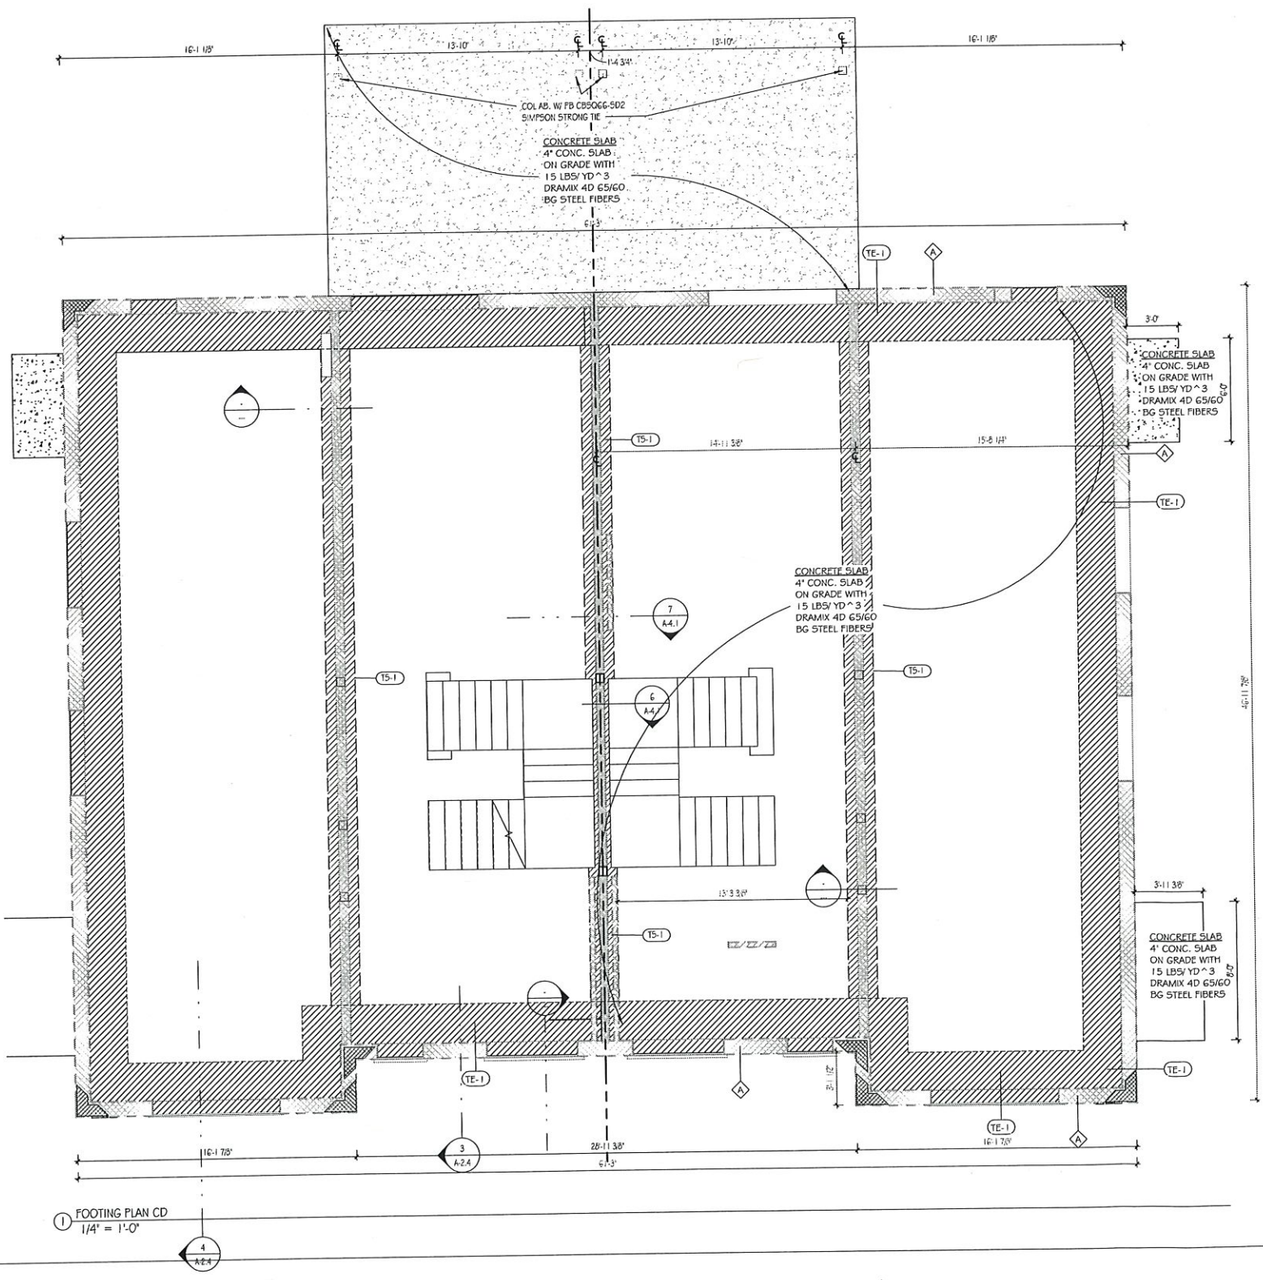

1 FOOTING PLAN CD
1/4" = 1'-0"

Slab Edge Schedule			
Mark	DEPTH	WIDTH	Comments
TE-1	1'-4"	2'-0"	REINFORCED W/ (3) #5 LONG WAY & #5 @ 10" C.C. SHORT WAY BOTTOM REBAR AND #5 @10" C.C. TOP REBAR SHORT WAY

THICKENED SLAB SCHEDULE			
MARK	DEPTH	WIDTH	COMMENTS
TS-1	1' 0"	1' 6"	REINFORCED W/ (3) #5 LONG WAY & #5 @ 12" C/C SHORT WAY

FOUNDATION KEY

- SLAB EDGE PERIMETER
- THICKENED SLAB
- Wall Above
- Column Above
- Bearing wall location above

NOTES:
FOOTINGS WERE DESIGNED WITH A 2500 LB/SQ FT SOIL BEARING PRESSURE. G.C. TO CONFIRM SOIL BEARING PRESSURE ON SITE.

1.CONCRETE
oSHALL BE PER AN APPROVED MIX DESIGN PROPORTIONED TO ACHIEVE A STRENGTH AT 28 DAYS AS LISTED BELLOW:
o 3000 PSI FOR FOUNDATIONS AND SLABS ON GRADE
o 5000 PSI FOR OTHER STRUCTURAL CONCRETE
oWATER/CEMENT RATIO FOR CONCRETE OF EXTERIOR COLUMNS, BEAMS AND SLABS SHALL NOT EXCEED 0.40 BY WEIGHT.

FOUNDATION/GROUND FLOOR PLAN NOTES:
1.GC MUST BE RESPONSIBLE TO STABILIZE FOUNDATION OF EXISTING STRUCTURE.
2.GC MUST BE RESPONSIBLE TO STABILIZE SOILS BEFORE EXCAVATING NEXT TO EXISTING STRUCTURE.
3.FOR DIMENSIONS NOT SHOWN SEE FOUNDATION PLAN AND ARCHITECTURAL DRAWINGS.
4.VERIFY ALL DIMENSIONS, ELEVATIONS AND SLAB FINISHES WITH ARCHITECTURAL DRAWINGS BEFORE COMMENCING CONSTRUCTION.
5.PLUMBING PIPES, EXFILTRATION PIPES, ETC. SHALL MUST NOT BE LOCATED BELOW OR INSIDE ANY, WALL FOUNDATIONS AND FOUNDATION SLABS;
6.SLAB OPENINGS SHOWN ON THESE PLANS ARE DIAGRAMMATIC ONLY.
7.CENTERLINES OF COLUMNS AND WALLS MUST COINCIDE WITH THE FOUNDATION CENTERLINES UNLESS SHOWN OTHERWISE.
8.ELEVATIONS SHOWN ON THE STRUCTURAL DRAWINGS REFER TO ELEVATION +0'-0" WHICH CORRESPONDS TO THE TOP OF THE INTERIOR GROUND FLOOR CONCRETE SLAB.
9.ALL FOOTINGS TO BE POURED MONOLITHIC WITH SLAB-ON-GRADE, (UNLESS OTHERWISE NOTED).
10.SLAB ON GRADE MUST BE A MINIMUM 4" / 100MM THICK CONCRETE SLAB ON 15 MIL VAPOR BARRIER REINFORCED WITH 15 LBS/ YD ^ 3 DRAMIX 4D 65/60 BG STEEL FIBERS.
11.SLAB CONTRACTION JOINTS ARE REQUIRED AND ARE INDICATED AS C.J. ON PLAN. CONTRACTION JOINTS MAY BE TOOLED OR SAW CUT. THE CONTROL JOINTS MUST BE INSTALLED AS SOON AS THE CONCRETE IS WALKABLE BUT NO LONGER THAN FOUR HOURS OF PLACING THE CONCRETE. CONTRACTION JOINT LOCATION SHOWN MAY BE CHANGED AS REQUIRED FOR CONSTRUCTION SEQUENCING PROVIDED: THE MAXIMUM DISTANCE BETWEEN JOINTS MUST BE LESS THAT 12'-0"; THE SLAB AREA BETWEEN JOINTS MUST BE LESS THAN 144 SQUARE FEET; THE BOUNDED AREA SHALL BE AS SQUARE AS POSSIBLE AND IN NO CASE MUST THE RATIO OF LONG SIDE TO SHORT SIDE EXCEED 1.5.
12.CONCRETE SIDEWALKS/WALKWAYS MUST BE 4" CONCRETE SLAB-ON-GRADE REINFORCED WITH ONE LAYER OF 6X6 W1.4 X W1.4 WELDED WIRE FABRIC PLACED ON WELL COMPACTED, CLEAN FILL.
13.SIDEWALKS MUST HAVE FULL DEPTH EXPANSION JOINTS OR 1/3" SAW CUT CONTROL JOINTS AT NO MORE THAN THE LESSER OF 10'0" OF TWO TIMES THE SIDEWALK WIDTH ON CENTER. THE CONTROL JOINTS MUST BE SAW CUT AS SOON AS THE CONCRETE IS WALKABLE BUT NO LONGER THAN FOUR HOURS OF PLACING THE CONCRETE.
14.SLAB CURING IS REQUIRED. SEE STRUCTURAL NOTES.
15.AT CMU WALLS, PROVIDE ONE ADDITIONAL VERTICAL REINFORCING BAR IN A GROUT FILLED CELL AT ALL WALL INTERSECTIONS, AT ENDS OF WALLS AND AT EDGES OF ALL WALL OPENINGS EXCEEDING TWO FEET IN WIDTH. SEE STRUCTURAL NOTES ON SHEET S- 0.00 FOR ADDITIONAL REQUIREMENTS.
16.REINFORCE THE CELL ON EACH SIDE OF WALL OPENINGS LESS THAN 3'-4" WIDE WITH (1) #5 VERTICAL REINFORCING BAR AND FILL THE CELL SOLID WITH GROUT
REINFORCE THE TWO CELLS ON EACH SIDE OF WALL OPENINGS BETWEEN 3'-0" AND 6'-0" WIDE WITH (2) #5 VERTICAL BARS AND FILL THE CELLS SOLID WITH GROUT

RISE | FL architecture

ARCHITECT
RESIDE ARCHITECTURE, LLC
NYC OFFICE:
241 37TH STREET SUITE 440
BOOKLYN, NEW YORK 11232
JEFF AKERMAN, RA
JEFF@RISEARCHITECTURE.COM
516-249-3746
NJ OFFICE:
36 AIRPORT RD SUITE 402
LAKEWOOD, NJ 08701
SHIMON GREENEBAUM, RA
SHIMON@RISEARCHITECTURE.COM
908-674-8717
FL OFFICE:
36 AIRPORT RD SUITE 402
LAKEWOOD, NJ 08701
SHIMON GREENEBAUM, RA
SHIMON@RISEARCHITECTURE.COM
908-674-8717

CLIENT

REVISIONS		
DESCRIPTION	DATE	NO.
ISSUED FOR PERMIT	09/08/23	1
Revision	11/22/23	2

PROJECT NAME / LOCATION

DRAWING TITLE
FOOTING

EXAMINERS SIGNATURE

PROFESSIONAL SEAL

Shimon E Greenebaum

STATE OF FLORIDA
SHIMON GREENEBAUM
AR102415
REGISTERED ARCHITECT

SHIMON E. GREENEBAUM, RA
FL LIC. NO.
AR102415

SCALE: As indicated
DATE: 11/22/23
PROJECT NO.
A-2.1
DRAWING NO.

BARCODE

THE GENERAL CONTRACTOR SHALL CHECK AND VERIFY ALL DIMENSIONS AND REPORT ALL ERRORS AND OMISSIONS TO THE ARCHITECTS. DO NOT SCALE DRAWINGS. THE DRAWINGS SHALL NOT BE USED UNTIL SIGNED BY CONSULTANTS.

Slab Edge Schedule			
Mark	DEPTH	WIDTH	Comments
TE-1	1' - 4"	2' - 0"	REINFORCED W/ (3) #5 LONG WAY & #5 @ 10" C.C. SHORT WAY BOTTOM REBAR AND #5 @10" C.C. TOP REBAR SHORT WAY

1.CONCRETE
oSHALL BE PER AN APPROVED MIX DESIGN PROPORTIONED TO ACHIEVE A STRENGTH AT 28 DAYS AS LISTED BELOW:
o 3000 PSI FOR FOUNDATIONS AND SLABS ON GRADE
o 5000 PSI FOR OTHER STRUCTURAL CONCRETE
oWATER/CEMENT RATIO FOR CONCRETE OF EXTERIOR COLUMNS, BEAMS AND SLABS SHALL NOT EXCEED 0.40 BY WEIGHT.

THICKENED SLAB SCHEDULE			
MARK	DEPTH	WIDTH	COMMENTS
TS-1	1' 0"	1' 6"	REINFORCED W/ (3) #5 LONG WAY & #5 @ 12" C/C SHORT WAY

CMU WALL SCHEDULE		
Mark	Type	Comments
A	8" CMU WITH STUCCO	8" LOAD BEARING MASONRY WALL W/#5 @40" C/C VERTICAL REINFORCING BARS IN GROUT FILLED CELLS

FOUNDATION/GROUND FLOOR PLAN NOTES:
1.GC MUST BE RESPONSIBLE TO STABILIZE FOUNDATION OF EXISTING STRUCTURE.
2.GC MUST BE RESPONSIBLE TO STABILIZE SOILS BEFORE EXCAVATING NEXT TO EXISTING STRUCTURE.
3.FOR DIMENSIONS NOT SHOWN SEE FOUNDATION PLAN AND ARCHITECTURAL DRAWINGS.
4.VERIFY ALL DIMENSIONS, ELEVATIONS AND SLAB FINISHES WITH ARCHITECTURAL DRAWINGS BEFORE COMMENCING CONSTRUCTION.
5.PLUMBING PIPES, EXFILTRATION PIPES, ETC. SHALL MUST NOT BE LOCATED BELOW OR INSIDE ANY, WALL FOUNDATIONS AND FOUNDATION SLABS.
6.SLAB OPENINGS SHOWN ON THESE PLANS ARE DIAGRAMMATIC ONLY.
7.CENTERLINES OF COLUMNS AND WALLS MUST COINCIDE WITH THE FOUNDATION CENTERLINES UNLESS SHOWN OTHERWISE.
8.ELEVATIONS SHOWN ON THE STRUCTURAL DRAWINGS REFER TO ELEVATION +0'-0" WHICH CORRESPONDS TO THE TOP OF THE INTERIOR GROUND FLOOR CONCRETE SLAB.
9.ALL FOOTINGS TO BE POURED MONOLITHIC WITH SLAB-ON-GRADE, (UNLESS OTHERWISE NOTED).
10.SLAB ON GRADE MUST BE A MINIMUM 4" / 100MM THICK CONCRETE SLAB ON 15 MIL VAPOR BARRIER REINFORCED WITH 15 LBS/ YD^3 DRAMIX 4D 65/60 BG STEEL FIBERS.
11.SLAB CONTRACTION JOINTS ARE REQUIRED AND ARE INDICATED AS C.J. ON PLAN. CONTRACTION JOINTS MAY BE TOOLED OR SAW CUT. THE CONTROL JOINTS MUST BE INSTALLED AS SOON AS THE CONCRETE IS WALKABLE BUT NO LONGER THAN FOUR HOURS OF PLACING THE CONCRETE. CONTRACTION JOINT LOCATION SHOWN MAY BE CHANGED AS REQUIRED FOR CONSTRUCTION SEQUENCING PROVIDED: THE MAXIMUM DISTANCE BETWEEN JOINTS MUST BE LESS THAT 12'-0"; THE SLAB AREA BETWEEN JOINTS MUST BE LESS THAN 144 SQUARE FEET; THE BOUNDED AREA SHALL BE AS SQUARE AS POSSIBLE AND IN NO CASE MUST THE RATIO OF LONG SIDE TO SHORT SIDE EXCEED 1.5.
12.CONCRETE SIDEWALKS/WALKWAYS MUST BE 4" CONCRETE SLAB-ON-GRADE REINFORCED WITH ONE LAYER OF 6X6 W1.4 X W1.4 WELDED WIRE FABRIC PLACED ON WELL COMPACTED, CLEAN FILL.
13.SIDEWALKS MUST HAVE FULL DEPTH EXPANSION JOINTS OR 1/3" SAW CUT CONTROL JOINTS AT NO MORE THAN THE LESSER OF 10'-0" OF TWO TIMES THE SIDEWALK WIDTH ON CENTER. THE CONTROL JOINTS MUST BE SAW CUT AS SOON AS THE CONCRETE IS WALKABLE BUT NO LONGER THAN FOUR HOURS OF PLACING THE CONCRETE.
14.SLAB CURING IS REQUIRED. SEE STRUCTURAL NOTES.
15.AT CMU WALLS, PROVIDE ONE ADDITIONAL VERTICAL REINFORCING BAR IN A GROUT FILLED CELL AT ALL WALL INTERSECTIONS, AT ENDS OF WALLS AND AT EDGES OF ALL WALL OPENINGS EXCEEDING TWO FEET IN WIDTH. SEE STRUCTURAL NOTES ON SHEET S- 0.00 FOR ADDITIONAL REQUIREMENTS.
16.REINFORCE THE CELL ON EACH SIDE OF WALL OPENINGS LESS THAN 3'-4" WIDE WITH (1) #5 VERTICAL REINFORCING BAR AND FILL THE CELL SOLID WITH GROUT
REINFORCE THE TWO CELLS ON EACH SIDE OF WALL OPENINGS BETWEEN 3'-0" AND 6'-0" WIDE WITH (2) #5 VERTICAL BARS AND FILL THE CELLS SOLID WITH GROUT

FOUNDATION KEY

- SLAB EDGE PERIMETER
- THICKENED SLAB
- Wall Above
- Column Above
- Beanng wall location above

NOTES:
FOOTINGS WERE DESIGNED WITH A 2500 LB/SQ FT SOIL BEARING PRESSURE. G.C. TO CONFIRM SOIL BEARING PRESSURE ON SITE.

WALL KEY


- Wall
- Interior Beanng Wall
- Interior Beanng Wall Above
- Shear Wall
- Roof Line Above
- Overhead Beam /Header
- Wood/ Composite Column
- Wood/ Composite Column Above
- Cantilever Area
- Overhead Joist Span Direction
- Built-In Shelving
- Blocking in Wall for wall hung fixtures and fittings

NOTE: DIMENSIONS ARE TO FACE OF STUD- GYP. BD. AD FINISHES ARE INCLUDED IN THE GROSS MEASUREMENTS.


STRUCTURAL DESIGN STRUCTURE HAS BEEN DESIGNED FOR THE FOLLOWING TOLERANCES:

SECOND FLOOR:
LIVE LOAD: L/640
DEAD LOAD: L/360
TOTAL LOAD: L/480


SECOND FLOOR LOADS:
LIVE LOAD: 30 PSF (BEDROOMS)
DEAD LOAD:
23 PSF (WOOD FLOORS)
28 PSF (TILE FLOORS)
ADDITIONAL LOADS:
BATHROOM: LIVE - 40 PSF (TUB)
KITCHEN: DEAD - 20 PSF (COUNTER TOPS)
LAUNDRY: LIVE - 40PSF (MACHINES)

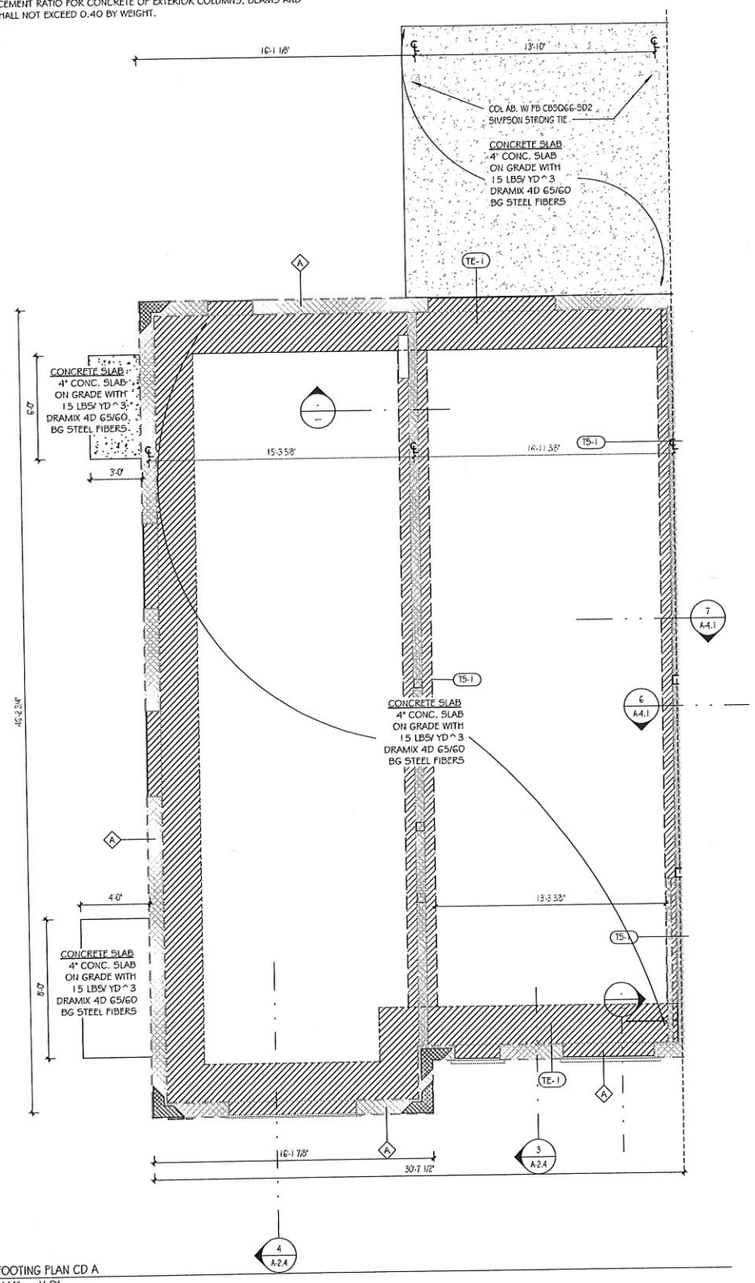

1 FOOTING PLAN CD A
1/4" = 1'-0"

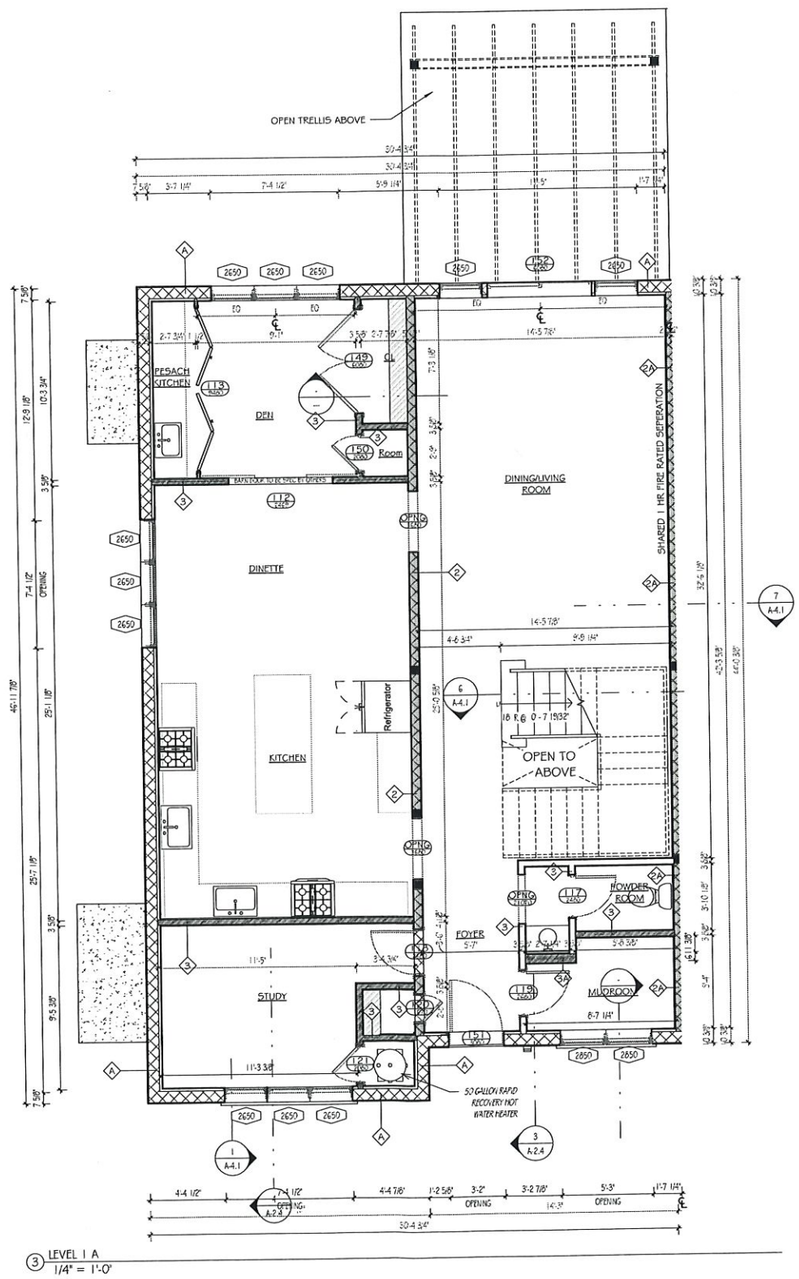

3 LEVEL 1 A
1/4" = 1'-0"

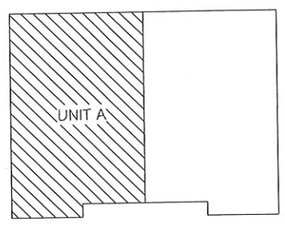

LEGEND A
1/16" = 1'-0"

RISE | FL architecture

ARCHITECT
RESIDE ARCHITECTURE, LLC
NYC OFFICE:
241 37TH STREET SUITE 440
BOOKLYN, NEW YORK 11232
JEFF AKERMAN, RA
JEFF@RISEARCHITECTURE.COM
516-249-3746
NJ OFFICE:
36 AIRPORT RD SUITE 402
LAKEWOOD, NJ 08701
SHIMON GREENEBAUM, RA
SHIMON@RISEARCHITECTURE.COM
908-674-8717
FL OFFICE:
36 AIRPORT RD SUITE 402
LAKEWOOD, NJ 08701
SHIMON GREENEBAUM, RA
SHIMON@RISEARCHITECTURE.COM
908-674-8717

CLIENT

REVISIONS

DESCRIPTION	DATE	NO.
ISSUED FOR PERMIT	09/08/23	1
Revision	11/22/23	2

PROJECT NAME/ LOCATION

DRAWING TITLE
FOOTING and FIRST FLOOR MODEL A

EXAMINERS SIGNATURE

PROFESSIONAL SEAL

Shimon E Greenebaum


STATE OF NEW JERSEY SHIMON GREENEBAUM AR102415 REGISTERED ARCHITECT

SHIMON E. GREENEBAUM, RA
FL LIC. NO.
AR102415


SCALE	As indicated
DATE	11/22/23
PROJECT NO.	
DRAWING NO.	A-2.2

BARCODE

THE GENERAL CONTRACTOR SHALL CHECK AND VERIFY ALL DIMENSIONS AND REPORT ALL ERRORS AND OMISSIONS TO THE ARCHITECTS. DO NOT SCALE DRAWINGS. THE DRAWINGS SHALL NOT BE USED UNTIL SIGNED BY CONSULTANTS

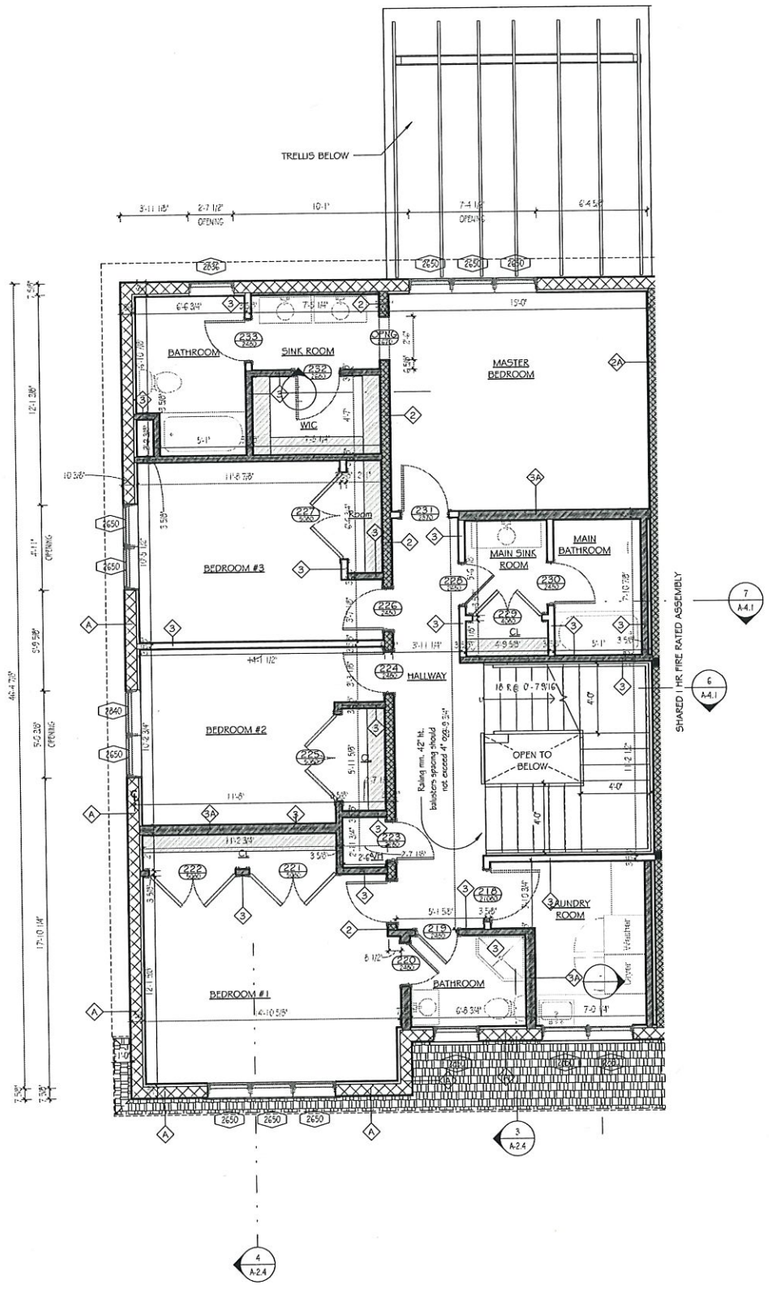


1 LEVEL 2 MODEL A
1/4" = 1'-0"

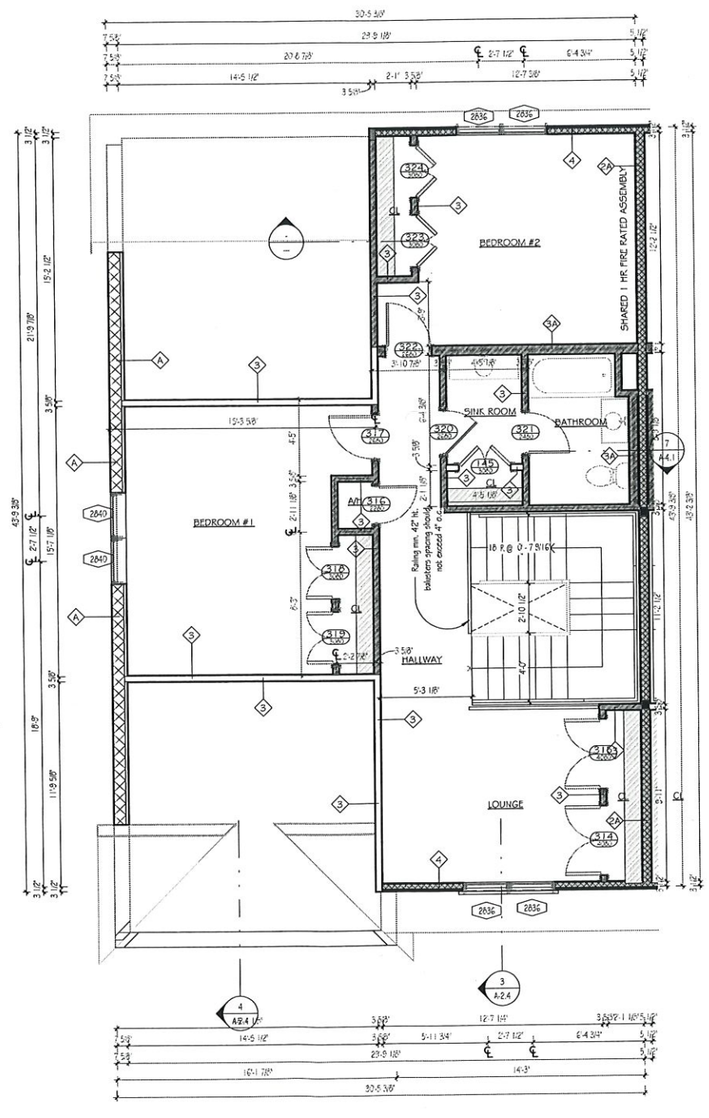

2 ATTIC MODEL A
1/4" = 1'-0"

UNIT A

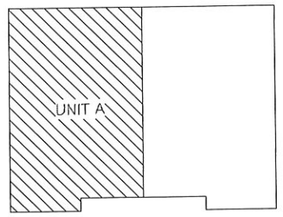

WALL KEY

- Wall
- Interior Bearing Wall
- Interior Bearing Wall Above
- Shear Wall
- Roof Line Above
- Overhead Beam /Header
- Wood/ Composite Column
- Wood/ Composite Column Above
- Cantilever Area
- Overhead Joist Span Direction

NOTE: DIMENSIONS ARE TO FACE OF STUD- GYP. BD. AD FINISHES ARE INCLUDED IN THE GROSS MEASUREMENTS.

STRUCTURAL DESIGN STRUCTURE HAS BEEN DESIGNED FOR THE FOLLOWING TOLERANCES:

SECOND FLOOR:
LIVE LOAD: L/640
DEAD LOAD: L/360
TOTAL LOAD: L/480

SECOND FLOOR LOADS:
LIVE LOAD: 30 PSF (BEDROOMS)
DEAD LOAD:
- 23 PSF (WOOD FLOORS)
- 28 PSF (TILE FLOORS)

ADDITIONAL LOADS:
- BATHROOM: LIVE - 40 PSF (TUB)
- KITCHEN: DEAD - 20 PSF (COUNTER TOPS)
- LAUNDRY: LIVE - 40PSF (MACHINES)

RISE | FL
architecture

ARCHITECT
RESIDE ARCHITECTURE, LLC
NYC OFFICE:
241 37TH STREET SUITE 440
BOOKLYN, NEW YORK 11232
JEFF AKERMAN, RA
JEFF@RISEARCHITECTURE.COM
516-249-3746
NJ OFFICE:
36 AIRPORT RD SUITE 402
LAKEWOOD, NJ 08701
SHIMON GREENEBAUM, RA
SHIMON@RISEARCHITECTURE.COM
908-674-8717
FL OFFICE:
36 AIRPORT RD SUITE 402
LAKEWOOD, NJ 08701
SHIMON GREENEBAUM, RA
SHIMON@RISEARCHITECTURE.COM
908-674-8717

CLIENT

REVISIONS

DESCRIPTION	DATE	NO.
ISSUED FOR PERMIT	09/08/23	1
Revision	11/22/23	2

PROJECT NAME / LOCATION

DRAWING TITLE
SECOND FLOOR AND ATTIC MODEL A

EXAMINERS SIGNATURE

PROFESSIONAL SEAL

Shimon E Greenebaum

STATE OF FLORIDA
SHIMON GREENEBAUM
AR102415
REGISTERED ARCHITECT

SHIMON E. GREENEBAUM, RA
FL LIC. NO.
AR102415

SCALE: As indicated
DATE: 11/22/23
PROJECT NO.
A-2.3
DRAWING NO.

BARCODE

THE GENERAL CONTRACTOR SHALL CHECK AND VERIFY ALL DIMENSIONS AND REPORT ALL ERRORS AND OMISSIONS TO THE ARCHITECTS. DO NOT SCALE DRAWING. THE DRAWING SHALL NOT BE USED UNTIL SIGNED BY CONSULTANTS


DESIGN LOADS:
1.THE STRUCTURE HAS BEEN DESIGNED IN ACCORDANCE WITH THE 2020 FLORIDA BUILDING CODE, AND APPLICABLE REFERENCE STANDARDS SUCH AS BUT NOT LIMITED TO ASCE 7-16 .
2.ALL VERTICAL ELEMENTS LOCATED ALONG ACCESSIBLE FLOOR AREAS AND SEPARATING SLABS PLACED AT DIFFERENT ELEVATIONS WHEN POSITIONED WITHIN 3'-6" FROM FINISHED FLOOR ELEVATION SHALL, IN ADDITION TO ALL OTHER APPLICABLE LOADS BE DESIGNED AS A GUARDRAIL (FOLLOWING GUIDELINES OF THE FLORIDA BUILDING CODE): THIS INCLUDES WINDOWS, LOUVERS, CURTAIN WALLS, STOREFRONTS, ETC.
3.THE FOLLOWING SUPERIMPOSED LOADINGS HAVE BEEN UTILIZED:
oROOF:
LIVE LOAD20 psf
LDEAD LOAD25 psf
LDEAD LOAD (AVAILABLE TO RESIST UPLIFT)5 psf
oLIVING AREAS:
LIVE LOAD 40 psf
LDEAD LOAD 25 psf
oWIND:
LASCE 7-16
LENCLOSED BUILDING
LDIRECTIONALITY FACTOR Kd=0.85
LOKEECHOBEE COUNTY: RISK CATEGORY II
LULTIMATE DESIGN WIND SPEED Vult=145 MPH (3-SECOND GUST)
LNOMINAL DESIGN WIND SPEED Vasd=112 MPH (3-SECOND GUST)
LEXPOSURE D

042000-REINFORCED MASONRY WALLS (SPECIAL INSPECTIONS REQUIRED)
UNLESS OTHERWISE NOTED ON STRUCTURAL DRAWINGS OR SPECIFIED WITHIN THE FLORIDA BUILDING CODE, ALL MASONRY CONSTRUCTION SHALL CONFORM TO REQUIREMENTS OF TMS 402-16, TMS 602-16 AND 2020 FLORIDA BUILDING CODE SECTION 2122.
1.MATERIALS
oALL CONCRETE BLOCK TO CONFORM TO ASTM C 90, GRADE N, TYPE II (NON-MOISTURE CONTROLLED) WITH A MINIMUM NET AREA COMPRESSIVE STRENGTH OF 1900 PSI (PRISM STRENGTH OF MASONRY WALL 1500 PSI).
oMORTAR SHALL BE TYPE "M" OR "S" WITH A MINIMUM 28-DAY COMPRESSIVE STRENGTH OF 2500 PSI (USE PORTLAND TYPE CEMENT) AND MEET ASTM C 270.
oTESTING OF MORTAR SHALL CONFORM TO ASTM C 270.
oGROUT SHALL BE 2000 psi MINIMUM COMPRESSIVE STRENGTH AND MEET ASTM C 476.
oGROUT SLUMP SHALL BE BETWEEN 8 AND 11 INCHES.
oTESTING OF GROUT SHALL CONFORM TO ASTM C 1019.
oAN APPROVED TESTING LABORATORY SHALL PERFORM TESTS OF GROUT AND MORTAR AT A RATE OF ONE PER EVERY 2000 SQUARE FEET OF WALL ERECTED.


2.TIE BEAMS:
oBEAMS WITH THE PREFIX "TB" SHALL BE OF CONCRETE, FOURED AFTER THE BLOCK WALLS BELOW ARE IN PLACE.
oREINFORCING SHALL BE CONTINUOUS THROUGH TIE BEAMS WITH MINIMUM LAP SPLICES OF 48 BAR DIAMETERS AND BENT BARS AT CORNERS.
oUSE METAL LATH, MORTAR, OR SPECIAL UNITS TO CONFINE CONCRETE TO AREA REQUIRED, IN ACCORDANCE WITH ACI 530.1 (SOLID METAL OR FELT CAVITY CAPS ARE PROHIBITED).
3.LINTELS:
oUNLESS NOTED OTHERWISE ON THE DRAWINGS, CONCRETE LINTELS SPANNING OPENINGS UP TO 3'-4" IN WIDTH SHALL BE 8"x 8" WITH (1) #4 E. F. AT MID-DEPTH.
oCONCRETE LINTELS SPANNING OPENINGS UP TO 7'-4" IN WIDTH SHALL BE 8"x 12" WITH (2) #5 TOP AND BOTTOM AND #3 AT 12" C/C STIRRUPS.
oCONCRETE LINTELS SPANNING OPENINGS UP TO 12'-0" IN WIDTH SHALL BE 8"x 16" WITH (2) #6 TOP AND BOTTOM AND #3 AT 6" C/C STIRRUPS.
oALL LINTELS SHALL BEAR A MINIMUM OF 8" AT EACH END (12" FOR 16" DEEP LINTELS). PRECAST LINTELS SHALL BE NOTCHED AT ENDS IN ORDER TO FACILITATE PLACEMENT OF VERTICAL REINFORCEMENT IN MASONRY WALLS.

ROOF PLYWOOD SHEATHING MUST BE MINIMUM 5/8" THICK 32/16 APA RATED, EXPOSURE 1 STRUCTURAL PLYWOOD SHEATHING WITH 10D GALVANIZED RING SHANK NAILS SPACED 6" C/C AT ALL SUPPORTS AND PANEL EDGES, AND 4" C/C AT WOOD BLOCKING AND FASCIA.


PROVIDE BLOCKING AND PLYWOOD ATTACHMENT WITH 10D RING SHANK NAILS @ 4" C/C AT CONTINUOUS PANEL EDGES; @ 6" C/C AT ALL OTHER PLYWOOD PANEL EDGES; @ 8" C/C IN PANEL FIELD AS SHOWN IN ROOF PLAN.

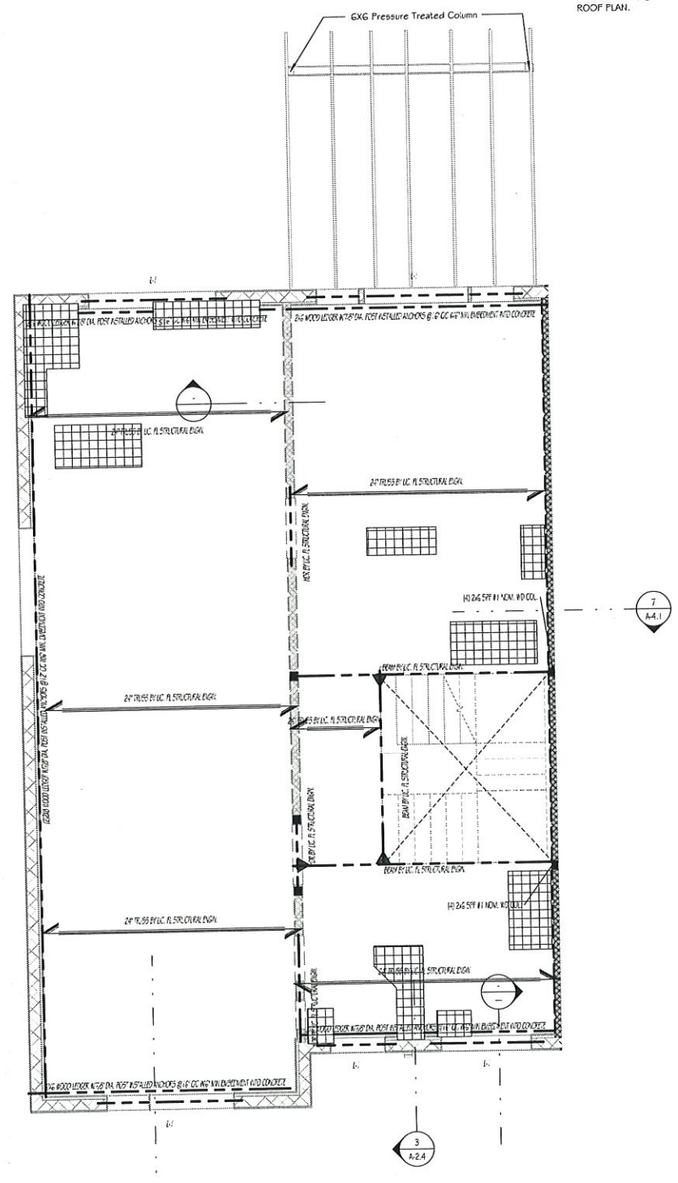



1 LEVEL 1 MODEL A
1/4" = 1'-0"

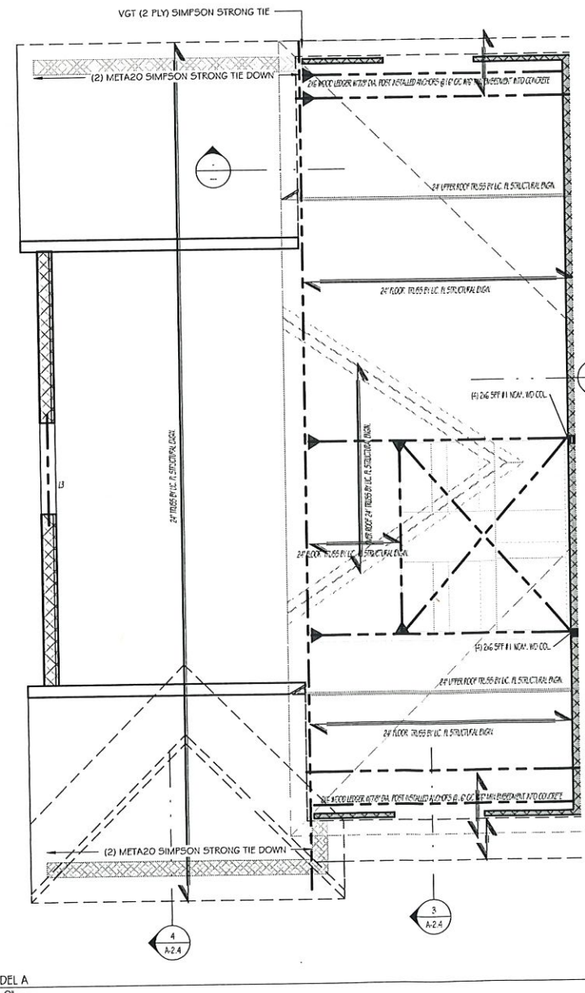

2 ATTIC MODEL A
1/4" = 1'-0"

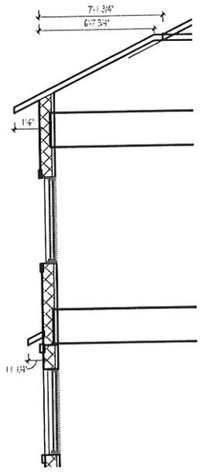
4 OVERHANGS
1/4" = 1'-0"

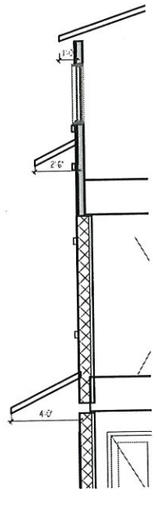
3 OVERHANGS AT ENTRY
1/4" = 1'-0"

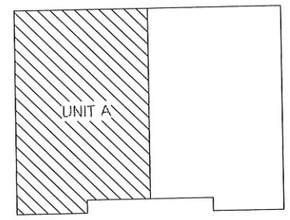

NOTE TO TRUSS DESIGNER:
TOP PLATE HEIGHT: 18' - 11 1/2"
TRUSS STYLE: EAVE TAIL
TOP CHORD DESIGN SIZE: 2X8
BOTTOM CHORD (ATTIC) DESIGN SIZE: 2X8
HT OF TOP CHORD AT EXTERIOR WALL EDGE: 1' -4"

Structural Key
- Bearing Wall
- Bearing Wall Above
- Span Symbol
- Beam/ Header
- GIRDER-TG-2 Truss Girder
- Transfer Connection to Main Transfer Girder
- Column Below to Foundation
- Column Above (point load)
- Increased Load Area

General Notes:

1. BOTTOM OF EAVES/ SOFFITS AT HEEL OF TRUSS. REFER TO WALL SECTION OF HEEL BEARING HEIGHT OF TRUSS.
2. FOR NEW ROOFS BELOW SEE THE FLOOR PLAN.

STRUCTURAL DESIGN HAS BEEN DESIGNED FOR THE FOLLOWING TOLERANCES:

FIRST FLOOR:
LIVE LOAD: L/640
DEAD LOAD: L/240
TOTAL LOAD: L/360

SECOND FLOOR:
LIVE LOAD: L/640
DEAD LOAD: L/240
TOTAL LOAD: L/360

FIRST FLOOR LOADS:
LIVE LOAD: 40 PSF
DEAD LOAD:
- 23 PSF (WOOD FLOORS)
- 28 PSF (TILE FLOORS)

ADDITIONAL LOADS:
- BATHROOM: LIVE - 40 PSF (TUB)
- KITCHEN: DEAD - 20 PSF (COUNTER TOPS)
- LAUNDRY: LIVE - 40PSF (MACHINES)

SECOND FLOOR LOADS:
LIVE LOAD: 30 PSF (BEDROOMS)
DEAD LOAD:
- 23 PSF (WOOD FLOORS)
- 28 PSF (TILE FLOORS)

ADDITIONAL LOADS:
- BATHROOM: LIVE - 40 PSF (TUB)
- KITCHEN: DEAD - 20 PSF (COUNTER TOPS)
- LAUNDRY: LIVE - 40PSF (MACHINES)

RISE | FL architecture
ARCHITECT
RESIDE ARCHITECTURE, LLC
NYC OFFICE:
241 37TH STREET SUITE 440
BOOKLYN, NEW YORK 11232
JEFF AKERMAN, RA
JEFF@RISEARCHITECTURE.COM
516-249-3746
NJ OFFICE:
36 AIRPORT RD SUITE 402
LAKEWOOD, NJ 08701
SHIMON GREENEBAUM, RA
SHIMON@RISEARCHITECTURE.COM
908-674-8717
FL OFFICE:
36 AIRPORT RD SUITE 402
LAKEWOOD, NJ 08701
SHIMON GREENEBAUM, RA
SHIMON@RISEARCHITECTURE.COM
908-674-8717
CLIENT

REVISIONS

DESCRIPTION	DATE	NO.
ISSUED FOR PERMIT	09/08/23	1
Revision	11/22/23	2

PROJECT NAME/ LOCATION

DRAWING TITLE
FRAMING MODEL A

EXAMINERS SIGNATURE

PROFESSIONAL SEAL
Shimon E Greenebaum
STATE OF FLORIDA
REGISTERED ARCHITECT
AR102415
SHIMON E. GREENEBAUM, RA
FL LIC NO
AR102415

SCALE As indicated
DATE 11/22/23
PROJECT NO.
A-2.4
DRAWING NO.

BARCODE

THE GENERAL CONTRACTOR SHALL CHECK AND VERIFY ALL DIMENSIONS AND REPORT ALL ERRORS AND OMISSIONS TO THE ARCHITECTS. DO NOT SCALE DRAWINGS. THE DRAWINGS SHALL NOT BE USED UNTIL SIGNED BY CONSULTANTS


Slab Edge Schedule			
Mark	DEPTH	WIDTH	Comments
TE-1	1' - 4"	2' - 0"	REINFORCED W/ (3) #5 LONG WAY & #5 @ 10" C.C. SHORT WAY BOTTOM REBAR AND #5 @10" C.C. TOP REBAR SHORT WAY


THICKENED SLAB SCHEDULE			
MARK	DEPTH	WIDTH	COMMENTS
TS-1	1' 0"	1' 6"	REINFORCED W/ (3) #5 LONG WAY & #5 @ 12" C/C SHORT WAY

CMU WALL SCHEDULE		
Mark	Type	Comments
A	8" CMU WITH STUCCO	8" LOAD BEARING MASONRY WALL W/#5 @40" C/C VERTICAL REINFORCING BARS IN GROUT FILLED CELLS

1.CONCRETE
a.SHALL BE PER AN APPROVED MIX DESIGN PROPORTIONED TO ACHIEVE A STRENGTH AT 28 DAYS AS LISTED BELOW:
- o 3000 PSI FOR FOUNDATIONS AND SLABS ON GRADE
- o 5000 PSI FOR OTHER STRUCTURAL CONCRETE

a.WATER/CEMENT RATIO FOR CONCRETE OF EXTERIOR COLUMNS, BEAMS AND SLABS SHALL NOT EXCEED 0.40 BY WEIGHT.

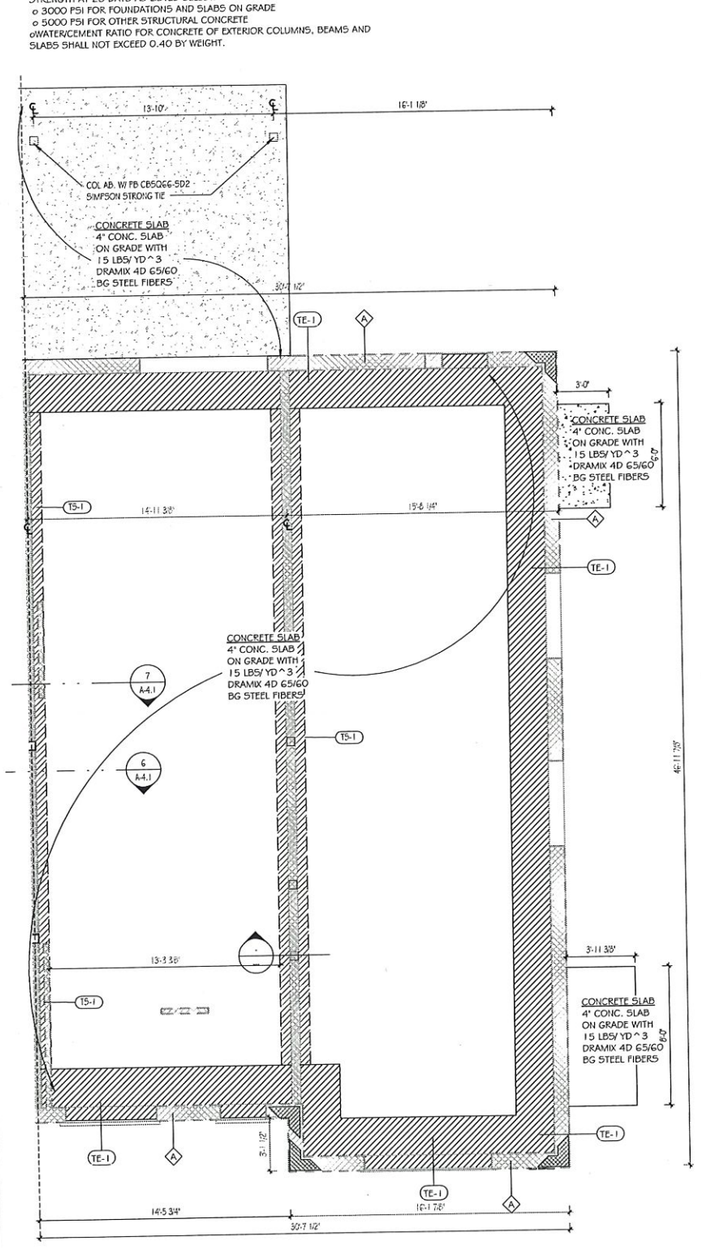

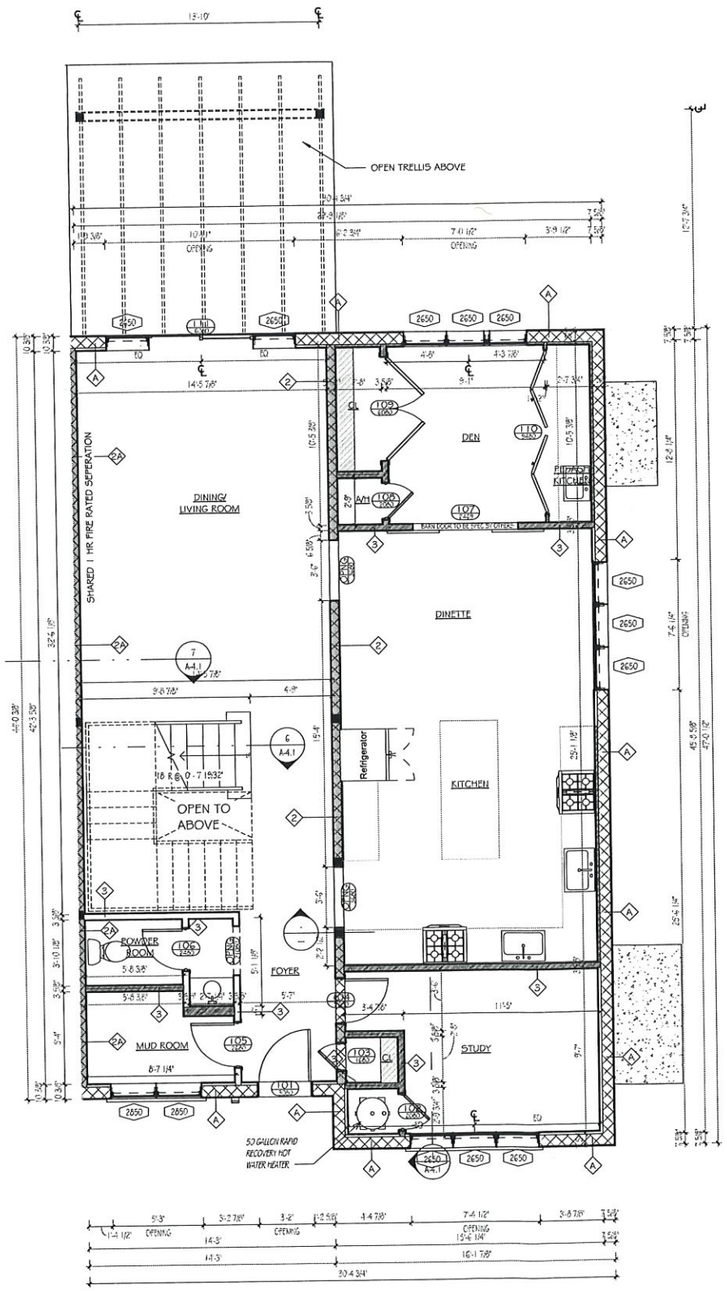

FOUNDATION/GROUND FLOOR PLAN NOTES:
1.GC MUST BE RESPONSIBLE TO STABILIZE FOUNDATION OF EXISTING STRUCTURE.
2.GC MUST BE RESPONSIBLE TO STABILIZE SOILS BEFORE EXCAVATING NEXT TO EXISTING STRUCTURE.
3.FOR DIMENSIONS NOT SHOWN SEE FOUNDATION PLAN AND ARCHITECTURAL DRAWINGS.
4.VERIFY ALL DIMENSIONS, ELEVATIONS AND SLAB FINISHES WITH ARCHITECTURAL DRAWINGS BEFORE COMMENCING CONSTRUCTION.
5.PLUMBING PIPES, EXFILTRATION PIPES, ETC. SHALL MUST NOT BE LOCATED BELOW OR INSIDE ANY, WALL FOUNDATIONS AND FOUNDATION SLABS;
6.SLAB OPENINGS SHOWN ON THESE PLANS ARE DIAGRAMMATIC ONLY.
7.CENTERLINES OF COLUMNS AND WALLS MUST COINCIDE WITH THE FOUNDATION CENTERLINES UNLESS SHOWN OTHERWISE.
8.ELEVATIONS SHOWN ON THE STRUCTURAL DRAWINGS REFER TO ELEVATION +0'-0" WHICH CORRESPONDS TO THE TOP OF THE INTERIOR GROUND FLOOR CONCRETE SLAB.
9.ALL FOOTINGS TO BE POURED MONOLITHIC WITH SLAB-ON-GRADE, (UNLESS OTHERWISE NOTED).
10.SLAB ON GRADE MUST BE A MINIMUM 4" / 100MM THICK CONCRETE SLAB ON 15 MIL VAPOR BARRIER REINFORCED WITH 15 LBS/ YD ^ 3 DRAMIX 4D 65/60 BG STEEL FIBERS.
11.SLAB CONTRACTION JOINTS ARE REQUIRED AND ARE INDICATED AS C.J. ON PLAN. CONTRACTION JOINTS MAY BE TOOLED OR SAW CUT. THE CONTROL JOINTS MUST BE INSTALLED AS SOON AS THE CONCRETE IS WALKABLE BUT NO LONGER THAN FOUR HOURS OF PLACING THE CONCRETE. CONTRACTION JOINT LOCATION SHOWN MAY BE CHANGED AS REQUIRED FOR CONSTRUCTION SEQUENCING PROVIDED: THE MAXIMUM DISTANCE BETWEEN JOINTS MUST BE LESS THAT 12'-0"; THE SLAB AREA BETWEEN JOINTS MUST BE LESS THAN 144 SQUARE FEET; THE BOUNDED AREA SHALL BE AS SQUARE AS POSSIBLE AND IN NO CASE MUST THE RATIO OF LONG SIDE TO SHORT SIDE EXCEED 1.5.
12.CONCRETE SIDEWALKS/WALKWAYS MUST BE 4" CONCRETE SLAB-ON-GRADE REINFORCED WITH ONE LAYER OF 6X6 W1.4 X W1.4 WELDED WIRE FABRIC PLACED ON WELL COMPACTED, CLEAN FILL.
13.SIDEWALKS MUST HAVE FULL DEPTH EXPANSION JOINTS OR 1/3" SAW CUT CONTROL JOINTS AT NO MORE THAN THE LESSER OF 10'0" OF TWO TIMES THE SIDEWALK WIDTH ON CENTER. THE CONTROL JOINTS MUST BE SAW CUT AS SOON AS THE CONCRETE IS WALKABLE BUT NO LONGER THAN FOUR HOURS OF PLACING THE CONCRETE.
14.SLAB CURING IS REQUIRED. SEE STRUCTURAL NOTES.
15.AT CMU WALLS, PROVIDE ONE ADDITIONAL VERTICAL REINFORCING BAR IN A GROUT FILLED CELL AT ALL WALL INTERSECTIONS, AT ENDS OF WALLS AND AT EDGES OF ALL WALL OPENINGS EXCEEDING TWO FEET IN WIDTH. SEE STRUCTURAL NOTES ON SHEET S- 0.00 FOR ADDITIONAL REQUIREMENTS.
16.REINFORCE THE CELL ON EACH SIDE OF WALL OPENINGS LESS THAN 3'-4" WIDE WITH (1) #5 VERTICAL REINFORCING BAR AND FILL THE CELL SOLID WITH GROUT
REINFORCE THE TWO CELLS ON EACH SIDE OF WALL OPENINGS BETWEEN 3'-0" AND 6'-0" WIDE WITH (2) #5 VERTICAL BARS AND FILL THE CELLS SOLID WITH GROUT

FOUNDATION KEY

- SLAB EDGE PERIMETER
- THICKENED SLAB
- Wall Above
- Column Above
- Bearing wall location above

NOTES:
FOOTINGS WERE DESIGNED WITH A 2500 LB/SQ FT SOIL BEARING PRESSURE. G.C. TO CONFIRM SOIL BEARING PRESSURE ON SITE.

WALL KEY

- Wall
- Interior Bearing Wall
- Interior Beanng Wall Above
- Shear Wall
- Roof Line Above
- Overhead Beam /Header
- Wood/ Composite Column
- Wood/ Composite Column Above
- Cantilever Area
- Overhead Joist Span Direction
- Built-In Shelving
- Blocking in Wall for wall hung fixtures and fittings


NOTE: DIMENSIONS ARE TO FACE OF STUD- GYP. BD. AD FINISHES ARE INCLUDED IN THE GROSS MEASUREMENTS.

STRUCTURAL DESIGN STRUCTURE HAS BEEN DESIGNED FOR THE FOLLOWING TOLERANCES:

SECOND FLOOR:
LIVE LOAD: L/640
DEAD LOAD: L/360
TOTAL LOAD: L/480

SECOND FLOOR LOADS:
LIVE LOAD: 30 PSF (BEDROOMS)
DEAD LOAD:
- 23 PSF (WOOD FLOORS)
- 28 PSF (TILE FLOORS)

ADDITIONAL LOADS:
- BATHROOM: LIVE - 40 PSF (TUB)
- KITCHEN: DEAD - 20 PSF (COUNTER TOPS)
- LAUNDRY: LIVE - 40PSF (MACHINES)

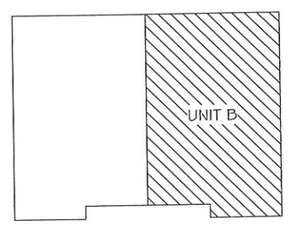

LEGEND B
1/16" = 1'-0"

2 FOOTING PLAN CD B
1/4" = 1'-0"

1 LEVEL 1 B
1/4" = 1'-0"

RISE | FL architecture

ARCHITECT
RESIDE ARCHITECTURE, LLC
NYC OFFICE
241 37TH STREET SUITE 440
BOOKLYN, NEW YORK 11232
JEFF ALERMAN, RA
JEFF@RISEARCHITECTURE.COM
516-249-3746

NJ OFFICE
36 AIRPORT RD SUITE 402
LAKEWOOD, NJ 08701
SHIMON GREENEBAUM, RA
SHIMON@RISEARCHITECTURE.COM
908-674-8717

FL OFFICE
36 AIRPORT RD SUITE 402
LAKEWOOD, NJ 08701
SHIMON GREENEBAUM, RA
SHIMON@RISEARCHITECTURE.COM
908-674-8717

CLIENT

REVISIONS		
DESCRIPTION	DATE	NO.
ISSUED FOR PERMIT	09/08/23	1
Revision	11/22/23	2

PROJECT NAME / LOCATION

DRAWING TITLE
FOOTING AND FIRST FLOOR MODEL B

EXAMINERS SIGNATURE

PROFESSIONAL SEAL

Shimon E Greenebaum


STATE OF FLORIDA
REGISTERED ARCHITECT
AR102415


SHIMON E. GREENEBAUM, RA
FL LIC. NO.
AR102415

SCALE: As indicated
DATE: 11/22/23
PROJECT NO.
A-2.5
DRAWING NO.


BARCODE

THE GENERAL CONTRACTOR SHALL CHECK AND VERIFY ALL DIMENSIONS AND REPORT ALL ERRORS AND OMISSIONS TO THE ARCHITECTS. DO NOT SCALE DRAWINGS. THE DRAWINGS SHALL NOT BE USED UNTIL SIGNED BY CONSULTANTS

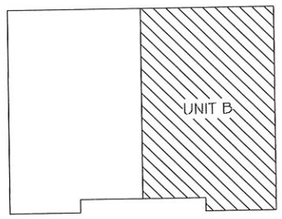

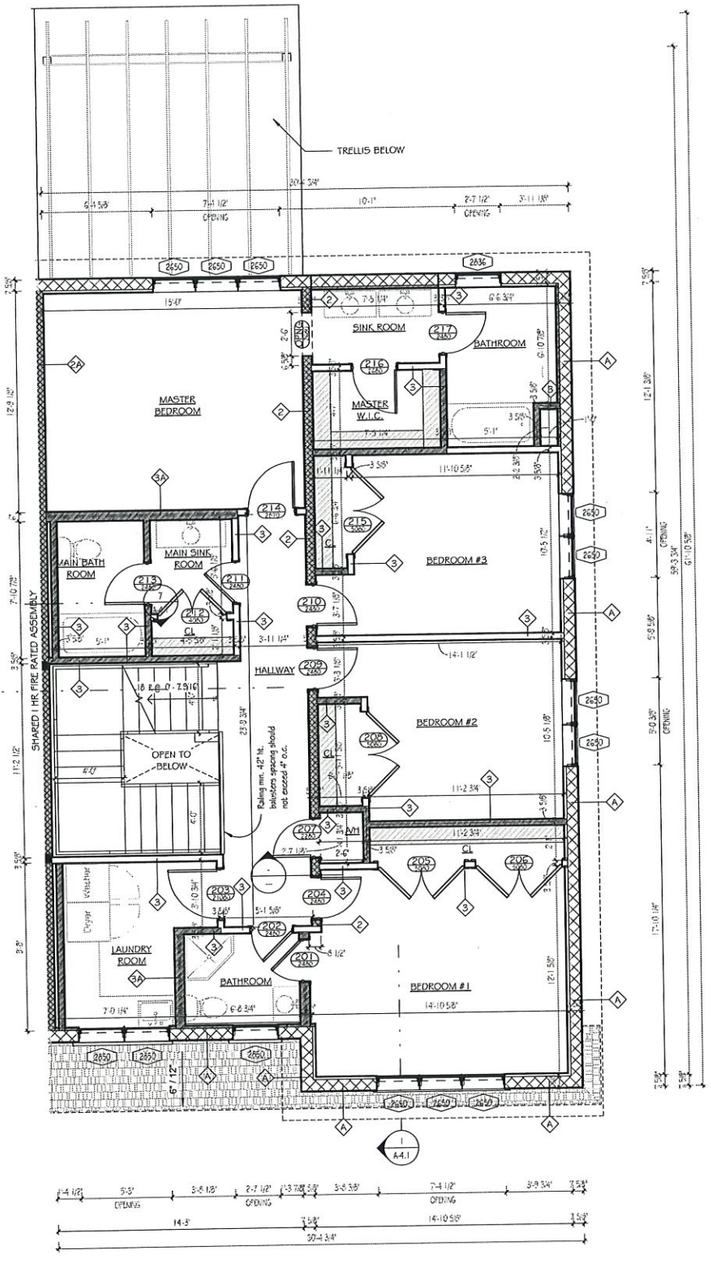

2 LEVEL 2 MODEL B
1/4" = 1'-0"

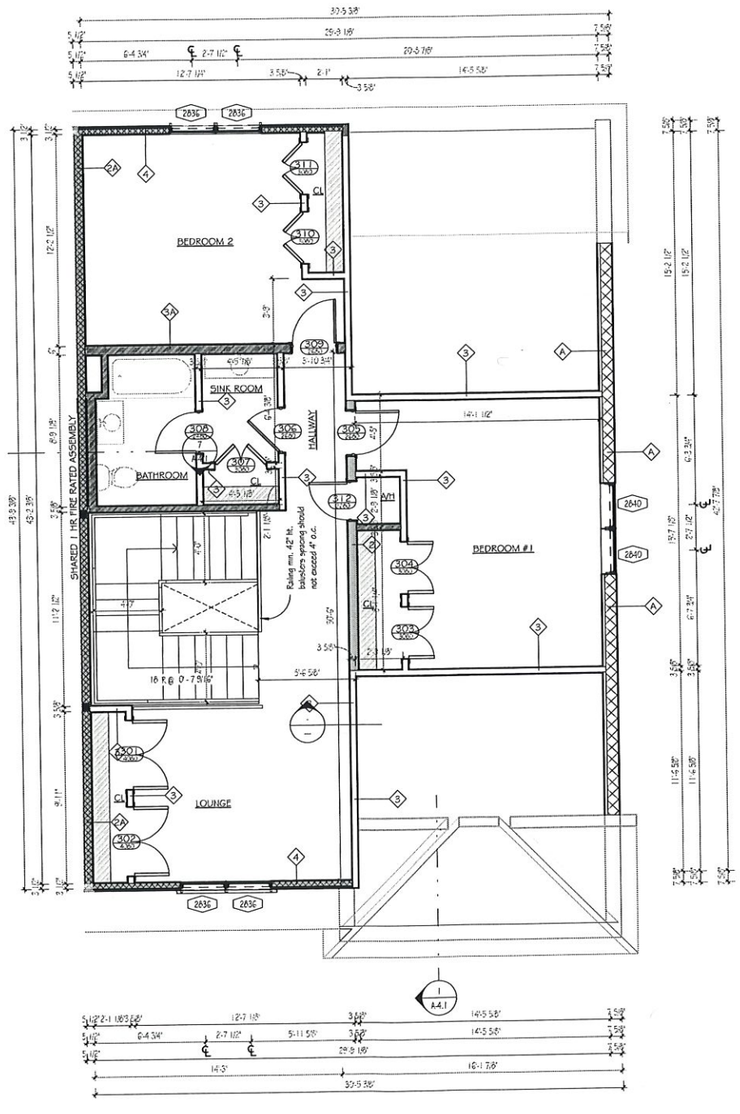

1 ATTIC MODEL B
1/4" = 1'-0"

WALL KEY

- Wall
- Interior Bearing Wall
- Interior Bearing Wall Above
- Shear Wall
- Roof Line Above
- Overhead Beam /Header
- Wood/ Composite Column
- Wood/ Composite Column Above
- Cantilever Area
- Overhead Joist Span Direction

NOTE: DIMENSIONS ARE TO FACE OF STUD- GYP. BD. AD FINISHES ARE INCLUDED IN THE GROSS MEASUREMENTS.

STRUCTURAL DESIGN STRUCTURE HAS BEEN DESIGNED FOR THE FOLLOWING TOLERANCES:

SECOND FLOOR:
LIVE LOAD: L/640
DEAD LOAD: L/360
TOTAL LOAD: L/480

SECOND FLOOR LOADS:
LIVE LOAD: 30 PSF (BEDROOMS)
DEAD LOAD:
23 PSF (WOOD FLOORS)
28 PSF (TILE FLOORS)
ADDITIONAL LOADS:
BATHROOM: LIVE - 40 PSF (TUB)
KITCHEN: DEAD - 20 PSF (COUNTER TOPS)
LAUNDRY: LIVE - 40PSF (MACHINES)

RISE | FL
architecture

ARCHITECT
RESIDE ARCHITECTURE, LLC
NYC OFFICE:
241 37TH STREET SUITE 440
BROOKLYN, NEW YORK 11232
JEFF AKERMAN, RA
JEFF@RISEARCHITECTURE.COM
516-249-3746
NJ OFFICE:
36 AIRPORT RD SUITE 402
LAKEWOOD, NJ 08701
SHIMON GREENEBAUM, RA
SHIMON@RISEARCHITECTURE.COM
908-674-8717
FL OFFICE:
36 AIRPORT RD SUITE 402
LAKEWOOD, NJ 08701
SHIMON GREENEBAUM, RA
SHIMON@RISEARCHITECTURE.COM
908-674-8717

CLIENT

REVISIONS

DESCRIPTION	DATE	NO.
ISSUED FOR PERMIT	09/08/23	1
Revision	11/22/23	2

PROJECT NAME/ LOCATION

DRAWING TITLE
SECOND FLOOR AND ATTIC MODEL B

EXAMINERS SIGNATURE

PROFESSIONAL SEAL

Shimon E Greenebaum

STATE OF FLORIDA
SHIMON GREENEBAUM
AR102415
REGISTERED ARCHITECT

SHIMON E. GREENEBAUM, RA
FL LIC. NO.
AR102415

SCALE: As indicated
DATE: 11/22/23
PROJECT NO.
A-2.6
DRAWING NO.

BY/CODE

THE GENERAL CONTRACTOR SHALL CHECK AND VERIFY ALL DIMENSIONS AND REPORT ALL ERRORS AND OMISSIONS TO THE ARCHITECTS. DO NOT SCALE DRAWING. THE DRAWING SHALL NOT BE USED UNTIL SIGNED BY CONSULTANTS.


DESIGN LOADS:
1.THE STRUCTURE HAS BEEN DESIGNED IN ACCORDANCE WITH THE 2020 FLORIDA BUILDING CODE, AND APPLICABLE REFERENCE STANDARDS SUCH AS BUT NOT LIMITED TO ASCE 7-16 .
2.ALL VERTICAL ELEMENTS LOCATED ALONG ACCESSIBLE FLOOR AREAS AND SEPARATING SLABS PLACED AT DIFFERENT ELEVATIONS WHEN POSITIONED WITHIN 3'-6" FROM FINISHED FLOOR ELEVATION SHALL, IN ADDITION TO ALL OTHER APPLICABLE LOADS BE DESIGNED AS A GUARDRAIL (FOLLOWING GUIDELINES OF THE FLORIDA BUILDING CODE): THIS INCLUDES WINDOWS, LOUVERS, CURTAIN WALLS, STOREFRONTS, ETC.
3.THE FOLLOWING SUPERIMPOSED LOADINGS HAVE BEEN UTILIZED:
oROOF:
LLIVE LOAD20 psf
DDEAD LOAD25 psf
LDEAD LOAD (AVAILABLE TO RESIST UPLIFT)5 psf
oLIVING AREAS:
LLIVE LOAD 40 psf
DDEAD LOAD 25 psf
oWIND:
ITASCE 7-16
IENCLOSED BUILDING
IDIRECTIONALITY FACTOR Kd=0.85
IOKEECHOBEE COUNTY: RISK CATEGORY II
IULTIMATE DESIGN WIND SPEED Vult= 145 MPH (3-SECOND GUST)
INOMINAL DESIGN WIND SPEED Vasd= 112 MPH (3-SECOND GUST)
IEXPOSURE D


042000-REINFORCED MASONRY WALLS (SPECIAL INSPECTIONS REQUIRED)
UNLESS OTHERWISE NOTED ON STRUCTURAL DRAWINGS OR SPECIFIED WITHIN THE FLORIDA BUILDING CODE, ALL MASONRY CONSTRUCTION SHALL CONFORM TO REQUIREMENTS OF TMS 402-16, TMS 602-16 AND 2020 FLORIDA BUILDING CODE SECTION 2122.
1.MATERIALS
oALL CONCRETE BLOCK TO CONFORM TO ASTM C 90, GRADE N, TYPE II (NON-MOISTURE CONTROLLED) WITH A MINIMUM NET AREA COMPRESSIVE STRENGTH OF 1900 PSI (PRISM STRENGTH OF MASONRY WALL 1500 PSI).
oMORTAR SHALL BE TYPE "M" OR "S" WITH A MINIMUM 28-DAY COMPRESSIVE STRENGTH OF 2500 PSI (USE PORTLAND TYPE CEMENT) AND MEET ASTM C 270.
oTESTING OF MORTAR SHALL CONFORM TO ASTM C 270.
oGROUT SHALL BE 2000 psi MINIMUM COMPRESSIVE STRENGTH AND MEET ASTM C 476.
oGROUT SLUMP SHALL BE BETWEEN 8 AND 11 INCHES.
oTESTING OF GROUT SHALL CONFORM TO ASTM C 1019.
oAN APPROVED TESTING LABORATORY SHALL PERFORM TESTS OF GROUT AND MORTAR AT A RATE OF ONE PER EVERY 2000 SQUARE FEET OF WALL ERECTED.

2.TIE BEAMS:
oBEAMS WITH THE PREFIX "TB" SHALL BE OF CONCRETE, POURED AFTER THE BLOCK WALLS BELOW ARE IN PLACE.
oREINFORCING SHALL BE CONTINUOUS THROUGH TIE BEAMS WITH MINIMUM LAP SPLICES OF 48 BAR DIAMETERS AND BENT BARS AT CORNERS.
oUSE METAL LATH, MORTAR, OR SPECIAL UNITS TO CONFINE CONCRETE TO AREA REQUIRED, IN ACCORDANCE WITH ACI 530.1 (SOLID METAL OR FELT CAVITY CAPS ARE PROHIBITED).
3.LINTELS:
oUNLESS NOTED OTHERWISE ON THE DRAWINGS, CONCRETE LINTELS SPANNING OPENINGS UP TO 3'-4" IN WIDTH SHALL BE 8"x 8" WITH (1) #4 E. F. AT MID-DEPTH.
oCONCRETE LINTELS SPANNING OPENINGS UP TO 7'-4" IN WIDTH SHALL BE 8"x 12" WITH (2) #5 TOP AND BOTTOM AND #3 AT 12" C/C STIRRUPS.
oCONCRETE LINTELS SPANNING OPENINGS UP TO 12'-0" IN WIDTH SHALL BE 8"x 16" WITH (2) #6 TOP AND BOTTOM AND #3 AT 6" C/C STIRRUPS.
oALL LINTELS SHALL BEAR A MINIMUM OF 8" AT EACH END (12" FOR 16" DEEP LINTELS). PRECAST LINTELS SHALL BE NOTCHED AT ENDS IN ORDER TO FACILITATE PLACEMENT OF VERTICAL REINFORCEMENT IN MASONRY WALLS.


ROOF PLYWOOD SHEATHING MUST BE MINIMUM 5/8" THICK 32/16 APA RATED, EXPOSURE 1 STRUCTURAL PLYWOOD SHEATHING WITH 10D GALVANIZED RING SHANK NAILS SPACED 6" C/C AT ALL SUPPORTS AND PANEL EDGES, AND 4" C/C AT WOOD BLOCKING AND FASCIA.

PROVIDE BLOCKING AND PLYWOOD ATTACHMENT WITH 10D RING SHANK NAILS @ 4" C/C AT CONTINUOUS PANEL EDGES: @ 6" C/C AT ALL OTHER PLYWOOD PANEL EDGES; @ 8" C/C IN PANEL FIELD AS SHOWN IN ROOF PLAN.

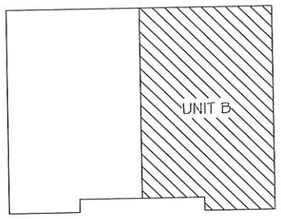

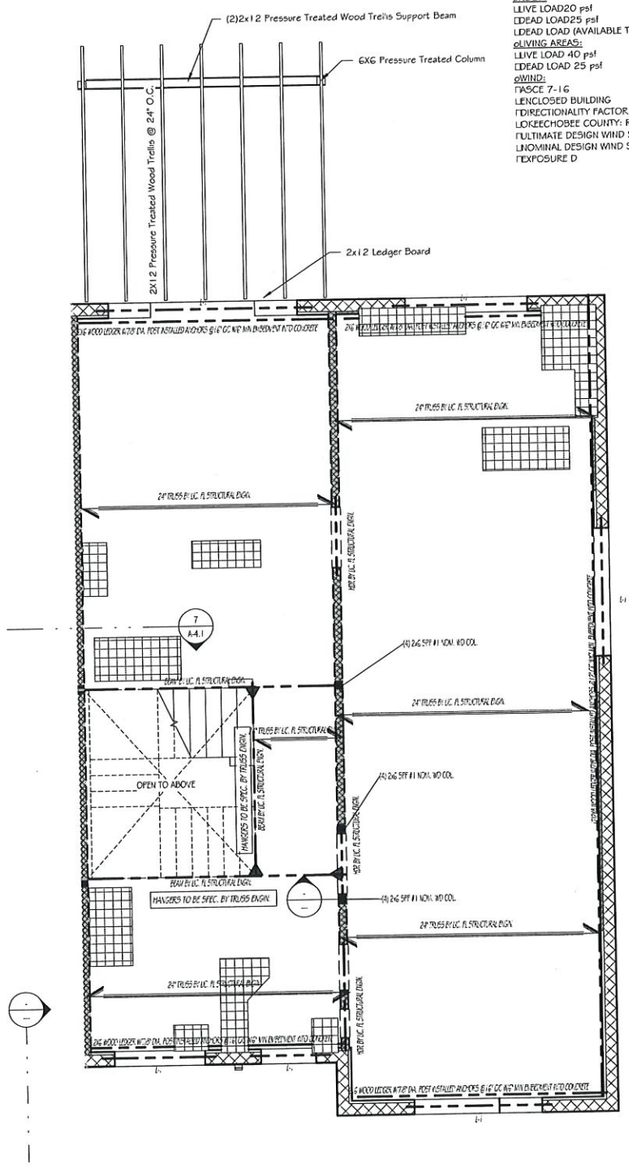

3 LEVEL 1 MODEL B
1/4" = 1'-0"

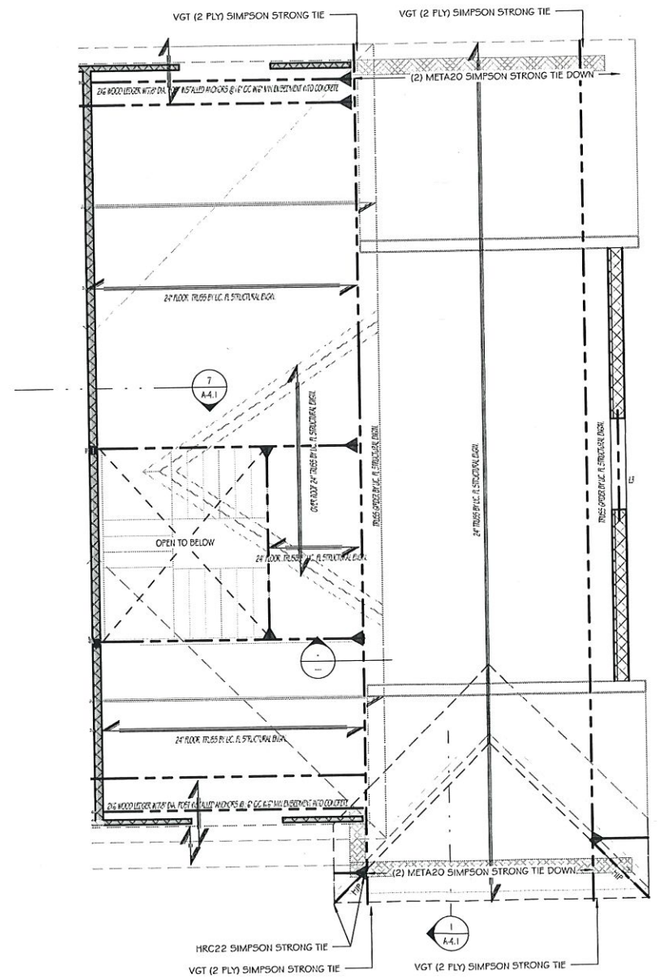

1 ATTIC MODEL B
1/4" = 1'-0"

NOTE TO TRUSS DESIGNER:
TOP PLATE HEIGHT: 18' -11 1/2"
TRUSS STYLE: EAVE TAIL
TOP CHORD DESIGN SIZE: 2X8
BOTTOM CHORD (ATTIC) DESIGN SIZE: 2X8
HT OF TOP CHORD AT EXTERIOR WALL EDGE: 1' -4"

Structural Key

- Bearing Wall
- Bearing Wall Above
- Span Symbol
- Beam/ Header
- GIRDER "TG-2" Truss Girder
- Transfer Connection to Main Transfer Girder
- Column Below to Foundation
- Column Above (point load)
- Increased Load Area

General Notes:

1. BOTTOM OF EAVES/ SOFFITS AT HEEL OF TRUSS. REFER TO WALL SECTION OF HEEL BEARING HEIGHT OF TRUSS.
2. FOR NEW ROOFS BELOW SEE THE FLOOR PLAN.

STRUCTURAL DESIGN HAS BEEN DESIGNED FOR THE FOLLOWING TOLERANCES:

FIRST FLOOR:
LIVE LOAD: L/640
DEAD LOAD: L/240
TOTAL LOAD: L/360

SECOND FLOOR:
LIVE LOAD: L/640
DEAD LOAD: L/240
TOTAL LOAD: L/360

FIRST FLOOR LOADS:
LIVE LOAD: 40 PSF
DEAD LOAD:
23 PSF (WOOD FLOORS)
28 PSF (TILE FLOORS)
ADDITIONAL LOADS:
BATHROOM: LIVE - 40 PSF (TUB)
KITCHEN: DEAD - 20 PSF (COUNTER TOPS)
LAUNDRY: LIVE - 40PSF (MACHINES)

SECOND FLOOR LOADS:
LIVE LOAD: 30 PSF (BEDROOMS)
DEAD LOAD:
23 PSF (WOOD FLOORS)
28 PSF (TILE FLOORS)
ADDITIONAL LOADS:
BATHROOM: LIVE - 40 PSF (TUB)
KITCHEN: DEAD - 20 PSF (COUNTER TOPS)
LAUNDRY: LIVE - 40PSF (MACHINES)

RISE | FL architecture
ARCHITECT
RESIDE ARCHITECTURE, LLC
NYC OFFICE:
241 37TH STREET SUITE 440
BOOKLYN, NEW YORK 11232
JEFF AKERMAN, RA
JEFF@RISEARCHITECTURE.COM
516-249-3746
NJ OFFICE:
36 AIRPORT RD SUITE 402
LAKEWOOD, NJ 08701
SHIMON GREENEBAUM, RA
SHIMON@RISEARCHITECTURE.COM
908-674-8717
FL OFFICE:
36 AIRPORT RD SUITE 402
LAKEWOOD, NJ 08701
SHIMON GREENEBAUM, RA
SHIMON@RISEARCHITECTURE.COM
908-674-8717
CLIENT:

REVISIONS

DESCRIPTION	DATE	NO.
ISSUED FOR PERMIT	09/08/23	1
Revision	11/22/23	2

PROJECT NAME/ LOCATION:

DRAWING TITLE:
FRAMING MODEL B

ENGINEERS SIGNATURE:

PROFESSIONAL SEAL:

Shimon E Greenebaum
STATE OF FLORIDA
REGISTERED ARCHITECT
AR102415
SHIMON E. GREENEBAUM, RA
FL LIC. NO.
AR102415

SCALE: As indicated
DATE: 11/22/23
PROJECT NO:
A-2.7
DRAWING NO.


BARCODE

THE GENERAL CONTRACTOR SHALL CHECK AND VERIFY ALL DIMENSIONS AND REPORT ALL ERRORS AND OMISSIONS TO THE ARCHITECTS. DO NOT SCALE DRAWINGS. THE DRAWINGS SHALL NOT BE USED UNTIL SIGNED BY CONSULTANTS.


ASCE 7-16 COMPONENTS AND CLADDING WIND ULTIMATE DESIGN PRESSURES, IN PSF, Vult= 145mph 3-SECOND GUST

WIND PRESSURE ZONES & BUILDING COMPONENTS	TRIBUTARY WIND AREA											
	10SF		20SF		50SF		100SF AND MORE	
ROOF ZONE 1	+ 44.3	- 79.5	+ 38.2	- 70.4	+ 30.2	- 58.4	+ 24.1	- 49.3
ROOF ZONE 2e & 2e	+ 44.3	- 109.7	+ 38.2	- 98.0	+ 30.2	- 82.6	+ 24.1	- 71.0
ROOF ZONE 3	+ 44.3	- 109.7	+ 38.2	- 98.0	+ 30.2	- 82.6	+ 24.1	- 71.0
ROOF ZONE 4	+ 59.4	- 64.4	+ 56.7	- 61.7	+ 53.1	- 58.2	+ 50.5	- 55.5
ROOF ZONE 5	+ 59.4	- 79.5	+ 56.7	- 74.1	+ 53.1	- 67.1	+ 50.5	- 61.7
OVERHANGS LOCATED WITHIN ROOF ZONES 1 & 2 WALL ZONES	+ 44.3	- 125.7	+ 38.2	- 119.9	+ 30.2	- 112.2	+ 24.1	- 106.4
OVERHANGS LOCATED WITHIN ROOF ZONE 3 AND WALL ZONE 5	+ 44.3	- 155.9	+ 38.2	- 137.3	+ 30.2	- 112.7	+ 24.1	- 94.1

NOTES:
(+) INDICATES INWARD PRESSURE
(-) INDICATES OUTWARD (SUCTION) PRESSURE
PRESSURES FOR TRIBUTARY AREAS BETWEEN THOSE SHOWN MAY BE INTERPOLATED
ALL PRESSURES INDICATED CAN BE MULTIPLIED BY A FACTOR OF 0.6 FOR WINDOWS AND DOORS THAT HAVE BEEN TESTED AS PER THE CURRENT FLORIDA BUILDING CODE TEST
ALL PRESSURES INDICATED CAN BE MULTIPLIED BY A FACTOR OF 0.6 FOR ROOFING SYSTEM ASSEMBLIES THAT HAVE BEEN TESTED AS PER THE CURRENT FLORIDA BUILDING CODE TEST APPLICATION STANDARD 114-95
USE ZONE 1, 2 AND 3 PRESSURES FOR ROOFING AREA.
RAILINGS AT BALCONY SECTIONS OF LESS THAN 6 FT DEEP (SHORTEST DISTANCE FROM BALCONY EDGE TO THE EXTERIOR BUILDING WALL) SHALL BE DESIGNED FOR 10 FT^2
RAILINGS AT BALCONIES OF MORE THAN 6 FT DEEP SHALL BE DESIGNED FOR PARAPET PRESSURES.

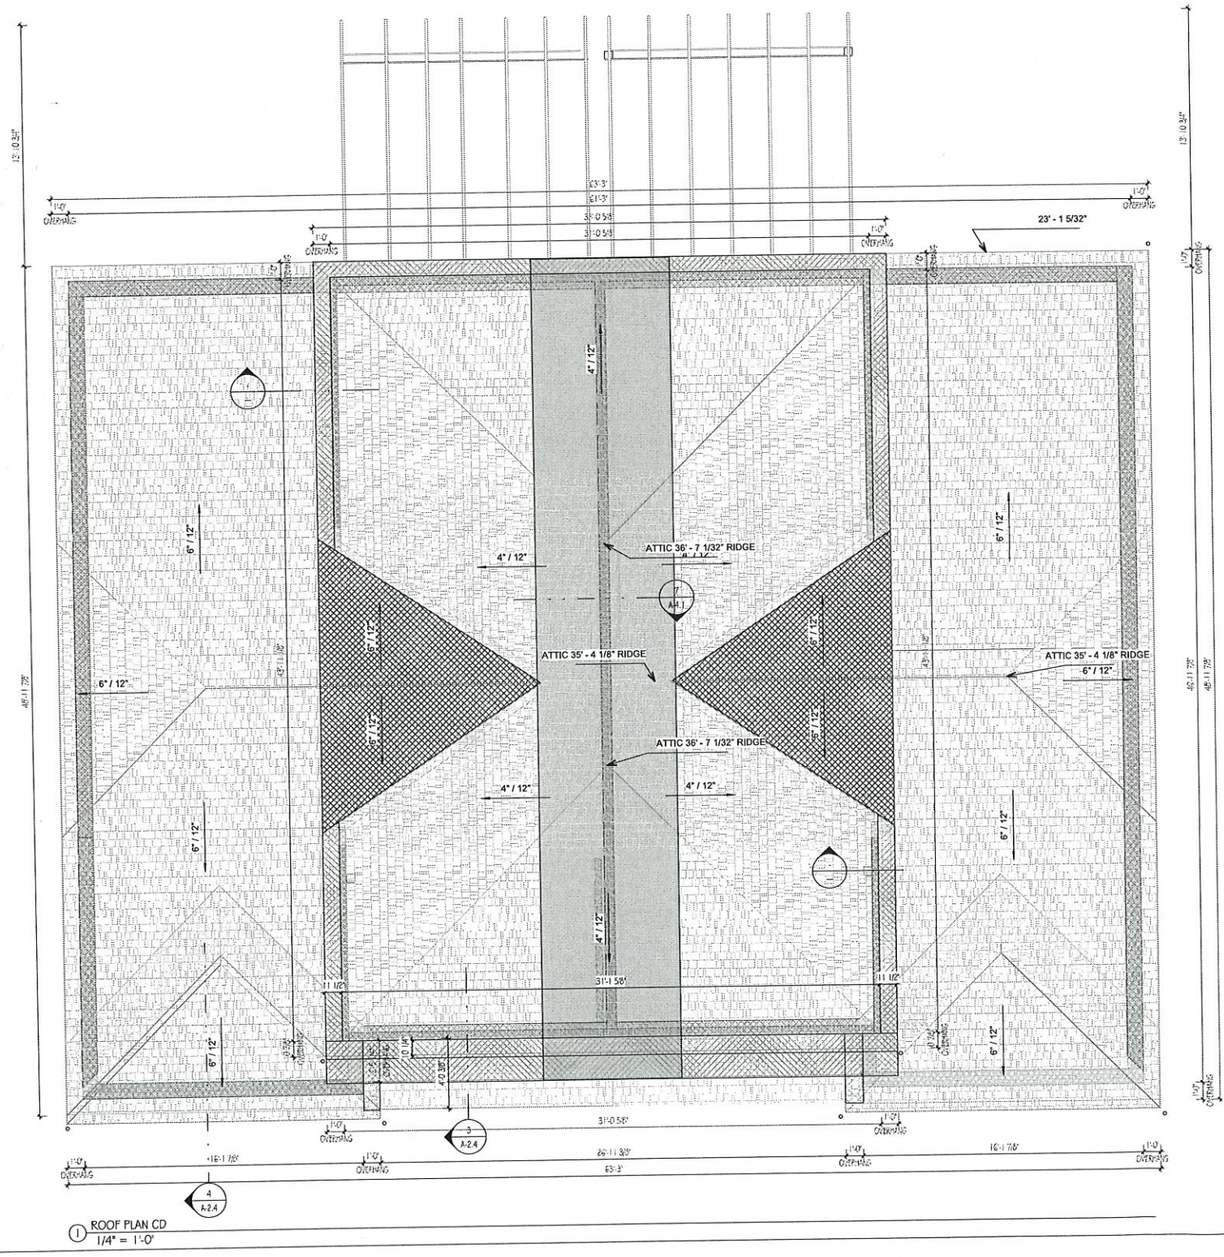

1 ROOF PLAN CD
1/4" = 1'-0"

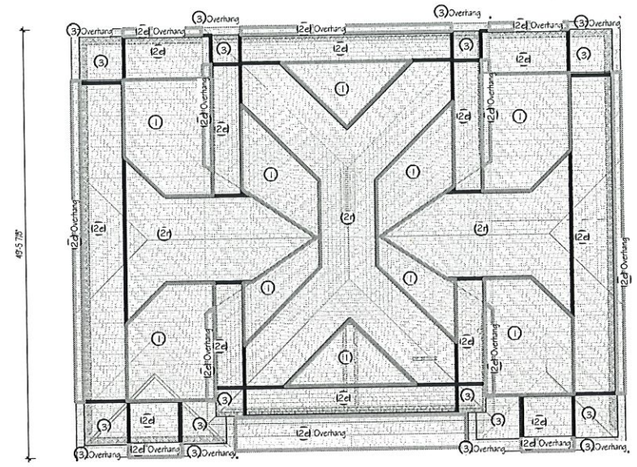

2 ROOF WIND MAP
1/8" = 1'-0"

Roof Key

- Asphalt Roof
- 1 Hour Fire Rated Roof
- Over Roof
- Overhanging roof over roof below
- 1 Hour Fire Rated Plywood

General Notes:

1. PROVIDE EAVE TAIL PAST TRUSS HEEL
   REFER TO WALL SECTION OF HEEL BEARING HEIGHT OF TRUSS.
2. FOR NEW ROOFS BELOW SEE APPLICABLE THE FLOOR PLAN.

STRUCTURAL DESIGN BEEN DESIGNED FOR THE FOLLOWING TOLERANCES:

ROOF LOADS:
LIVE LOAD: 16 PSF
DEAD LOAD: 20 PSF

ADDITIONAL LOADS:
BATHROOM: LIVE - 40 PSF (TUB)
KITCHEN: DEAD - 20 PSF (COUNTER TOPS)
LAUNDRY: LIVE - 40PSF (MACHINES)

RISE | FL architecture

ARCHITECT
RESIDE ARCHITECTURE, LLC
NYC OFFICE:
241 37TH STREET SUITE 440
BOOKLYN, NEW YORK 11232
JEFF AKERMAN, RA
JEFF@RISEARCHITECTURE.COM
516-249-3746
NJ OFFICE:
36 AIRPORT RD SUITE 402
LAKEWOOD, NJ 08701
SHMON GREENEBAUM, RA
SHMON@RISEARCHITECTURE.COM
908-674-8717
FL OFFICE:
36 AIRPORT RD SUITE 402
LAKEWOOD, NJ 08701
SHMON GREENEBAUM, RA
SHMON@RISEARCHITECTURE.COM
908-674-8717

CLIENT

REVISIONS

DESCRIPTION	DATE	NO.
ISSUED FOR PERMIT	09/08/23	1
Revision	11/22/23	2

PROJECT NAME / LOCATION

DRAWING TITLE
ROOF

EXAMINER'S SIGNATURE

PROFESSIONAL SEAL
Shimon E Greenebaum


STATE OF FLORIDA
SHIMON GREENEBAUM
AR102415
REGISTERED ARCHITECT

SHIMON E. GREENEBAUM, RA
FL LIC. NO
AR102415


SCALE: As indicated
DATE: 11/22/23
PROJECT NO.
A-2.8
DRAWING NO.

BARCODE


THE GENERAL CONTRACTOR SHALL CHECK AND VERIFY ALL DIMENSIONS AND REPORT ALL ERRORS AND OMISSIONS TO THE ARCHITECTS. DO NOT SCALE DRAWINGS. THE DRAWINGS SHALL NOT BE USED UNTIL SIGNED BY CONSULTANTS

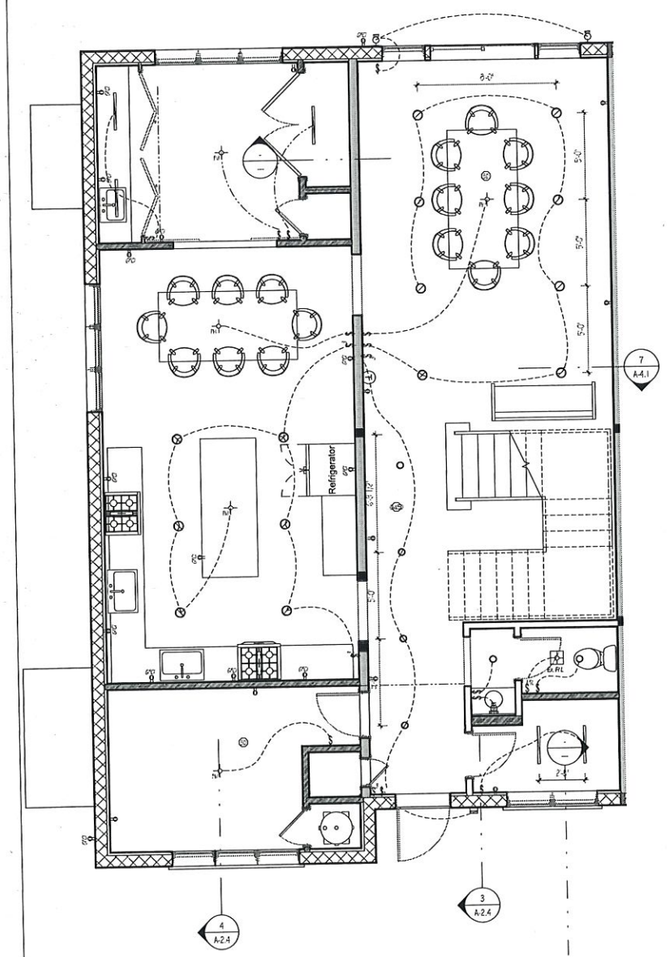


3 LEVEL 1 ELECTRICAL MODEL A
1/4" = 1'-0"

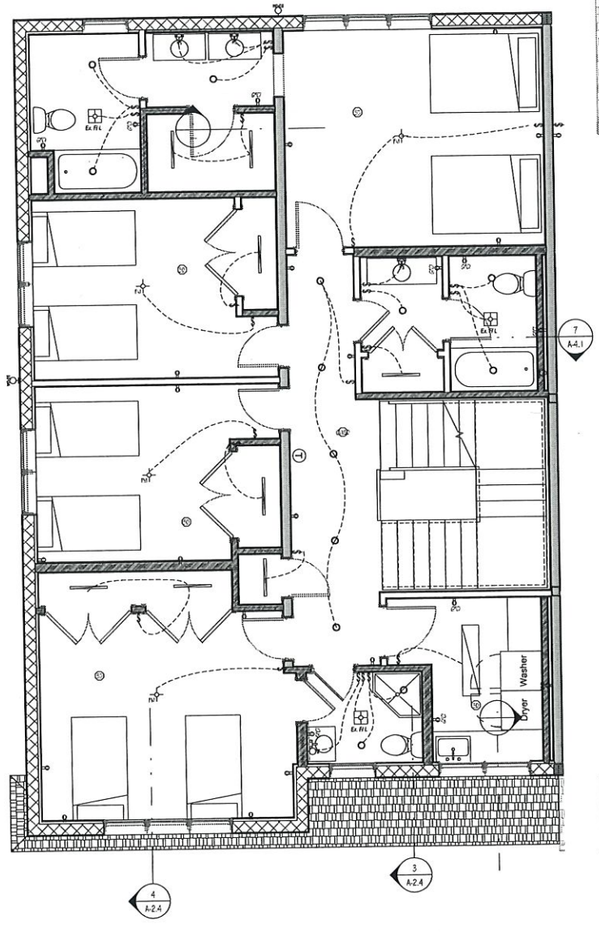

2 LEVEL 2 ELECTRICAL MODEL A
1/4" = 1'-0"

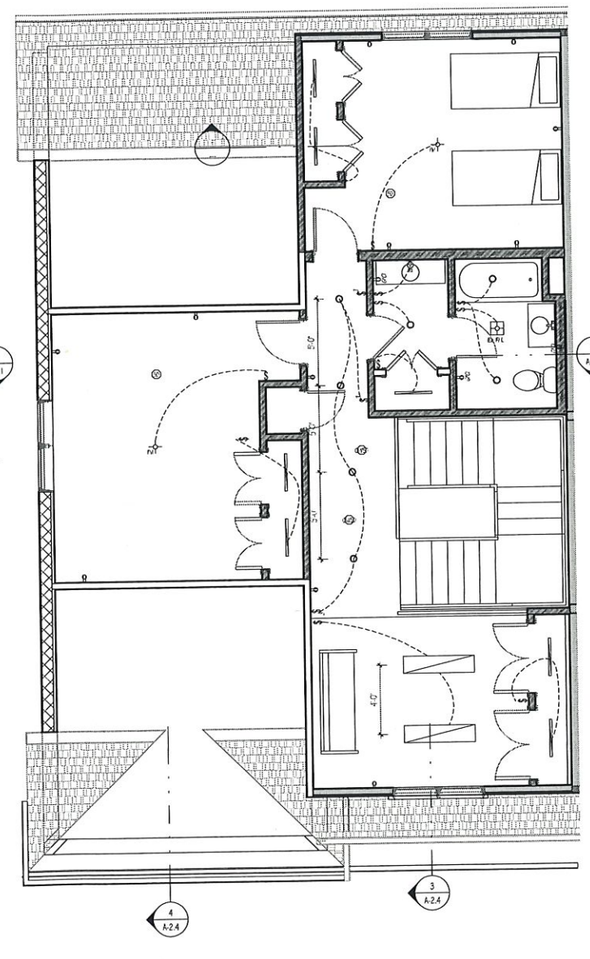

1 ATTIC ELECTRICAL MODEL A
1/4" = 1'-0"

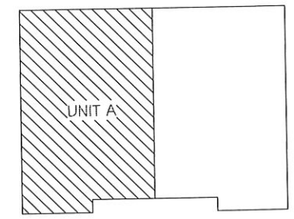

FIRE ALARM NOTES:
As per Section 314.6 of the FL edition of the IRC, Smoke alarms shall receive their primary power from the building wiring where such wiring is served from a commercial source and, where primary power is interrupted, shall receive power from a battery. Wiring shall be permanent and without a disconnecting switch other than those required for overcurrent protection.
As per Section 314.7 Fire alarm systems shall be permitted to be used in lieu of smoke alarms and shall comply with Sections R314.7.1 through R314.7.4. Combination smoke and carbon monoxide detectors shall be permitted to be installed in fire alarm systems in lieu of smoke detectors, provided that they are listed in accordance with UL 268 and UL 2075.
As per NFPA standard 72 29.11.2, hard-wired interconnected smoke alarms are limited to a maximum of 18 units of which only 12 smoke detectors are allowed.

In the event a dwelling requires more that 12 detection devices, the smoke alarm devices shall be of the type that connect to the AC power source, but are not interconnected through hardwiring, rather through wireless transmitters in each detector. These devices are designed to be compliant with section 314.6 of the FL edition of the 2018 IRC, without the need for a variation request.
Said smoke detectors/ alarms shall:

- be connected to the building's permamanent wiring as its primary power supply, without a disconnect other than required overcurrent protetcion.
- Power source must be from the building's AC power supply. Completely wireless battery systems do not meet Code requirements and are not an approved type of smoke alarm system.

Electrical Component Legend

- Hard Wired Smoke Detector
- Hard Wired Heat Detector
- Hard Wired Carbon Monoxide/ Smoke Detector
- Thermostat
- Wall Switch (T indicates connection to Timer)
- Dual Switch for Fan and Light
- 3 Way Light Switch
- Photo Cell Controlled Light Switch (T indicates Timer)
- Duplex Receptacle
- Quad Receptacle
- GFCI Protected Duplex Receptacle
- GFCI Protected Quad Receptacle
- Floor Mounted GFCI Duplex Receptacle (brass cover with lift lids)
- Floor Mounted GFCI Quad Receptacle (brass cover with lift lids)
- Ducted Exhaust Ventilation Fan and Light Combo (When HEAT is indicated HEAT lamp shall be provided)
- Flush Mounted Ceiling Light Fixture
- Ceiling Fan/ Light Package
- Chandelier - Heavy Duty Rated Box to be provided
- Wall Sconce
- Wall Mounted Fixture
- Wall Mounted Otdr Security Light - Photo Cell / Sec. Circuit
- Wall Mounted Otdr Flood Light - Photo Cell / Switched
- LED Rope Light in Recessed Channel
- LED Rope Light (hidden)
- 1'x 24" Surface Mount LED Closet Light
- 12"x48" LED Flat Panel (R indicates Recessed fixture)
- 18"x48" LED Flat Panel (R indicates Recessed fixture)
- 24"x24" LED Flat Panel (R indicates Recessed fixture)
- Square LED Recessed Fixture
- 4" Wafer Light
- 4" LED Recessed Fixture - Weather Rated
- 6" LED Recessed Fixture
- Electrical Wiring

RISE | FL architecture

ARCHITECT
RESIDE ARCHITECTURE, LLC
NYC OFFICE:
241 37TH STREET SUITE 440
BOOKLYN, NEW YORK 11232
JEFF AKERMAN, RA
JEFF@RISEARCHITECTURE.COM
516-249-3746
NJ OFFICE:
36 AIRPORT RD SUITE 402
LAKEWOOD, NJ 08701
SHIMON GREENEBAUM, RA
SHIMON@RISEARCHITECTURE.COM
908-674-8717
FL OFFICE:
36 AIRPORT RD SUITE 402
LAKEWOOD, NJ 08701
SHIMON GREENEBAUM, RA
SHIMON@RISEARCHITECTURE.COM
908-674-8717

CLIENT

REVISIONS

DESCRIPTION	DATE	NO.
ISSUED FOR PERMIT	09/08/23	1
Revision	11/22/23	2

PROJECT NAME / LOCATION

DRAWING TITLE
RCP FIRST, SECOND & ATTIC FLOOR MODEL A


EXAMINERS SIGNATURE

PROFESSIONAL SEAL
Shimon E Greenebaum
STATE OF FLORIDA
REGISTERED ARCHITECT
AR102415
SHIMON E. GREENEBAUM, RA
FL LIC. NO.
AR102415


SCALE: As indicated
DATE: 11/22/23
PROJECT NO.
A-2.9
DRAWING NO. 15 OF

BARCODE


THE GENERAL CONTRACTOR SHALL CHECK AND VERIFY ALL DIMENSIONS AND REPORT ALL ERRORS AND OMISSIONS TO THE ARCHITECTS. DO NOT SCALE DRAWING. THE DRAWING SHALL NOT BE USED UNTIL SIGNED BY CONSULTANTS

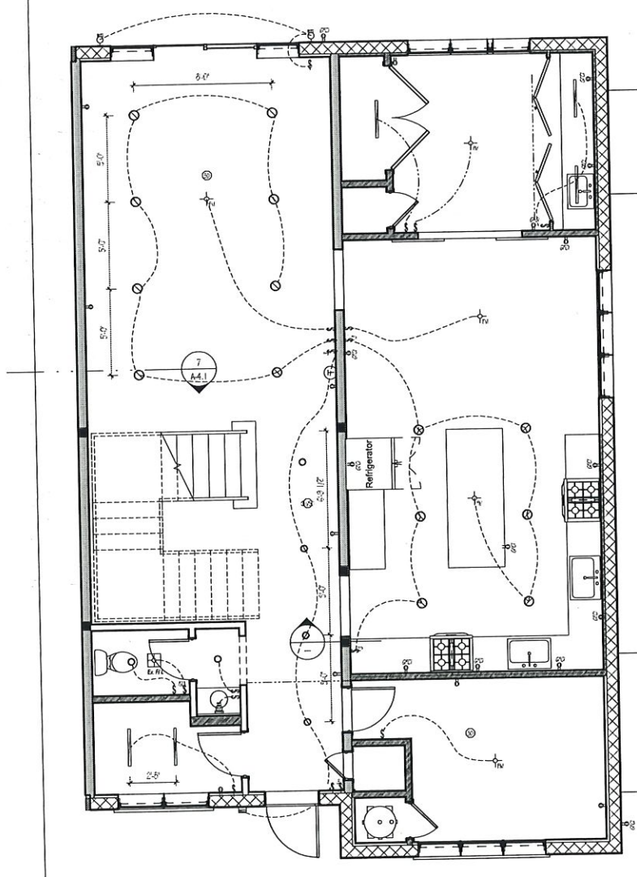


2 LEVEL 1 ELECTRICAL MODEL B
1/4" = 1'-0"

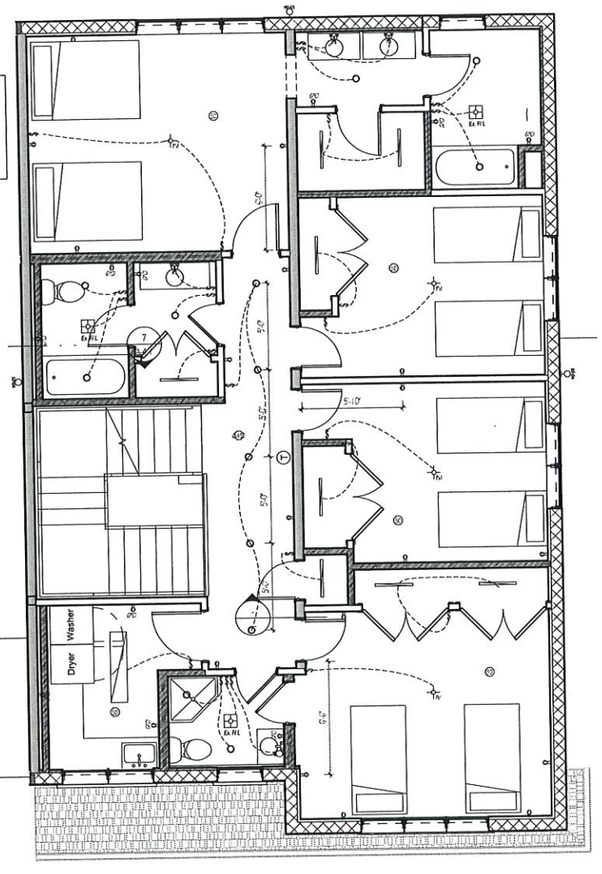

3 LEVEL 2 ELECTRICAL MODEL B
1/4" = 1'-0"

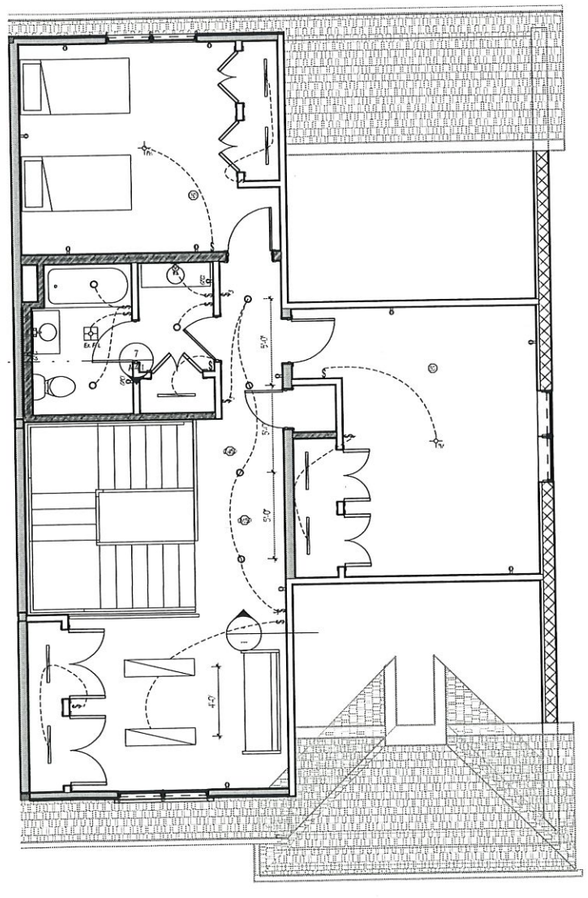

1 ATTIC ELECTRICAL MODEL B
1/4" = 1'-0"

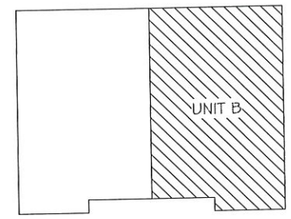

FIRE ALARM NOTES:
As per Section 314.6 of the FL edition of the IRC, Smoke alarms shall receive their primary power from the building wiring where such wiring is served from a commercial source and, where primary power is interrupted, shall receive power from a battery. Wiring shall be permanent and without a disconnecting switch other than those required for overcurrent protection.
As per Section 314.7 Fire alarm systems shall be permitted to be used in lieu of smoke alarms and shall comply with Sections R314.7.1 through R314.7.4. Combination smoke and carbon monoxide detectors shall be permitted to be installed in fire alarm systems in lieu of smoke detectors, provided that they are listed in accordance with UL 268 and UL 2075.
As per NFPA standard 72 29.11.2, hard-wired interconnected smoke alarms are limited to a maximum of 18 units of which only 12 smoke detectors are allowed.

In the event a dwelling requires more that 12 detection devices, the smoke alarm devices shall be of the type that connect to the AC power source, but are not interconnected through hardwiring, rather through wireless transmitters in each detector. These devices are designed to be compliant with section 314.6 of the FL edition of the 2018 IRC, without the need for a variation request.
Said smoke detectors/ alarms shall:

- be connected to the building's permanent wiring as its primary power supply, without a disconnect other than required overcurrent protetcion.
- Power source must be from the building's AC power supply. Completely wireless battery systems do not meet Code requirements and are not an approved type of smoke alarm system.

Electrical Component Legend

- Hard Wired Smoke Detector
- Hard Wired Heat Detector
- Hard Wired Carbon Monoxide/ Smoke Detector
- Thermostat
- Wall Switch (T indicates connection to Timer)
- Dual Switch for Fan and Light
- 3 Way Light Switch
- Photo Cell Controlled Light Switch (T indicates Timer)
- Duplex Receptacle
- Quad Receptacle
- GFCI Protected Duplex Receptacle
- GFCI Protected Quad Receptacle
- Floor Mounted GFCI Duplex Receptacle (brass cover with lift lids)
- Floor Mounted GFCI Quad Receptacle (brass cover with lift lids)
- Ducted Exhaust Ventilation Fan and Light Combo (When HEAT is indicated HEAT lamp shall be provided)
- Flush Mounted Ceiling Light Fixture
- Ceiling Fan/ Light Package
- Chandelier - Heavy Duty Rated Box to be provided
- Wall Sconce
- Wall Mounted Fixture
- Wall Mounted Otdr Security Light - Photo Cell / Sec. Circuit
- Wall Mounted Otdr Flood Light - Photo Cell / Switched
- LED Rope Light in Recessed Channel
- LED Rope Light (hidden)
- 1'x 24" Surface Mount LED Closet Light
- 12"x48" LED Flat Panel (R indicates Recessed fixture)
- 18"x48" LED Flat Panel (R indicates Recessed fixture)
- 24"x24" LED Flat Panel (R indicates Recessed fixture)
- Square LED Recessed Fixture
- 4" Wafer Light
- 4" LED Recessed Fixture - Weather Rated
- 6" LED Recessed Fixture
- Electrical Wiring

RISE | FL architecture

ARCHITECT
RESIDE ARCHITECTURE, LLC
NYC OFFICE:
241 37TH STREET SUITE 440
BOOKLYN, NEW YORK 11232
JEFF AKERMAN, RA
JEFF@RISEARCHITECTURE.COM
516-249-3746
NJ OFFICE:
36 AIRPORT RD SUITE 402
LAKEWOOD, NJ 08701
SHIMON GREENEBAUM, RA
SHIMON@RISEARCHITECTURE.COM
908-674-8717
FL OFFICE:
36 AIRPORT RD SUITE 402
LAKEWOOD, NJ 08701
SHIMON GREENEBAUM, RA
SHIMON@RISEARCHITECTURE.COM
908-674-8717

CLIENT

REVISIONS	DESCRIPTION	DATE	NO.
	ISSUED FOR PERMIT	09/08/23	1
	Revision	11/22/23	2

PROJECT NAME/ LOCATION

DRAWING TITLE
RCP FIRST, SECOND & ATTIC FLOOR MODEL B

EXAMINERS SIGNATURE

PROFESSIONAL SEAL

Shimon E Greenebaum

STATE OF FLORIDA
SHIMON GREENEBAUM
AR102415
REGISTERED ARCHITECT

SHIMON E. GREENEBAUM, RA
FL LIC. NO.
AR102415


SCALE: As indicated
DATE: 11/22/23
PROJECT NO:
A-2.10
DRAWING NO
16 OF

BARCODE

THE GENERAL CONTRACTOR SHALL CHECK AND VERIFY ALL DIMENSIONS AND REPORT ALL ERRORS AND OMISSIONS TO THE ARCHITECTS. DO NOT SCALE DRAWINGS. THE DRAWINGS SHALL NOT BE USED UNTIL SIGNED BY CONSULTANTS



1 SOUTH (FRONT)
1/4" = 1'-0"

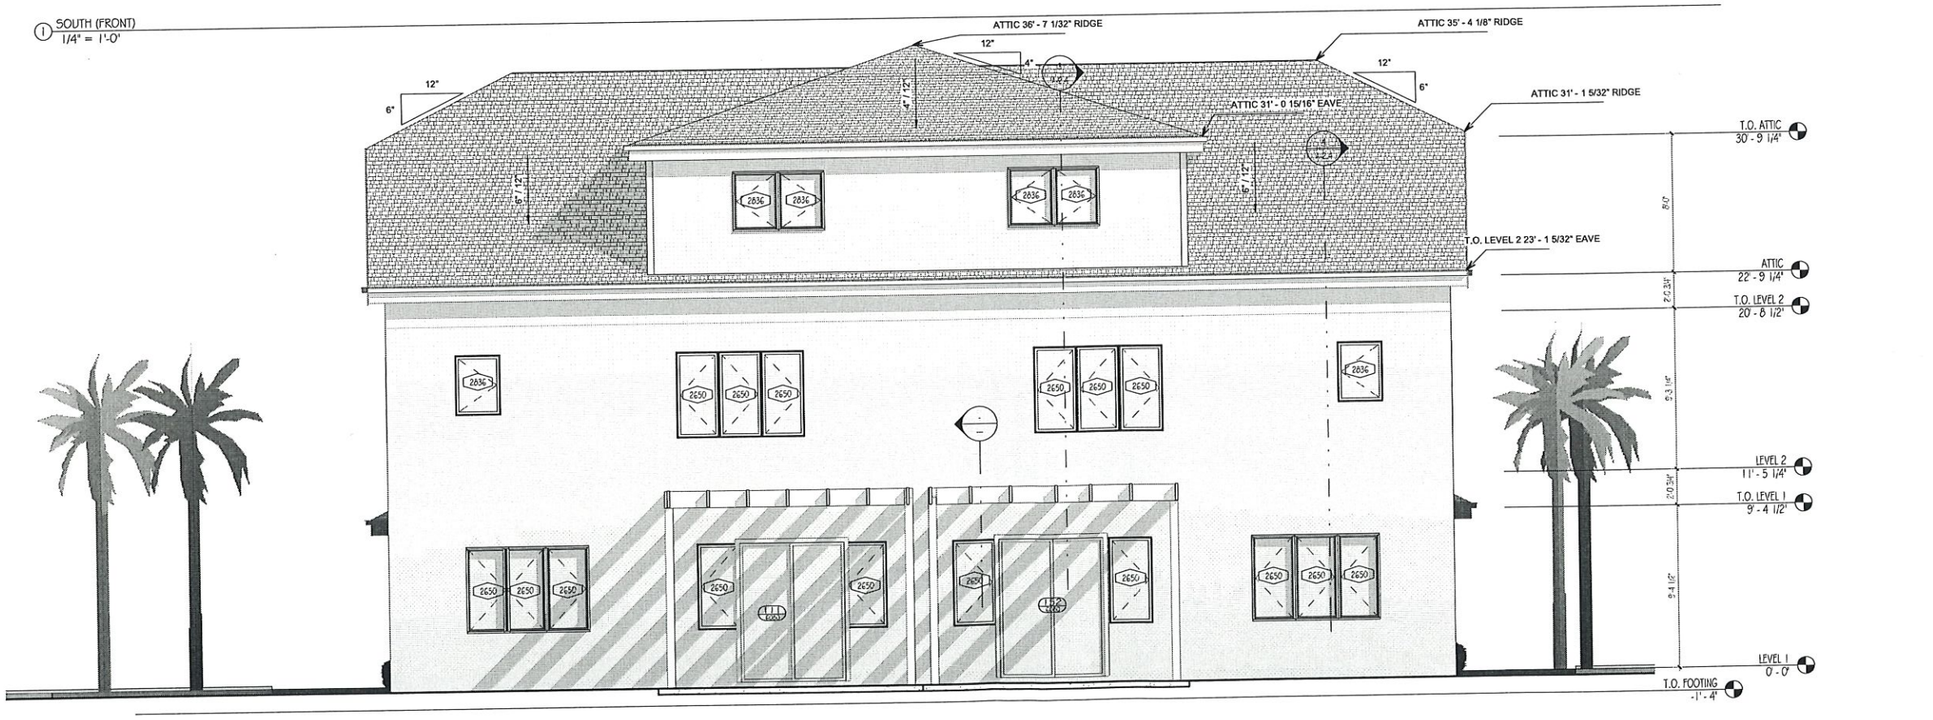

2 NORTH (REAR)
1/4" = 1'-0"

MATERIAL KEY

STUCCO

RISE | FL architecture

ARCHITECT
RESIDE ARCHITECTURE, LLC
NYC OFFICE
241 37TH STREET SUITE 440
BROOKLYN, NEW YORK 11232
JEFF AKERMAN, RA
JEFF@RISEARCHITECTURE.COM
516-249-3746
NJ OFFICE
36 AIRPORT RD SUITE 402
LAKEWOOD, NJ 08701
SHIMON GREENEBAUM, RA
SHIMON@RISEARCHITECTURE.COM
908-674-8717
FL OFFICE
36 AIRPORT RD SUITE 402
LAKEWOOD, NJ 08701
SHIMON GREENEBAUM, RA
SHIMON@RISEARCHITECTURE.COM
908-674-8717

CLIENT

REVISIONS

DESCRIPTION	DATE	NO
ISSUED FOR PERMIT	09/08/23	1
Revision	11/22/23	2

PROJECT NAME / LOCATION

DRAWING TITLE
ELEVATIONS

EXAMINER'S SIGNATURE

PROFESSIONAL SEAL
Shimon E Greenebaum


STATE OF FLORIDA
SHIMON GREENEBAUM
AR102415
REGISTERED ARCHITECT

SHIMON E. GREENEBAUM, RA
FL LIC. NO.
AR102415


SCALE 1/4" = 1'-0"
DATE 11/22/23
PROJECT NO.
DRAWING NO. A-3.1

BARCODE

THE GENERAL CONTRACTOR SHALL CHECK AND VERIFY ALL DIMENSIONS AND REPORT ALL ERRORS AND OMISSIONS TO THE ARCHITECTS. DO NOT SCALE DRAWING. THE DRAWING SHALL NOT BE USED UNTIL SIGNED BY CONSULTANTS

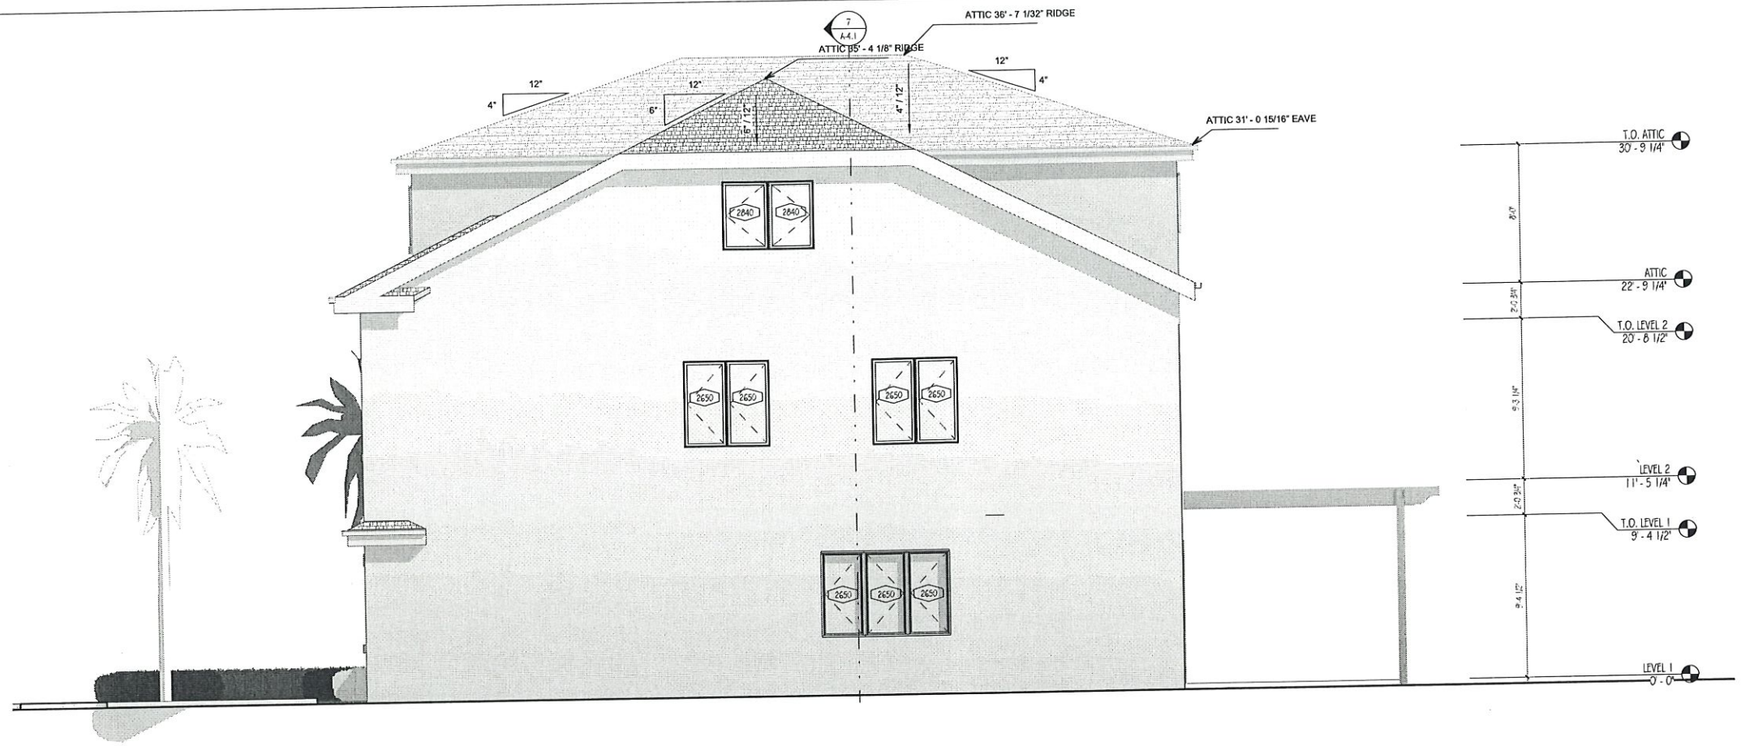

1 EAST (RIGHT)
1/4" = 1'-0"

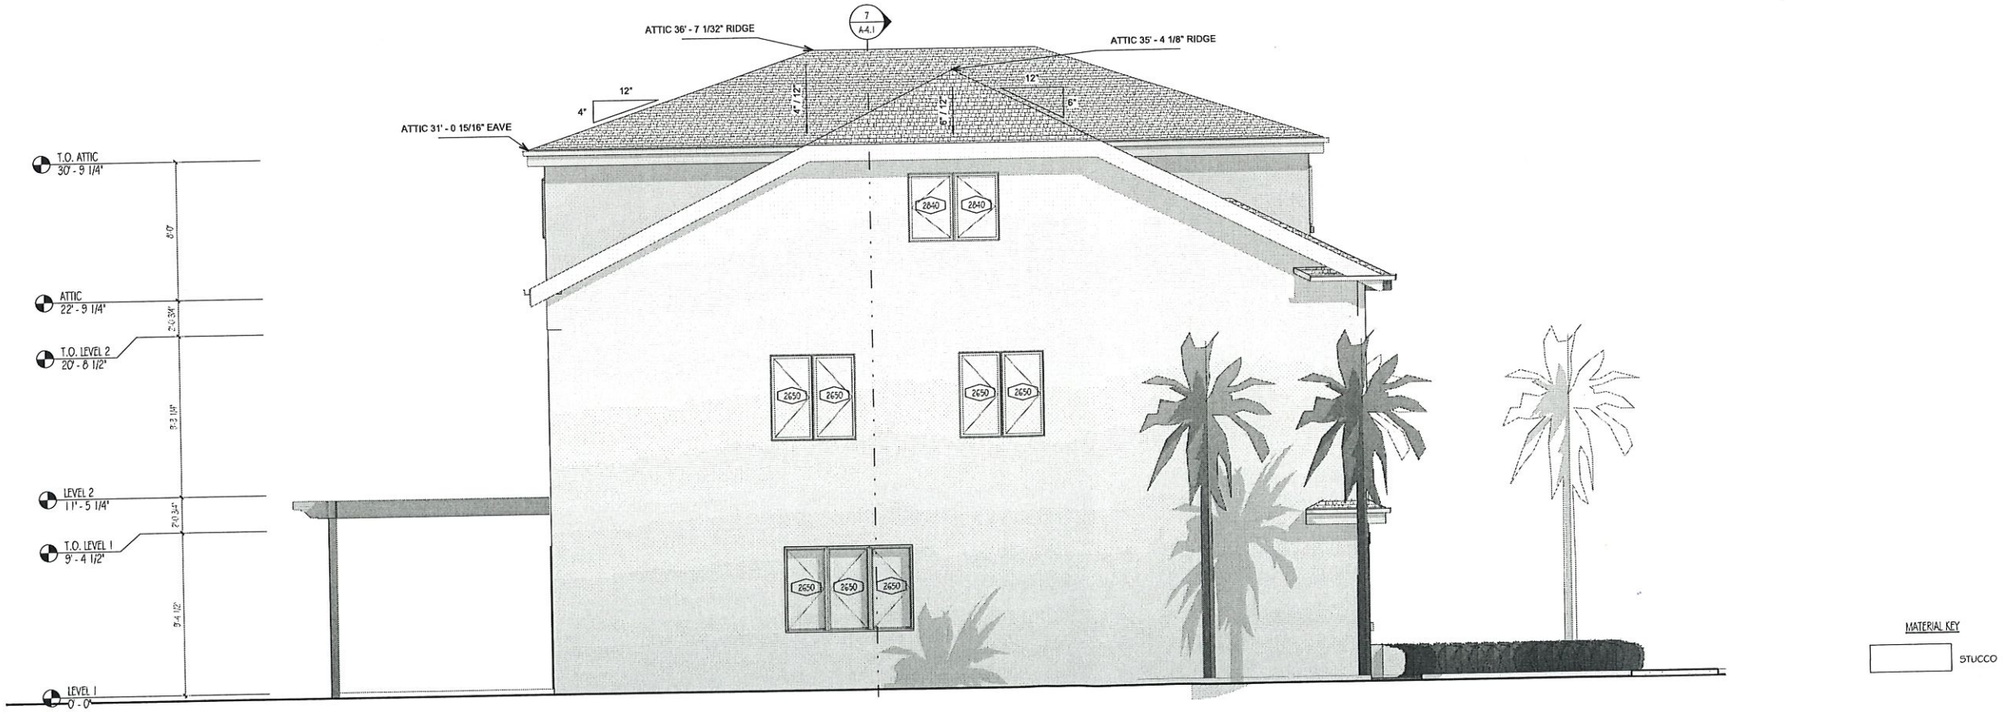

2 WEST (LEFT)
1/4" = 1'-0"

MATERIAL KEY

STUCCO

RISE | FL
architecture

ARCHITECT
RESIDE ARCHITECTURE, LLC
NYC OFFICE:
241 37TH STREET SUITE 440
BOOKLYN, NEW YORK 11232
JEFF AKERMAN, RA
JEFF@RISEARCHITECTURE.COM
516-249-3746
NJ OFFICE:
36 AIRPORT RD SUITE 402
LAKEWOOD, NJ 08701
SHIMON GREENEBAUM, RA
SHIMON@RISEARCHITECTURE.COM
908-674-8717
FL OFFICE:
36 AIRPORT RD SUITE 402
LAKEWOOD, NJ 08701
SHIMON GREENEBAUM, RA
SHIMON@RISEARCHITECTURE.COM
908-674-8717

CLIENT

REVISIONS

DESCRIPTION	DATE	NO.
ISSUED FOR PERMIT	09/08/23	1
Revision	11/22/23	2

PROJECT NAME, LOCATION

DRAWING TITLE
ELEVATIONS

EXAMINERS SIGNATURE

PROFESSIONAL SEAL

Shimon E Greenebaum


STATE OF FLORIDA
SHIMON GREENEBAUM
LICENSE NUMBER
AR102415
REGISTERED ARCHITECT

SHIMON E. GREENEBAUM, RA
FL LIC. NO.
AR102415


SCALE 1/4" = 1'-0"
DATE 11/22/23
PROJECT NO.
A-3.2
DRAWING NO.

BARCODE


THE GENERAL CONTRACTOR SHALL CHECK AND VERIFY ALL DIMENSIONS AND REPORT ALL ERRORS AND OMISSIONS TO THE ARCHITECTS. DO NOT SCALE DRAWING. THE DRAWINGS SHALL NOT BE USED UNTIL SIGNED BY CONSULTANTS

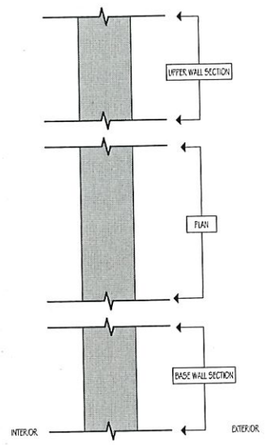

1 WALL TYPE - VIEW GUIDE I
SCALE: 1 1/2" = 1'-0"

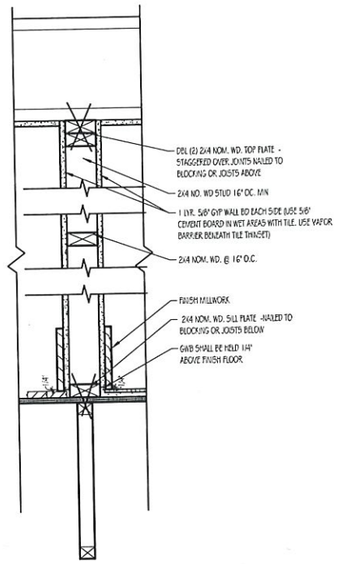


1 WALL TYPE 1
SCALE: 1 1/2" = 1'-0"

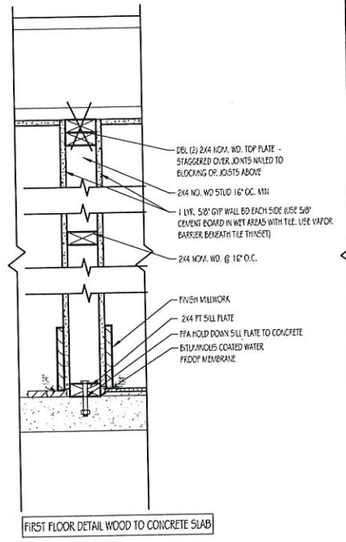


FIRST FLOOR DETAIL WOOD TO CONCRETE SLAB

1A WALL TYPE 1A
SCALE: 1 1/2" = 1'-0"

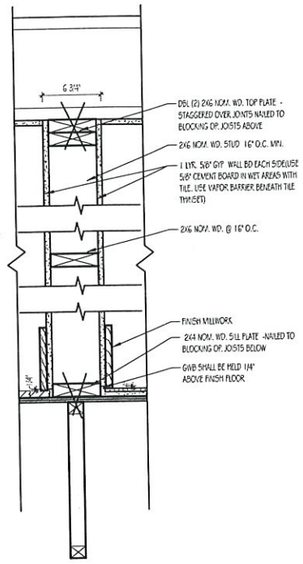


2 WALL TYPE 2
SCALE: 1 1/2" = 1'-0"

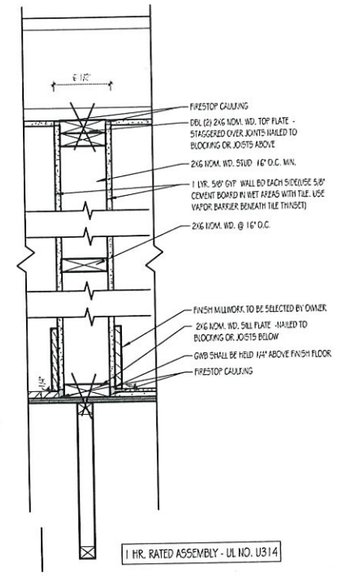


1 HR. RATED ASSEMBLY - UL NO. U314


2A WALL TYPE 2A
SCALE: 1 1/2" = 1'-0"

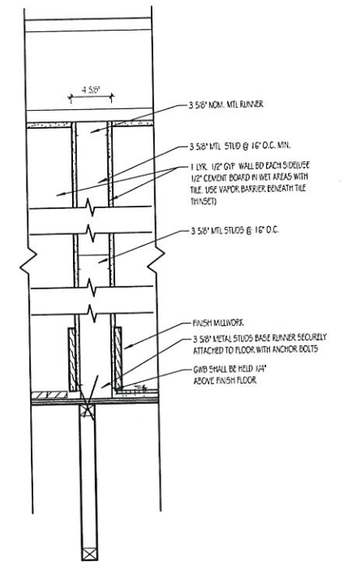

3 WALL TYPE 3
SCALE: 1 1/2" = 1'-0"

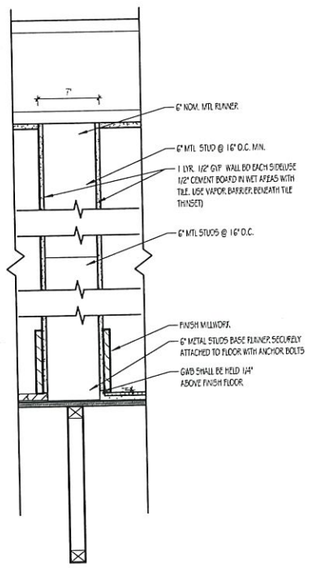

3A WALL TYPE 3A
SCALE: 1 1/2" = 1'-0"

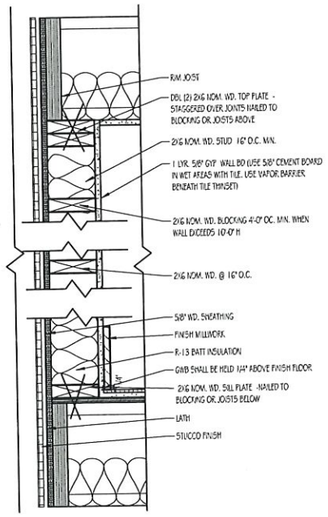

FOR SHEARWALL CONSTRUCTION STRAPPING, BRACING AND SHEATHING SEE A4.1 AND A4.2
FOR WATERPROOFING DETAILS SEE A3.5

STANDARD EXTERIOR WALL ASSEMBLY WOOD

4 WALL TYPE 4
SCALE: 1 1/2" = 1'-0"

STANDARD EXTERIOR WALL ASSEMBLY CMU

2A WALL TYPE 2C
SCALE: 1 1/2" = 1'-0"

NOTE:
IN BASEMENT AND BATHROOMS ALL GYP BD. SHALL BE MOLD AND MILDEW RESISTANT VARIETIES OF NECESSARY WALL BOARD.

RISE | FL architecture

ARCHITECT
RESIDE ARCHITECTURE, LLC
NYC OFFICE:
241 37TH STREET SUITE 440
BOOKLYN, NEW YORK 11232
JEFF AKERMAN, RA
JEFF@RISEARCHITECTURE.COM
516-249-3746
NJ OFFICE:
36 AIRPORT RD SUITE 402
LAKEWOOD, NJ 08701
SHIMON GREENEBAUM, RA
SHIMON@RISEARCHITECTURE.COM
908-674-8717
FL OFFICE:
36 AIRPORT RD SUITE 402
LAKEWOOD, NJ 08701
SHIMON GREENEBAUM, RA
SHIMON@RISEARCHITECTURE.COM
908-674-8717

CLIENT:

REVISIONS

DESCRIPTION	DATE	NO.
ISSUED FOR PERMIT	09/08/23	1
Revision	11/22/23	2

PROJECT NAME/ LOCATION:

DRAWING TITLE:
WALL TYPES

EXAMINERS SIGNATURE:

PROFESSIONAL SEAL:
Shimon E Greenebaum
STATE OF FLORIDA
REGISTERED ARCHITECT
SHIMON E. GREENEBAUM, RA
FL LIC. NO.
AR102415


SCALE: 1 1/2" = 1'-0"
DATE: 11/22/23
PROJECT NO.

A-3.3


DRAWN BY:

BARCODE


THE GENERAL CONTRACTOR SHALL CHECK AND VERIFY ALL DIMENSIONS AND REPORT ALL ERRORS AND OMISSIONS TO THE ARCHITECT. DO NOT SCALE DRAWINGS. THE DRAWING SHALL NOT BE USED UNTIL SIGNED BY CONSULTANTS

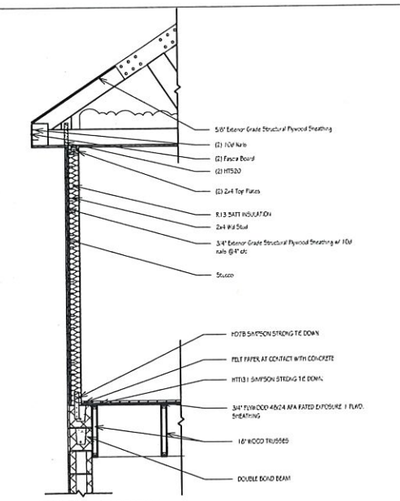


5 ATTIC DORMER SECTION
1/2" = 1'-0"

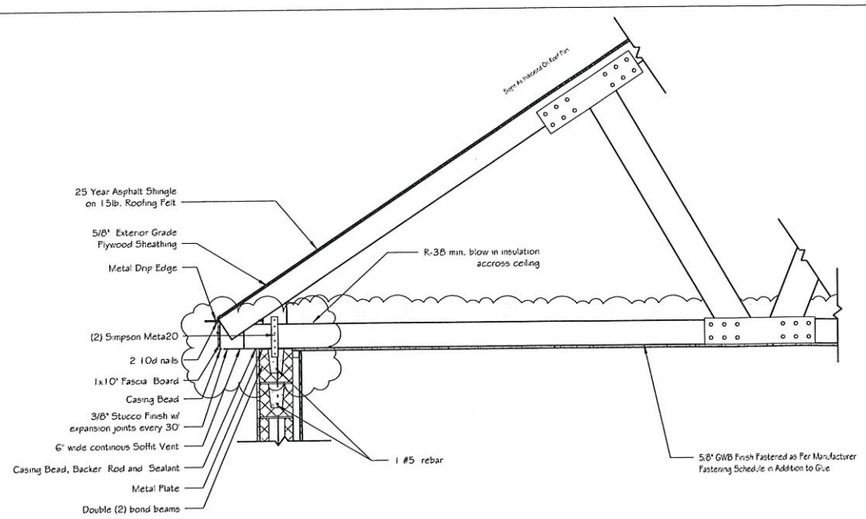


4 FL TYP WALL SECTION DETAIL - ROOF (CANTILEVER)
3/4" = 1'-0"

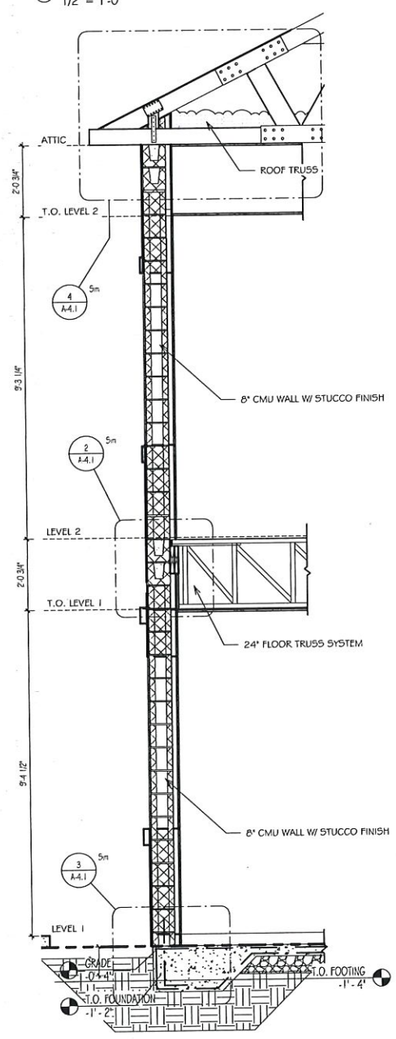


1 TYP WALL SECTION KEY
1/2" = 1'-0"

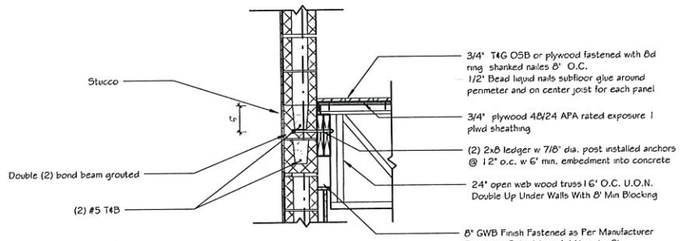


2 FL TYP WALL SECTION DETAIL - FLOOR
3/4" = 1'-0"

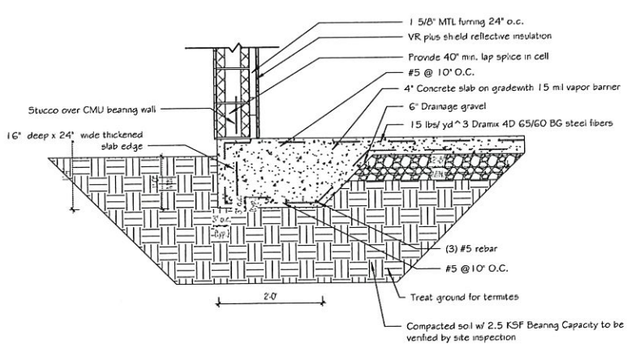

3 FL TYP WALL SECTION DETAIL - HAUNCHED FOOTING
3/4" = 1'-0"

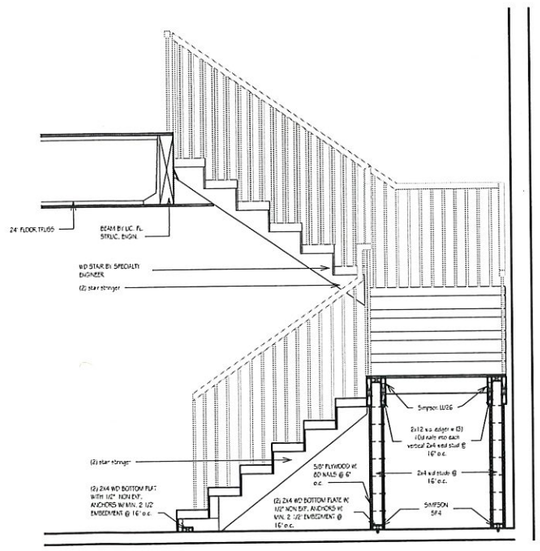

6 WOOD STAIR SECTION
1/2" = 1'-0"

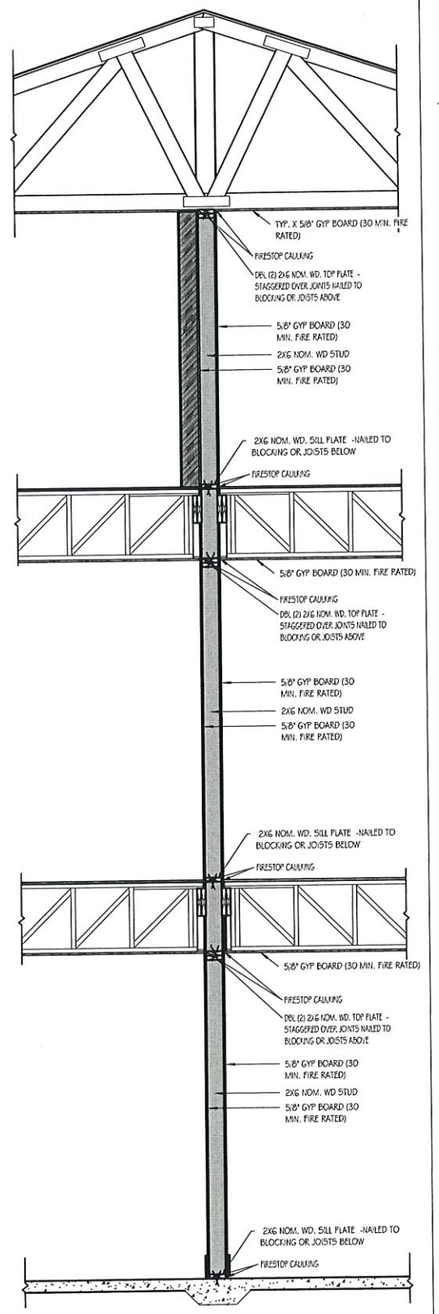

7 CONT. FIRE SEPERATION
1/2" = 1'-0"

RISE | FL
architecture

ARCHITECT
RESIDE ARCHITECTURE, LLC
NYC OFFICE:
241 37TH STREET SUITE 440
BOOKLYN, NEW YORK 11232
JEFF AKERMAN, RA
JEFF@RISEARCHITECTURE.COM
516-249-3746
NJ OFFICE:
36 AIRPORT RD SUITE 402
LAKEWOOD, NJ 08701
SHIMON GREENEBAUM, RA
SHIMON@RISEARCHITECTURE.COM
908-674-8717
FL OFFICE:
36 AIRPORT RD SUITE 402
LAKEWOOD, NJ 08701
SHIMON GREENEBAUM, RA
SHIMON@RISEARCHITECTURE.COM
908-674-8717

CLIENT:

REVISIONS

DESCRIPTION	DATE	NO.
ISSUED FOR PERMIT	09/08/23	1
Revision	11/22/23	2

PROJECT NAME/ LOCATION

DRAWING TITLE
WALL SECTION AND DETAILS

EXAMINERS SIGNATURE

PROFESSIONAL SEAL:

Shimon E Greenebaum

STATE OF FLORIDA — SHIMON GREENEBAUM — AR102415 — REGISTERED ARCHITECT

SHIMON E. GREENEBAUM, RA
FL LIC. NO.
AR102415

SCALE: As indicated
DATE: 11/22/23
PROJECT NO:
A-4.1
DRAWING NO:

BARCODE

THE GENERAL CONTRACTOR SHALL CHECK AND VERIFY ALL DIMENSIONS AND REPORT ALL ERRORS AND OMISSIONS TO THE ARCHITECTS. DO NOT SCALE DRAWINGS. THE DRAWINGS SHALL NOT BE USED UNTIL SIGNED BY CONSULTANTS

11/22/2023 6:06:51 PM

Door Schedule (MODEL A)

Mark	Level	ROOM	Door Size Width	Door Size Height	Door Swing	Hardware	Comments
LEVEL 1							
112	LEVEL 1	DINING/LIVING ROOM	6' - 0"	8' - 0"	SLIDING	2,6	EXTERIOR DOOR HURRICANE IMPACT
113	LEVEL 1	CL	6' - 0"	8' - 0"	DBLR	3,4	
114	LEVEL 1	DEN	2' - 0"	8' - 0"	RHR	3,4	
115	LEVEL 1	PESACH KITCHEN	9' - 4"	8' - 0"	BIFOLD		Johnson Hardware 1560SC Soft-Close Pocket Door Frame Kit Recommented
116	LEVEL 1	DINETTE	6' - 0"	8' - 0"	BARN DR		SPEC BY OTHERS
117	LEVEL 1	POWDER RM	2' - 4"	8' - 0"	LH	2	
118	LEVEL 1	FOYER	2' - 6"	8' - 0"	RH	1	
119	LEVEL 1	FOYER	1' - 6"	7' - 0"	LHR	3,4	
120	LEVEL 1	STUDY	2' - 0"	8' - 0"	LHR	3,4	LOUVERED
121	LEVEL 1	FOYER	2' - 6"	8' - 0"	LH	2	
122	LEVEL 1	FOYER	3' - 0"	8' - 0"	LHR	2,7,9	EXTERIOR
LEVEL 2							
218	LEVEL 2	LAUNDRY ROOM	2' - 10"	8' - 0"	LH	1	
219	LEVEL 2	BATHROOM	2' - 4"	8' - 0"	RH	2	
220	LEVEL 2	BEDROOM #1	2' - 4"	8' - 0"	LH	2	
221	LEVEL 2	BEDROOM #1	2' - 4"	8' - 0"	RH	2	
222	LEVEL 2	CL	5' - 0"	8' - 0"	DBLR	3,4	
223	LEVEL 2	CL	5' - 0"	8' - 0"	DBLR	3,4	
224	LEVEL 2	AH	2' - 2"	8' - 0"	LHR	3,4	LOUVERED
225	LEVEL 2	CL	5' - 0"	8' - 0"	DBLR	3,4	
226	LEVEL 2	BEDROOM #2	2' - 4"	8' - 0"	RH	2	
227	LEVEL 2	BEDROOM #3	2' - 4"	8' - 0"	LH	2	
228	LEVEL 2	BEDROOM #3	5' - 0"	8' - 0"	DBLR	3,4	
229	LEVEL 2	MAIN SINK ROOM	2' - 4"	8' - 0"	RH	2	
230	LEVEL 2	CL	4' - 0"	8' - 0"	DBLR	3,4	
231	LEVEL 2	MAIN SINK ROOM	2' - 4"	8' - 0"	RH	2	
232	LEVEL 2	MASTER BEDRDOM	2' - 8"	7' - 0"	LH	2	
233	LEVEL 2	SINK ROOM	2' - 6"	8' - 0"	RH	1	
244	LEVEL 2	BATHRDOM	2' - 4"	8' - 0"	RH	2	
ATTIC							
313	ATTIC	CL	3' - 0"	8' - 0"	DBLR	3,4	
314	ATTIC	LOUNGE	4' - 0"	8' - 0"	DBLR	3,4	
315	ATTIC	CL	4' - 0"	8' - 0"	DBLR	3,4	
316	ATTIC	AH	2' - 2"	8' - 0"	RHR	3,4	LOUVERED
317	ATTIC	BEDROOM #1	2' - 6"	8' - 0"	RH	2	
318	ATTIC	CL	3' - 0"	8' - 0"	DBLR	3,4	
319	ATTIC	CL	3' - 0"	8' - 0"	DBLR	3,4	
320	ATTIC	SINK ROOM	2' - 6"	8' - 0"	RH	2	
321	ATTIC	BATHROOM	2' - 4"	8' - 0"	RH	2	
322	ATTIC	BEDROOM #2	2' - 6"	8' - 0"	LH	2	
323	ATTIC	CL	3' - 0"	8' - 0"	DBLR	3,4	
324	ATTIC	CL	3' - 0"	8' - 0"	DBLR	3,4	

Door Schedule (MODEL B)

Mark	Level	ROOM	Door Size Width	Door Size Height	Door Swing	Hardware	Comments
LEVEL 1							
101	LEVEL 1	FOYER	3' - 0"	8' - 0"	RHR	2,7,9	EXTERIOR
102	LEVEL 1	STUDY	2' - 0"	8' - 0"	LHR	1	
103	LEVEL 1	FOYER	1' - 6"	8' - 0"	LHR	2	
104	LEVEL 1	STUDY	2' - 6"	8' - 0"	LH	2	
105	LEVEL 1	MUD ROOM	2' - 6"	8' - 0"	RH	2	
106	LEVEL 1	POWDER ROOM	2' - 4"	8' - 0"	RH	2	
107	LEVEL 1	DEN	6' - 0"	8' - 0"	BARN DR		SPEC BY OTHERS
108	LEVEL 1	AH	2' - 0"	8' - 0"	LHR	3,4	LOUVERED
109	LEVEL 1	DEN	6' - 0"	8' - 0"	DBLR	3,4	
110	LEVEL 1	PESACH KITCHEN	9' - 4"	8' - 0"	BIFOLD		JOHNSON 160 HTD TRACK
111	LEVEL 1	DINING/ LIVING ROOM	6' - 0"	8' - 0"	SLIDING	2,6	EXTERIOR DOOR HURRICANE IMPACT
LEVEL 2							
201	LEVEL 2	BATHROOM	2' - 4"	8' - 0"	RH	2	
202	LEVEL 2	BATHROOM	2' - 4"	8' - 0"	LH	2	
203	LEVEL 2	LAUNDRY ROOM	2' - 10"	8' - 0"	RH	1	
204	LEVEL 2	BEDROOM #1	2' - 4"	8' - 0"	LH	2	
205	LEVEL 2	BEDROOM #1	5' - 0"	8' - 0"	DBLR	3,4	
206	LEVEL 2	BEDROOM #1	5' - 0"	8' - 0"	DBLR	3,4	
207	LEVEL 2	AH	2' - 2"	8' - 0"	LHR	3,4	LOUVERED
208	LEVEL 2	BEDROOM #2	5' - 0"	8' - 0"	DBLR	3,4	
209	LEVEL 2	BEDROOM #2	2' - 4"	8' - 0"	LH	2	
210	LEVEL 2	BEDROOM #3	2' - 4"	8' - 0"	RH	2	
211	LEVEL 2	MAIN SINK ROOM	2' - 4"	8' - 0"	LH	2	
212	LEVEL 2	MAIN SINK ROOM	4' - 0"	8' - 0"	DBLR	3,4	
213	LEVEL 2	MAIN BATH ROOM	2' - 4"	8' - 0"	LH	2	
214	LEVEL 2	MASTER BEDROOM	2' - 8"	7' - 0"	RH	2	
215	LEVEL 2	BEDROOM #3	5' - 0"	8' - 0"	DBLR	3,4	
216	LEVEL 2	MASTER W.I.C.	2' - 6"	8' - 0"	LH	2	
217	LEVEL 2	BATHROOM	2' - 4"	8' - 0"	LH	2	
ATTIC							
301	ATTIC	LOUNGE	4' - 0"	8' - 0"	DBLR	3,4	
302	ATTIC	CL	4' - 0"	8' - 0"	DBLR	3,4	
303	ATTIC	BEDROOM #1	3' - 0"	8' - 0"	DBLR	3,4	
304	ATTIC	CL	3' - 0"	8' - 0"	DBLR	3,4	
305	ATTIC	BEDROOM #1	2' - 6"	8' - 0"	LH	2	
306	ATTIC	HALLWAY	2' - 6"	8' - 0"	LH	2	
307	ATTIC	SINK ROOM	3' - 0"	8' - 0"	DBLR	3,4	
308	ATTIC	BATHROOM	2' - 4"	8' - 0"	LH	2	
309	ATTIC	BEDROOM 2	2' - 6"	8' - 0"	RH	2	
310	ATTIC	BEDROOM 2	3' - 0"	8' - 0"	DBLR	3,4	
311	ATTIC	BEDROOM 2	3' - 0"	8' - 0"	DBLR	3,4	
312	ATTIC	AH	2' - 2"	8' - 0"	LHR	3,4	LOUVERED

Window Schedule (MODEL A)

Type Mark	Room Location	Window Size Rough Height	Window Size Rough Width	Window Height Location Sill Height	Window Height Location Rough Opening Head Height	Comments
LEVEL 1						
2650	STUDY	5' - 0"	2' - 6"	3' - 0 1/2"	8' - 0 1/2"	
2650	STUDY	5' - 0"	2' - 6"	3' - 0 1/2"	8' - 0 1/2"	
2650	STUDY	5' - 0"	2' - 6"	3' - 0 1/2"	8' - 0 1/2"	
2650	DINETTE	5' - 0"	2' - 6"	3' - 0 1/2"	8' - 0 1/2"	
2650	DINETTE	5' - 0"	2' - 6"	3' - 0 1/2"	8' - 0 1/2"	
2650	DINETTE	5' - 0"	2' - 6"	3' - 0 1/2"	8' - 0 1/2"	
2650	DEN	5' - 0"	2' - 6"	3' - 0 1/2"	8' - 0 1/2"	
2650	DEN	5' - 0"	2' - 6"	3' - 0 1/2"	8' - 0 1/2"	
2650	DEN	5' - 0"	2' - 6"	3' - 0 1/2"	8' - 0 1/2"	
2650	DINING/ LIVING ROOM	5' - 0"	2' - 6"	3' - 0 1/2"	8' - 0 1/2"	
2650	DINING/ LIVING ROOM	5' - 0"	2' - 6"	3' - 0 1/2"	8' - 0 1/2"	
2650: 11						
2850	MUD ROOM	5' - 0"	2' - 8"	3' - 0 1/2"	8' - 0 1/2"	
2850	MUD ROOM	5' - 0"	2' - 8"	3' - 0 1/2"	8' - 0 1/2"	
2850: 2						
LEVEL 2						
2650	BEDROOM #1	5' - 0"	2' - 6"	2' - 8"	7' - 8"	EGRESS
2650	BEDROOM #1	5' - 0"	2' - 6"	2' - 8"	7' - 8"	
2650	BEDROOM #1	5' - 0"	2' - 6"	2' - 8"	7' - 8"	
2650	BEDROOM #3	5' - 0"	2' - 6"	2' - 8"	7' - 8"	EGRESS
2650	BEDROOM #3	5' - 0"	2' - 6"	2' - 8"	7' - 8"	
2650	BEDROOM #2	5' - 0"	2' - 6"	2' - 8"	7' - 8"	EGRESS
2650	BEDROOM #2	5' - 0"	2' - 6"	2' - 8"	7' - 8"	
2650	MASTER BEDROOM	5' - 0"	2' - 6"	2' - 8"	7' - 8"	EGRESS
2650	MASTER BEDROOM	5' - 0"	2' - 6"	2' - 8"	7' - 8"	
2650	MASTER BEDROOM	5' - 0"	2' - 6"	2' - 8"	7' - 8"	
2650: 10						
2836	BATHROOM	3' - 6"	2' - 8"	4' - 2"	7' - 8"	
2836: 1						
2850	LAUNDRY ROOM	5' - 0"	2' - 8"	2' - 8"	7' - 8"	
2850	LAUNDRY ROOM	5' - 0"	2' - 8"	2' - 8"	7' - 8"	
2850	BATHROOM	5' - 0"	2' - 8"	2' - 8"	7' - 8"	
2850: 3						
ATTIC						
2836	LOUNGE	3' - 6"	2' - 8"	3' - 2 1/2"	6' - 8 1/2"	EGRESS
2836	LOUNGE	3' - 6"	2' - 8"	3' - 2 1/2"	6' - 8 1/2"	
2836	BEDROOM 2	3' - 6"	2' - 8"	3' - 2 1/2"	6' - 8 1/2"	EGRESS
2836	BEDROOM 2	3' - 6"	2' - 8"	3' - 2 1/2"	6' - 8 1/2"	
2836: 4						
2840	BEDROOM #1	4' - 0"	2' - 8"	2' - 8"	6' - 8"	EGRESS
2840	BEDROOM #1	4' - 0"	2' - 8"	2' - 8"	6' - 8"	
2840: 2						


Grand total: 33

Window Schedule (MODEL B)


Type Mark	Room Location	Window Size Rough Height	Window Size Rough Width	Window Height Location Sill Height	Window Height Location Rough Opening Head Height	Comments
LEVEL 1						
2650	STUDY	5' - 0"	2' - 6"	3' - 0 1/2"	8' - 0 1/2"	
2650	STUDY	5' - 0"	2' - 6"	3' - 0 1/2"	8' - 0 1/2"	
2650	STUDY	5' - 0"	2' - 6"	3' - 0 1/2"	8' - 0 1/2"	
2650	DINETTE	5' - 0"	2' - 6"	3' - 0 1/2"	8' - 0 1/2"	
2650	DINETTE	5' - 0"	2' - 6"	3' - 0 1/2"	8' - 0 1/2"	
2650	DINETTE	5' - 0"	2' - 6"	3' - 0 1/2"	8' - 0 1/2"	
2650	DEN	5' - 0"	2' - 6"	3' - 0 1/2"	8' - 0 1/2"	
2650	DEN	5' - 0"	2' - 6"	3' - 0 1/2"	8' - 0 1/2"	
2650	DEN	5' - 0"	2' - 6"	3' - 0 1/2"	8' - 0 1/2"	
2650	DINING/ LIVING ROOM	5' - 0"	2' - 6"	3' - 0 1/2"	8' - 0 1/2"	
2650	DINING/ LIVING ROOM	5' - 0"	2' - 6"	3' - 0 1/2"	8' - 0 1/2"	
2650: 11						
2850	MUD ROOM	5' - 0"	2' - 8"	3' - 0 1/2"	8' - 0 1/2"	
2850	MUD ROOM	5' - 0"	2' - 8"	3' - 0 1/2"	8' - 0 1/2"	
2850: 2						
LEVEL 2						
2650	BEDROOM #1	5' - 0"	2' - 6"	2' - 8"	7' - 8"	EGRESS
2650	BEDROOM #1	5' - 0"	2' - 6"	2' - 8"	7' - 8"	
2650	BEDROOM #1	5' - 0"	2' - 6"	2' - 8"	7' - 8"	
2650	BEDROOM #3	5' - 0"	2' - 6"	2' - 8"	7' - 8"	EGRESS
2650	BEDROOM #3	5' - 0"	2' - 6"	2' - 8"	7' - 8"	
2650	BEDROOM #2	5' - 0"	2' - 6"	2' - 8"	7' - 8"	EGRESS
2650	BEDROOM #2	5' - 0"	2' - 6"	2' - 8"	7' - 8"	
2650	MASTER BEDROOM	5' - 0"	2' - 6"	2' - 8"	7' - 8"	EGRESS
2650	MASTER BEDROOM	5' - 0"	2' - 6"	2' - 8"	7' - 8"	
2650	MASTER BEDROOM	5' - 0"	2' - 6"	2' - 8"	7' - 8"	
2650: 10						
2836	BATHROOM	3' - 6"	2' - 8"	4' - 2"	7' - 8"	
2836: 1						
2850	LAUNDRY ROOM	5' - 0"	2' - 8"	2' - 8"	7' - 8"	
2850	LAUNDRY ROOM	5' - 0"	2' - 8"	2' - 8"	7' - 8"	
2850	BATHROOM	5' - 0"	2' - 8"	2' - 8"	7' - 8"	
2850: 3						
ATTIC						
2836	LOUNGE	3' - 6"	2' - 8"	3' - 2 1/2"	6' - 8 1/2"	EGRESS
2836	LOUNGE	3' - 6"	2' - 8"	3' - 2 1/2"	6' - 8 1/2"	
2836	BEDROOM 2	3' - 6"	2' - 8"	3' - 2 1/2"	6' - 8 1/2"	EGRESS
2836	BEDROOM 2	3' - 6"	2' - 8"	3' - 2 1/2"	6' - 8 1/2"	
2836: 4						
2840	BEDROOM #1	4' - 0"	2' - 8"	2' - 8"	6' - 8"	EGRESS
2840	BEDROOM #1	4' - 0"	2' - 8"	2' - 8"	6' - 8"	
2840: 2						

Grand total: 33


NOTE:
WINDOWS TO BE IN COMPLIANCE WITH ASTM MISSILE TEST E1996 AND E1886 AS MODIFIED IN IRC 2020 302.1.2
WINDOWS REQUIRE A U VALUE OF .40 AND SHGC OF .25.

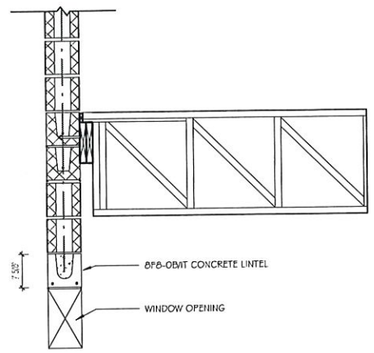


② WINDOW HEADER 8I8
3/4" = 1'-0"

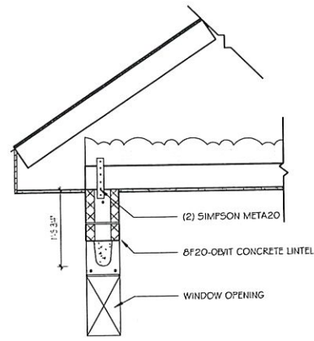

③ WINDOW HEADER 8I20
3/4" = 1'-0"

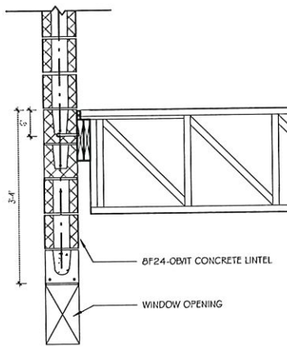


④ WINDOW HEADER 8I24
3/4" = 1'-0"

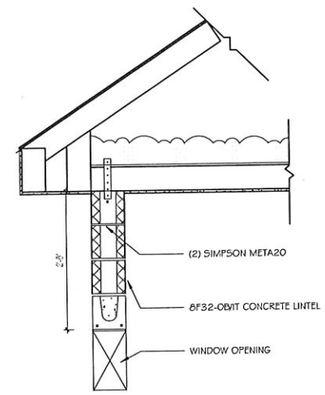

⑤ WINDOW HEADER 8I32
3/4" = 1'-0"

DOOR KEY

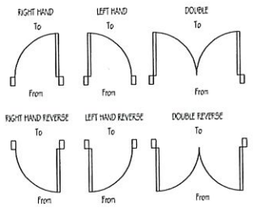


HARDWARE KEY

1- Brass Lever Style Passage Knob
2- Brass Lever Handle Privacy Knob
3- Brass Lever Style Dummy Closet Pulls
4- Bolt Catches
5- Self-Closing Hinges
6- Dead Bolt Single Keyed Lock
7- Simplex Brass Combination Lock
8- Bi-fold Door Track and Hardware
9- Front Entry Keyed Handle

GENERAL NOTES:

All doors are to be 6" (4" min) form door hinge to adjacent wall unless otherwise noted.

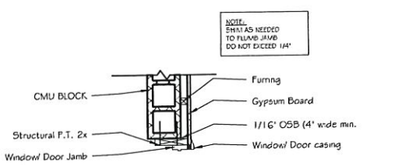

NOTE:
STRUCTURAL 2x MUST BE ON OUTSIDE & SECURED THROUGH NON STRUCTURAL MEMBER W 3/16" TAPCON MIN. 1 1/2" EMBEDMENT INTO BLOCK.

WOOD SCREW INSTALLATION NOTE FOR JAMB:
MAINTAIN MIN 5/8" EDGE DISTANCE. 1" END DISTANCE & 1" O.C. SPACING OF WOOD SCREWS TO PREVENT SPLITTING OF WOOD

① WINDOW TO BLOCK DETAIL
3/4" = 1'-0"

LINTEL SCHEDULE

Mark	Type	Description
L-1	8F24-OBVIT	First Floor Window Lintel See Detail 4
L-2	8F8-OBVIT	First Floor Garage DR Lintel See Detail 2
L-3	8F20-OBVIT	Second Floor Window Lintel See Detail 3

RISE | FL
architecture

ARCHITECT
RESIDE ARCHITECTURE, LLC
NYC OFFICE:
241 37TH STREET SUITE 440
BOOKLYN, NEW YORK 11232
JEFF AKERMAN, RA
JEFF@RISEARCHITECTURE.COM
516-249-3746
NJ OFFICE:
36 AIRPORT RD SUITE 402
LAKEWOOD, NJ 08701
SHIMON GREENEBAUM, RA
SHIMON@RISEARCHITECTURE.COM
908-674-8717
FL OFFICE:
36 AIRPORT RD SUITE 402
LAKEWOOD, NJ 08701
SHIMON GREENEBAUM, RA
SHIMON@RISEARCHITECTURE.COM
908-674-8717

CLIENT:

REVISIONS

DESCRIPTION	DATE	NO.
ISSUED FOR PERMIT	09/08/23	1
Revison	11/22/23	2

PROJECT NAME / LOCATION:

DRAWING TITLE
SCHEDULES

EXAMINERS SIGNATURE

PROFESSIONAL SEAL:

Shimon E Greenebaum

STATE OF FLORIDA
SHIMON E. GREENEBAUM
REGISTERED ARCHITECT
AR 102415


SHIMON E. GREENEBAUM, RA
FL LIC. NO.
AR102415

SCALE: As indicated
DATE: 11/22/23
PROJECT NO:
DRAWING NO: A-4.2
21 OF

BY/CODE


THE GENERAL CONTRACTOR SHALL CHECK AND VERIFY ALL DIMENSIONS AND REPORT ALL ERRORS AND OMISSIONS TO THE ARCHITECTS. DO NOT SCALE DRAWINGS. THE DRAWINGS SHALL NOT BE USED UNTIL SIGNED BY CONSULTANTS

11/22/2023 9:19:41 AM

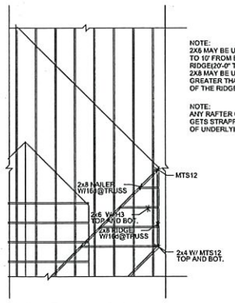

Valley Framing Detail

NOT TO SCALE

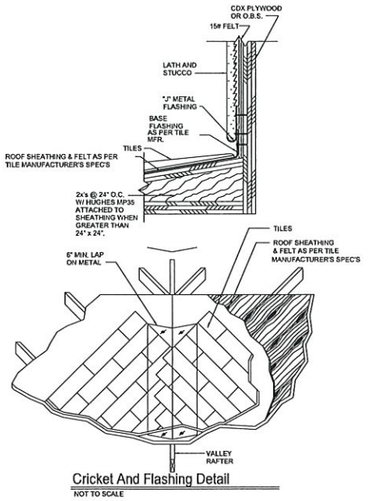


Cricket And Flashing Detail

NOT TO SCALE

⑦ VALLEY FLASHING DETAIL I

3/8" = 1'-0"

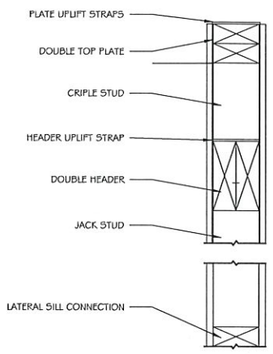

HEADERS IN LOAD BEARING WALL


HEADER SPAN (ft.)	MIN. HEADER SIZE	REQUIREMENT AT EACH END OF HEADER				
		NUMBER OF FULL-HEIGHT STUDS			UPLIFT (lb.)	LATERAL (lb.)
		12" O.C.	16" O.C.	24" O.C.		
2	2 - 2x4, 1 - 2x6	1	1	1	529	205
3	2 - 2x4, 1 - 2x6	2	2	1	794	307
4	2 - 2x6, 1 - 2x10	2	2	1	1057	410
5	2 - 2x8	3	3	2	1323	512
6	3 - 2x8, 3 - 2x12	3	3	2	1586	615
7	4 - 2x10, 3 - 2x12	4	3	2	1852	717
8	3.125x8.25²	4	3	2	2114	820
9	3.125x9.625²	5	3	3	2381	922
10	3.125x11²	5	4	3	2643	1025
11	3.125x12.375²	6	4	3	2909	1128

1. HEADER SIZED TO RESIST A 20 PSF LIVE LOAD AND A 20 PSF DEAD LOAD FOR A 40 SF/LF TRIBUTARY AREA. UPLIFT AND LATERAL LOADS OF FROM WIND PRESSURE
2. TABULATED SPANS ASSUME 20 F COMBINATION GLULAM WITH A MIN. F_{bV} =2,000 PSI, F_{cv} =210 PSI AND E=1,500,000 PSI

Reference table 11 from the WFCM 150 MPH Exposure C


④ HEADER FRAMING DETAIL I

3/8" = 1'-0"

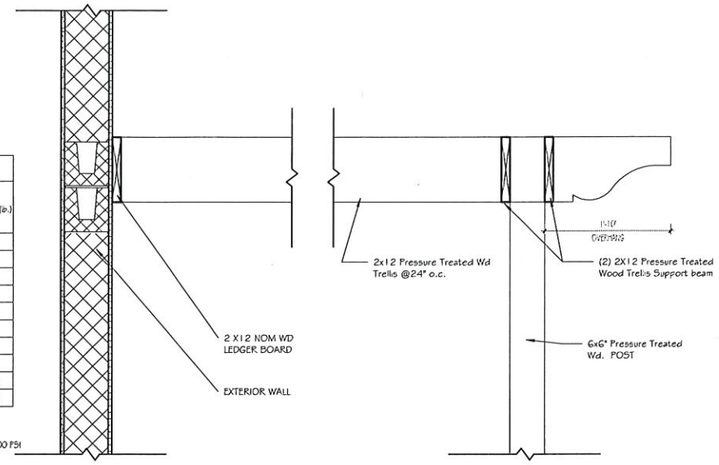

③ PERGOLA DETAIL

1" = 1'-0"

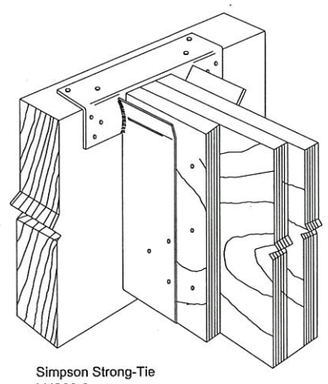


Simpson Strong-Tie
LUS28-2
(INSTALL PER MAN. SPECS.)

① BEAM TO BEAM CONNECTION I

3/8" = 1'-0"


STANDARD HOOK LENGTHS				
BAR SIZE	YEAP HOOK	STIRRUP & TIE HOOKS		
	L1	L2	L3	
#3	6"	4"	2 1/2"	
#4	8"	4 1/2"	3"	
#5	10"	-	-	
#6	1'-0"	-	-	
#7	1'-2"	-	-	
#8	1'-4"	-	-	
#9	1'-7"	-	-	
#10	1'-10"	-	-	
#11	2'-0"	-	-	

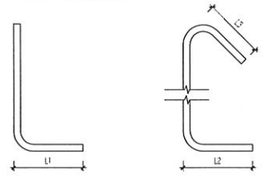

REINF HOOKS STIRRUP & TIE HOOKS

⑫ TYP. REINFORCING HOOK DETAILS

1/8" = 1'-0"

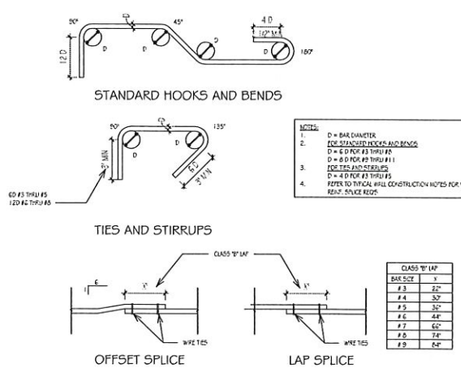


NOTES:
1. D = BAR DIAMETER.
2. FOR STANDARD HOOKS AND BENDS:
   D = 6 D FOR #3 THRU #8
   D = 8 D FOR #9 THRU #11
3. FOR TIES AND STIRRUPS:
   D = 4 D FOR #3 THRU #5
4. REFER TO TYPICAL WALL CONSTRUCTION NOTES FOR VERTICAL REINF. SPLICE REQ'S

CLASS "B" LAP	
BAR SIZE	A
#3	32"
#4	30"
#5	30"
#6	44"
#7	60"
#8	74"
#9	84"

⑪ TYP. REINFORCING DETAILING DETAIL


1/8" = 1'-0"

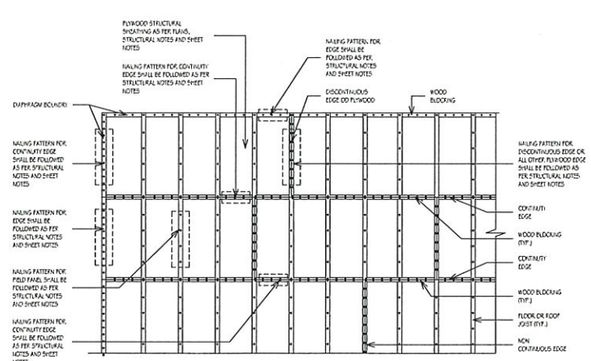

TYPICAL DETAIL FOR FLOOR AND ROOF DIAPHRAGM - NAILING


⑨ ROOF DIAPHRAM

3/16" = 1'-0"

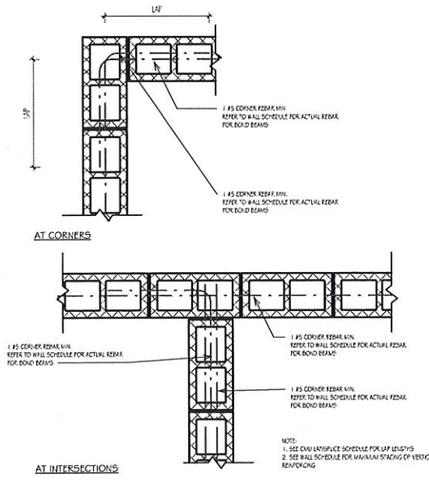

⑤ BOND BEAM REINFORCING DETAIL

1" = 1'-0"

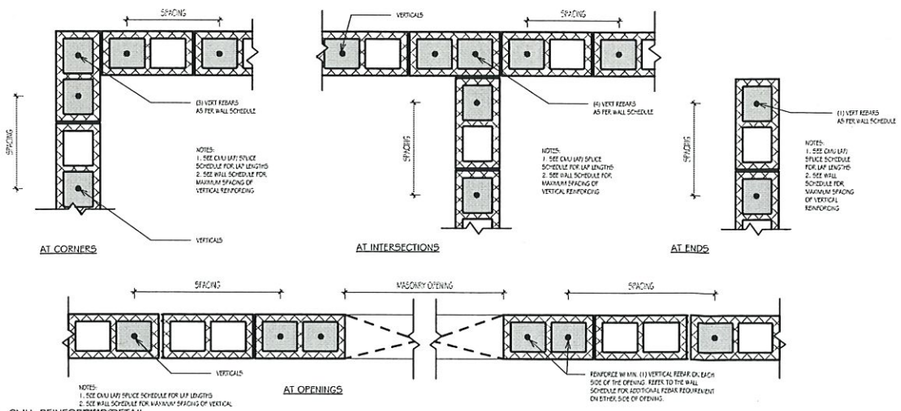

NOTES:
1. SEE CMU LAP/ SPLICE SCHEDULE FOR LAP LENGTHS
2. SEE WALL SCHEDULE FOR MAXIMUM SPACING OF VERTICAL REINFORCING

⑥ CMU REINFORCING DETAIL

1" = 1'-0"

CMU WALL, PILASTER AND CMU COLUMN VERTICAL REINFORCEMENT DEVELOPMENT AND LAP SPLICE LENGTHS

BAR SIZE	8" CMU (1) BAR / CELL	NOTES:
#3	16	1. ALL DEVELOPMENT AND LAP SPLICE LENGTH ARE IN INCHES
#4	21	2. THE LAP SPLICE LENGTH TABLE SHALL BE USED FOR ALL REINFORCED CMU WALLS, PILASTERS AND COLUMNS UNLESS NOTED OTHERWISE IN DETAILS. INCREASE TABULATED VALUES 50 % FOR EPOXY COATED REINFORCEMENT
#5	27	3.
#6	41	4. THE TABLE IS DEVELOPED BASED ON F_M = 1500 PSI. REFER TO GENERAL NOTES AND SPECIFICATIONS FOR CMU F_M
#7	56	5. WITH THE APPROVAL BY THE STRUCTURAL ENGINEER OF RECORD, MECHANICAL SPLICES DEVELOPING AT LEATS 125% OF THE YIELD STRENGTH, F_Y, OF THE BAR, MAY BE SUBSTITUTED IN SOME LOCATIONS
#8	72	6. WHEN THE LAP SPLICING BARS OF DIFFERENT SIZES, THE LAP LENGTH IS DETERMINED BY THE SMALLER BAR.
#9	NP	

CMU WALL SCHEDULE

MARK	DESCRIPTION
MW-1	8" LOAD BEARING MASONRY WALL W/#5 @48" O.C. VERTICAL REINFORCING BARS IN GROUT FILLED CELLS

CMU WALL, PILASTER AND CMU COLUMN VERTICAL REINFORCEMENT DEVELOPMENT AND LAP SPLICE LENGTHS

BAR SIZE	8" CMU (1) BAR / CELL	NOTES:
#3	16	1. ALL DEVELOPMENT AND LAP SPLICE LENGTH ARE IN INCHES
#4	21	2. THE LAP SPLICE LENGTH TABLE SHALL BE USED FOR ALL REINFORCED CMU WALLS, PILASTERS AND COLUMNS UNLESS NOTED OTHERWISE IN DETAILS. INCREASE TABULATED VALUES 50 % FOR EPOXY COATED REINFORCEMENT
#5	27	3.
#6	41	4. THE TABLE IS DEVELOPED BASED ON F_M = 1500 PSI. REFER TO GENERAL NOTES AND SPECIFICATIONS FOR CMU F_M
#7	56	5. WITH THE APPROVAL BY THE STRUCTURAL ENGINEER OF RECORD, MECHANICAL SPLICES DEVELOPING AT LEATS 125% OF THE YIELD STRENGTH, F_Y, OF THE BAR MAY BE SUBSTITUTED IN SOME LOCATIONS
#8	72	6. WHEN THE LAP SPLICING BARS OF DIFFERENT SIZES, THE LAP LENGTH IS DETERMINED BY THE SMALLER BAR.
#9	NP	

RISE | FL
architecture

ARCHITECT
RESIDE ARCHITECTURE, LLC
NYC OFFICE:
241 37TH STREET SUITE 440
BOOKLYN, NEW YORK 11232
JEFF AXERMAN, RA
JEFF@RISEARCHITECTURE.COM
516-249-3746
NJ OFFICE:
36 AIRPORT RD SUITE 402
LAKEWOOD, NJ 08701
SHIMON GREENEBAUM, RA
SHIMON@RISEARCHITECTURE.COM
908-674-8717
FL OFFICE:
36 AIRPORT RD SUITE 402
LAKEWOOD, NJ 08701
SHIMON GREENEBAUM, RA
SHIMON@RISEARCHITECTURE.COM
908-674-8717

CLIENT:

REVISIONS:

DESCRIPTION	DATE	NO.
ISSUED FOR PERMIT	09/08/23	1
Revision	11/22/23	2

PROJECT NAME / LOCATION:

DRAWING TITLE:

DETAIL DRAWINGS

EXAMINER'S SIGNATURE:

PROFESSIONAL SEAL:

Shimon E Greenebaum

STATE OF FLORIDA
SHIMON GREENEBAUM
AR102415
REGISTERED ARCHITECT

SHIMON E. GREENEBAUM, RA
FL LIC. NO.
AR102415

SCALE: As indicated

DATE: 11/22/23

PROJECT NO.:

A-4.3

DRAWING NO.:

BARCODE

THE GENERAL CONTRACTOR SHALL CHECK AND VERIFY ALL DIMENSIONS AND REPORT ALL ERRORS AND OMISSIONS TO THE ARCHITECTS. DO NOT SCALE DRAWING. THE DRAWING SHALL NOT BE USED UNTIL SIGNED BY CONSULTANTS

11/22/2023 6:06:52 PM