

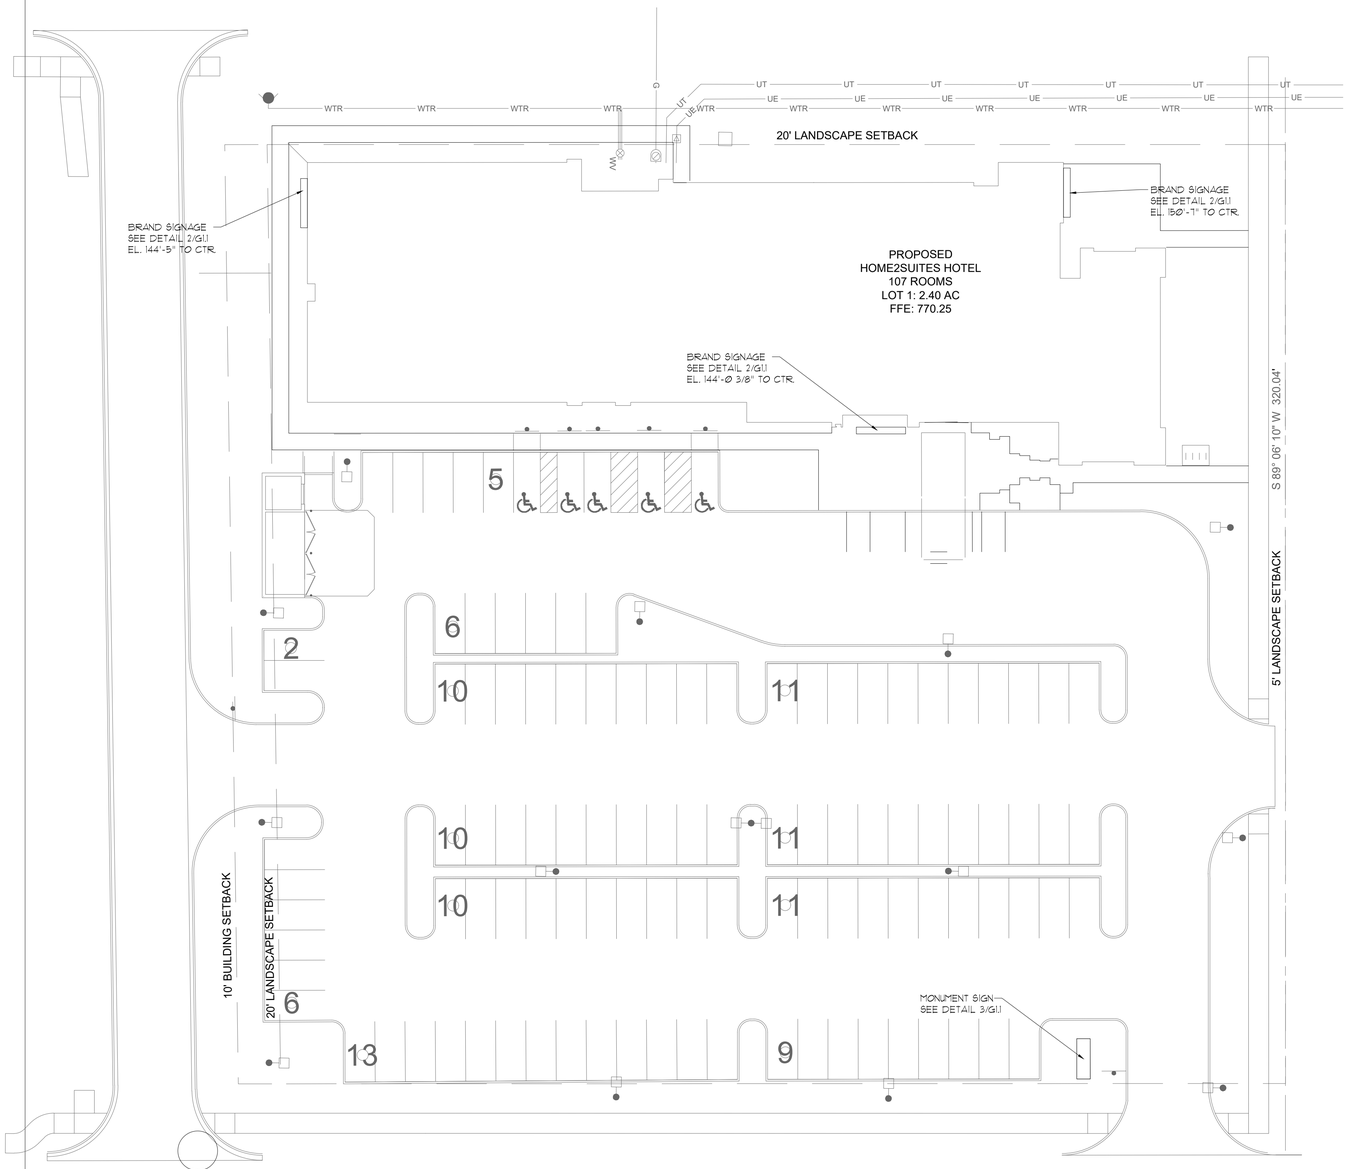


1 SIGNAGE LOCATION PLAN
SCALE: N.T.S.

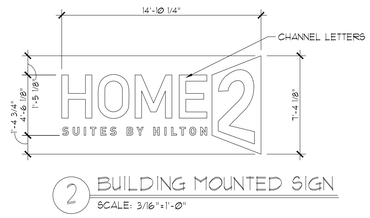

2 BUILDING MOUNTED SIGN
SCALE: 3/16"=1'-0"

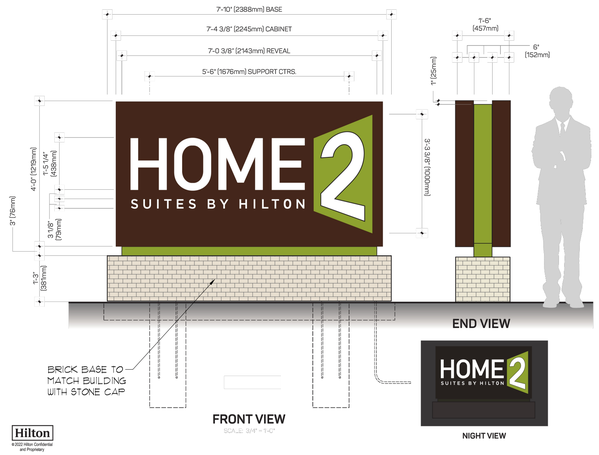

3 MONUMENT SIGN DETAIL
SCALE: N.T.S.

HOME2 SUITES BY HILTON

Section 8
Ground-level Monument

Double Face Monument Sign

GLOBAL SIGN MANUAL | SIGN FAMILY | June 2022 14

Hilton
© 2022 Hilton Confidential and Proprietary

ARCHITECTURAL GROUP III
201 S. Nappanee St. Elkhart Indiana 46514-1953 • 574/293-0008
architecturalgroup3.com

The architect is and shall remain the owner of the documents, whether in paper or electronic form, and retains all common law, statutory and other reserved rights, including copyrights.

HOME2 SUITES BY HILTON

JOB TITLE

Home2 SUITES
PLAINFIELD, IN

JOB NO.
26124

DATE
11/02/26

REVISIONS

PRELIMINARY NOT FOR CONSTRUCTION

SHEET NO.
G1.1

EXTERIOR SIGNAGE

S:\ACAD DRAWINGS\HOTELS\Home2 Suites\Plainfield, IN 26124\26124G1-1.dwg, 11/2/2026 1:10:17 PM, DWG To PDF.pc3